




Front (N) Elevation

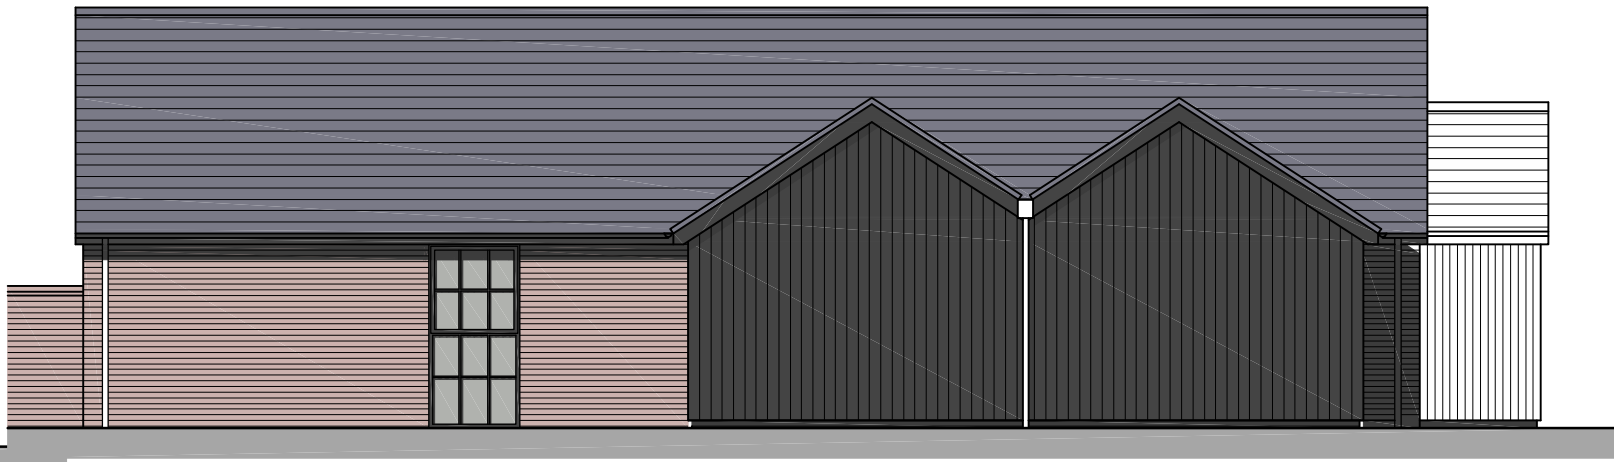


Side (W) Elevation

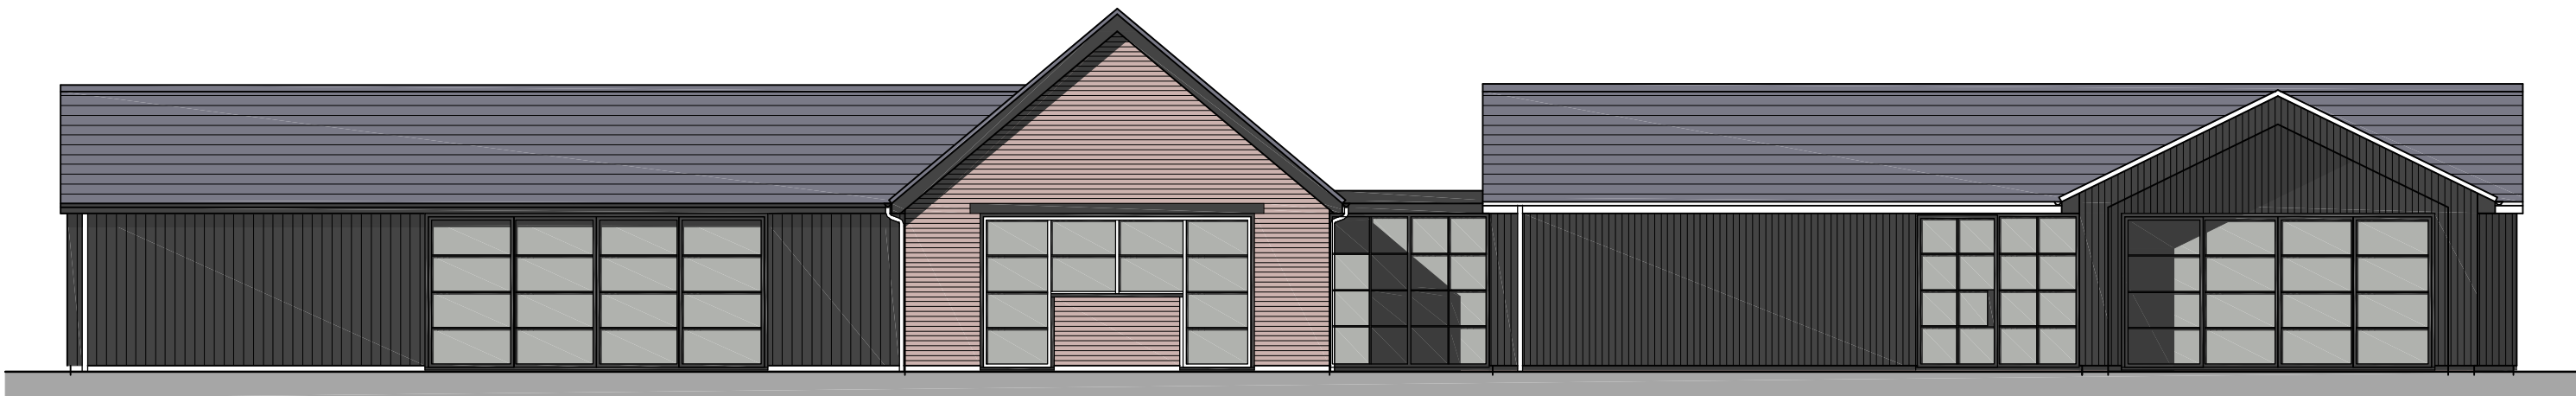


Rear (S) Elevation

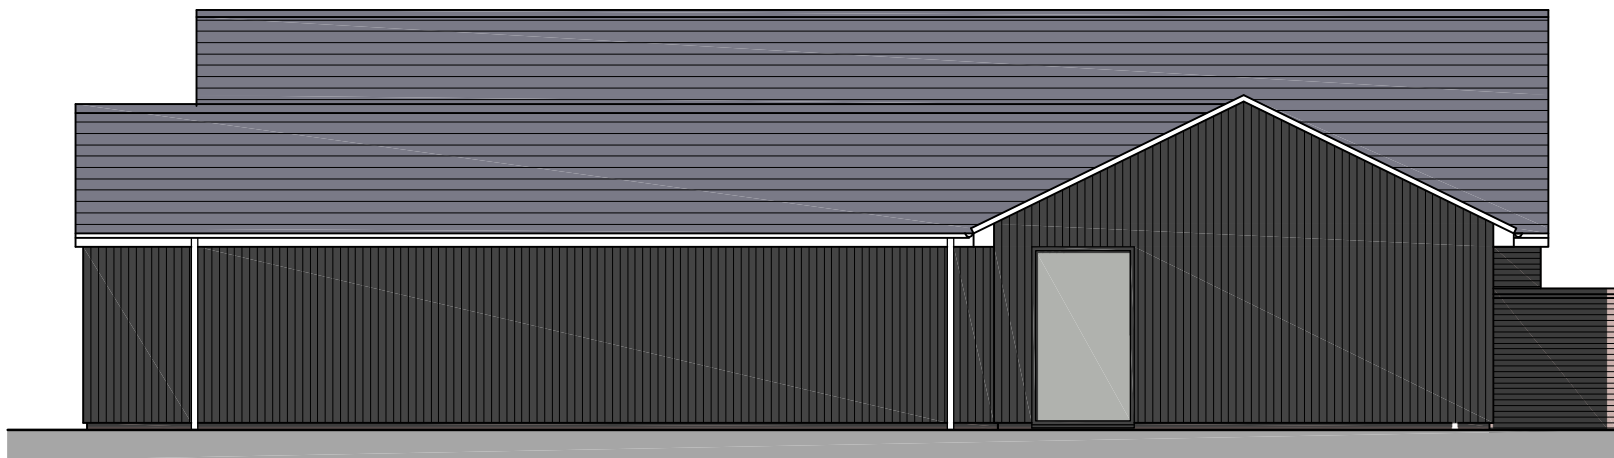

Side (E) Elevation

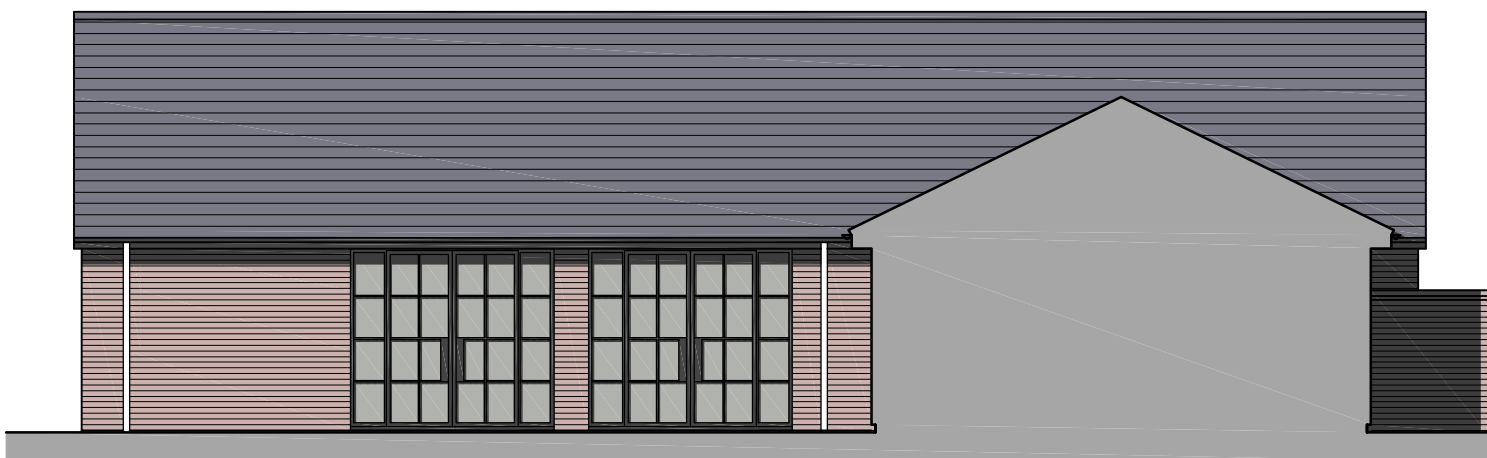


Courtyard (E) Elevation

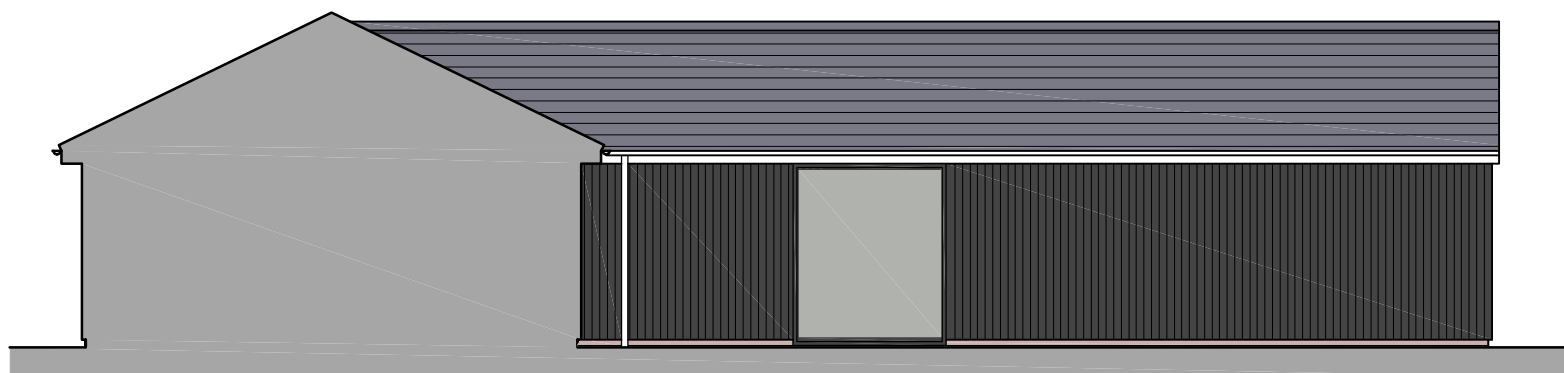

Courtyard (W) Elevation




Swimming Pool

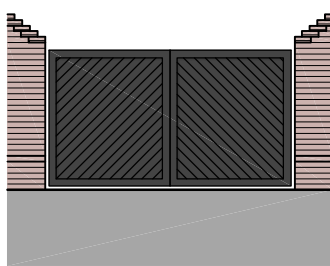

Entrance Gates

EXTERNAL MATERIALS

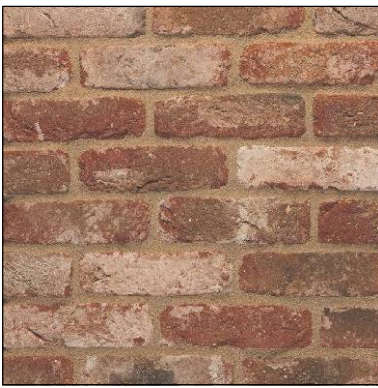

Red brick



Timber boarding



Millboard



Slate

Rev A Finishes & fenestration updated 01/10/25

REPLACEMENT DWELLING AT
TIRYNS FOREST ROAD
WOKINGHAM RG40 5QR

FOR:
Mr & Mrs. MEAD

SCHEME PROPOSALS
Elevations

SCALE:	DATE:	REF:
--------	-------	------

1 : 100	Oct 2024	23-104-11A
---------	----------	------------

BOWEN EVANS
CONSULTANCY
ARCHITECTS - PLANNERS
48A HIGH STREET
MARLOW BUCKS SL7 1AW
Tel. 01628 487717

