
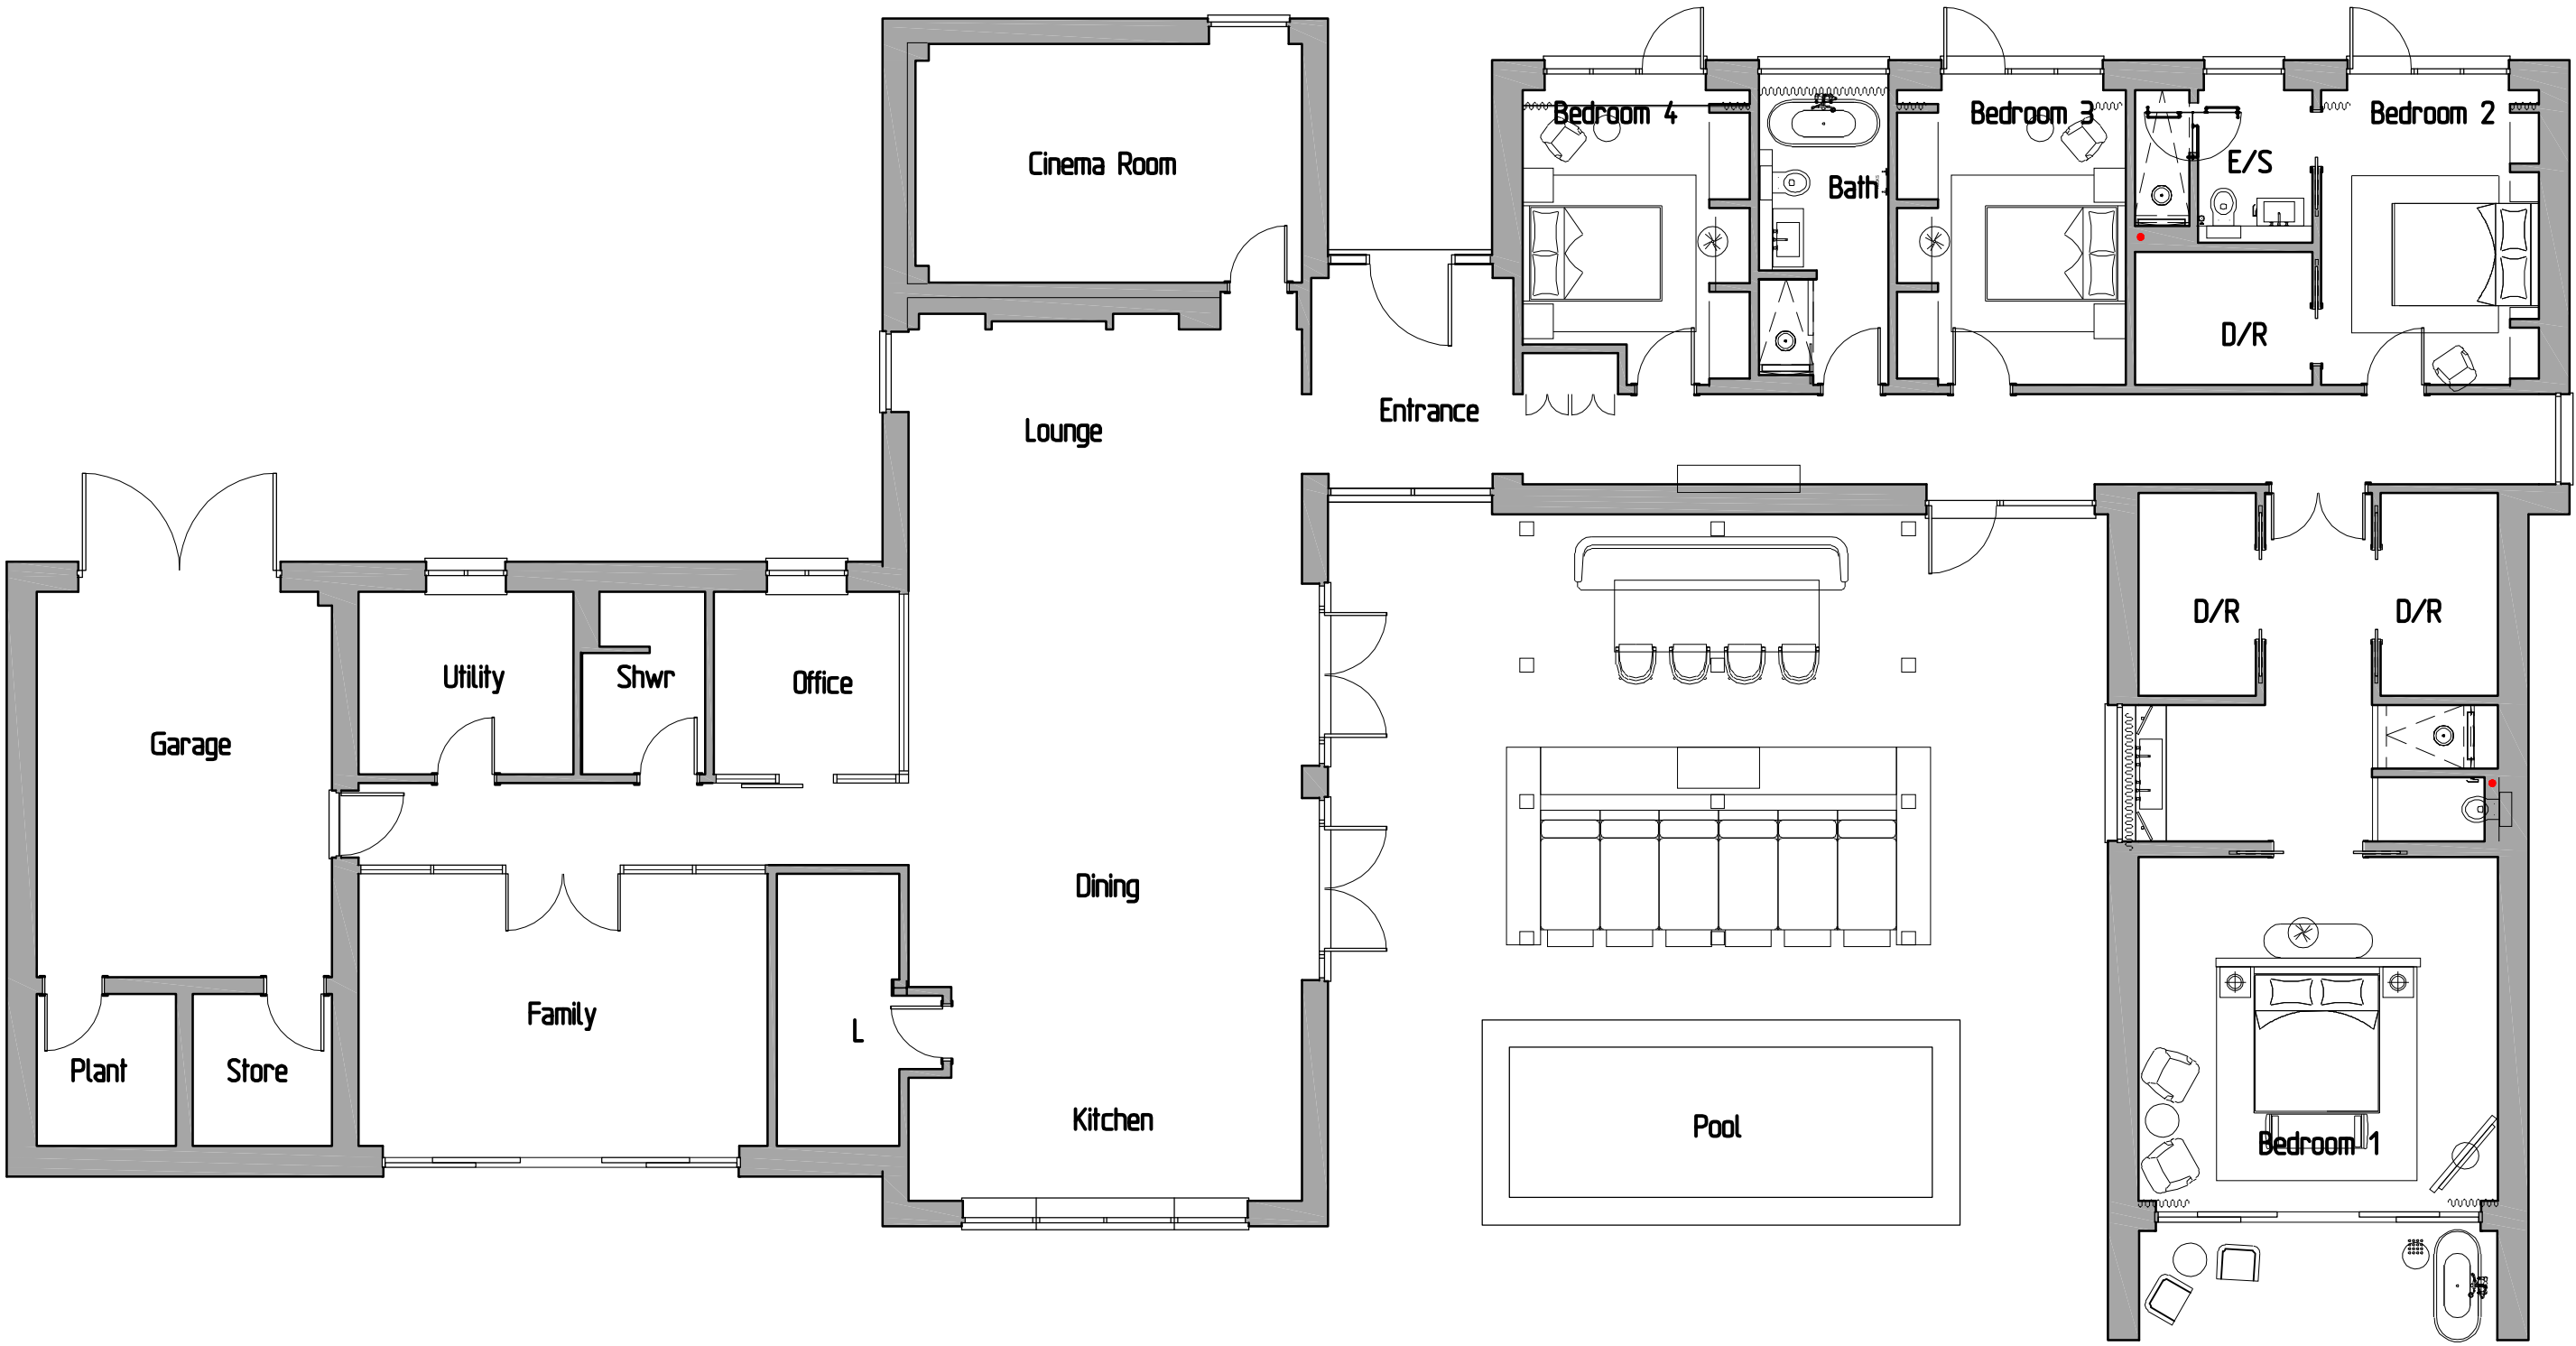


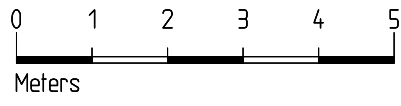

Ground Floor Plan

Rev B Drawing updated 01/10/25

REPLACEMENT DWELLING AT
TIRYNS FOREST ROAD
WOKINGHAM RG40 5QR

FOR:
Mr & Mrs. MEAD

SCHEME PROPOSALS
Floor Plan

SCALE:	DATE:	REF:
--------	-------	------

1 : 100	Oct 2024	23-104-12A
---------	----------	------------

BOWEN EVANS
CONSULTANCY

ARCHITECTS - PLANNERS
48A HIGH STREET
MARLOW BUCKS SL7 1AW
Tel. 01628 487717

