


Pumping Appliance
Overall Length
Overall Width
Wheelbase
Track Width
Lock to lock line
Kerb to kerb Turning Radius

7.900m
2.300m
2.300m
0.140m
0.140m
4.000m
7.750m

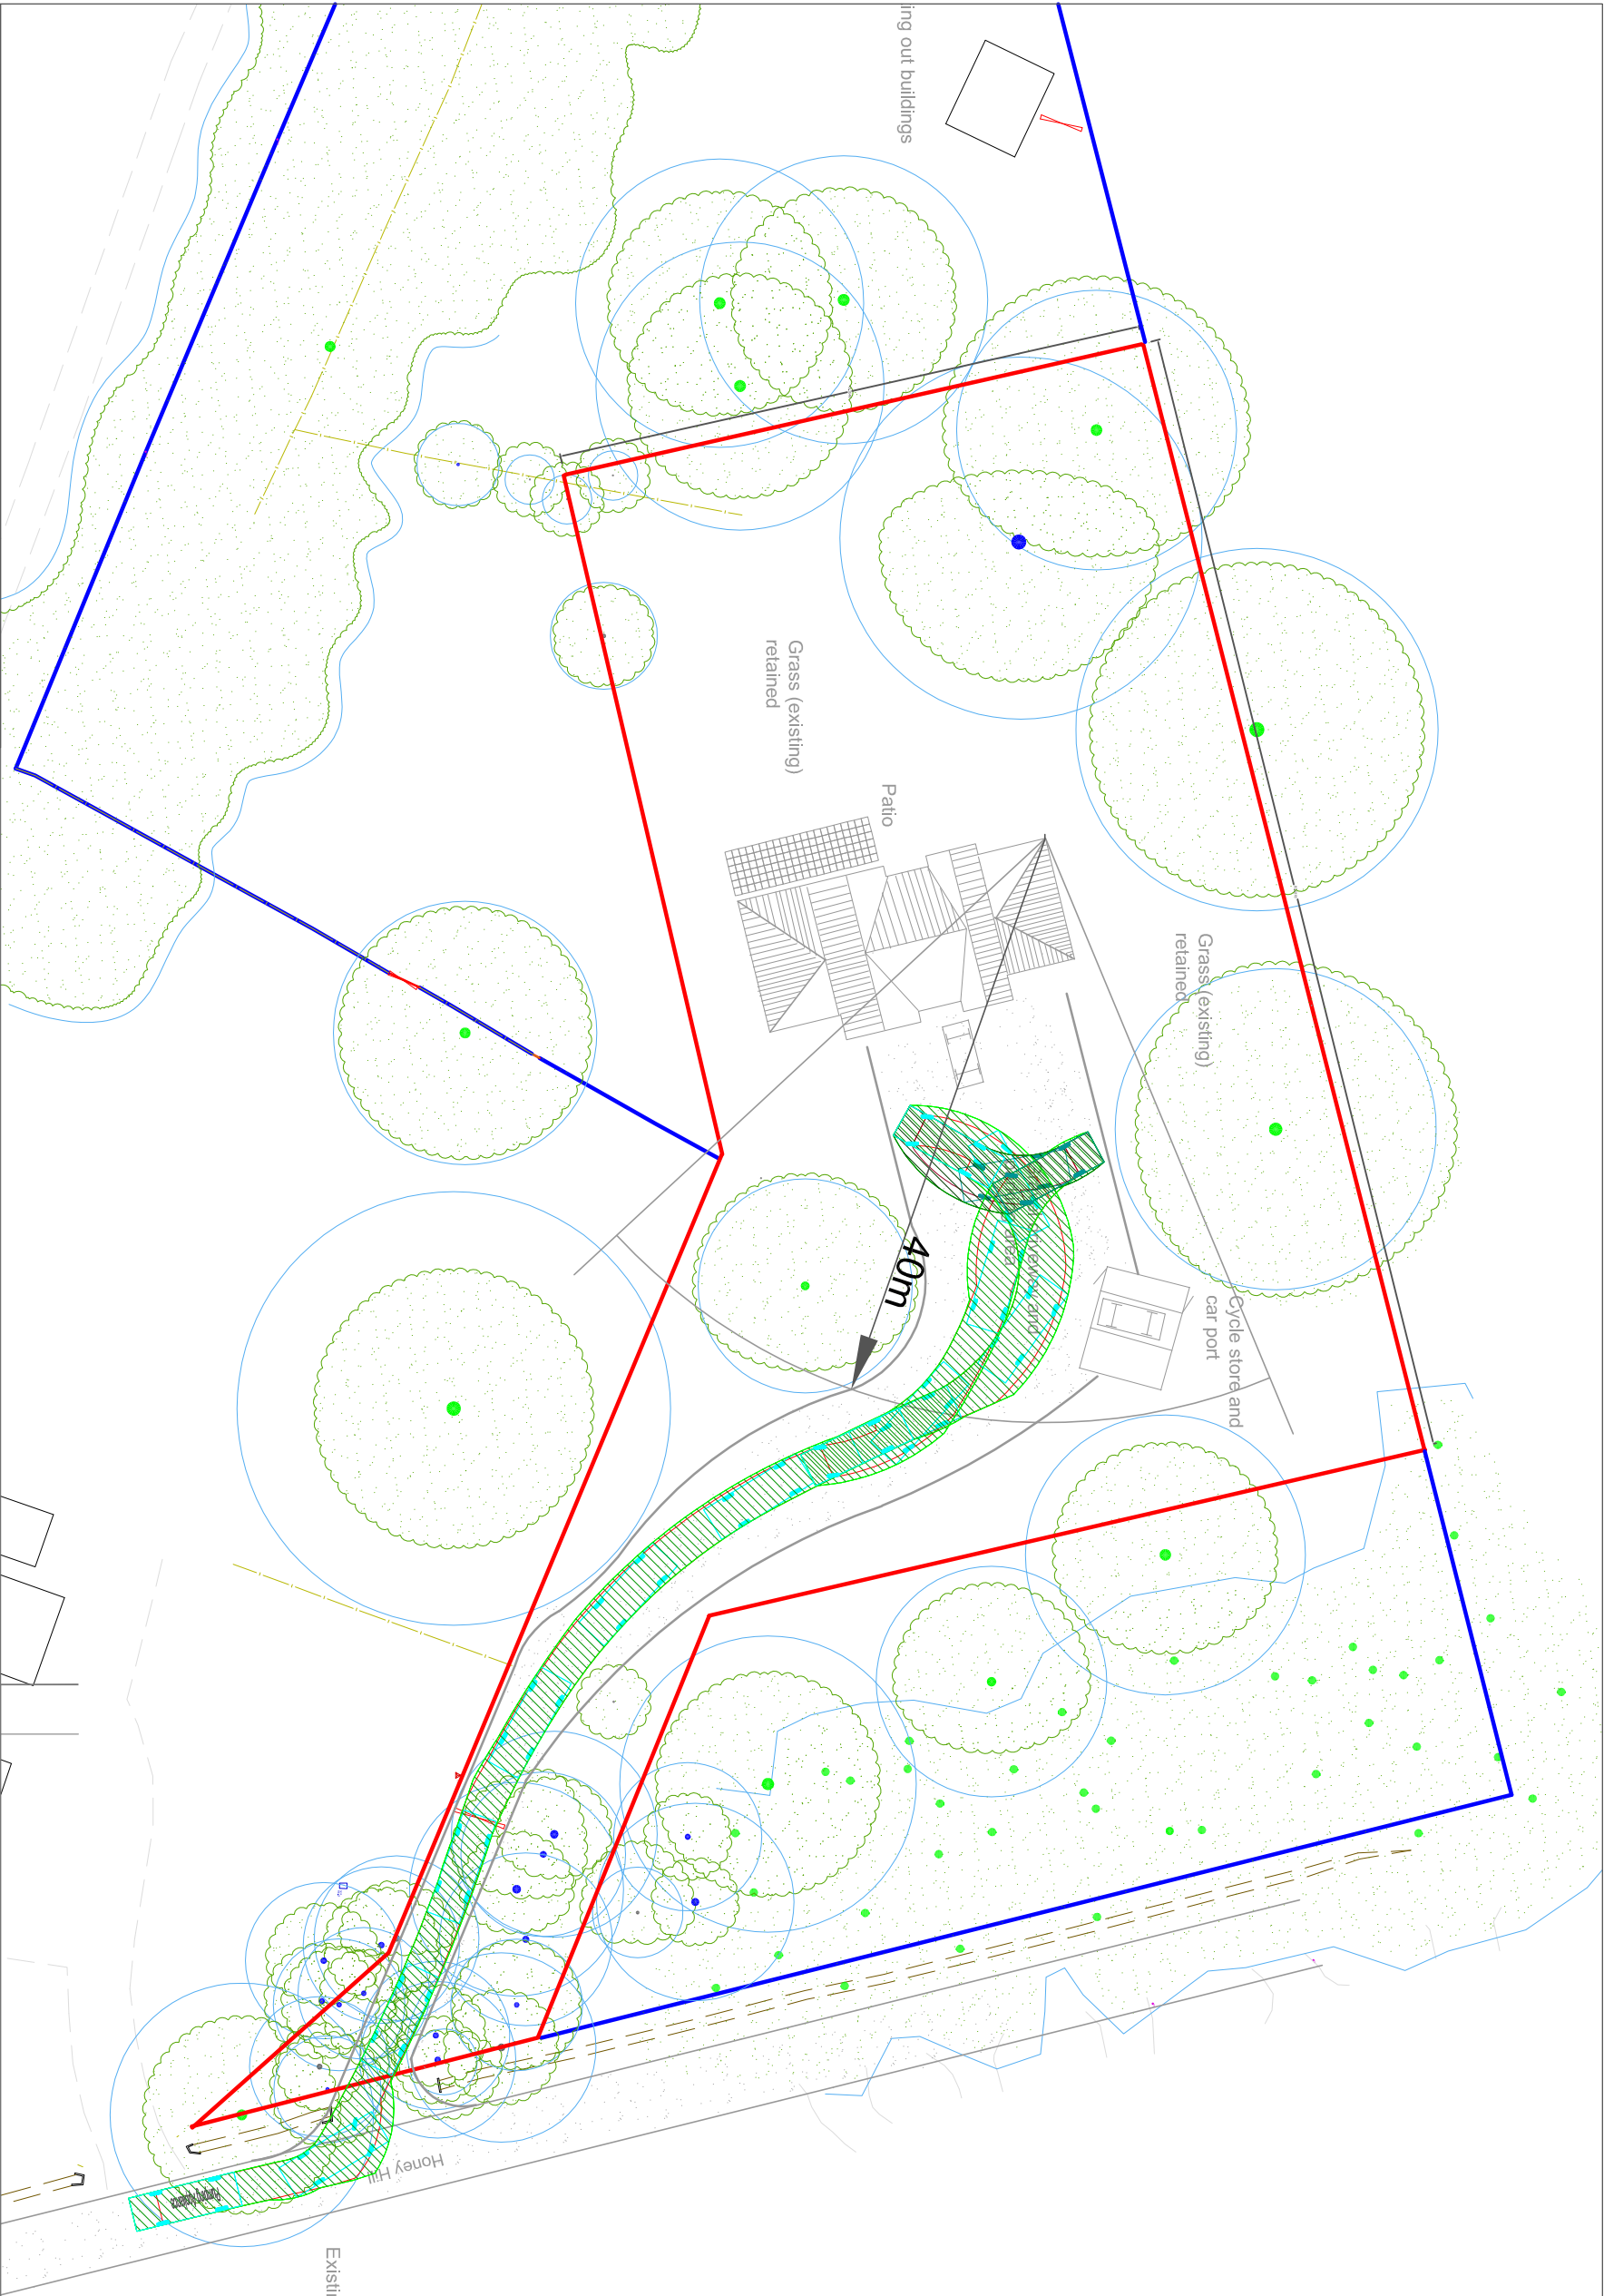

Highway Planning Ltd
59 Barnards Hill
Marlow
Bucks
SL7 2NX
01628 488444

MR M KEMBALL

FIRE APPLIANCE SWEEP PATH

REV		AMENDMENTS		DRAWN	CHKD	DATE
Job Title LAND TO NW OF ORCHARD COTTAGE, HONEY HILL, WOKINGHAM						
Client MR M KEMBALL						
Drawing Title FIRE APPLIANCE SWEEP PATH						
Scale	Date	Designed	Drawn	Drawing No	Rev	
1:500 @ A3	08 MAY 25	DFM	DFM	24.60 – 002		