

- Where this drawing has been issued in electronic .dwg format, it has been done so in good faith. JNP Group do not take any responsibility for any inaccuracies in the electronic data, which should be checked against the paper (or .pdf) drawing issue. Any apparent discrepancies should be immediately reported to JNP Group. The electronic .dwg file should not be assumed to be to scale and should not be used for 'overlaying', setting out or checking of any third party information. All dimensions should be taken from the paper (or .pdf) version of the drawing. Electronic drawings may contain third party information. JNP Group take no responsibility for this information, which should be checked against the originators paper drawing(s).
- All dimensions are millimetres (mm), and levels are in metres (m) unless noted otherwise and should be checked on site prior to construction/fabrication.
- Do not scale from this drawing. Only figured dimensions are to be relied upon. Don't hesitate to get in touch with JNP Group if additional information is required.
- Any discrepancies between drawings of different scales and between drawings and specifications, where appropriate, to be reported to JNP Group for decision.
- Copyright reserved. This drawing may only be used for the Client and location specified in the title block. It may not be copied or disposed to any third party without the prior written consent of JNP Group.
- This drawing should only be used for construction if the drawing status is "A4 - Approved/Stage Complete". JNP Group takes no responsibility for construction works undertaken to drawings that are not marked with this status.

Health & Safety Note

The details on this drawing have been prepared on the assumption that a competent contractor will be carrying out the works. If the contractor(s) considers that there is insufficient Health and Safety information on this drawing, this should immediately be brought to the attention of the designer.


Legend

- Proposed Road Centreline Profile
- Existing Ground Profile
- New Adoptable Surface Water Sewer
- New Adoptable Foul Water Sewer
- New Highway Drain


Plastic Sewer Note:

- As per ICOSA water guidance WW-PO-002 Sewer Design Guide, all proposed plastic sewers are to be constructed to conform with the following British Standards:
- Solid Wall PVC-U to BS EN 1401
 - Spiral Wound/Welded HDPE to EN 13476 Parts 1 & 2
 - Structure-wall Thermoplastics to EN 13476 Parts 1 & 3
 - Polypropylene to BS EN 1822


HAZARD IDENTIFICATION BOX			
This table is provided to assist the Principal Contractor to fulfil their obligations under the CDM Regulations 2015			
Hazard Ref	Hazard Type	Hazard Description	Mitigation Measures/Residual Risk
1	Construction	Working on or adjacent to live carriageways.	Principal Contractor to manage as part of site works with suitable traffic management.
2	Construction	Works adjacent to infrastructure and/or live water (drainage etc.).	Principal Contractor to manage as part of site works.
3	Construction	Connection to existing live sewer.	Principal Contractor to manage as part of site works.
4	Construction	Deep excavations.	Principal Contractor to manage as part of site works.

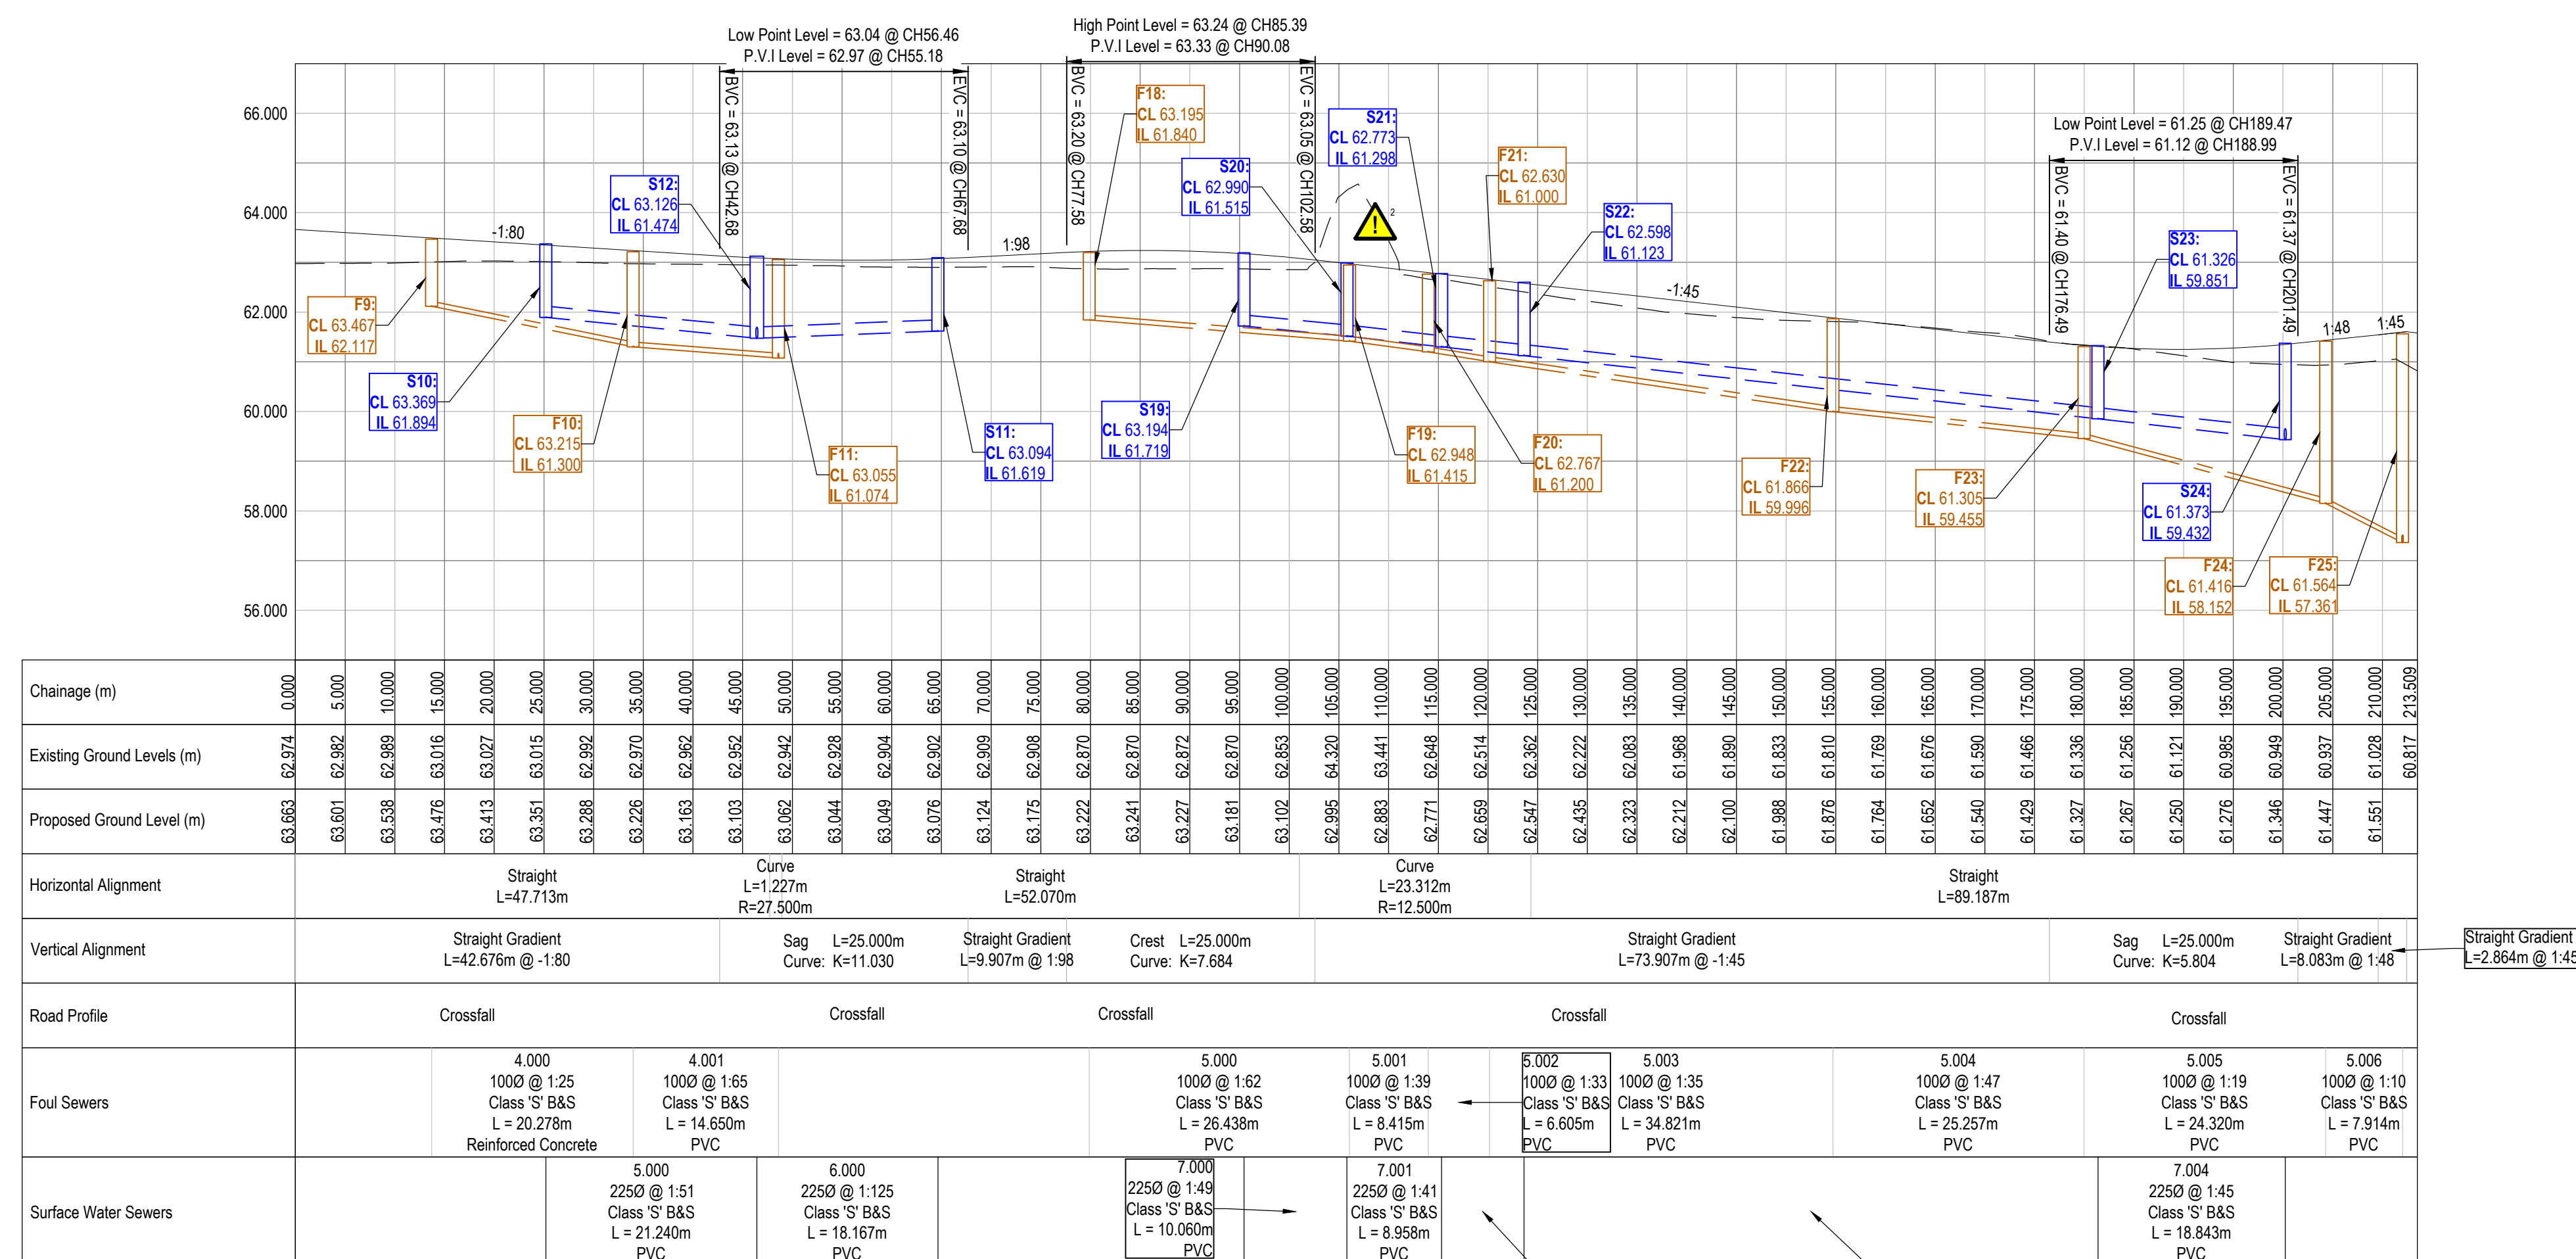


Road 6 Longitudinal Section

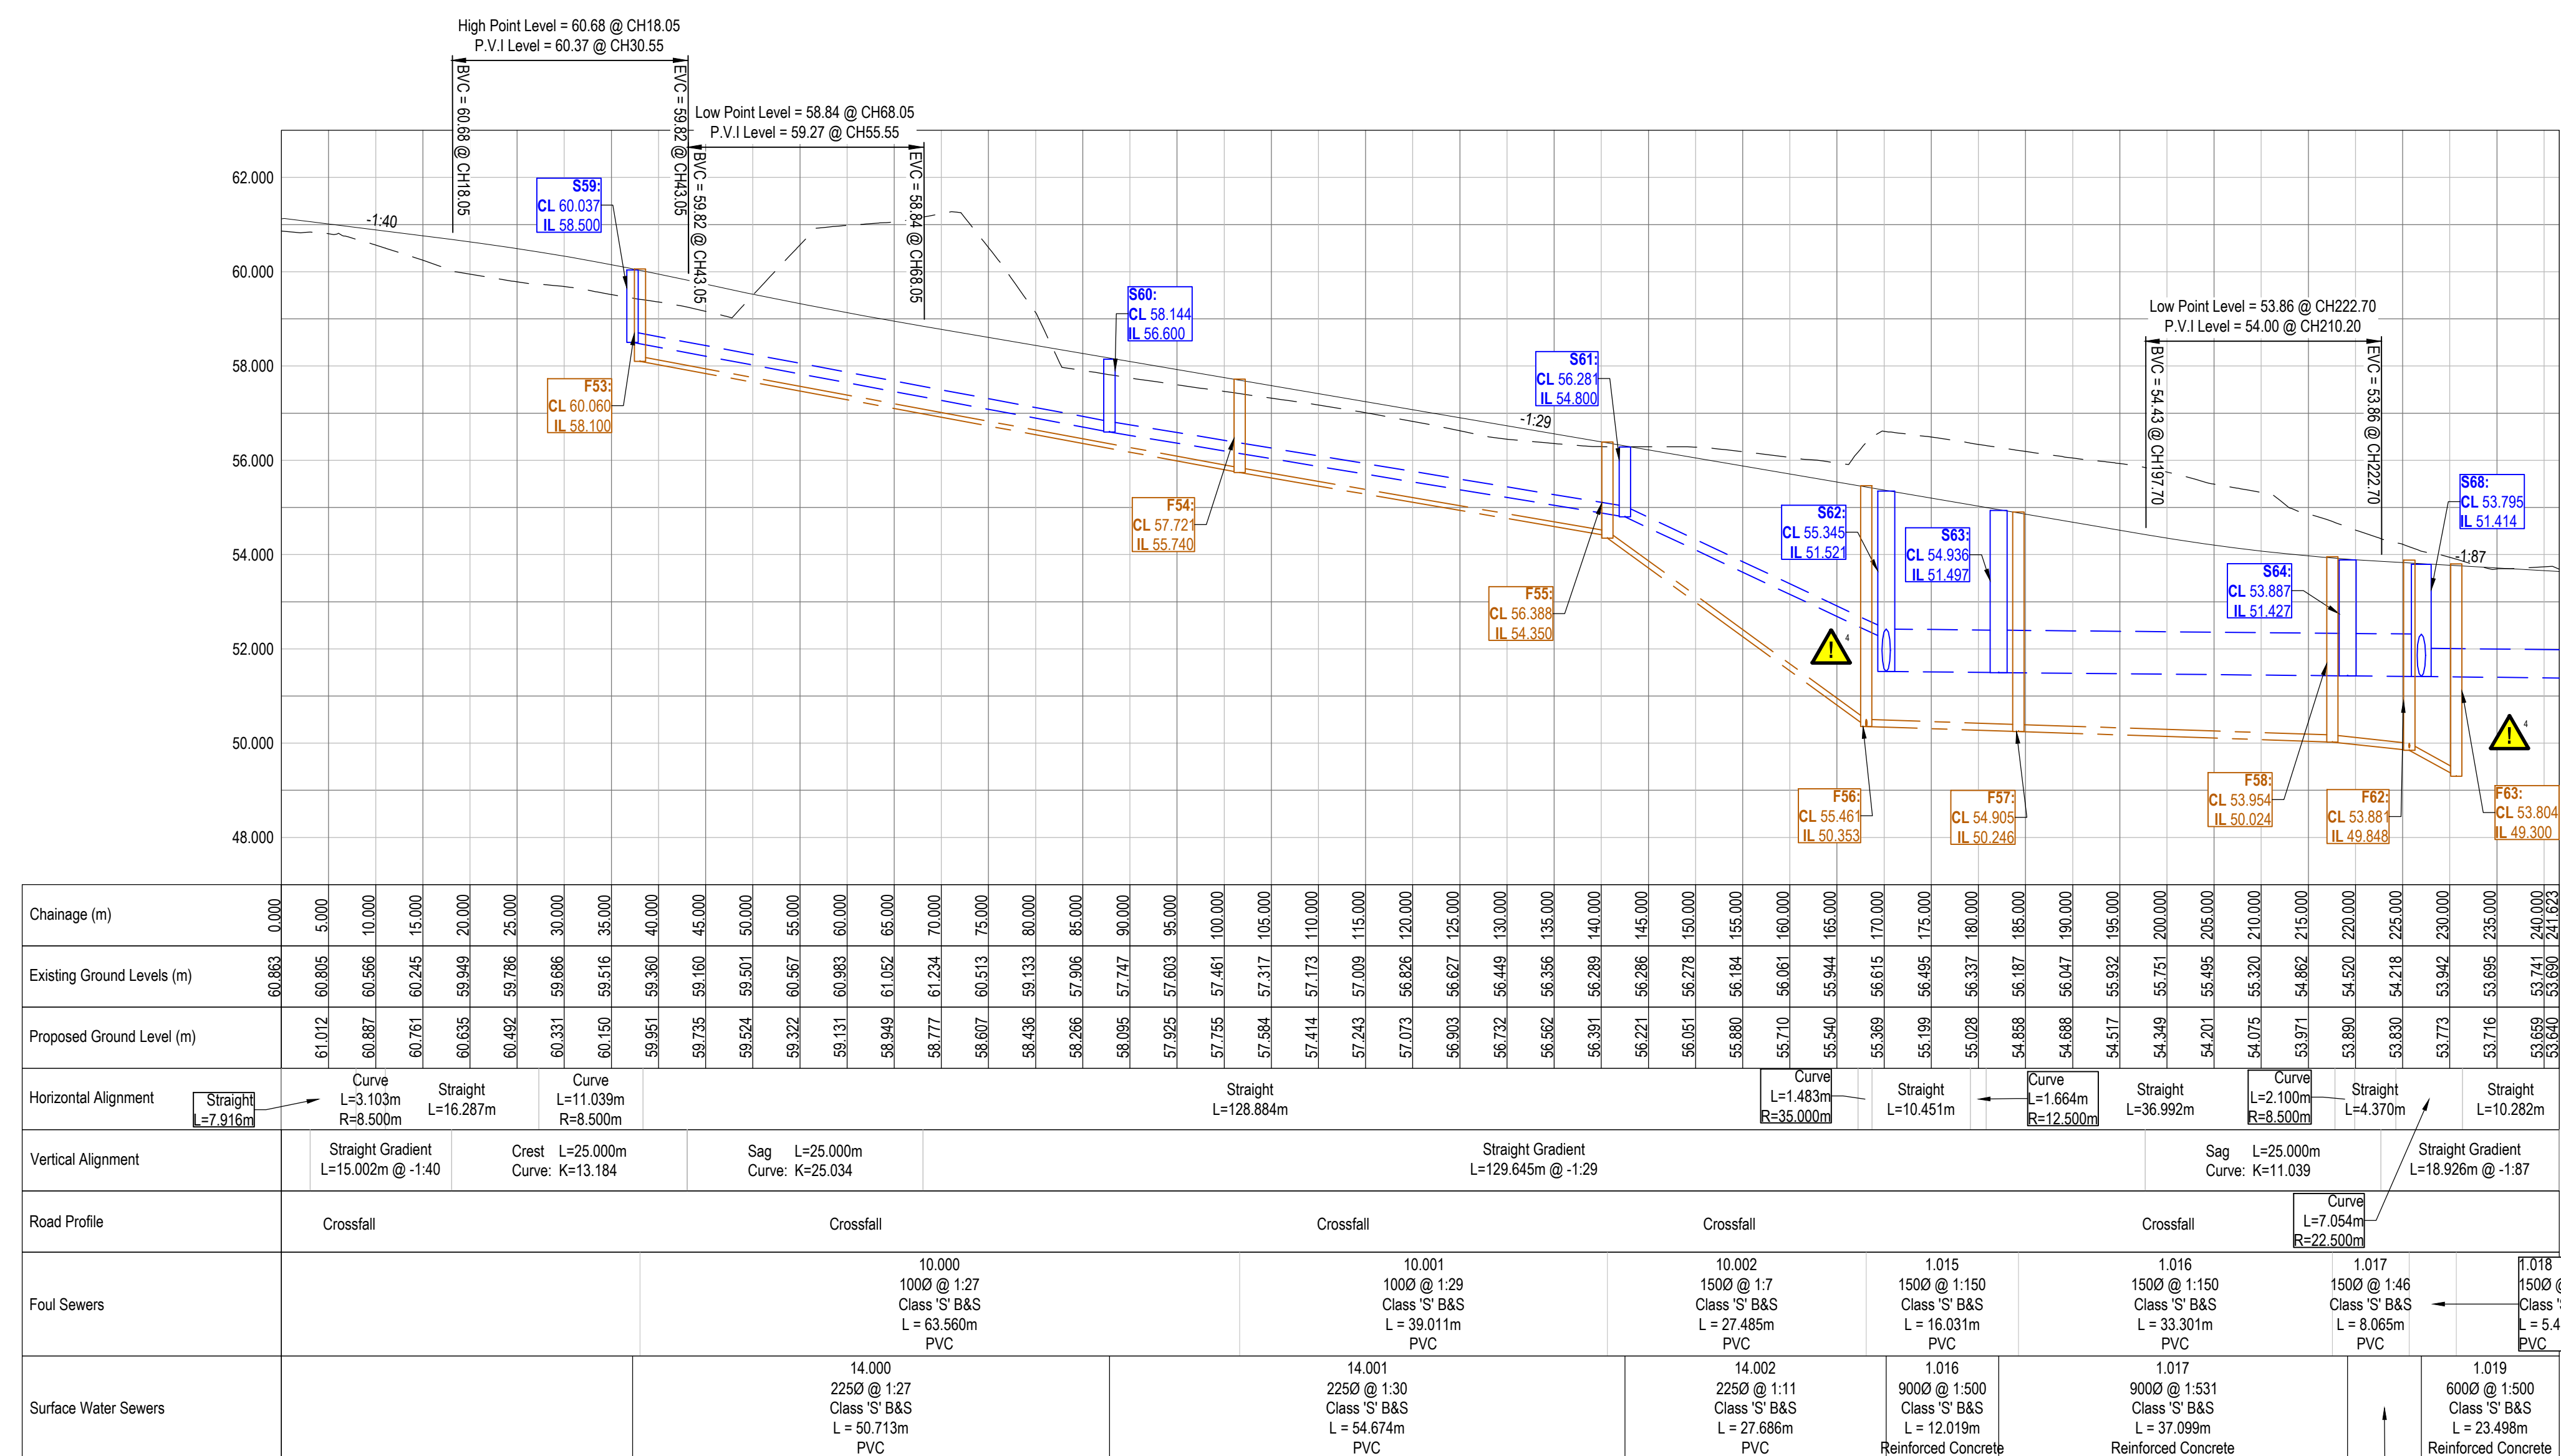


Road 7 Longitudinal Section

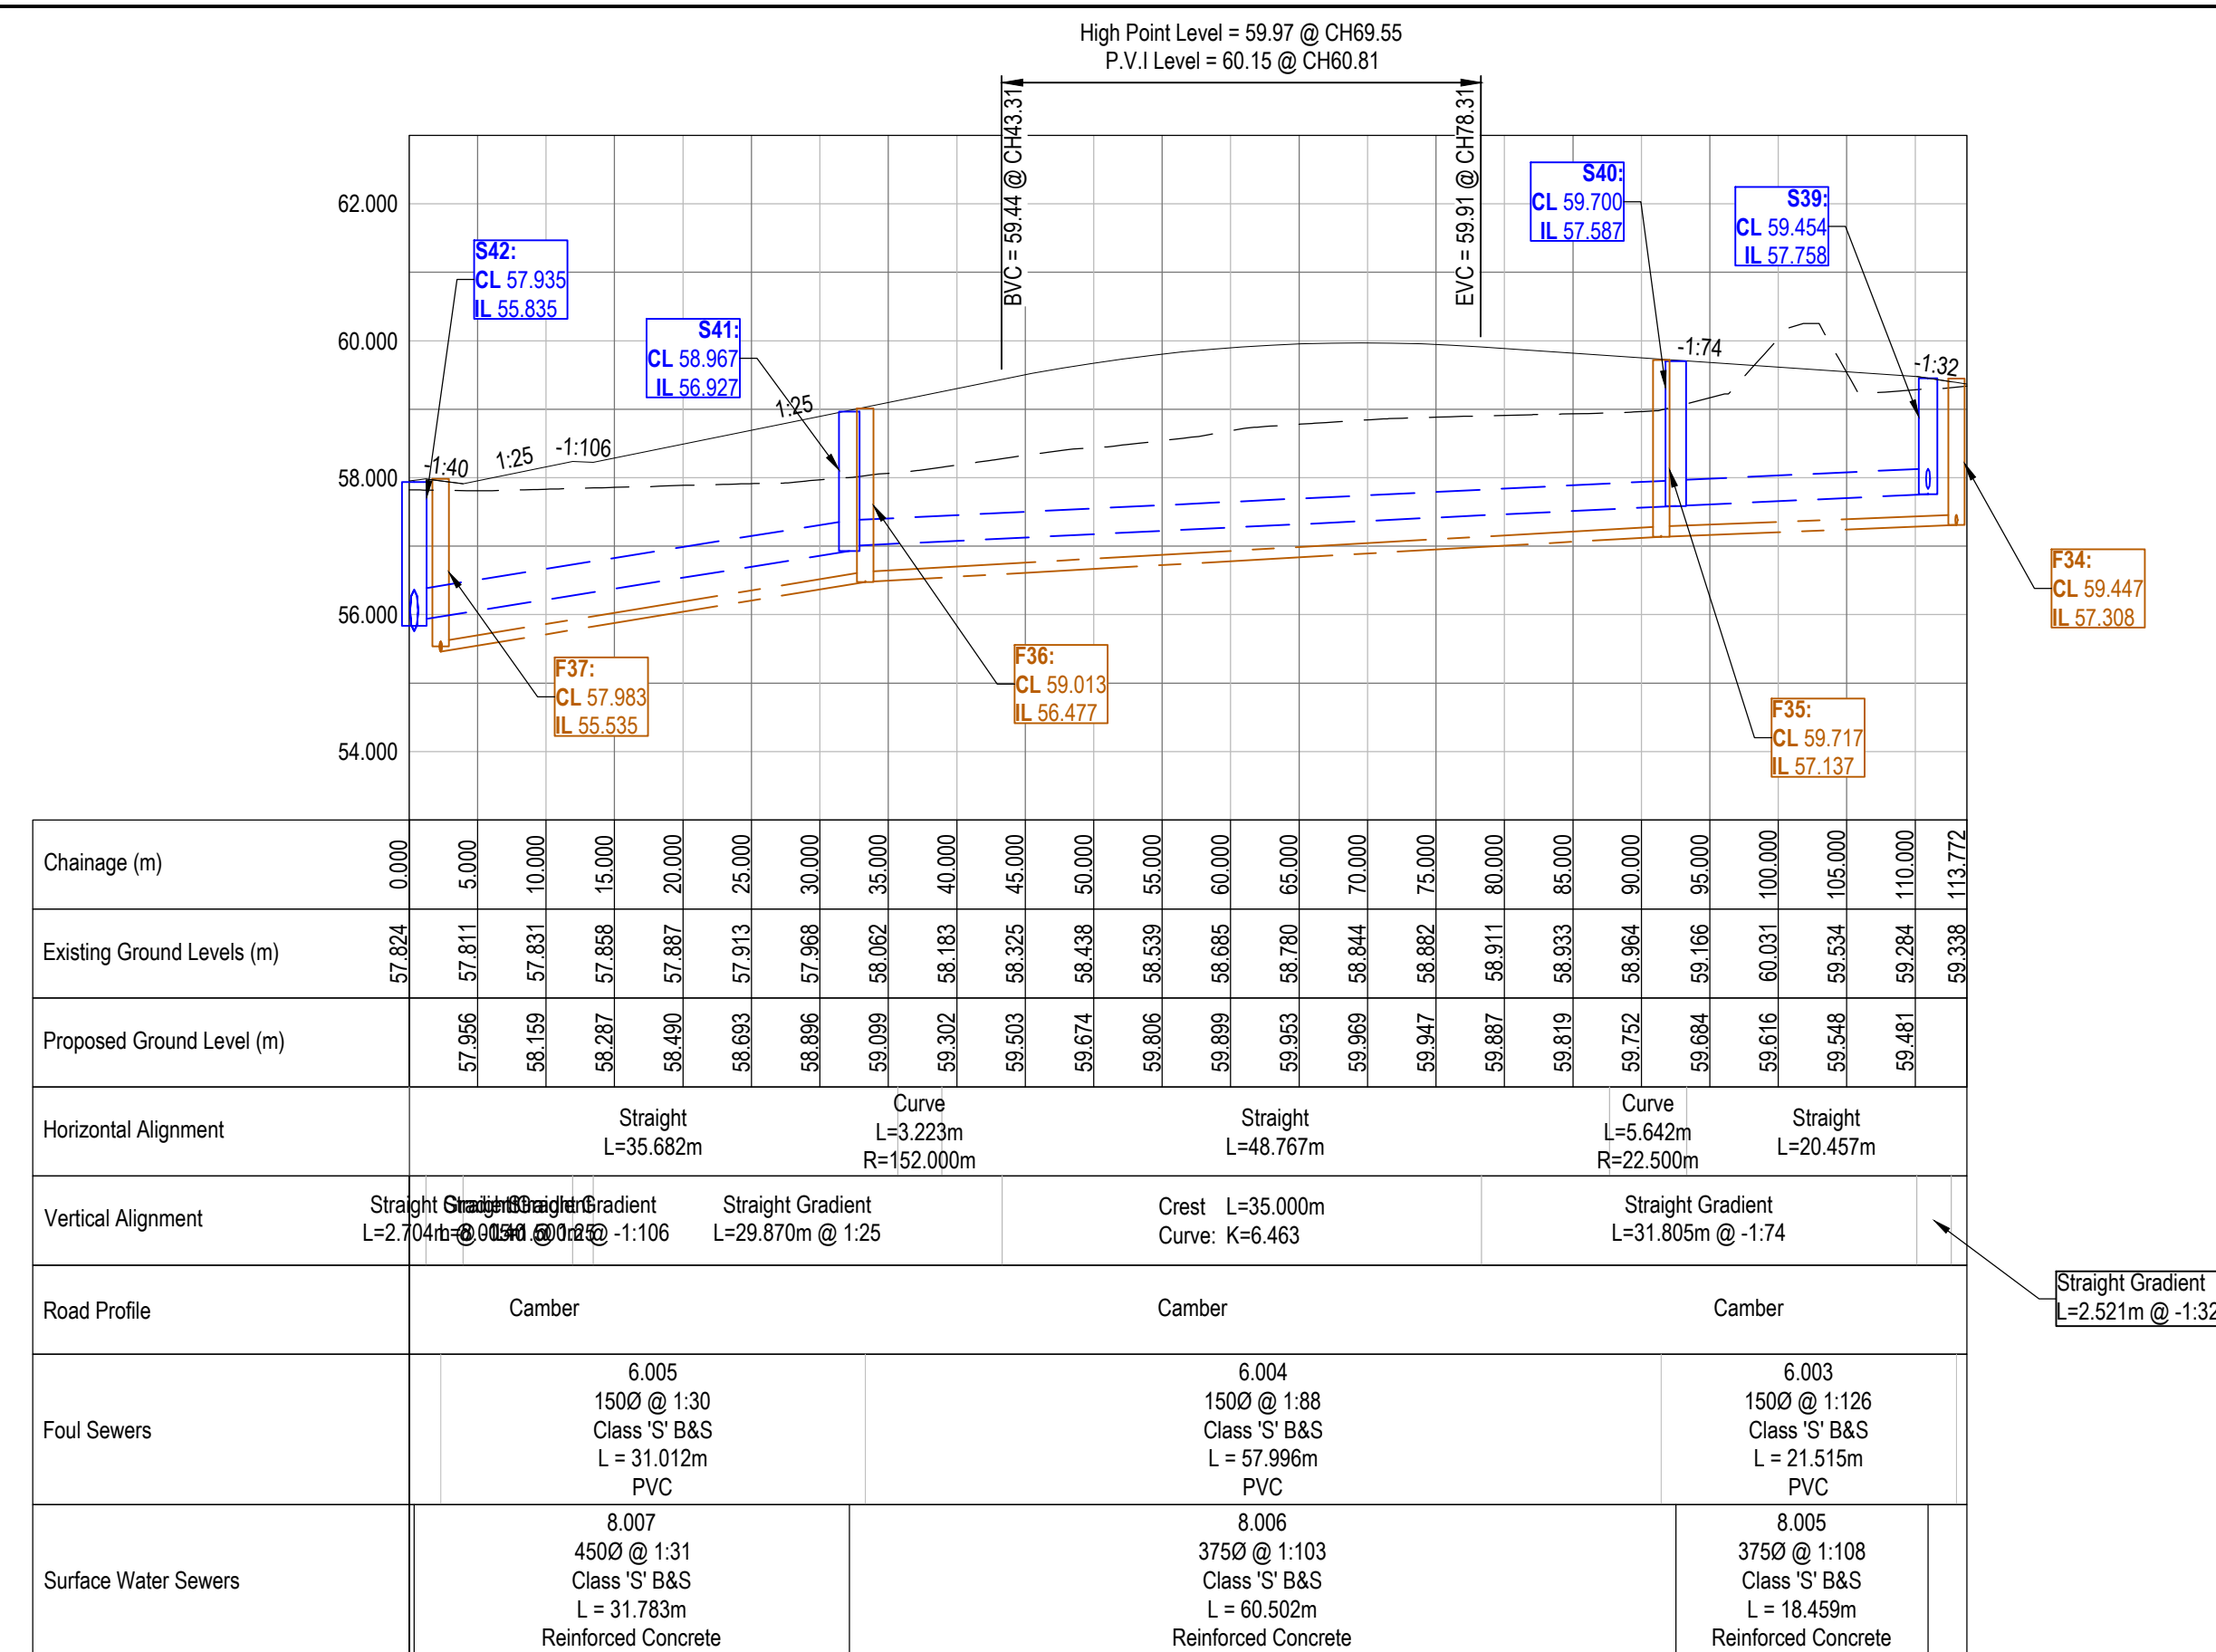

Road 8 Longitudinal Section

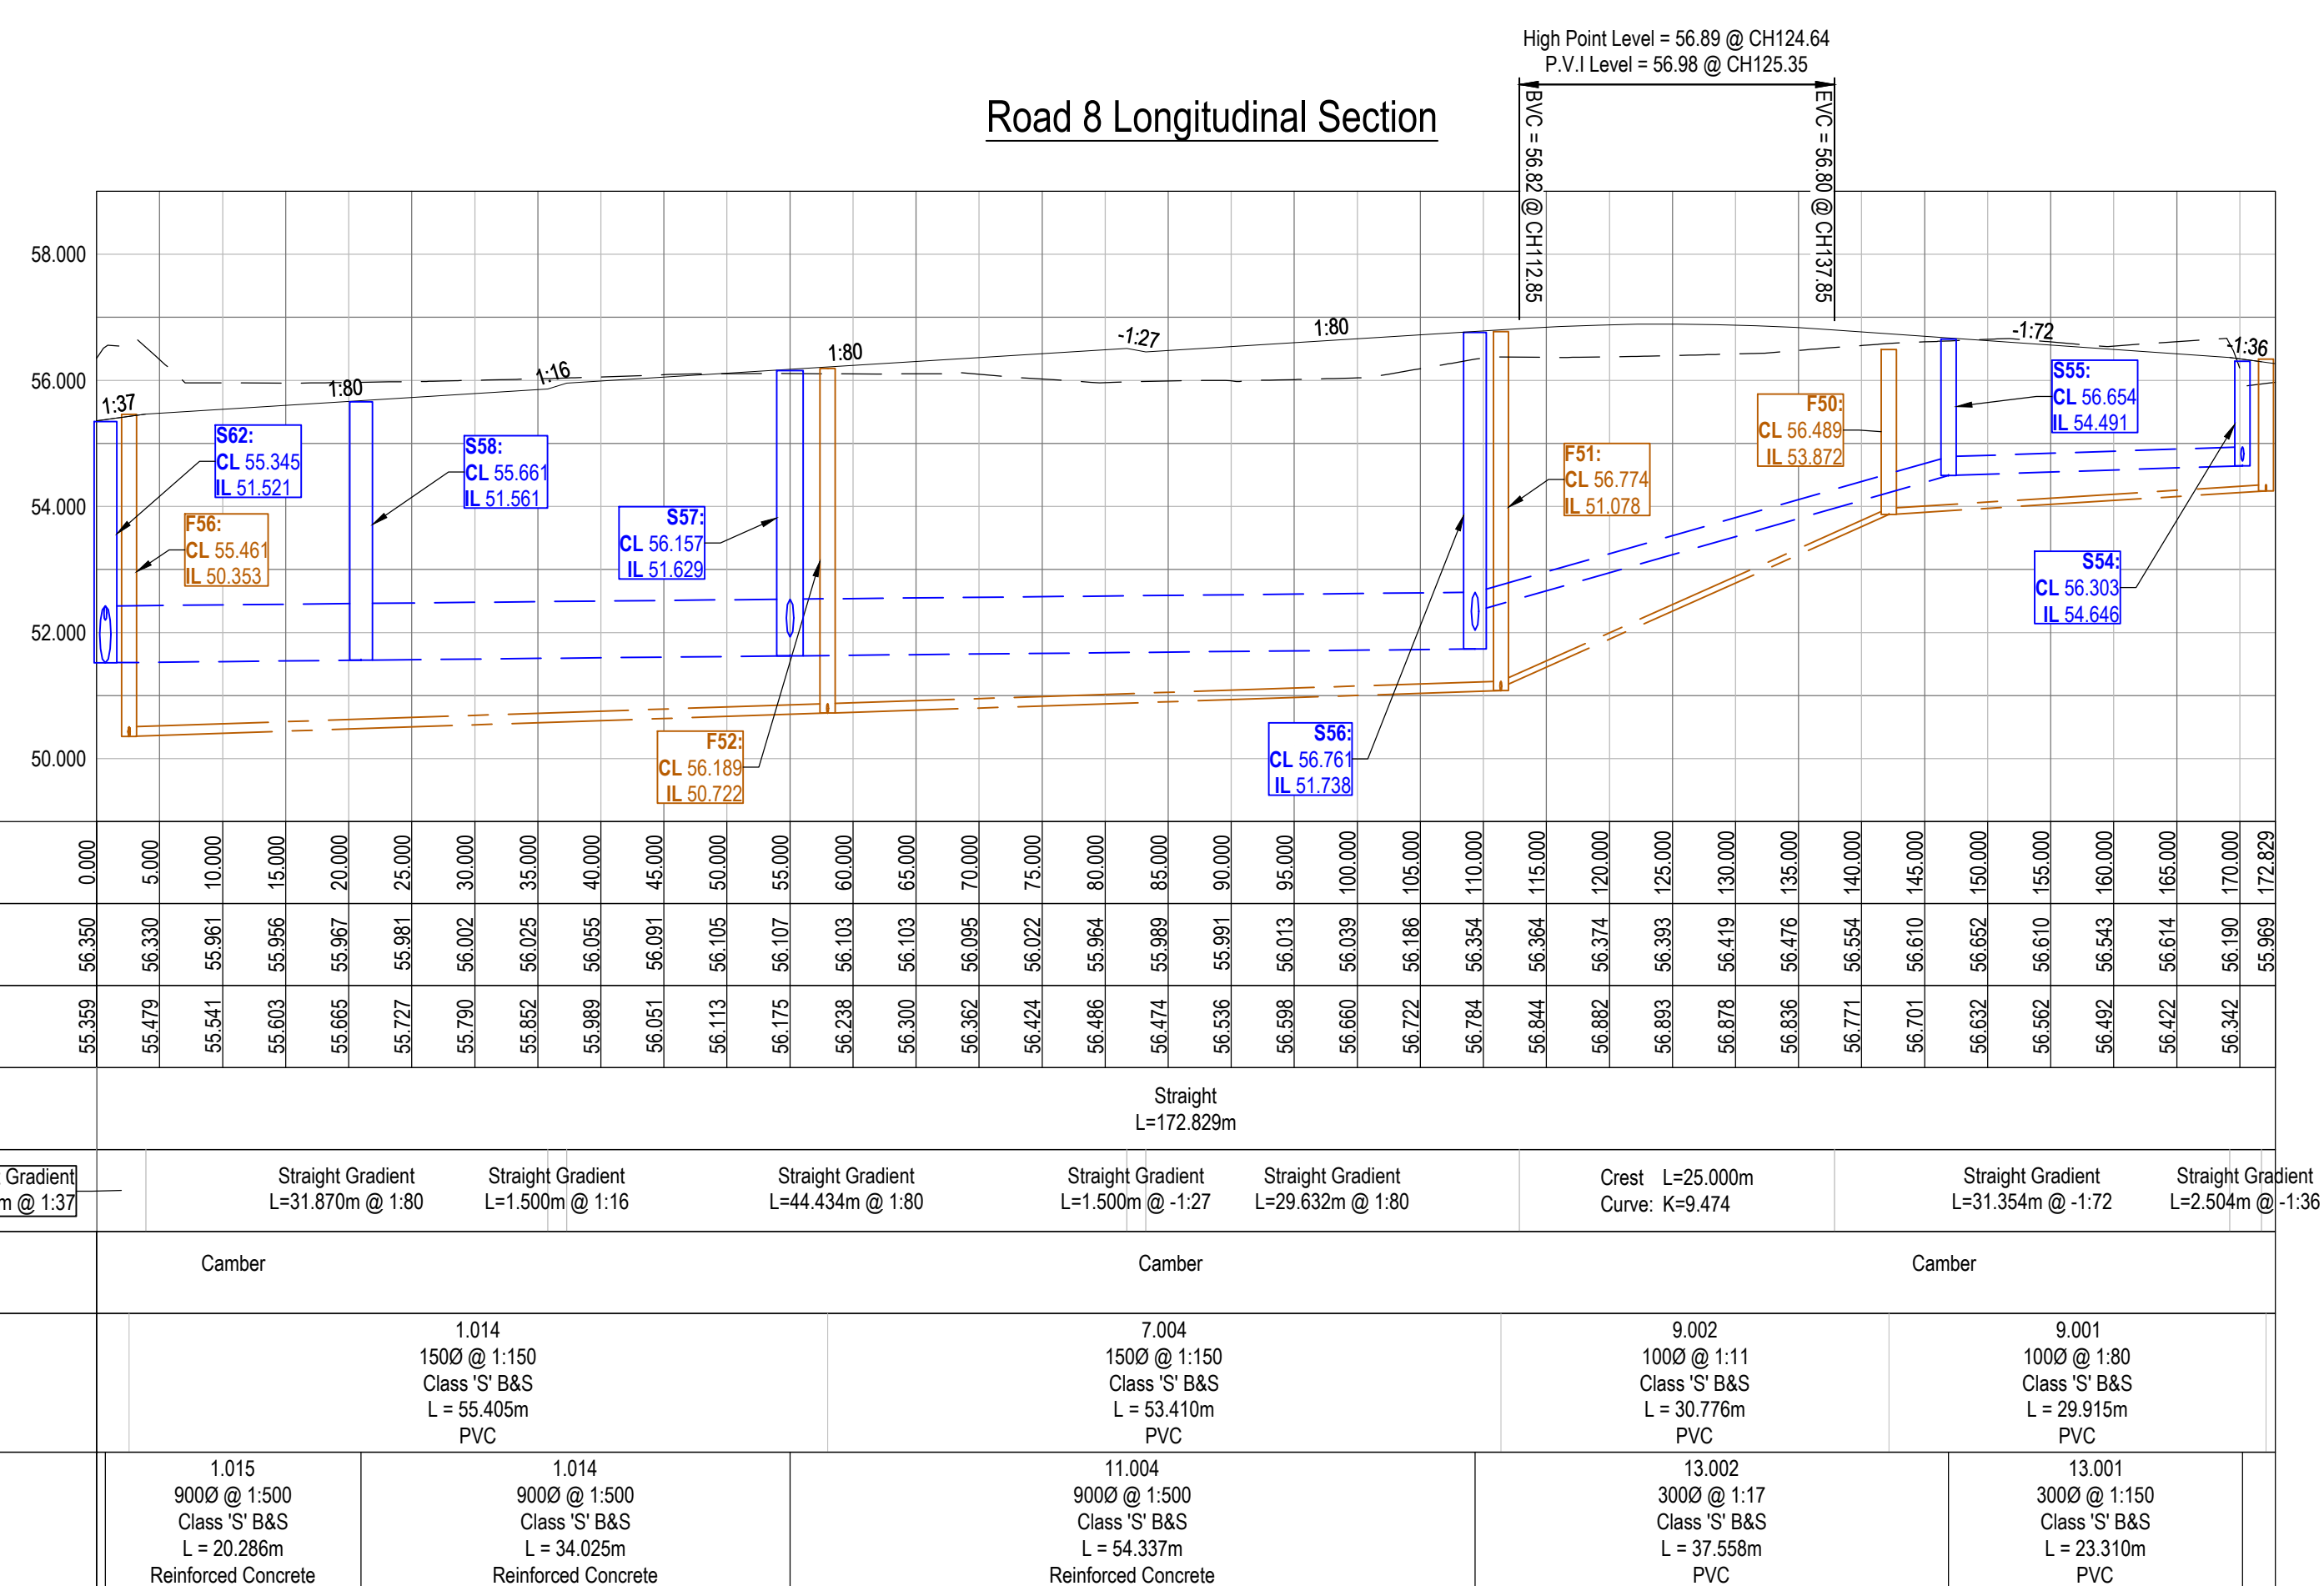

Road 9 Longitudinal Section

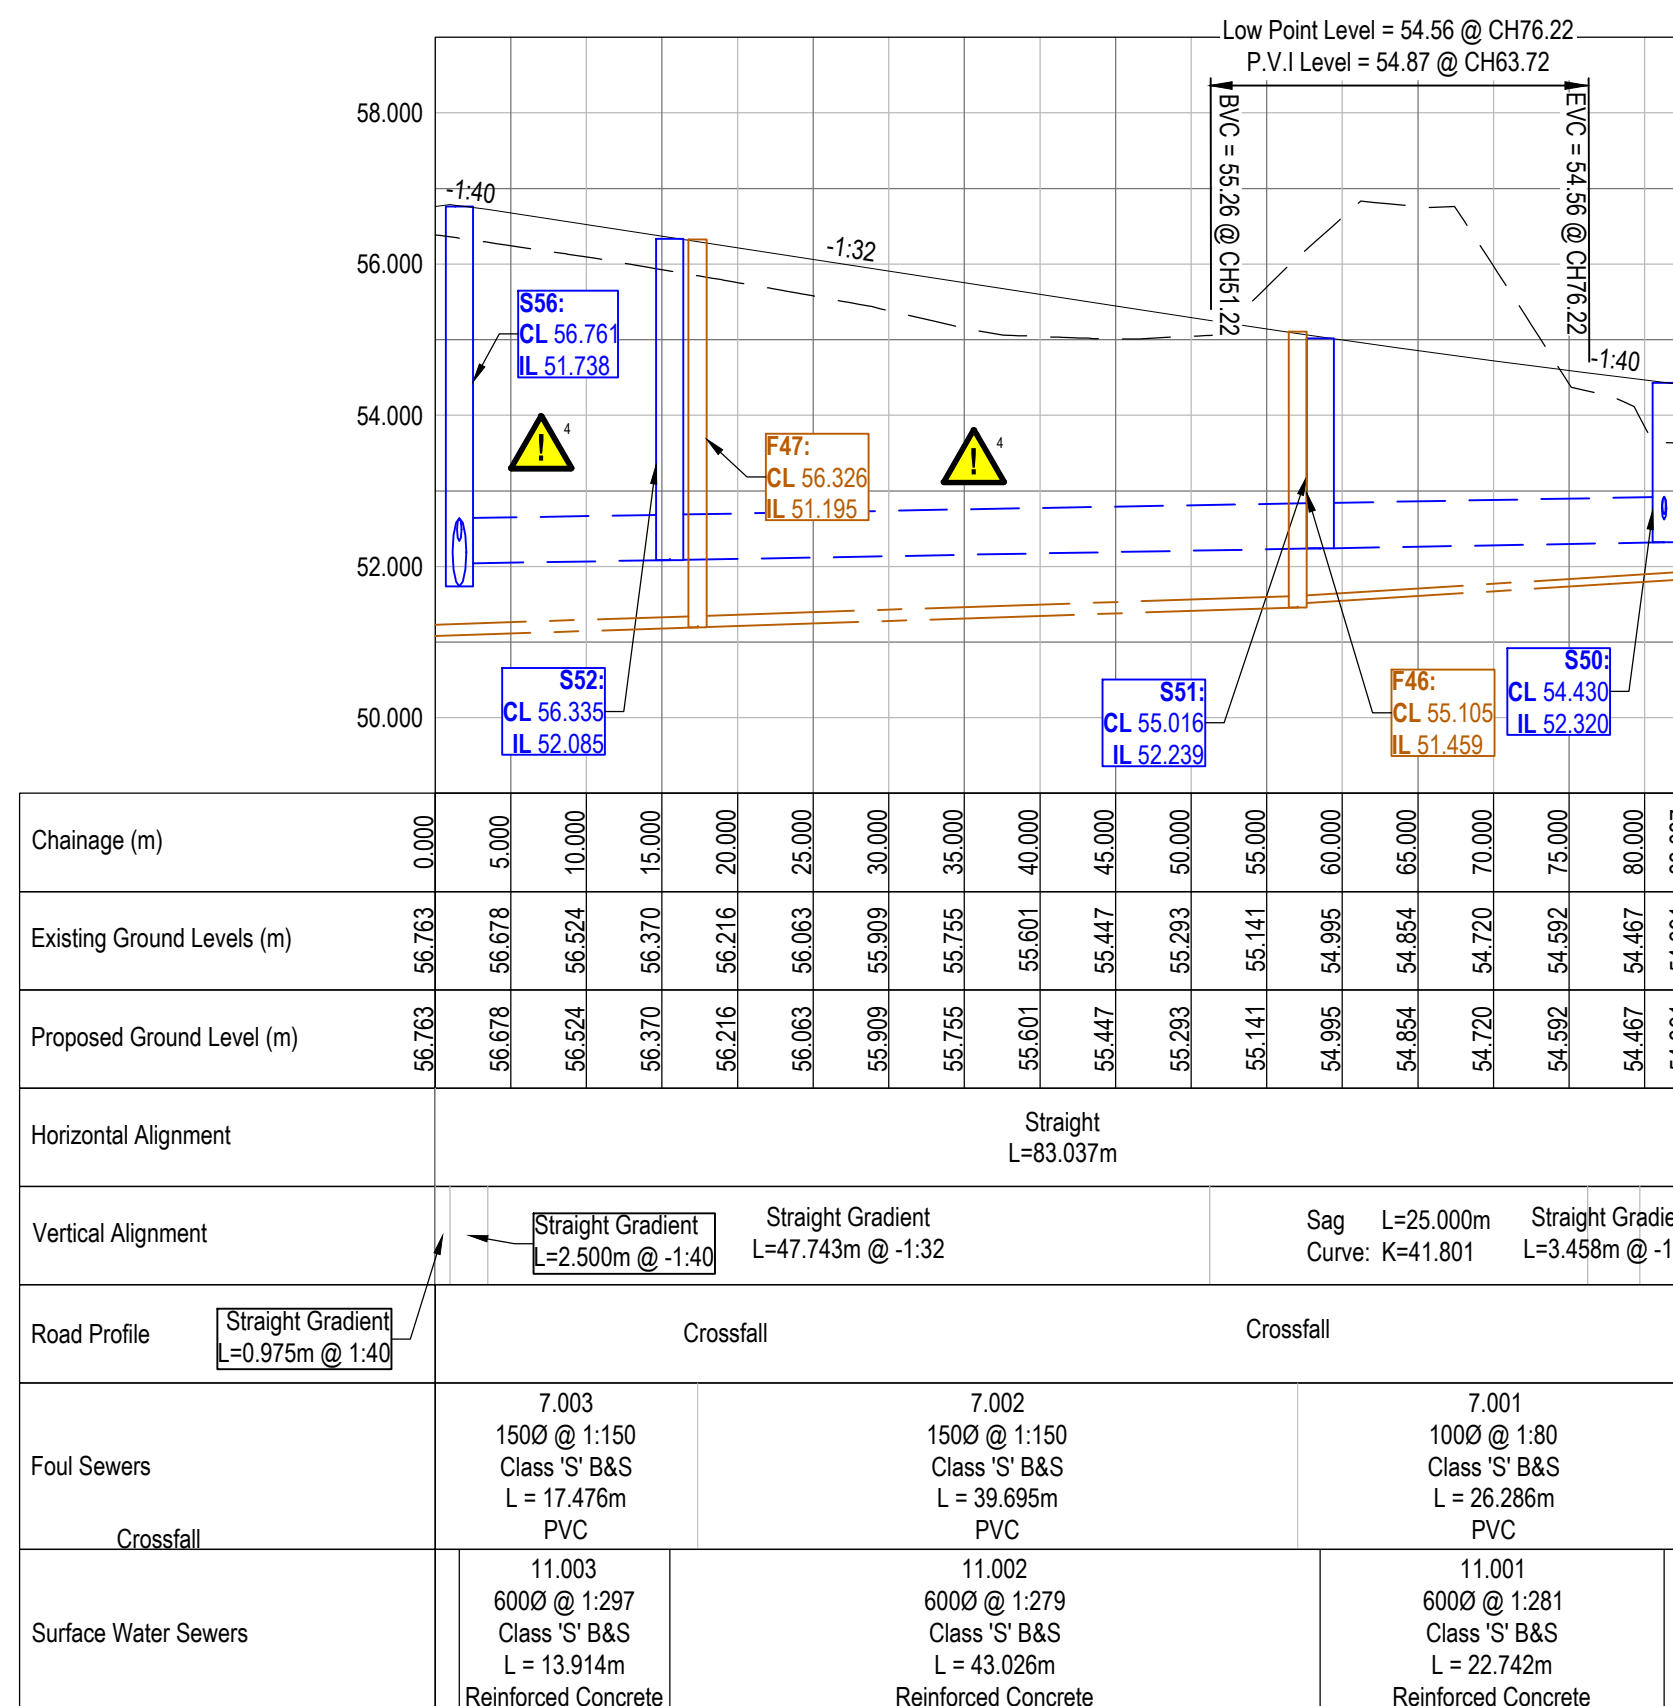

Road 10 Longitudinal Section

Rev	Date	Description	Rev
C05	18/07/2025	Revised table added to Road 5	CP/AMM
C04	30/05/2025	Revised drainage new adopted & adoption batch removed. Applies to notes T8.10.11.12, 8.13	AK/AMM
C04/02/25		Roads 8,14,14.15 updated and adoption batch removed	AK/AMM
C02	21/03/2025	Phase 3 critical infrastructure made updated to suit layout.	AK/AMM
C01	24/03/2025	Revised for construction.	AK/AMM
P01	27/01/2025	First issue	AK/AMM
Rev	Date	Description	Rev

A4 - Approved/Stage Complete



Client	CALA Homes Ltd
Job	Finchwood Park - Phase 5
Rev	
Road and Drainage Long Sections (Sheet 2 of 3)	

Drawn by	FL 60.20	Checked by	FL 60.20
Scale	1:500 H:1:100 V	Scale	1:500 H:1:100 V
Project No	00382-1123-C-RSL	Project No	C05