


Crown Copyright and database
rights 2025. OS AC0000814278
National Map Centre. Purchased
14/05/2025 1 year licence.

DRAWING NO. KG.005B

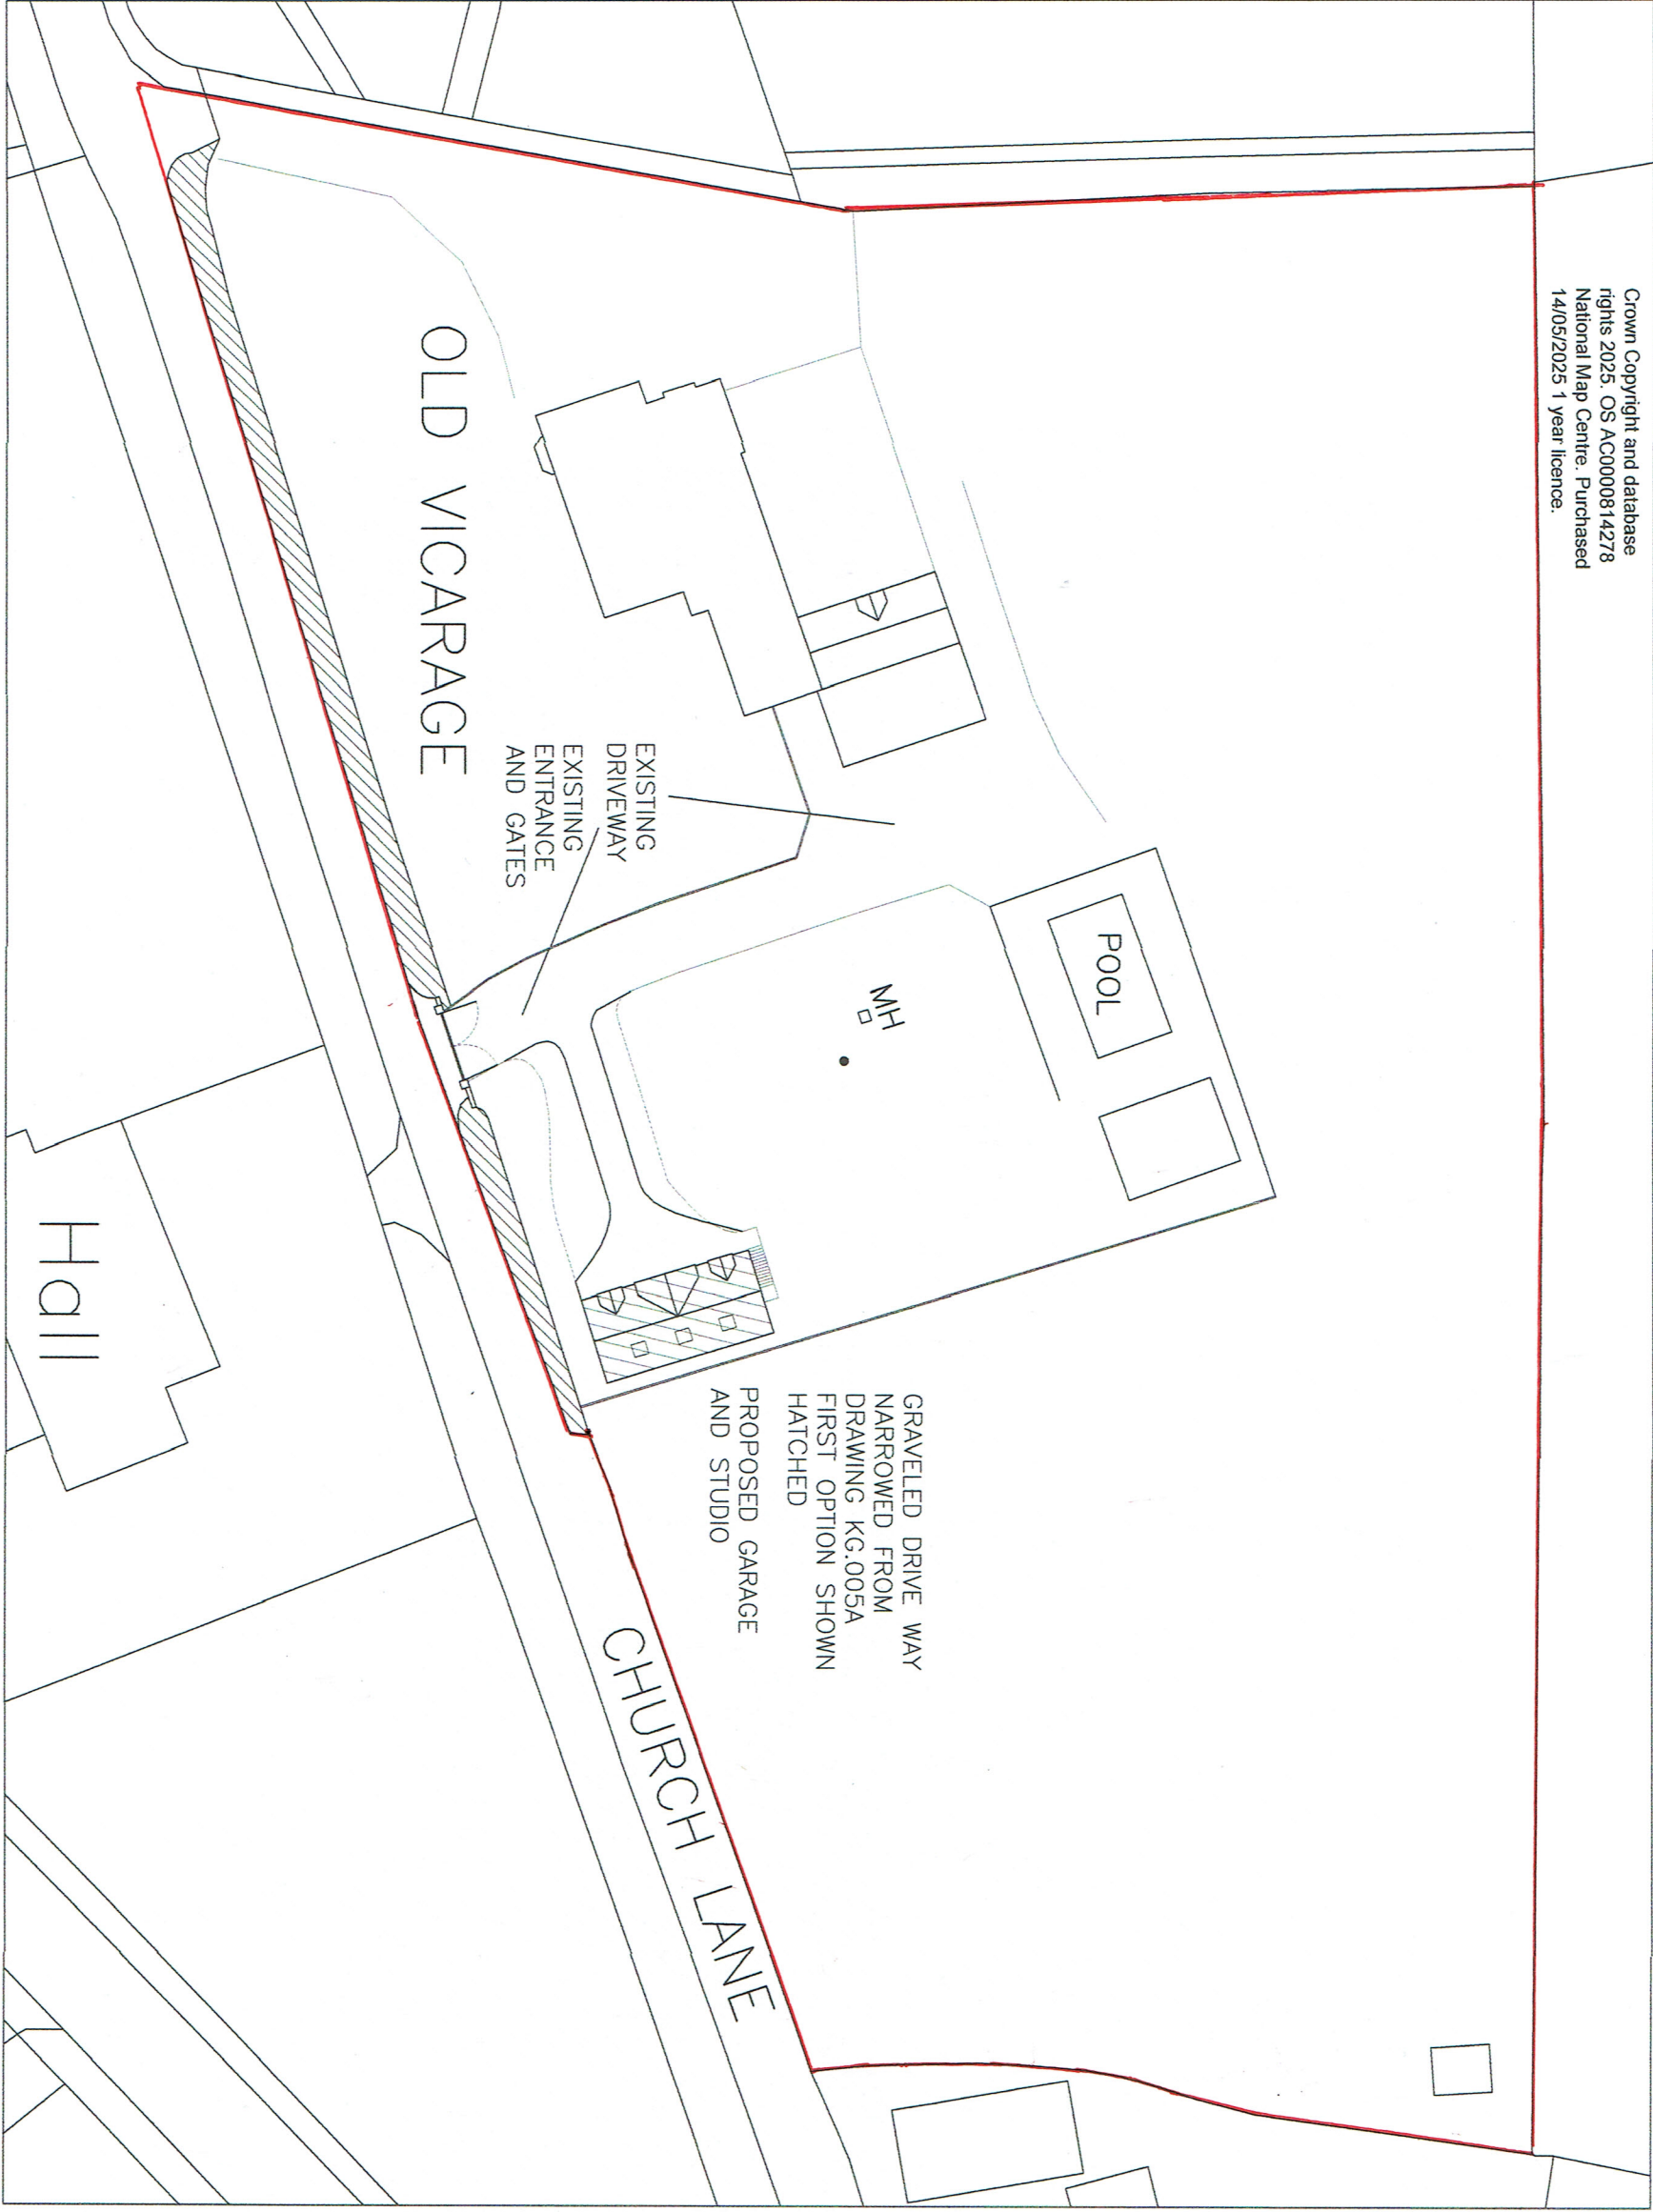

OLD VICARAGE CHURCH LANE
GRAZELEY BERKS RG7 1LD
SCALE 1:500