



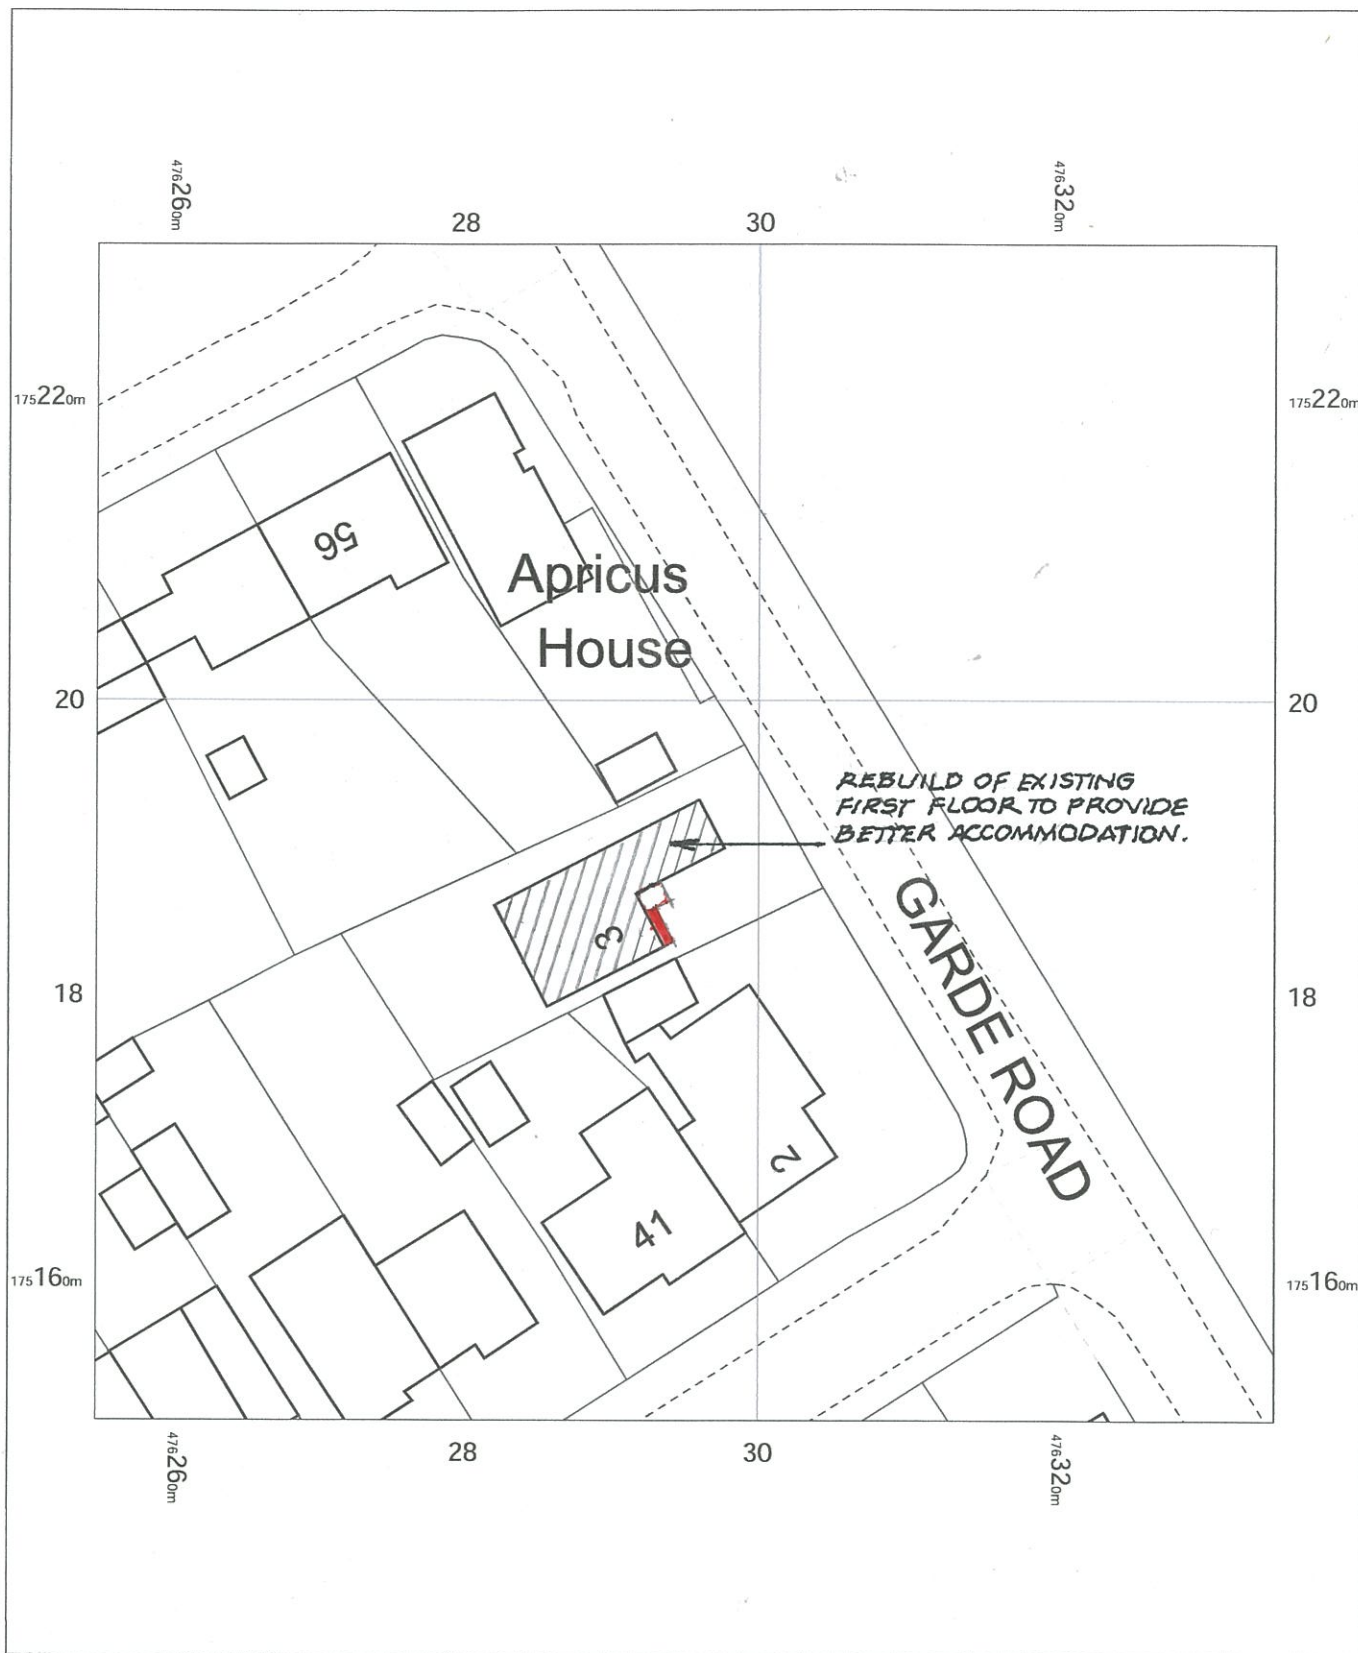

BLOCK PLAN

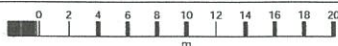

3 Garde Road,
Sonning, Berks. RG4
6XJ

OS MasterMap 1250/2500/10000 scale
Monday, March 3, 2025, ID: LAT-01210226
www.latitudemaps.co.uk

1:500 scale print at A4, Centre: 476295 E, 175191 N

© Crown Copyright Ordnance Survey. Licence no.
AC0000806982



LATITUDE
MAPPING

397-03^A

REV 'A' 13.8.25 small 2 storey extension to front.