



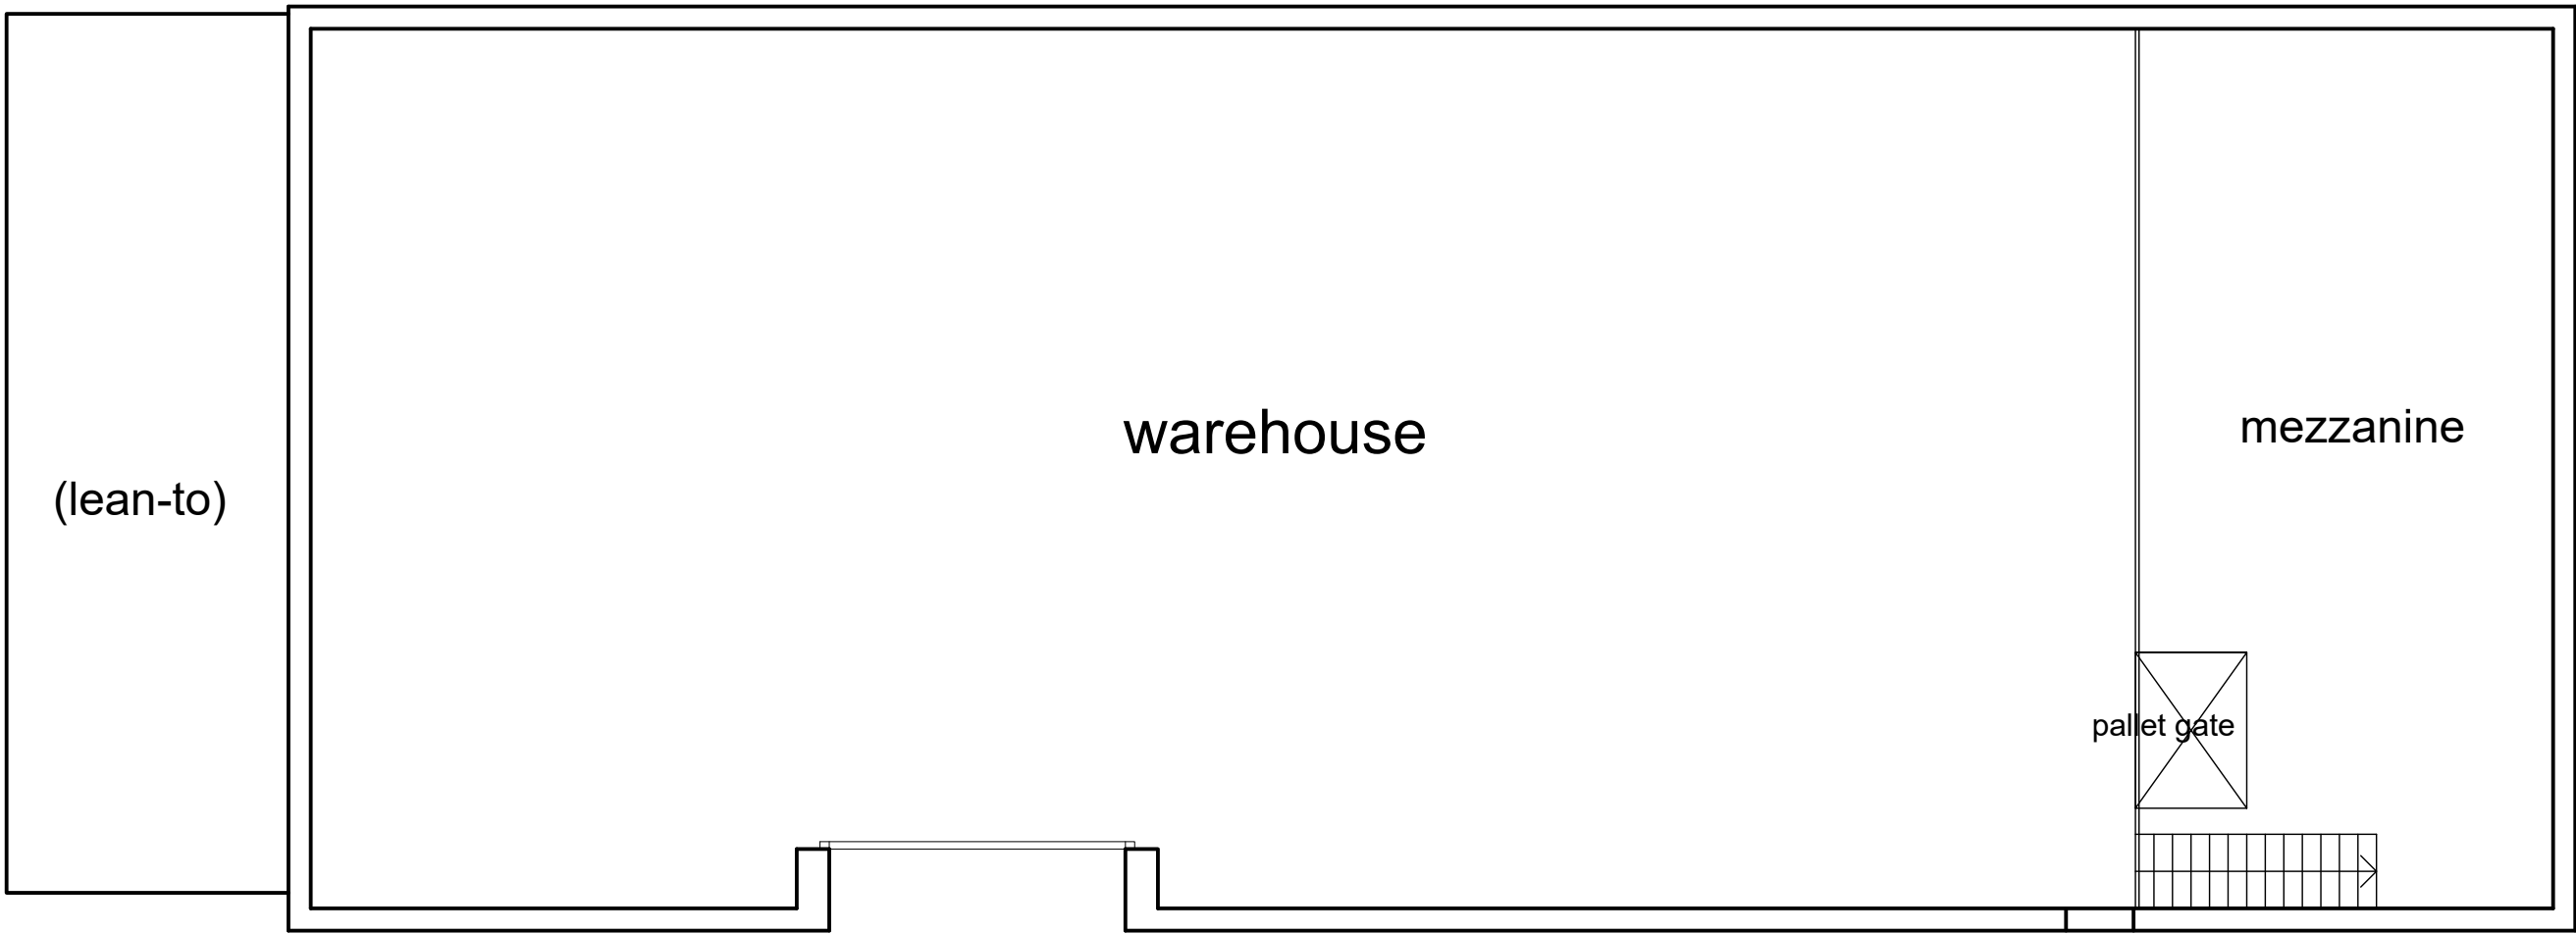


existing warehouse mezzanine
(1:100)

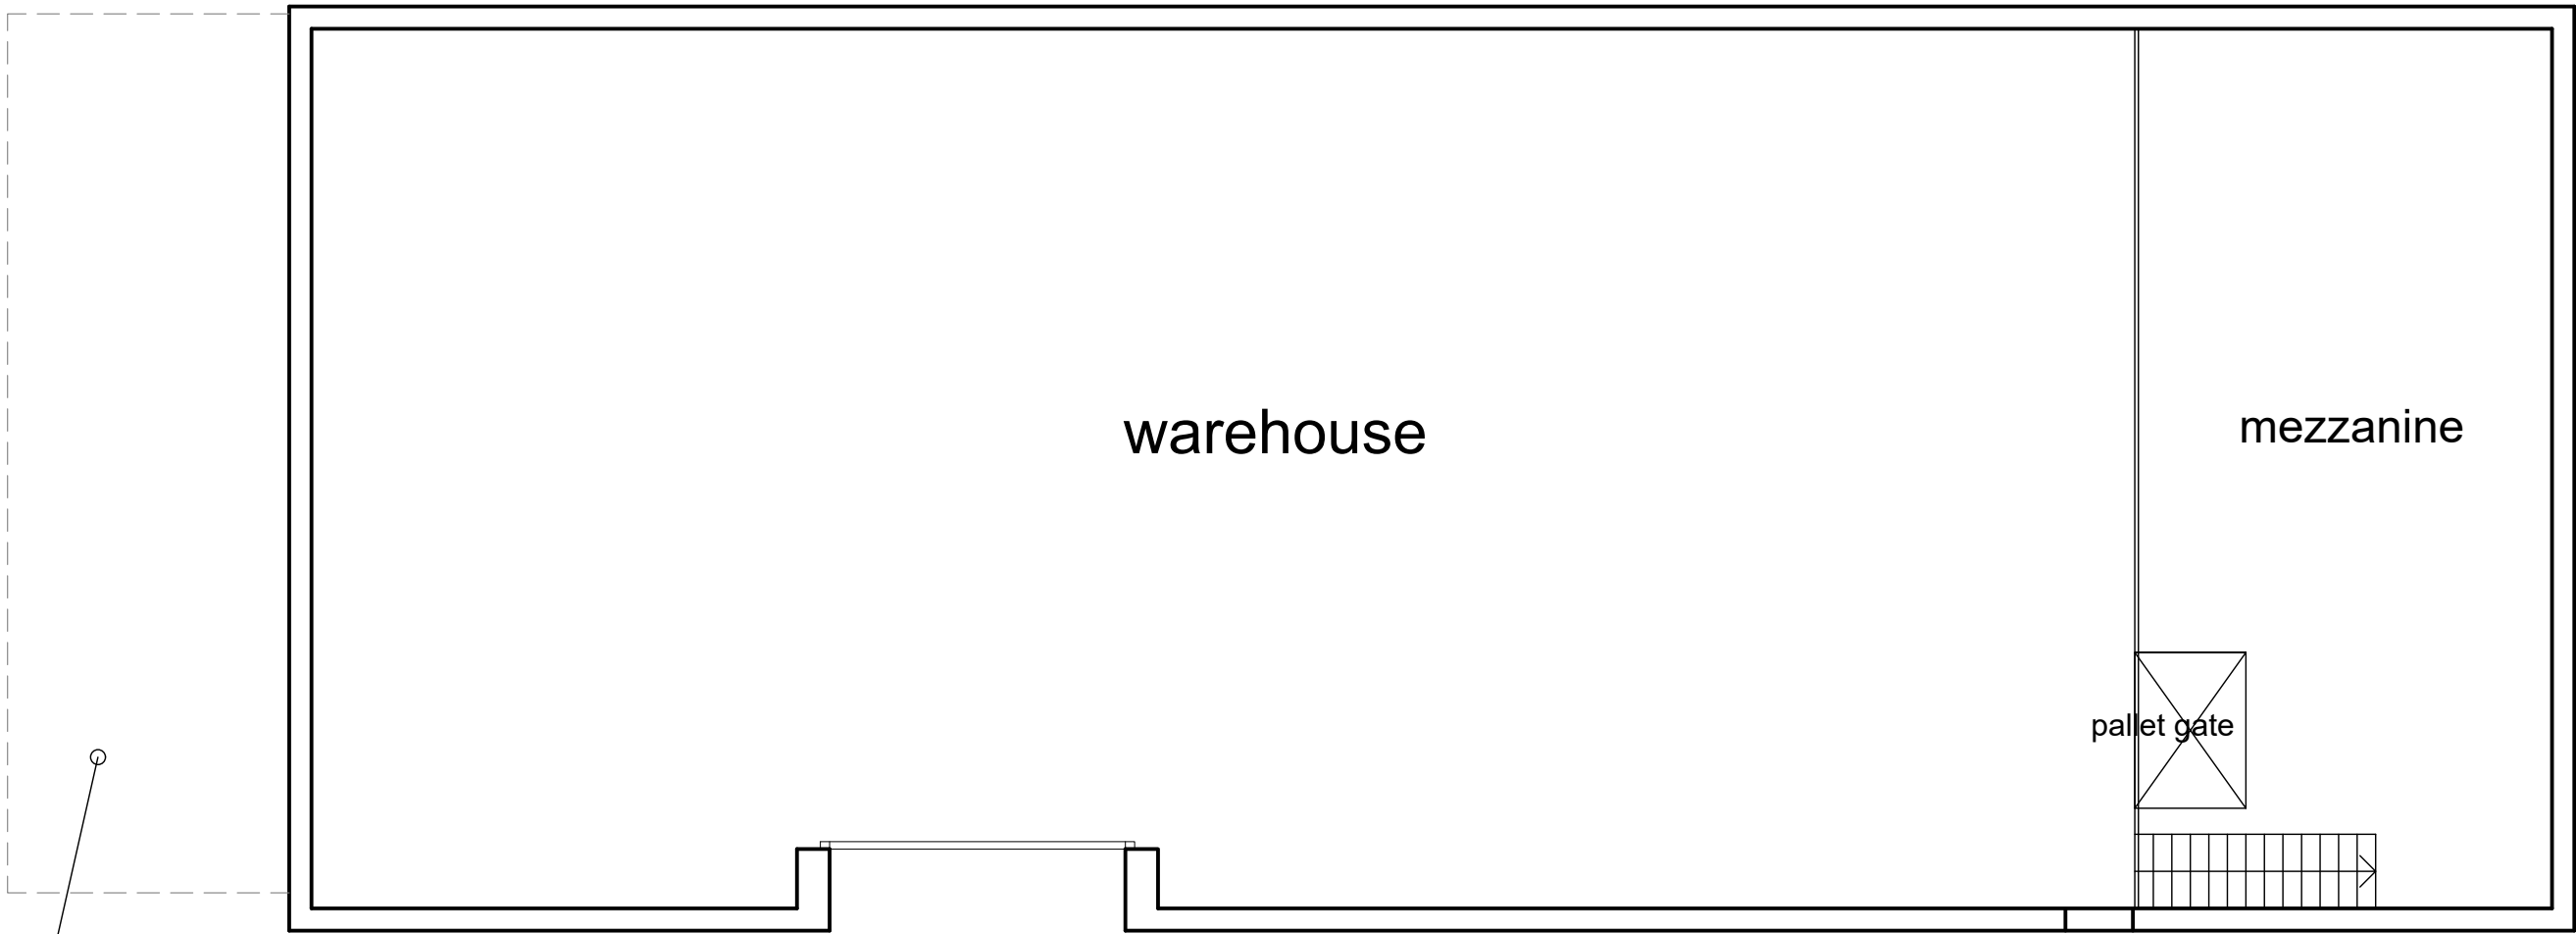


proposed warehouse mezzanine
(1:100)


Existing poor quality lean-to extension to be removed.

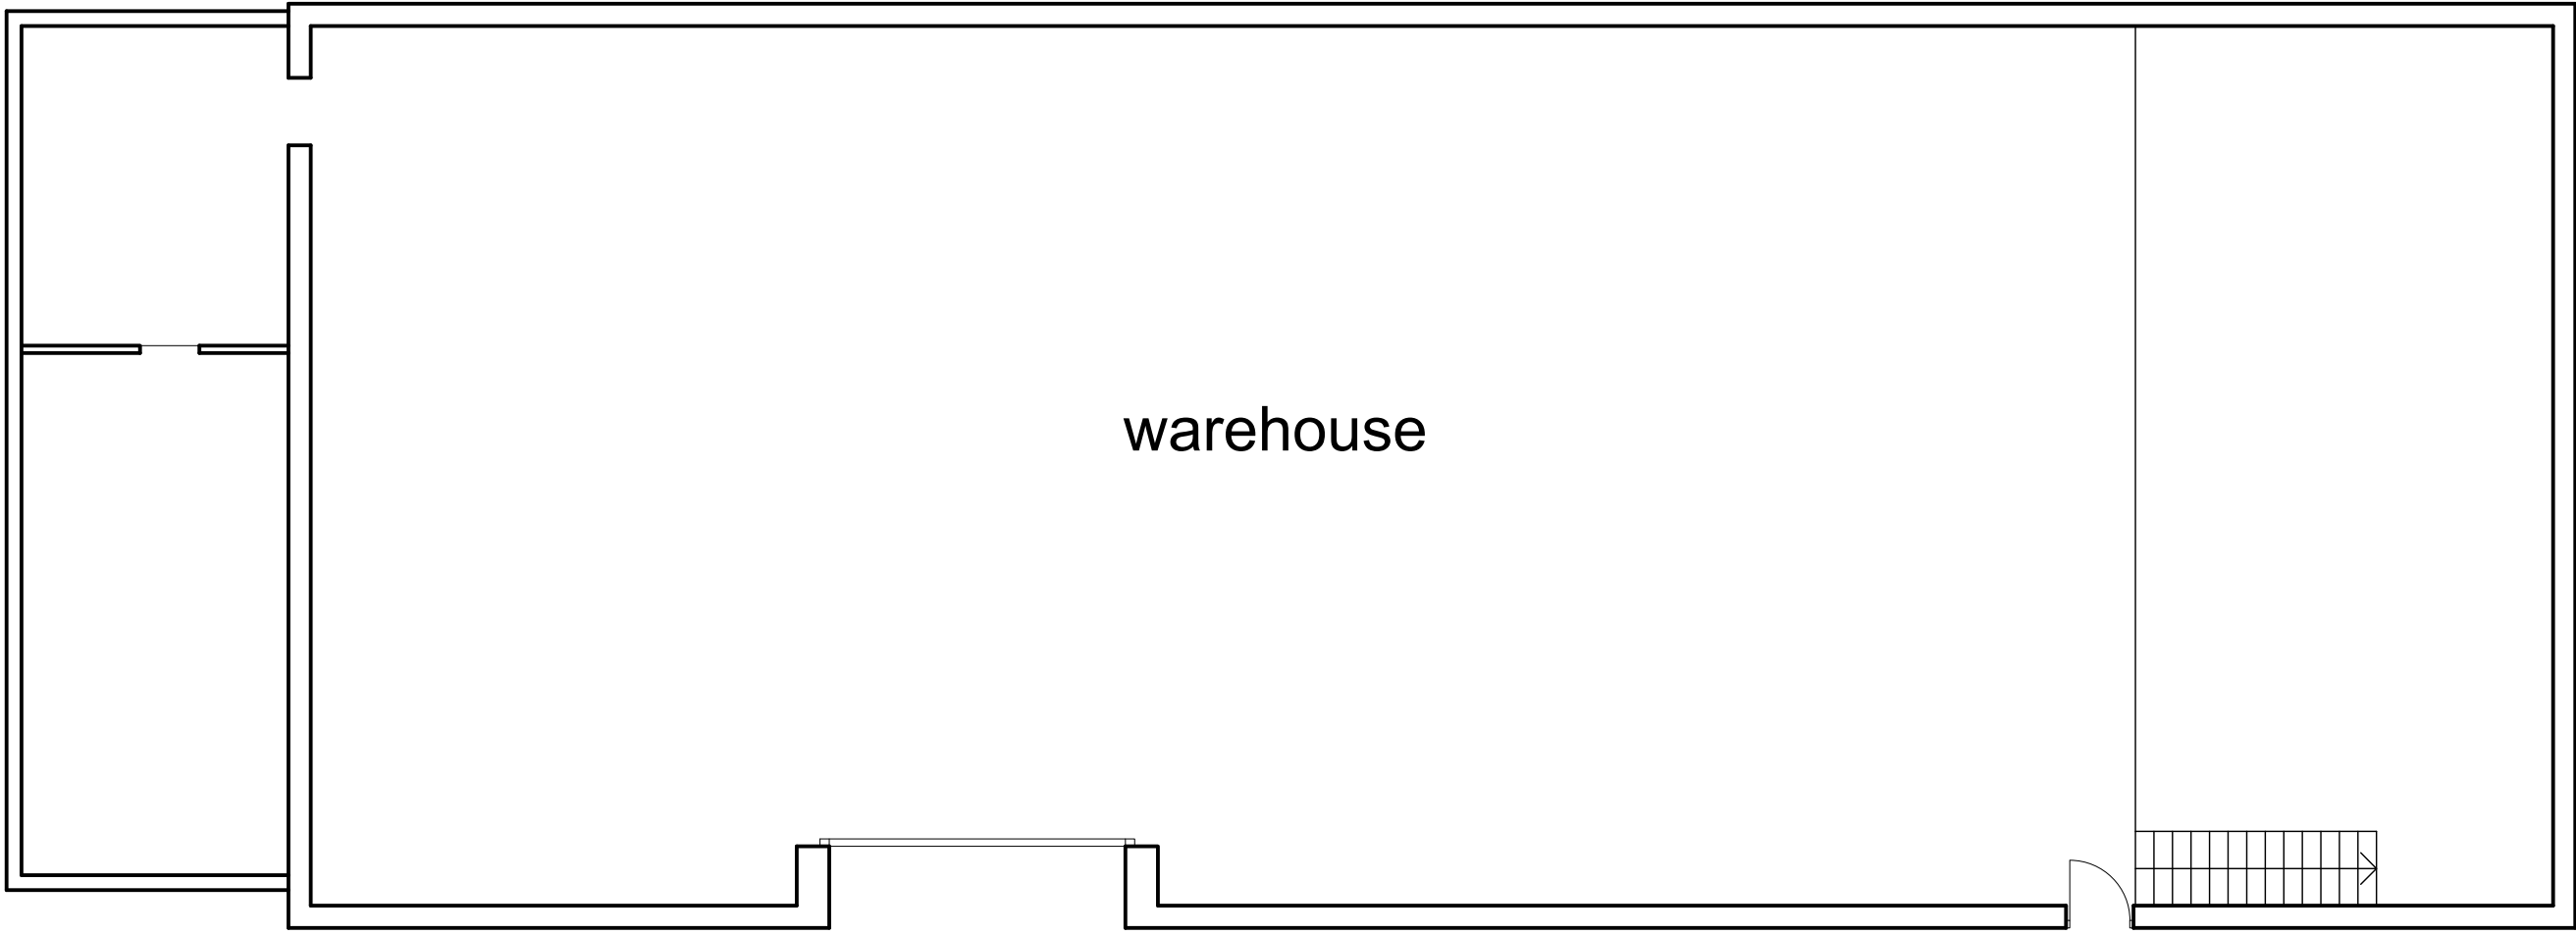

existing warehouse ground floor
(1:100)

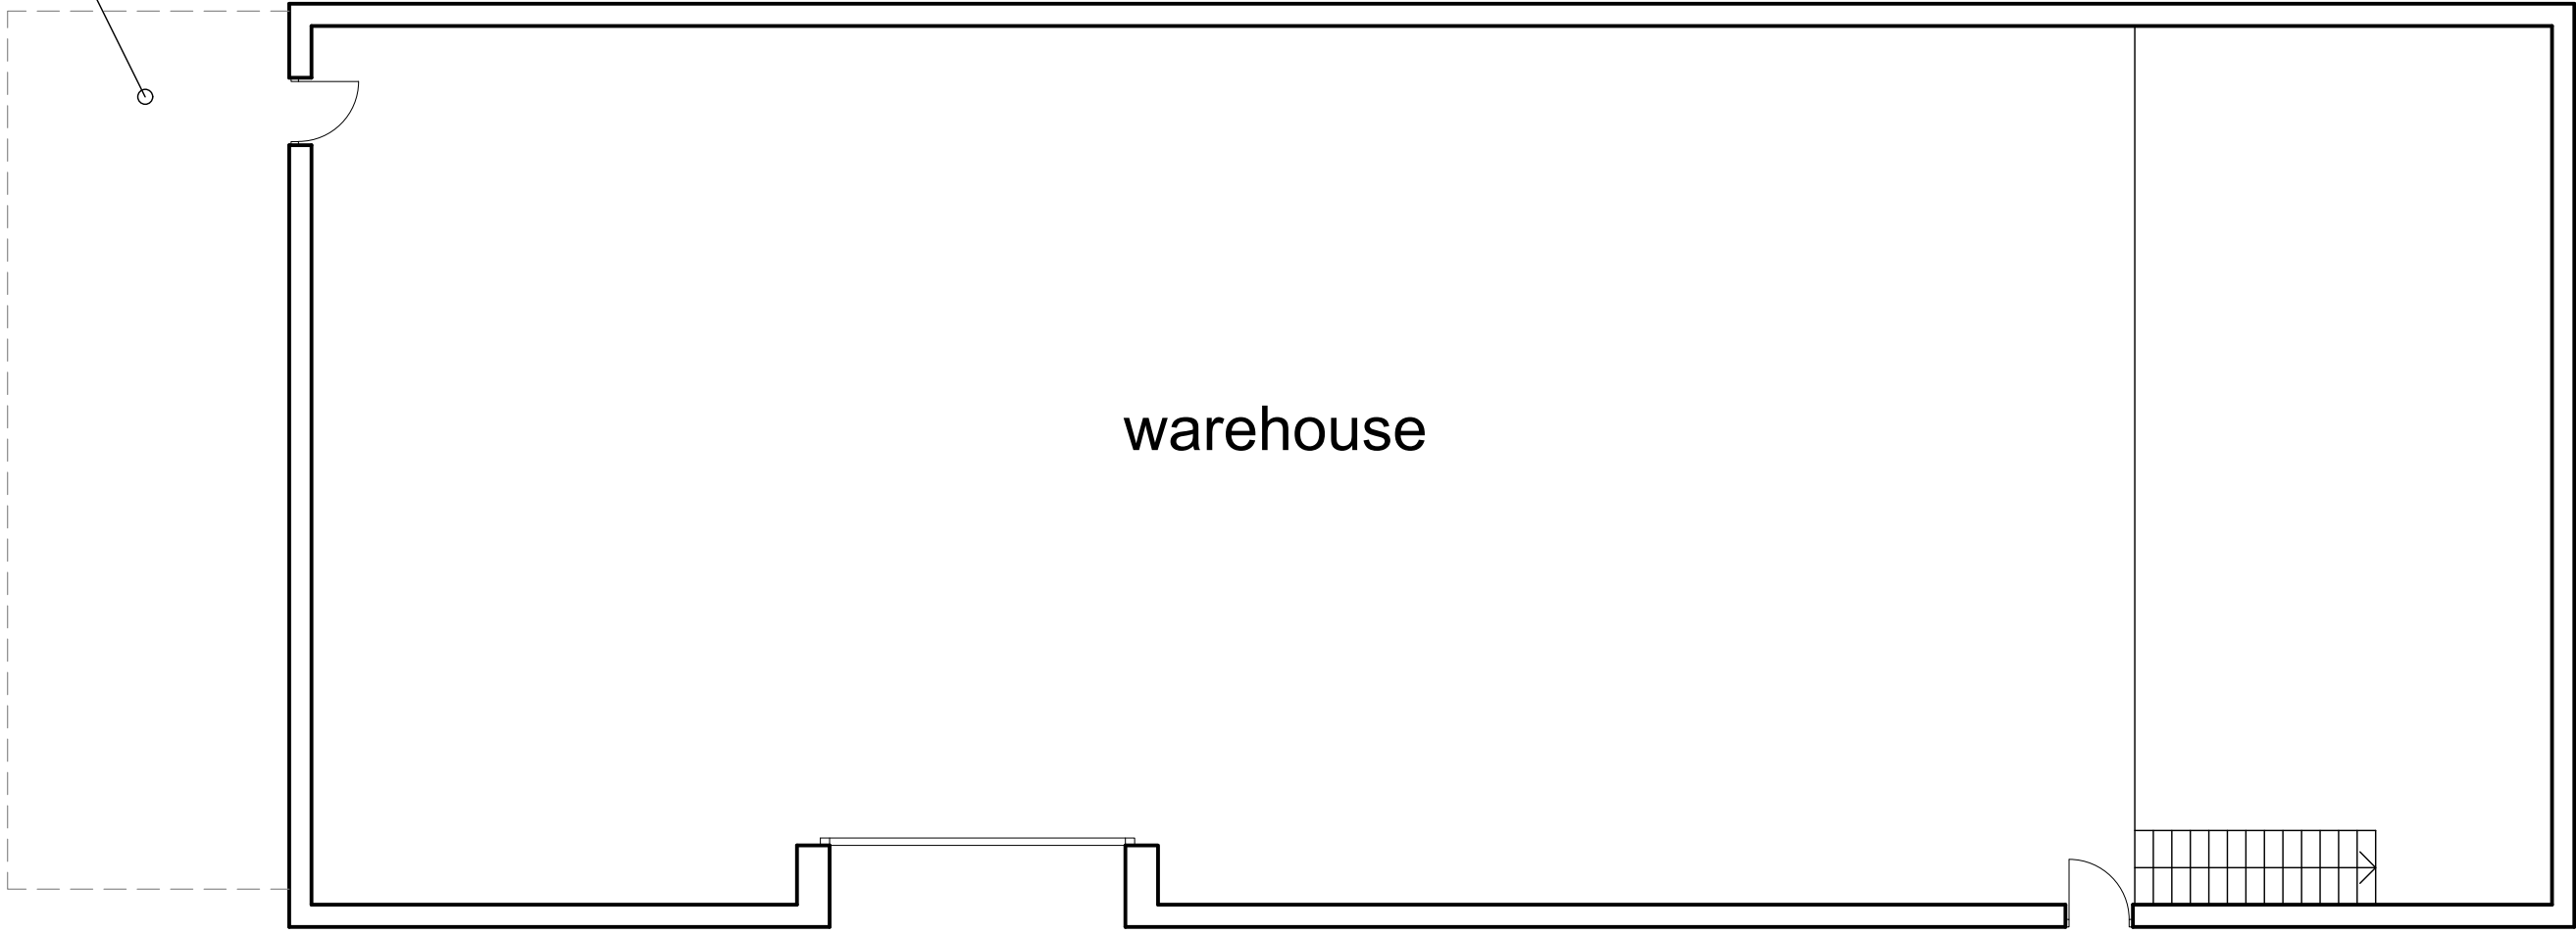

proposed warehouse ground floor
(1:100)

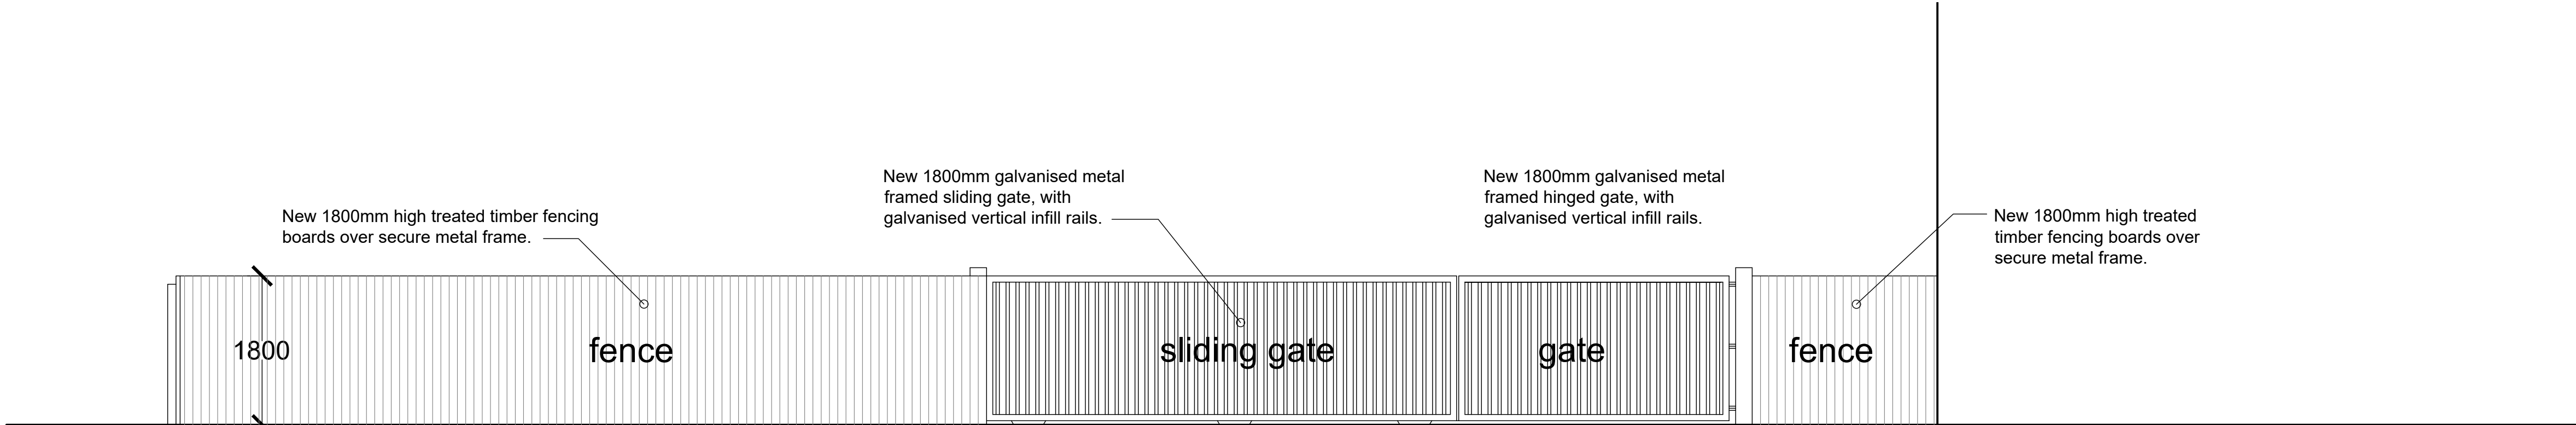

proposed new gates & fence
(1:50)