




existing rear (east) elevation

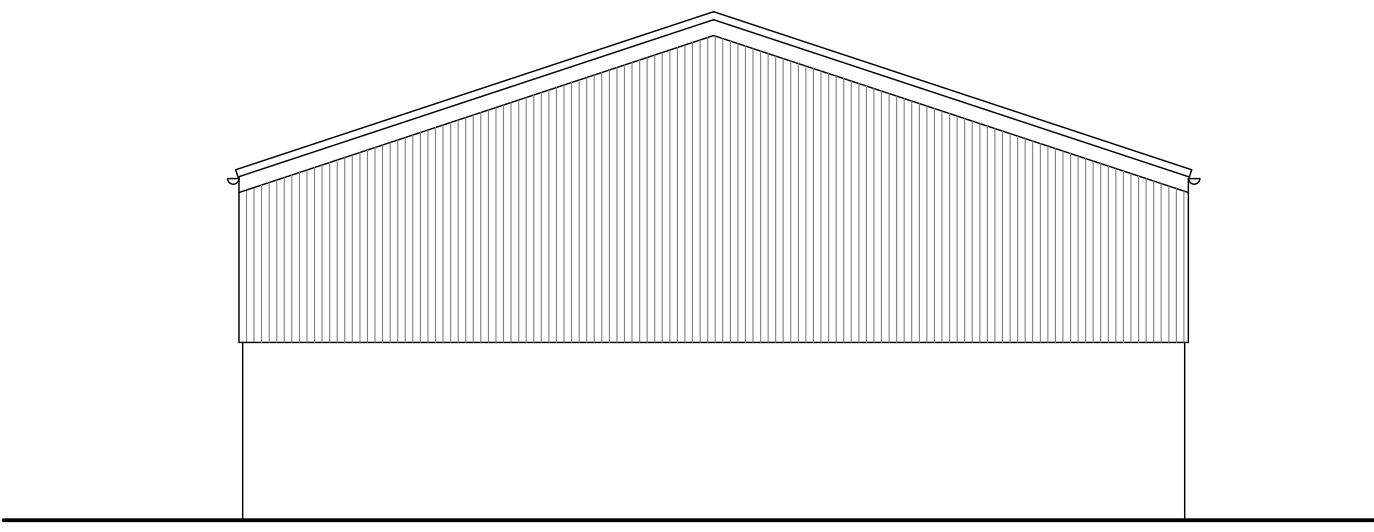



existing side (south) elevation

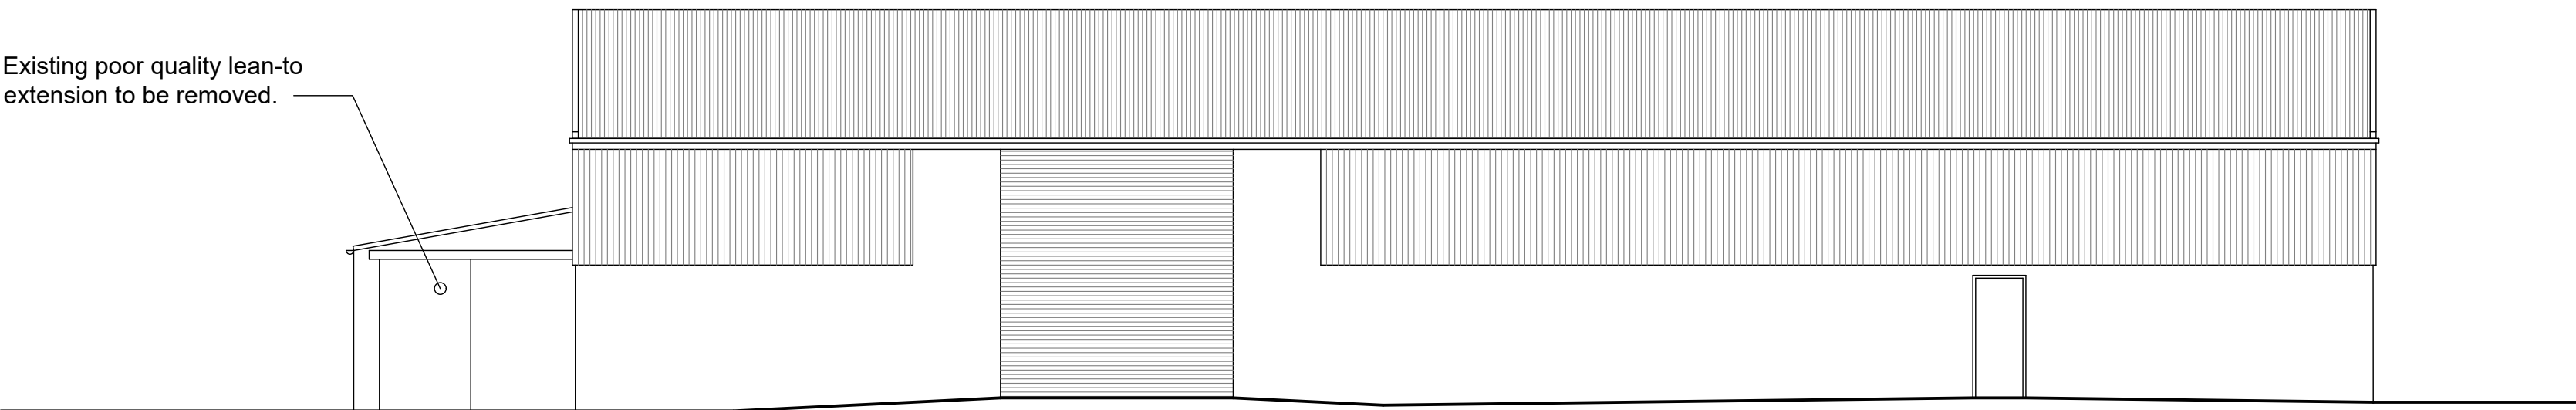


existing front (west) elevation

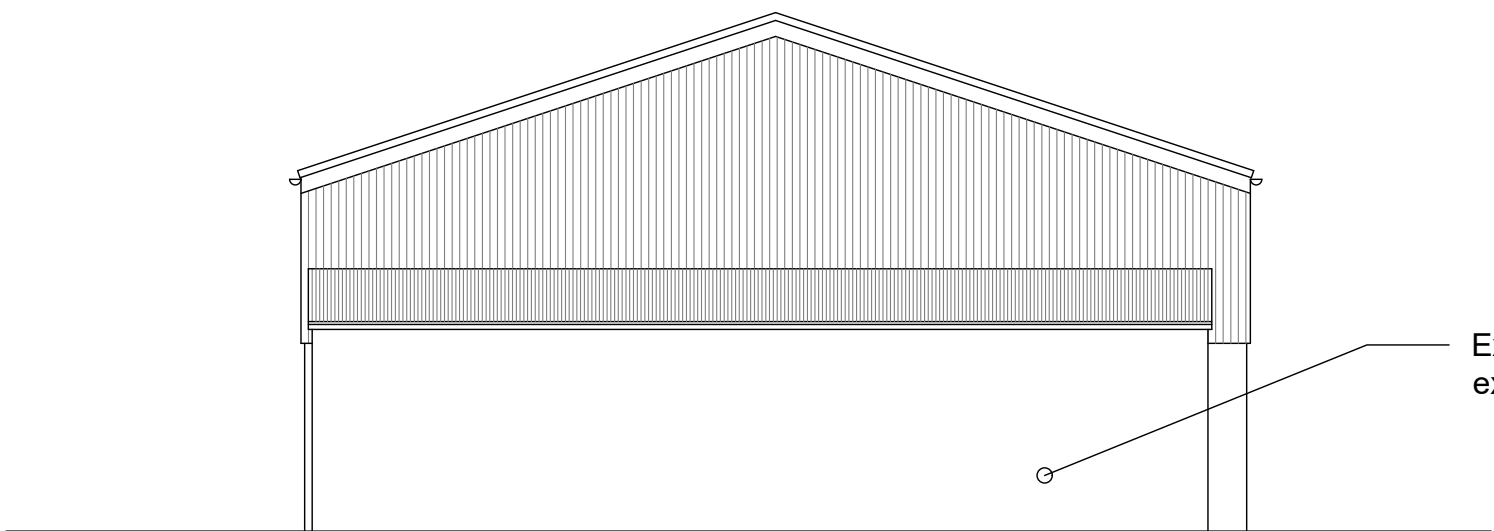


existing side (north) elevation

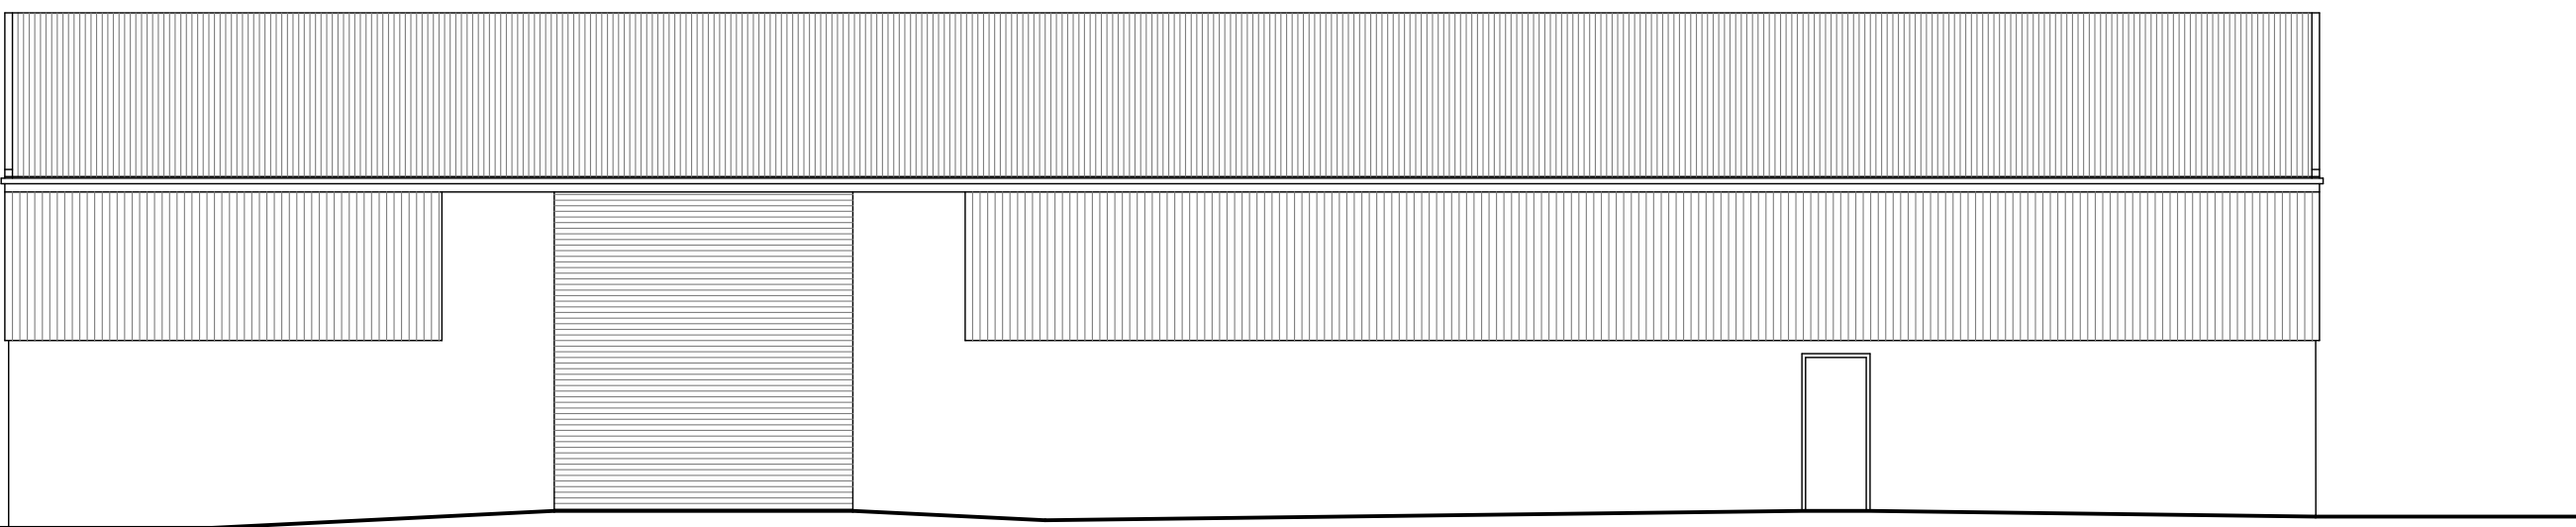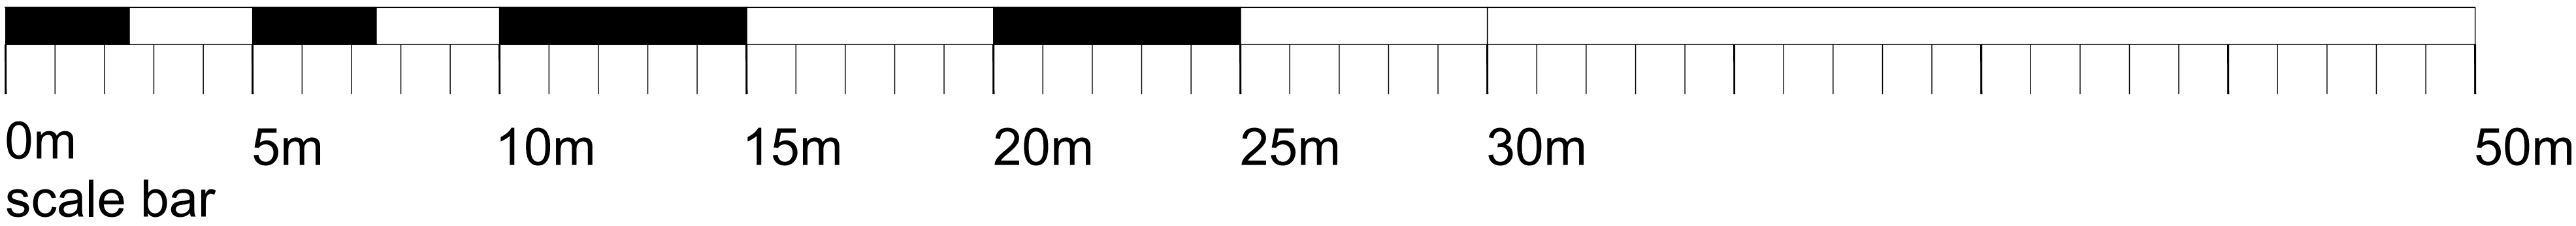


proposed rear (east) elevation

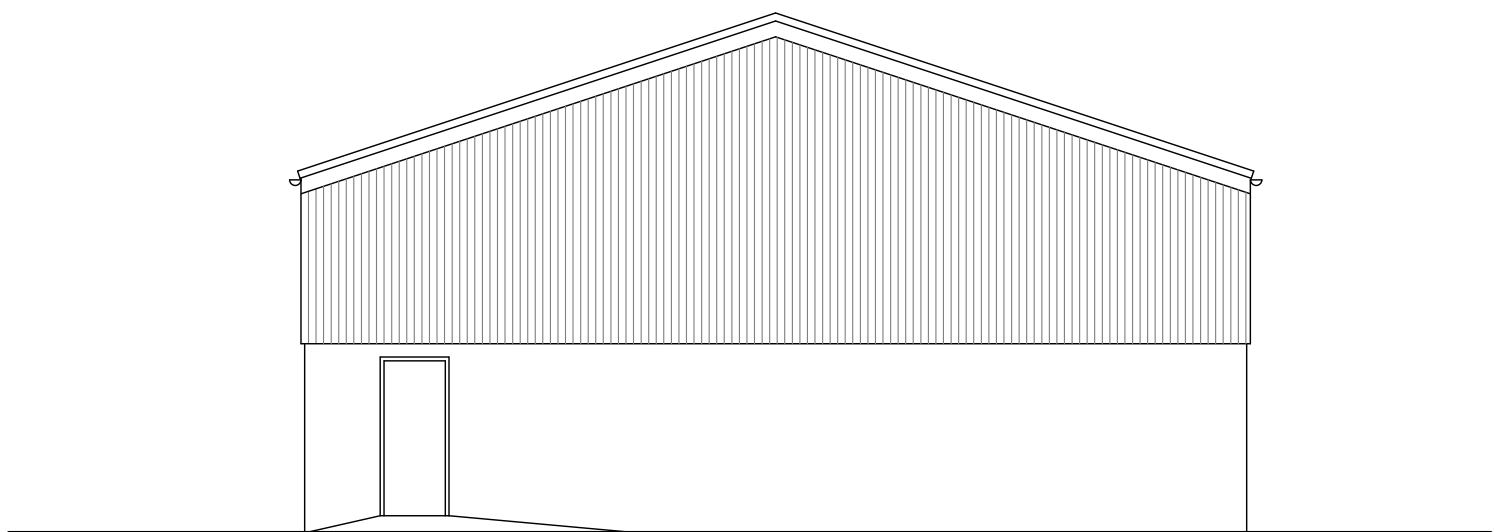

proposed side (south) elevation

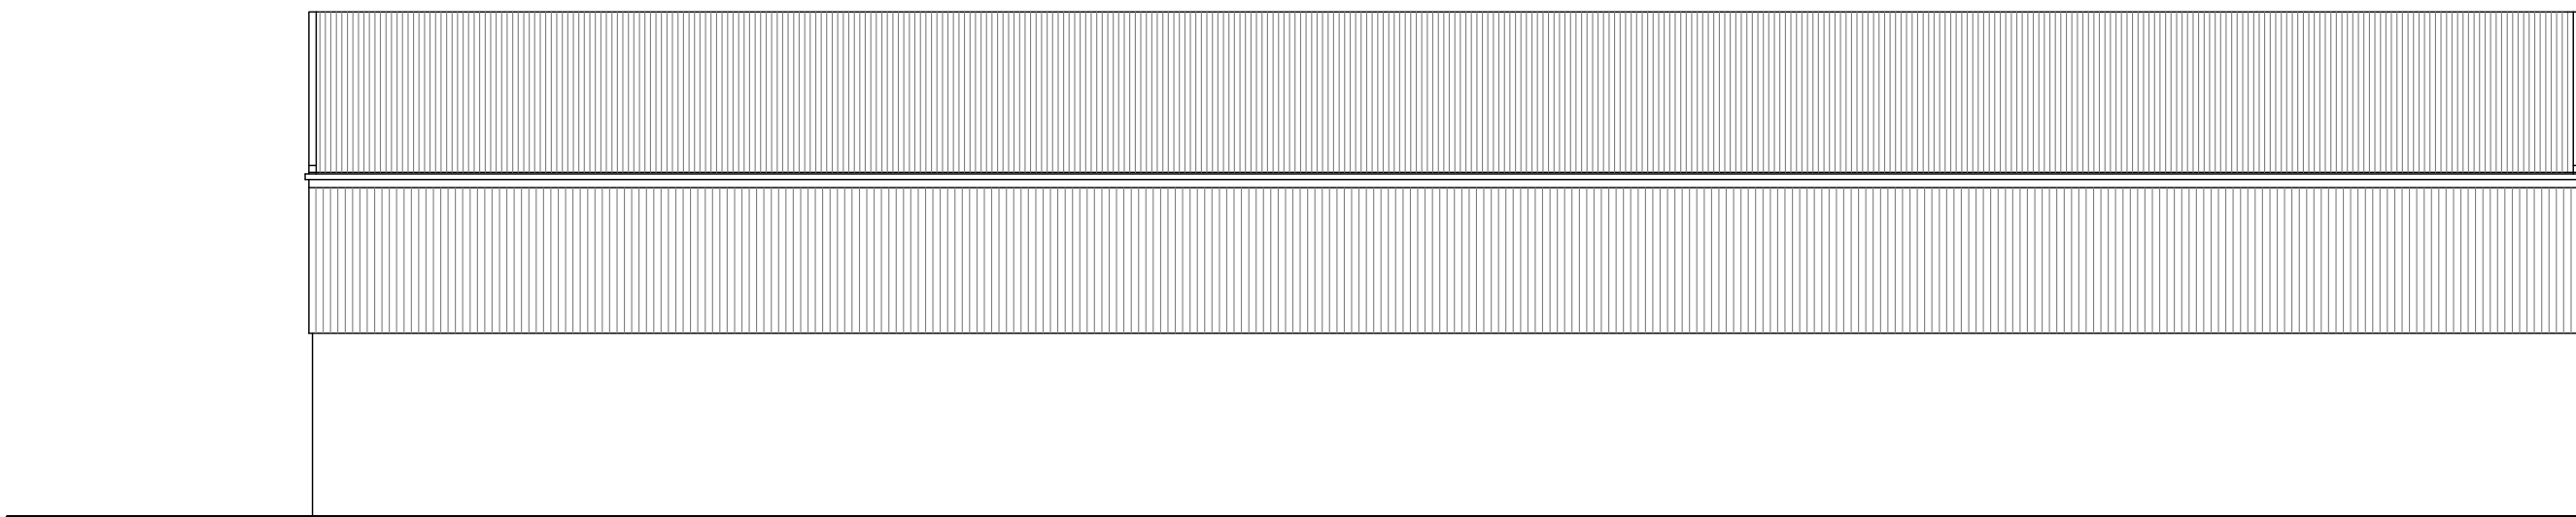

proposed front (west) elevation

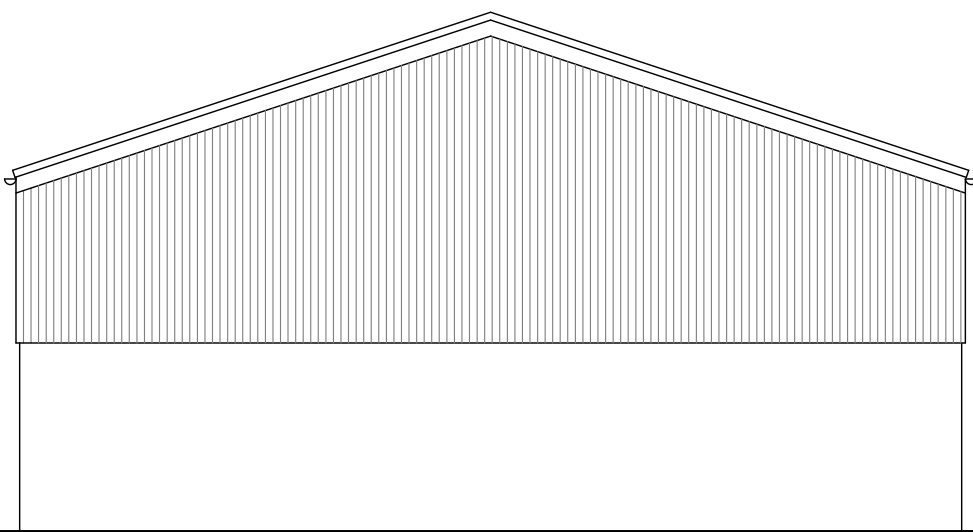

proposed side (north) elevation