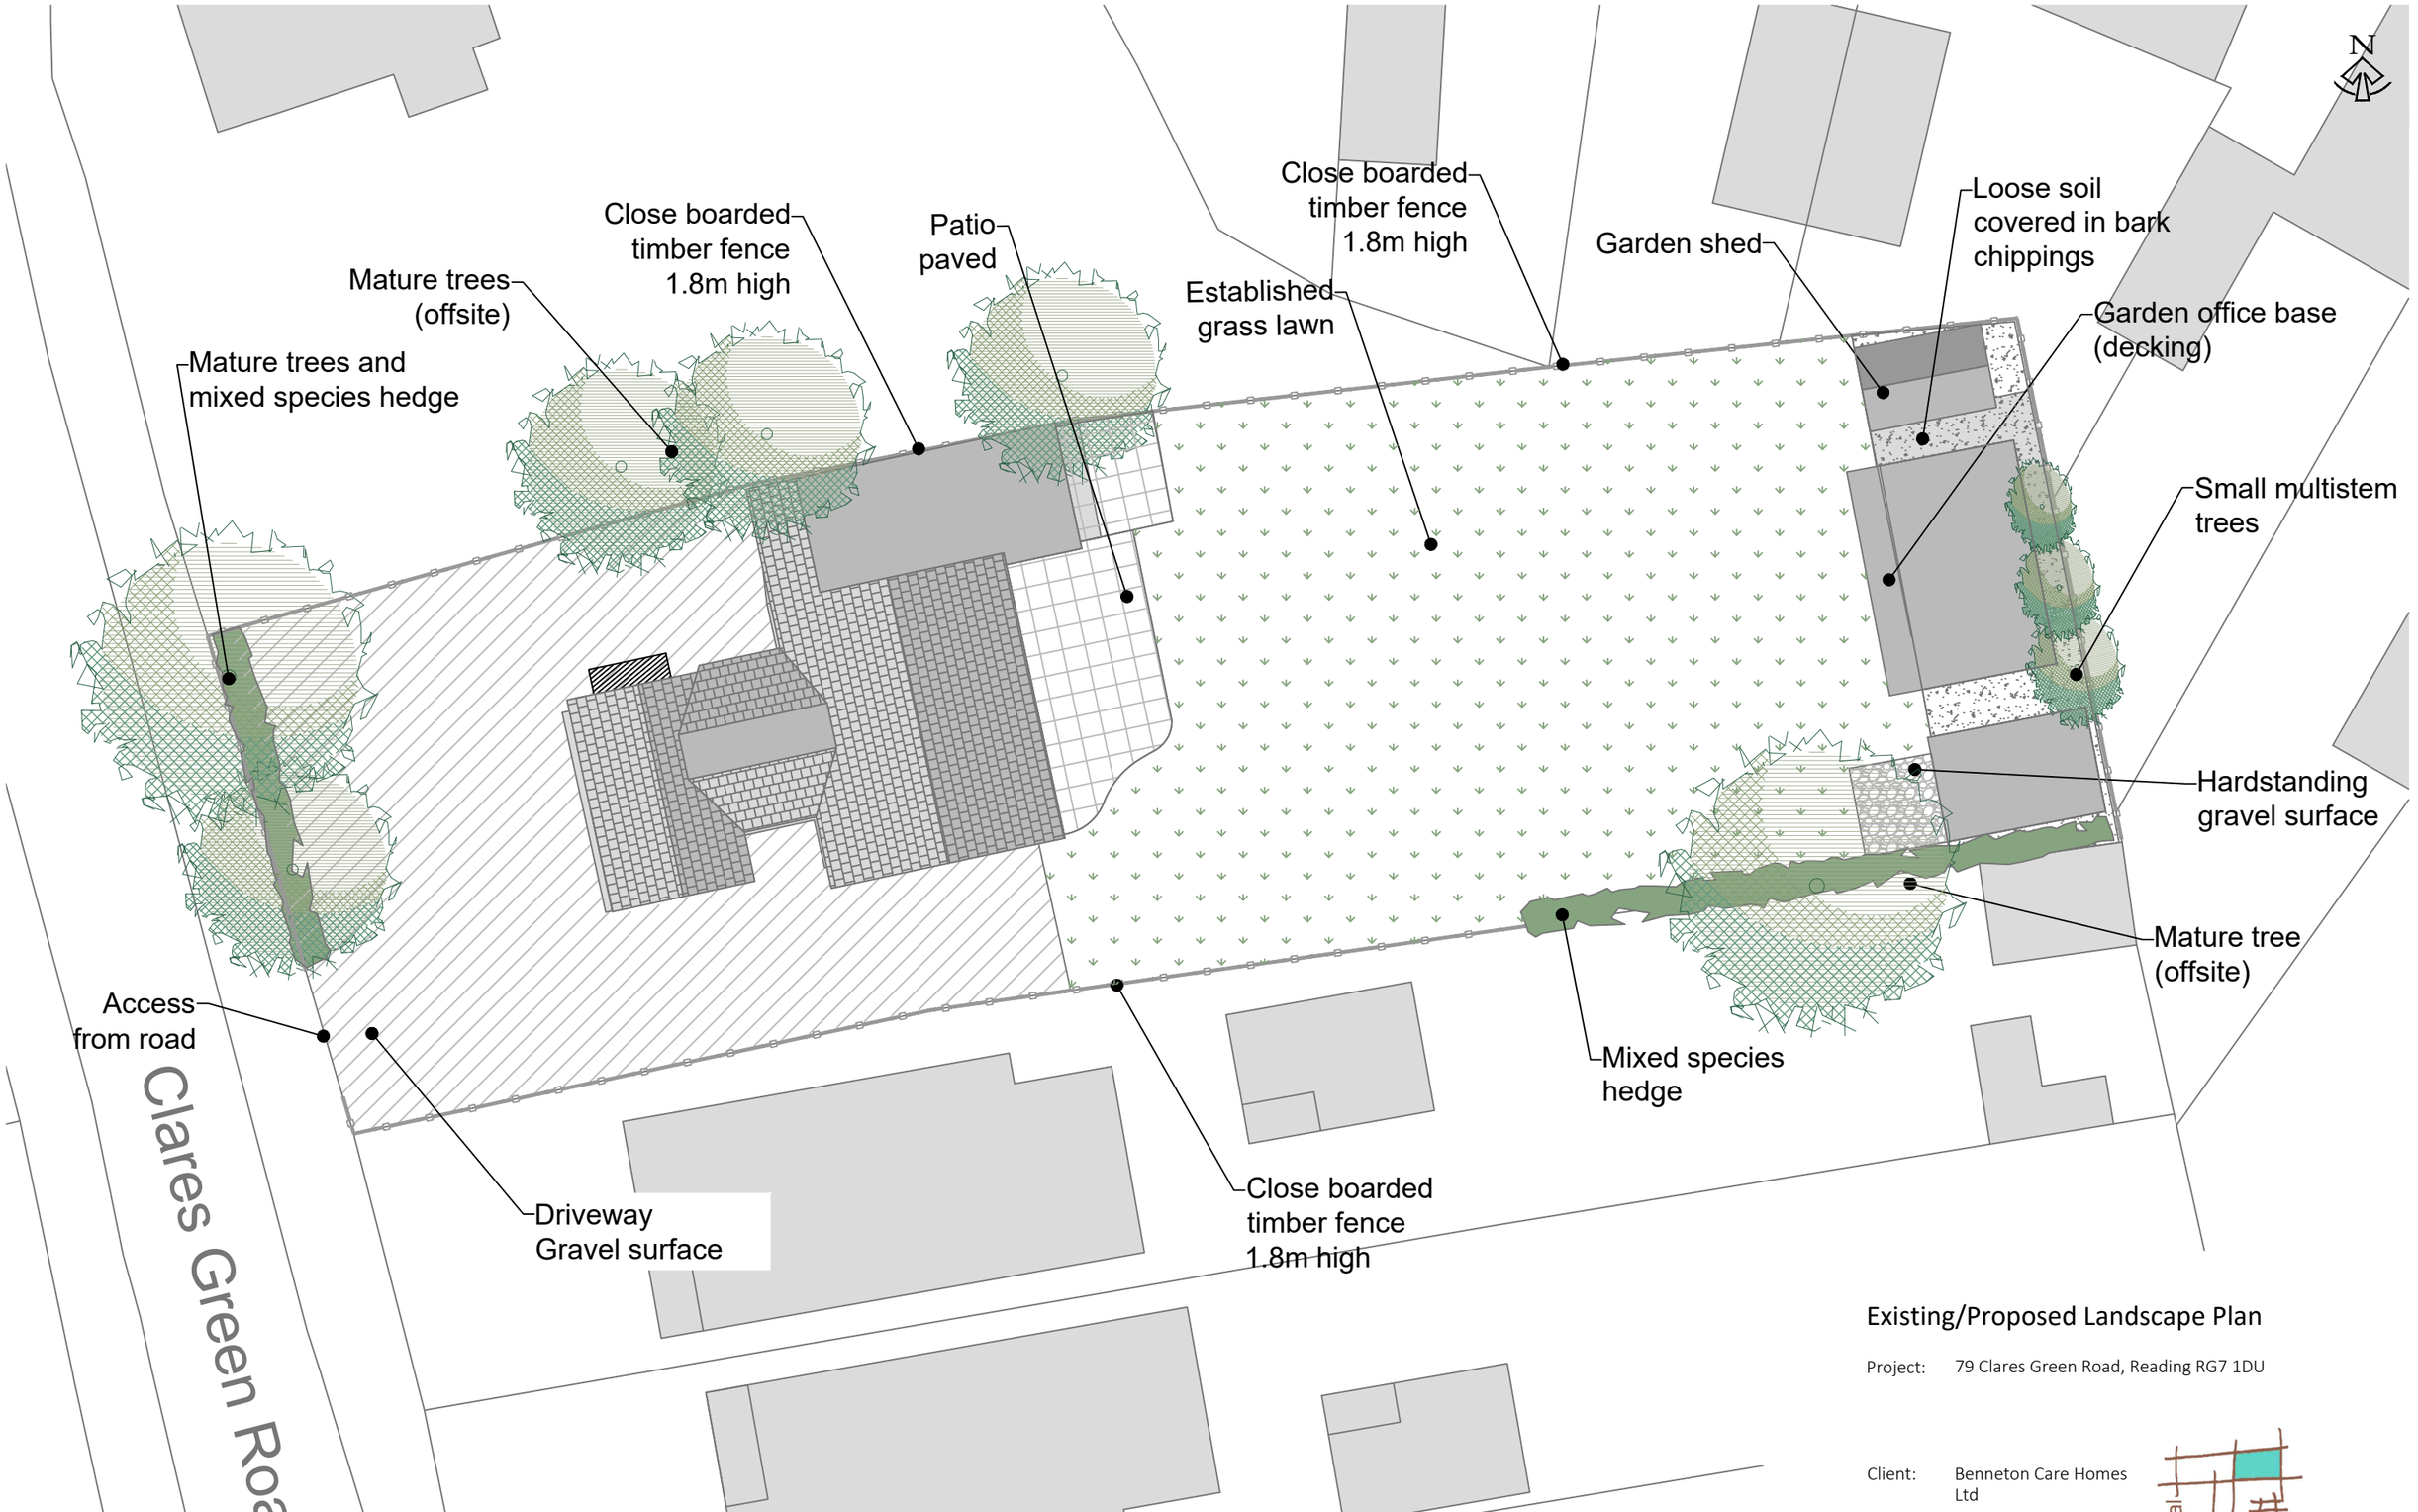


(c) Crown copyright, All rights reserved. 2024. License number 0100031673

Existing/Proposed Landscape Plan

Project: 79 Clares Green Road, Reading RG7 1DU

Client: Benneton Care Homes Ltd

Number: TI-BCH001-007

Scale: 1:500 @A3

Date: 4 Oct.2024

Technical Illustration
Contact: Gillian at gepakeman@gmail.com or telephone 07379019667

C:\Users\TI\TechIllustration\79 Clares Green Road Reading\TI-BCH001-001-007 landscape plan.dwg