
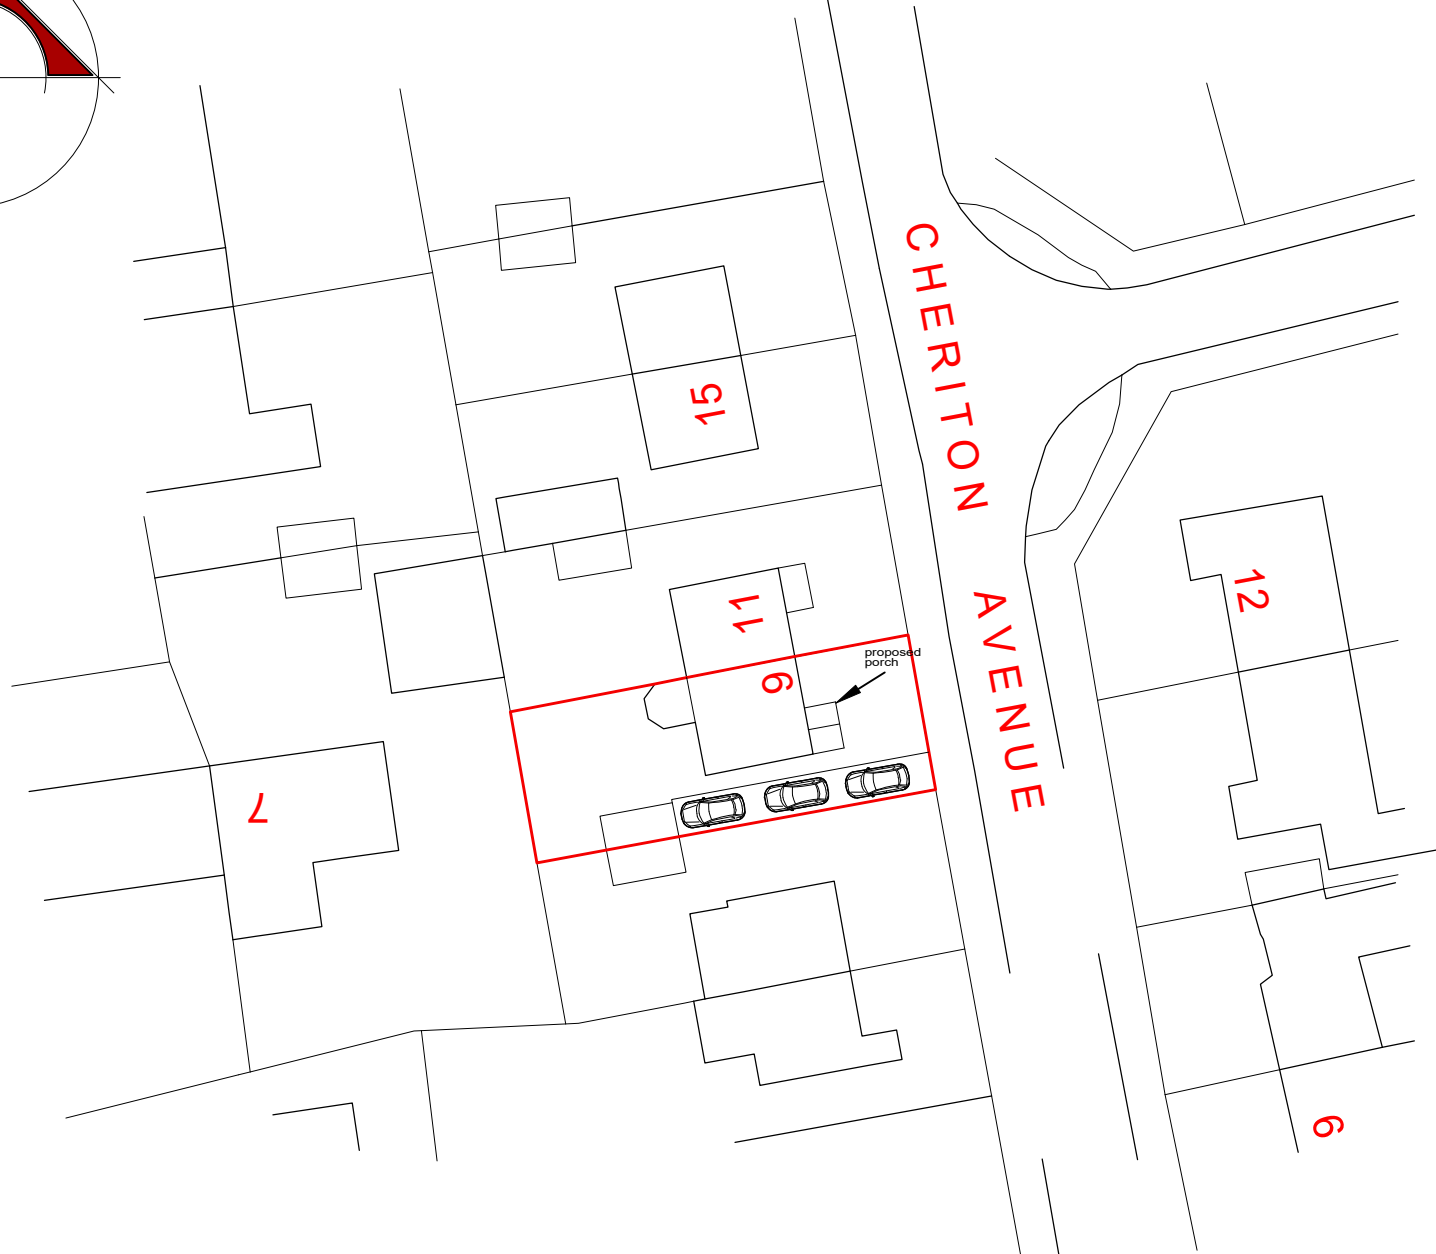


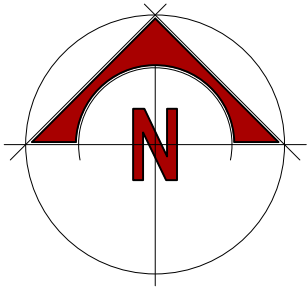

NOTES:
All dimensions must be checked on site and not
scaled from this drawing.

A	-	-
	Date	Revisions

@copyright

Client
- **Z. CHOPRA**

Job Title
- **9 CHERITON AVENUE
TWYFORD
BERKS
RG10 9DB**

Drawing Title
- **PARKING PLAN**

Scale
- **1:500 @ A4**

Date	Drawn by
-	-

Drg No.	Rev.
- 0310/24/05	-