



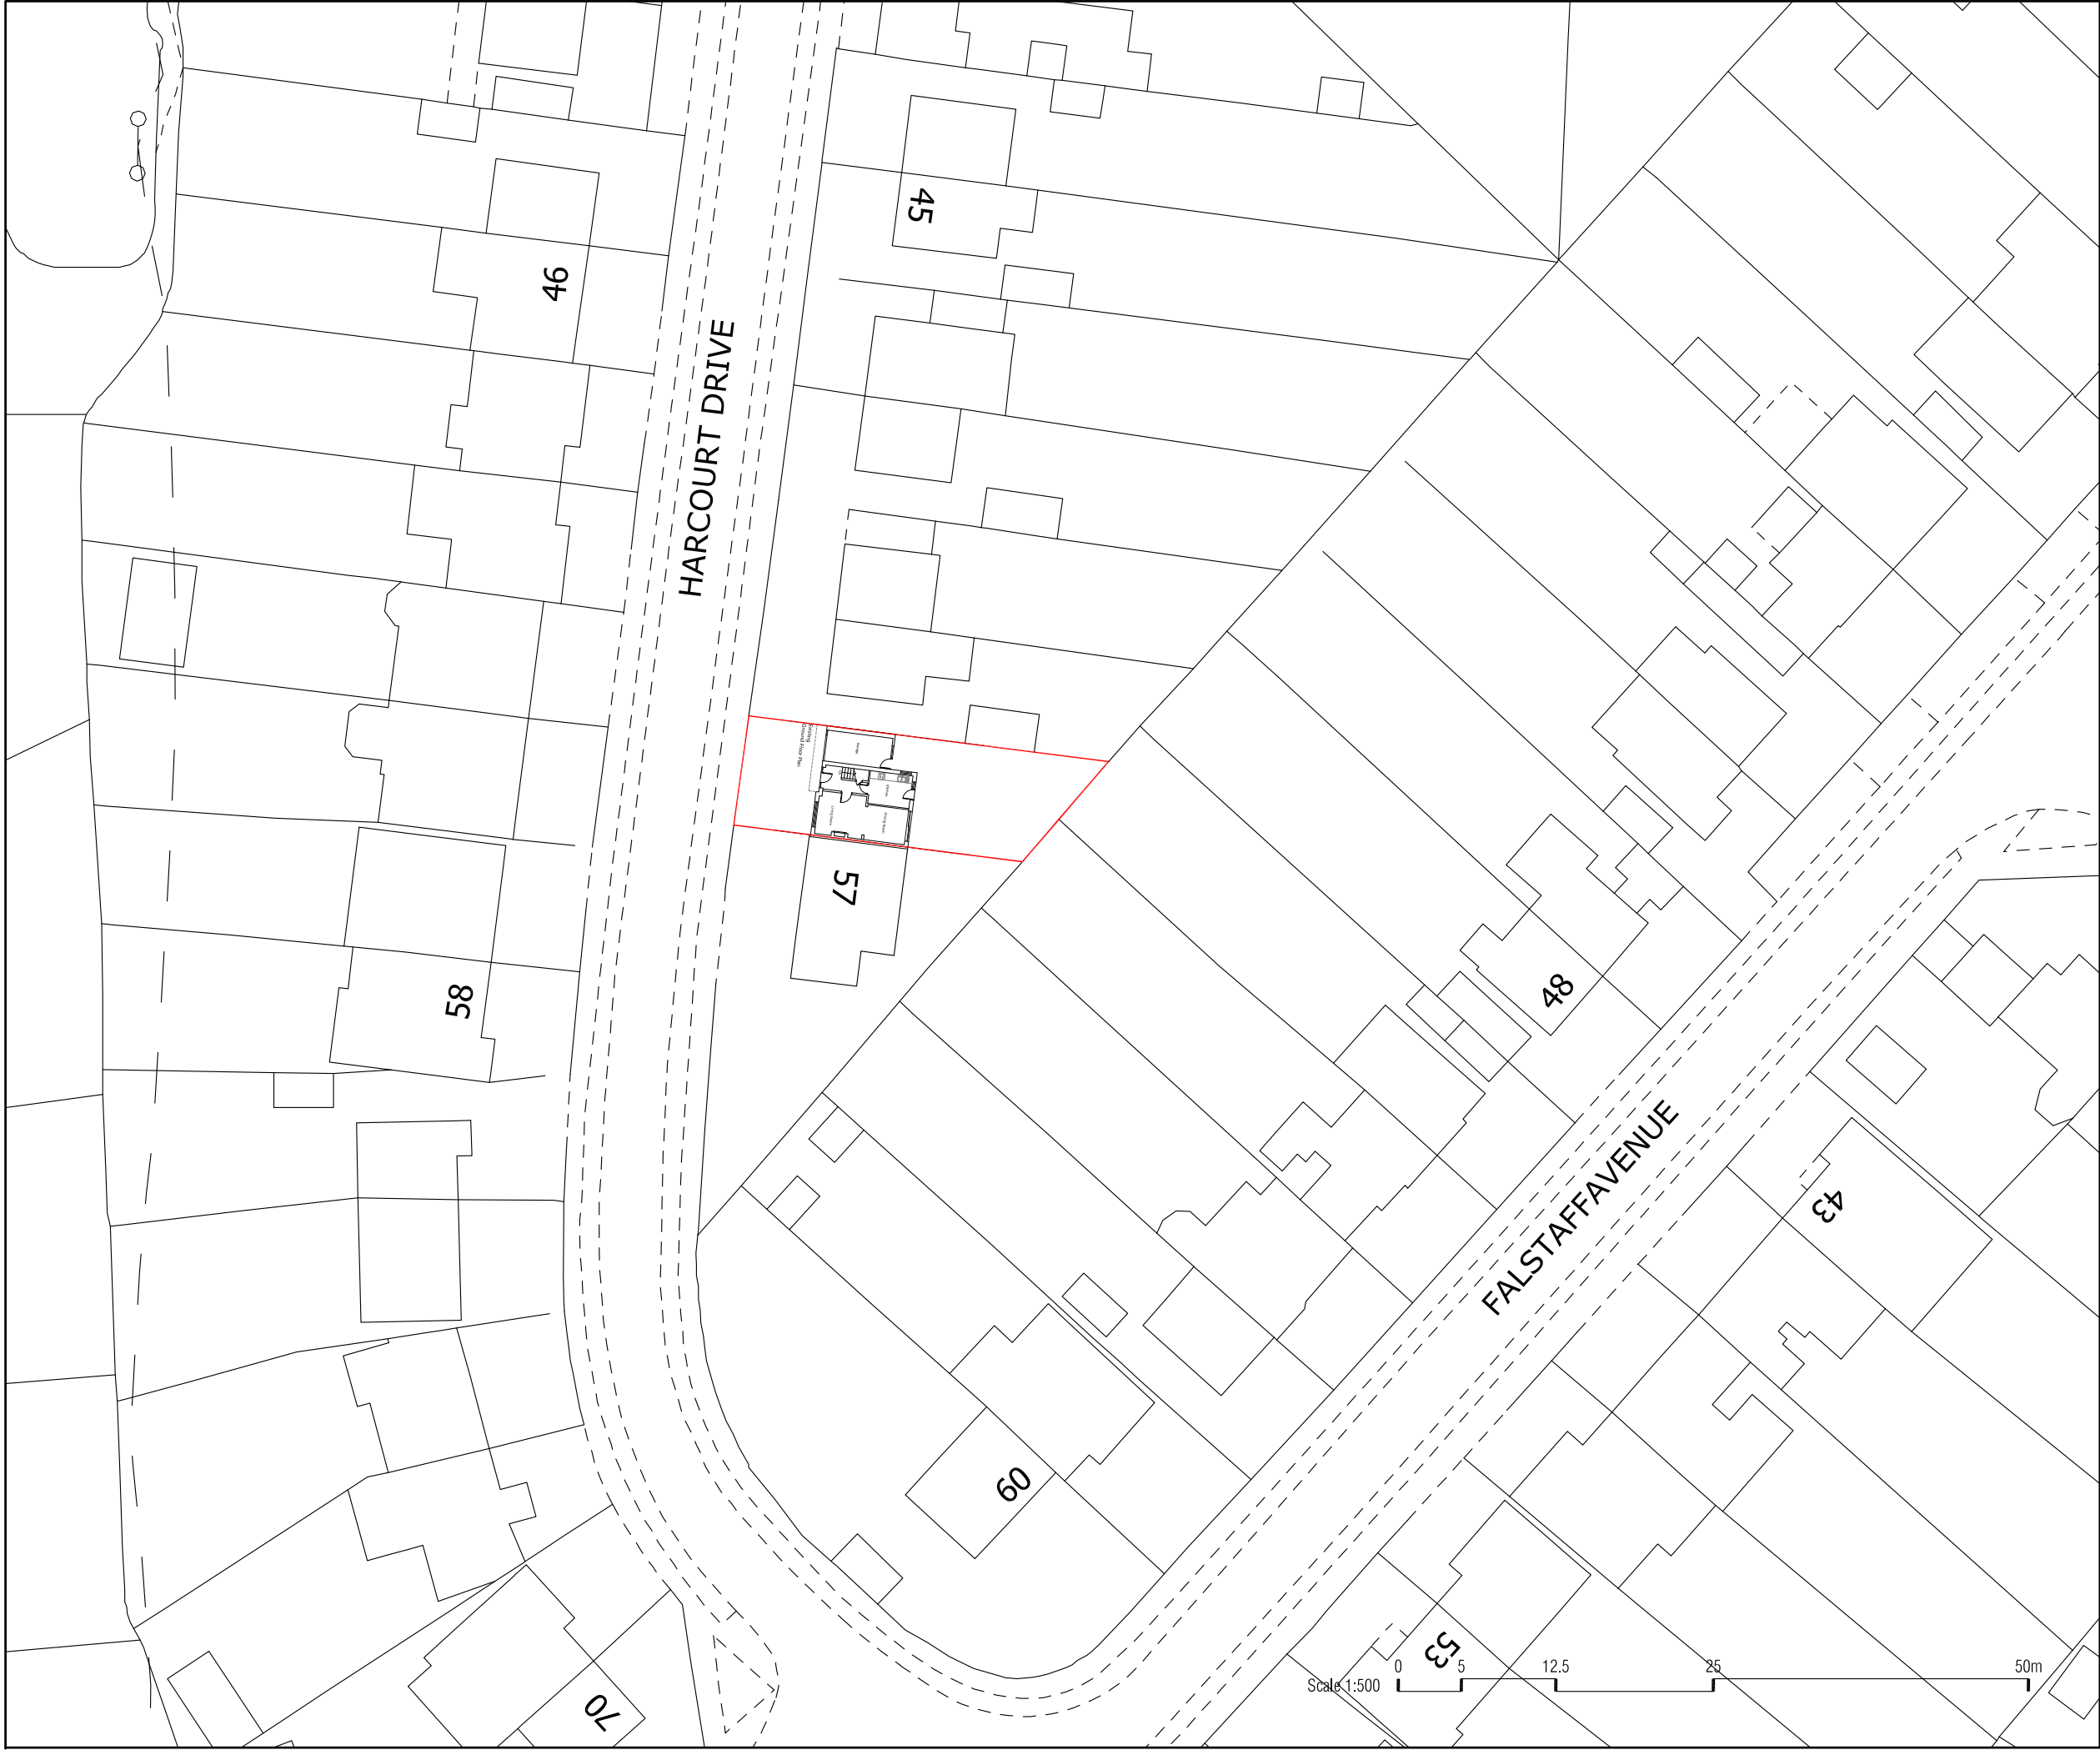

NOTE
ALL DIMENSIONS TO BE CHECKED BY CONTRACTOR
PRIOR TO COMMENCEMENT ON SITE.

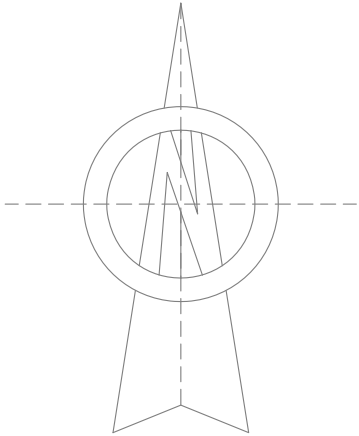

Project 55 HARCOURT DRIVE RG6 5TL	
Drawing EXISTING BLOCK PLAN	
Dwg No. 05	Date SEPTEMBER 2026
Scale @ A3	1:500

