



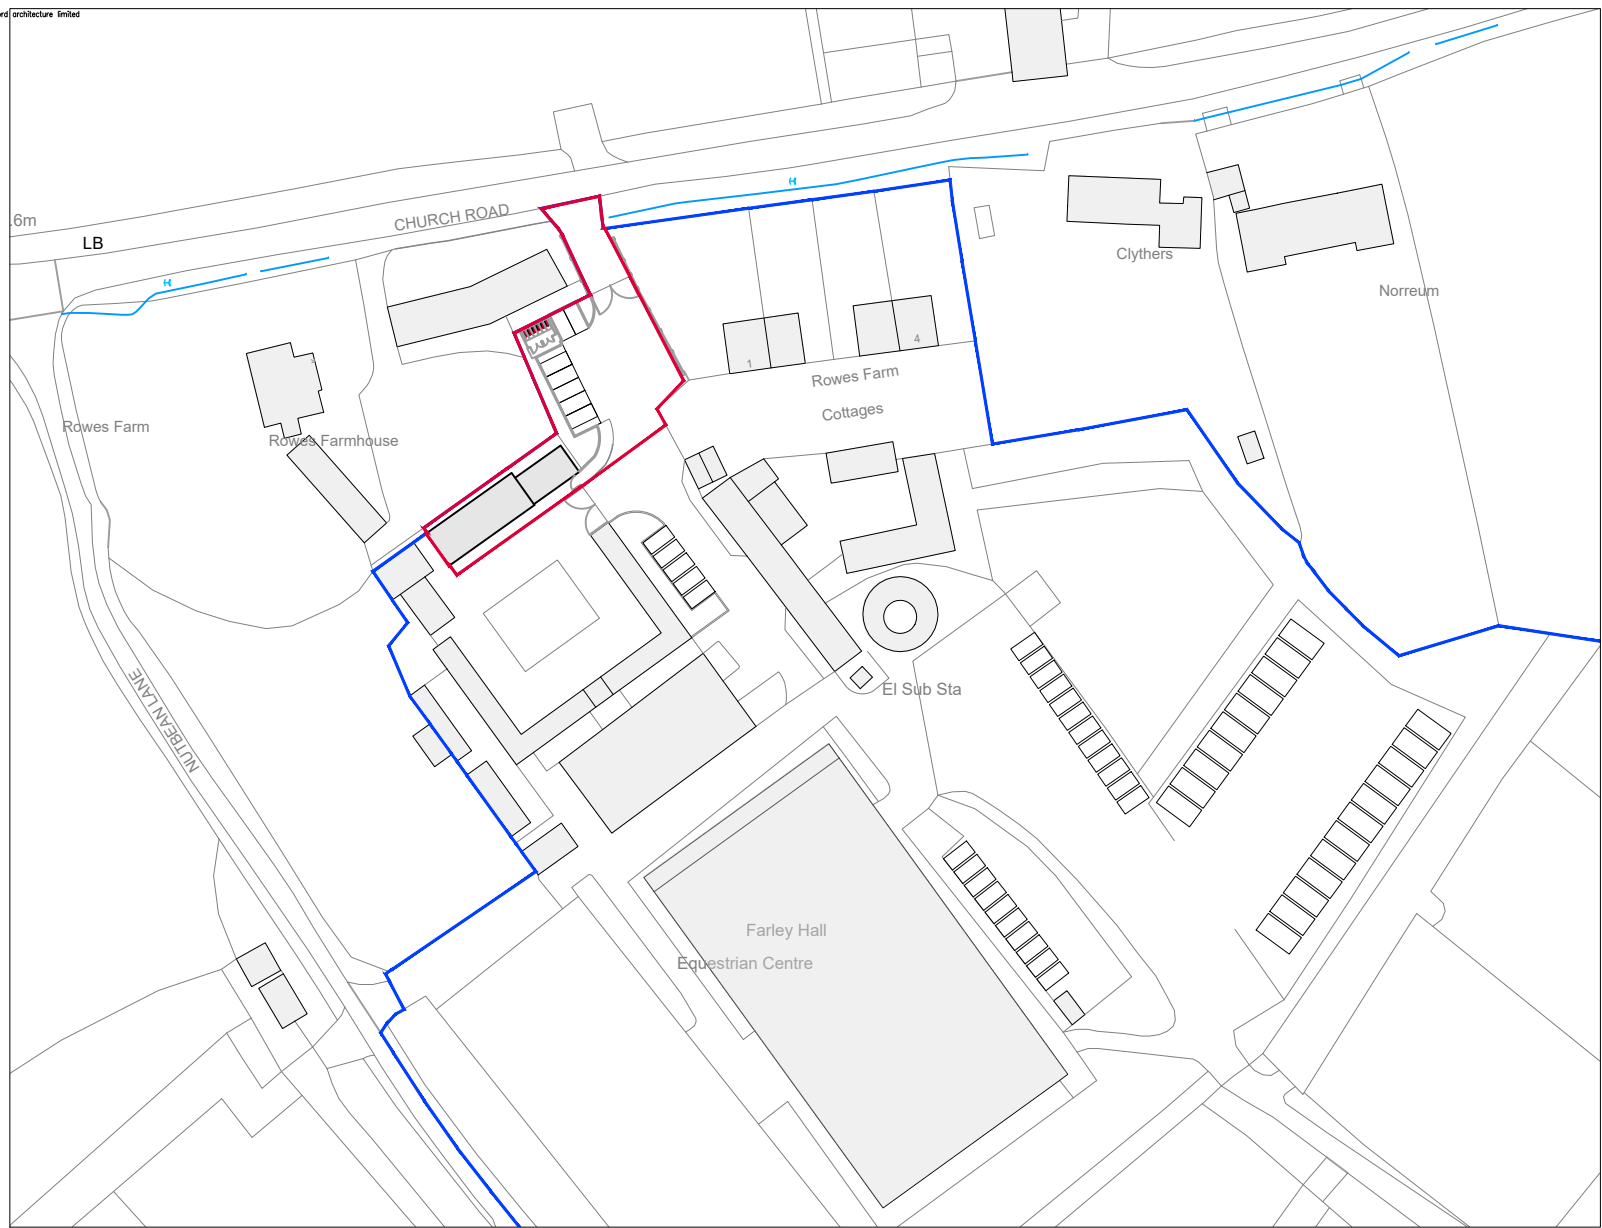

Mapping contents (c) Crown copyright and database rights 2025 Ordnance Survey 100035207

Site Location Plan

Scale 1:1250 @ A4

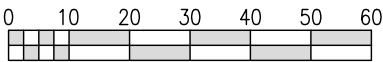

NOTES

Use figured dimensions only. Scale drawing only when a scale bar is present. All dimensions to be checked by user and any discrepancies, error or omissions to be reported to the architect before work commences. Read this drawing with all relevant materials.

Site Development Boundary

Wider Site Ownership Boundary

B Mar '26 AA AT Amended to LPA comments.

A Nov'25 AA AT Amended to LPA comments.

Rev	Date	Drn	Chkd	Description
-----	------	-----	------	-------------

Purpose of Issue:
PLANNING

client:
Farley Farms and Estate

project:
Rows Farm Clubhouse

drawing title:
Site Location Plan

scale of A4:	date:	drawn by:	checked by:
1:1250	Oct 2025	EB	AT

drawing number:	revision:
1612-PL1000	B

accord
architecture
www.accordarchitecture.com

Abbey House, Arena Business Centre, Farnborough Road, Farnborough, GU14 7NA
[t1] 01483 455100 [t2] 01483 678396 [e] design@accordarchitecture.com