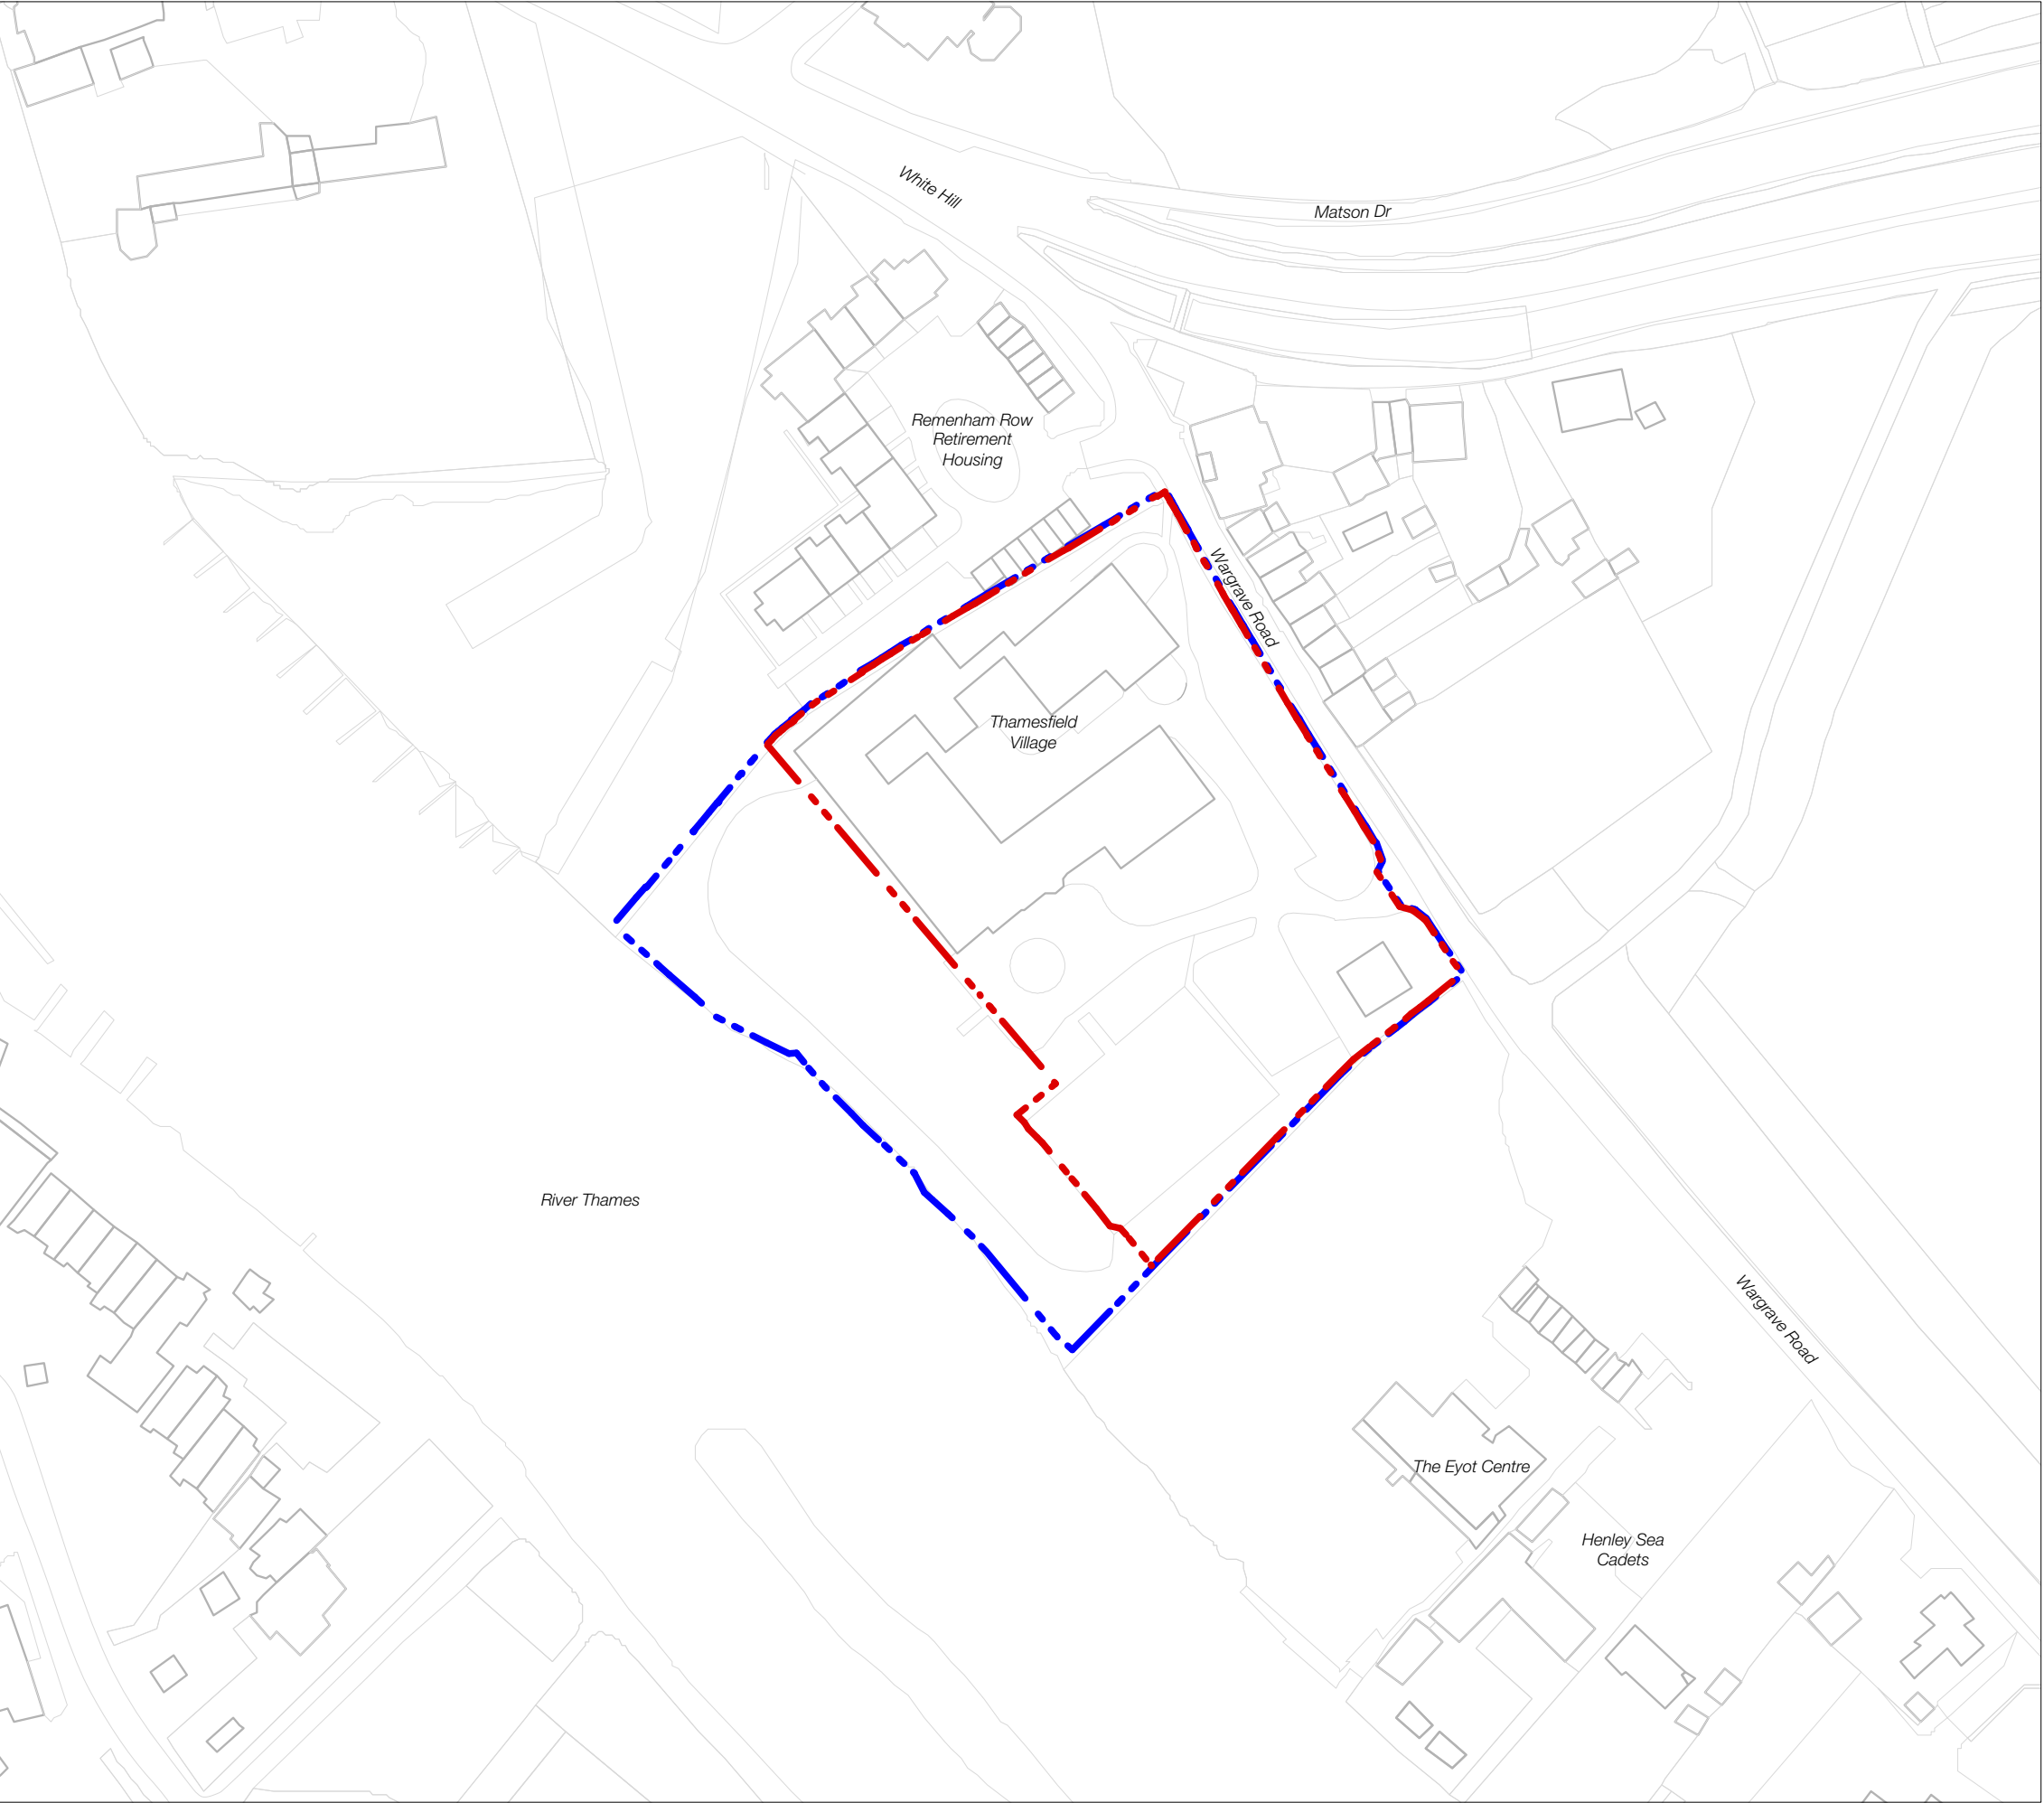


Notes

Do not scale for this drawing. Use written levels and dimensions only.

This drawing is to be read in conjunction with all other relevant documentation produced by Design Engine Architects Consultants and Sub-Contractors drawings, schedules and Specifications.

Key:

Site Application Boundary — — —

Ownership Boundary — — —

00	18/08/23	DESIGN FREEZE ISSUE	KS	RRC
rev	date	notes	drawn	chkd

DESIGNENGINE
ARCHITECTS

project title	date of origin	scale
Thamesfield	August 2023	1:1250 @A3
client	drawing title	
Retirement Villages Group	Site Location Plan	
status	drawing reference	revision
Stage 3	2212-P-001	00