


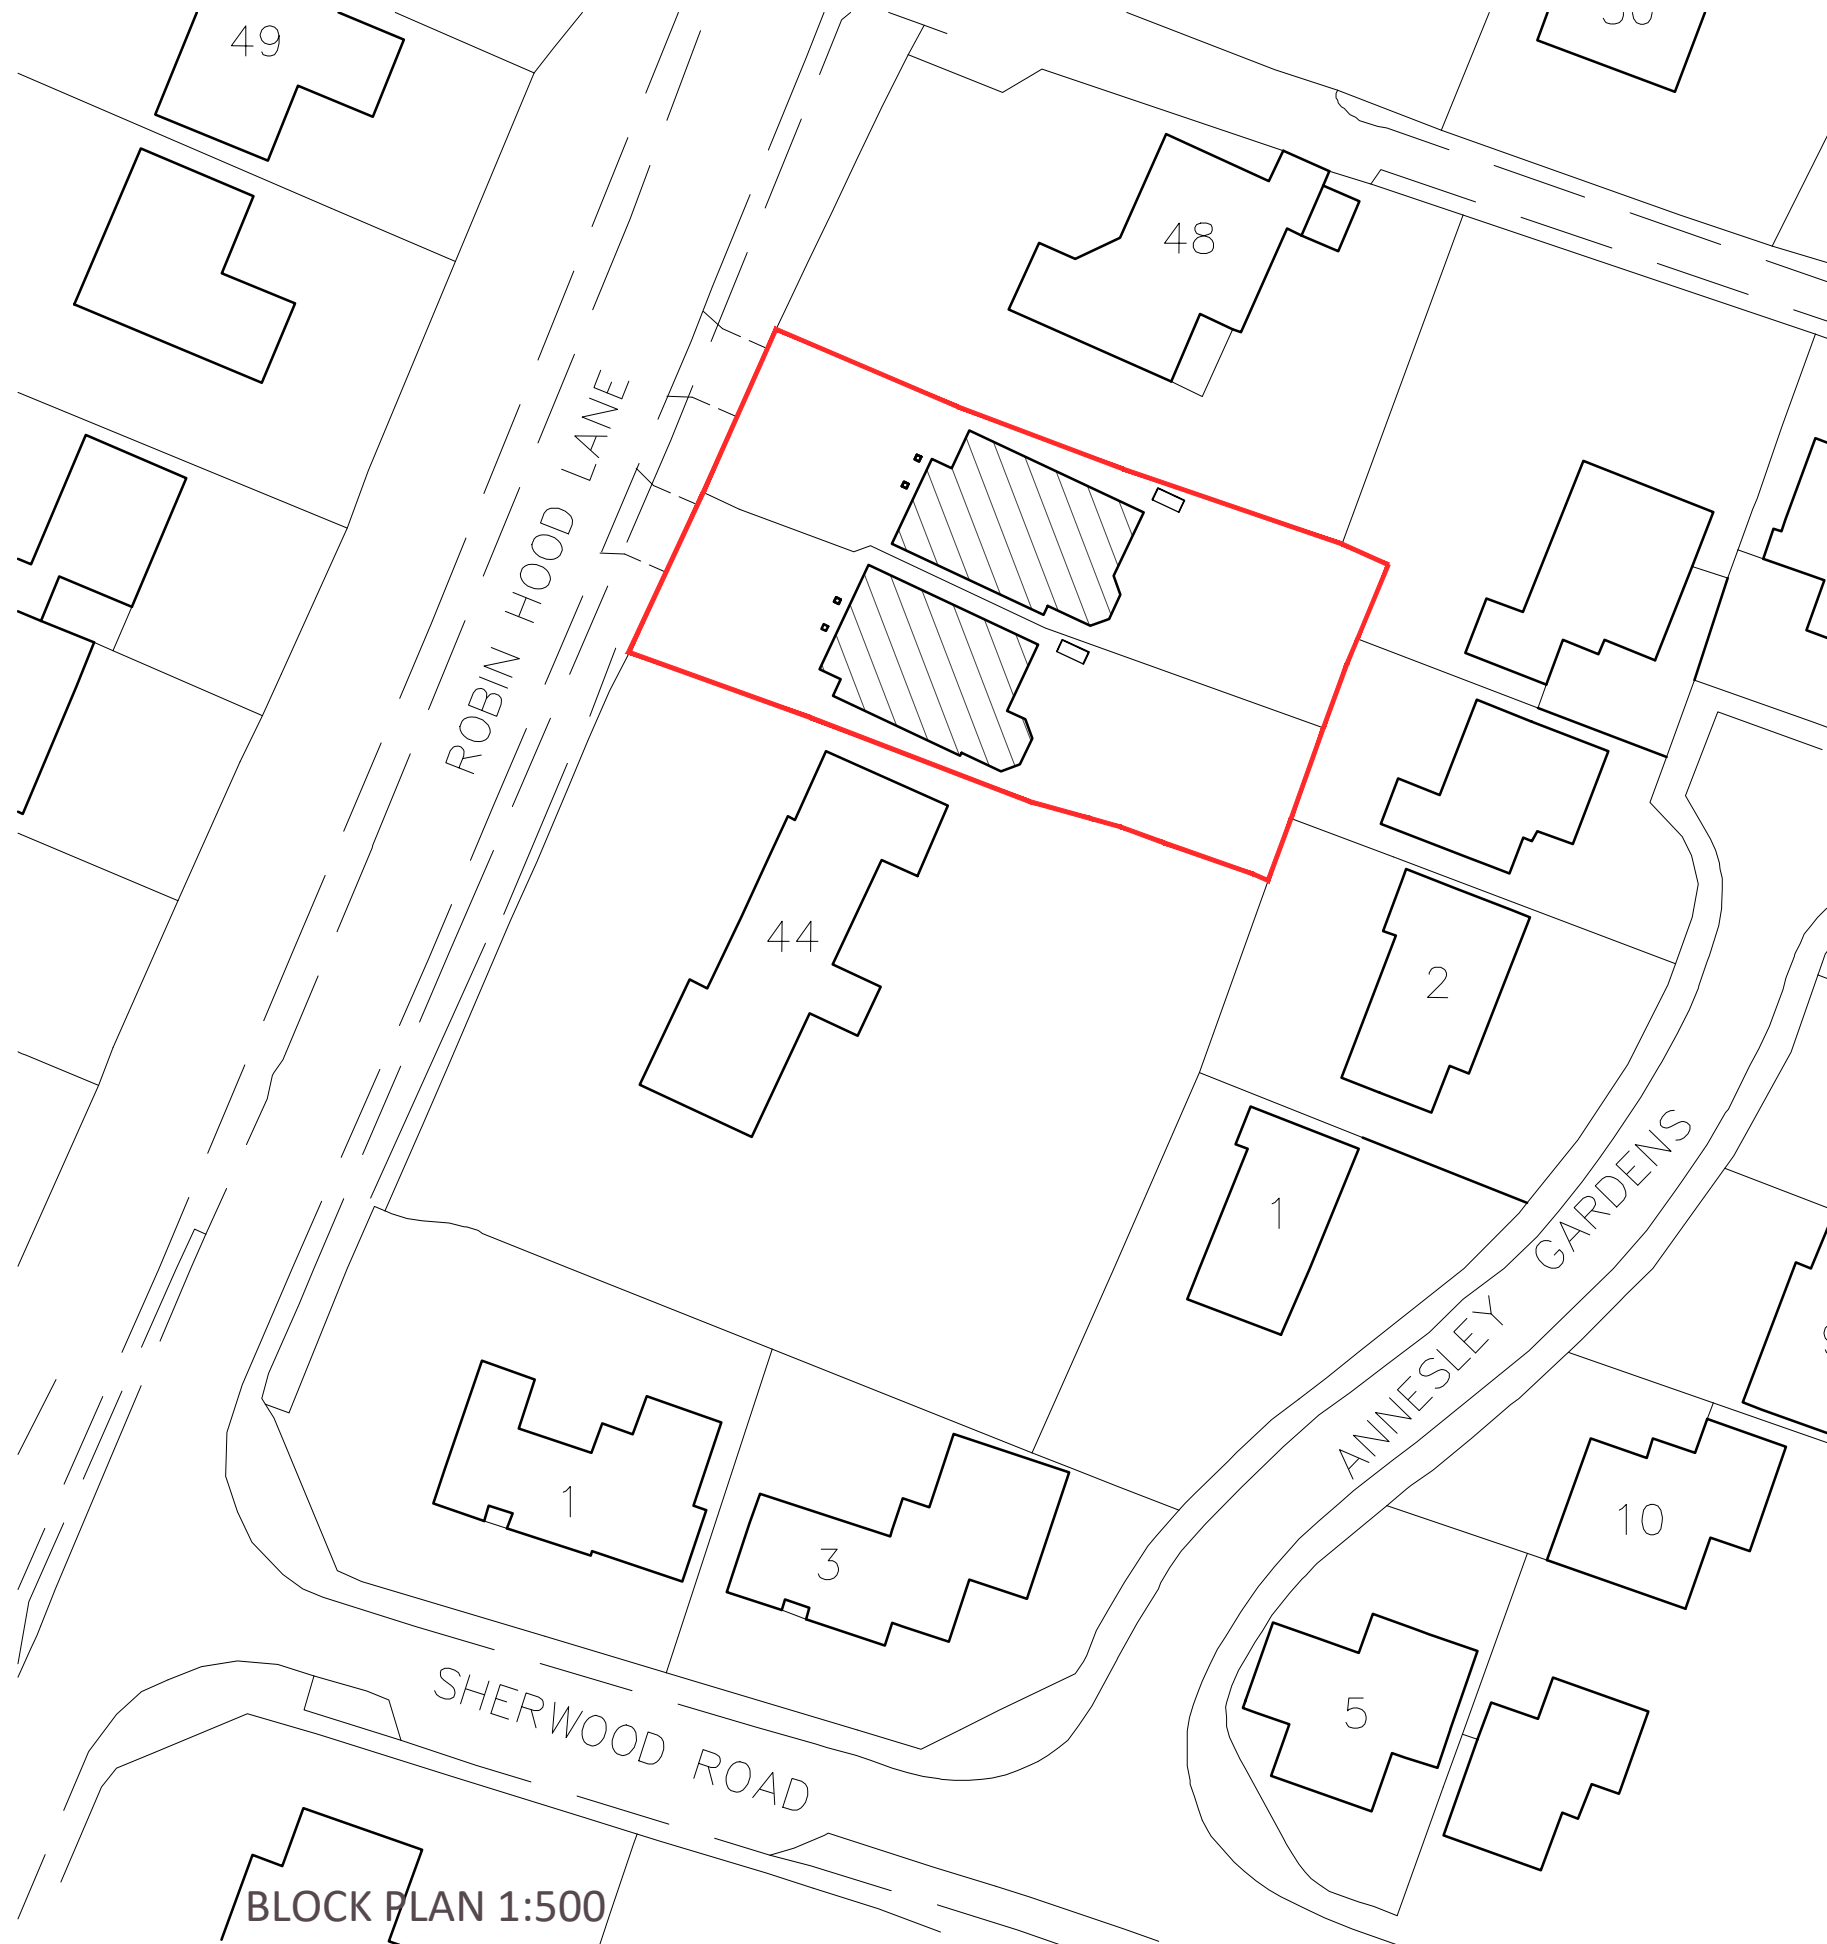


1:500 scale Bar
This Drawing has been produced for printing onto A3 size paper,



LOCATION PLAN 1:1250

1:1250 scale Bar
This Drawing has been produced for printing onto A3 size paper,

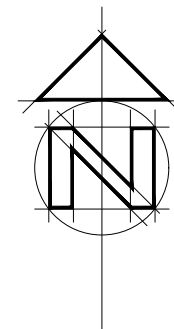

SHAUN TANNER
ARCHITECTURE & PLANNING

www.stlarchitecture.co.uk studio@stlarchitecture.co.uk 0118 989 0808

CLIENT Siloam Construction Services

PROJECT 46 Robin Hood Lane, Winnersh,
Wokingham, RG41 5NQ

DRAWING BLOCK AND LOCATION PLAN

STATUS

DATE Aug 2021

SCALE 1:500/1:1250@A3 **DRAWN** **CHECKED** DN **NO** 3787 / 200 **REV**

THIS DRAWING MUST NOT BE SCALED UNLESS ISSUED FOR PLANNING PURPOSES. ALL DIMENSIONS ARE TO BE VERIFIED PRIOR TO SETTING OUT, COMMENCING WORK, OR PRODUCTION OF FABRICATION DRAWINGS. REPORT ANY DISCREPANCIES TO THE SUPERVISING OFFICER IMMEDIATELY. ©