


Parking Plan – 53 Budes Road – Rev A (1:500)

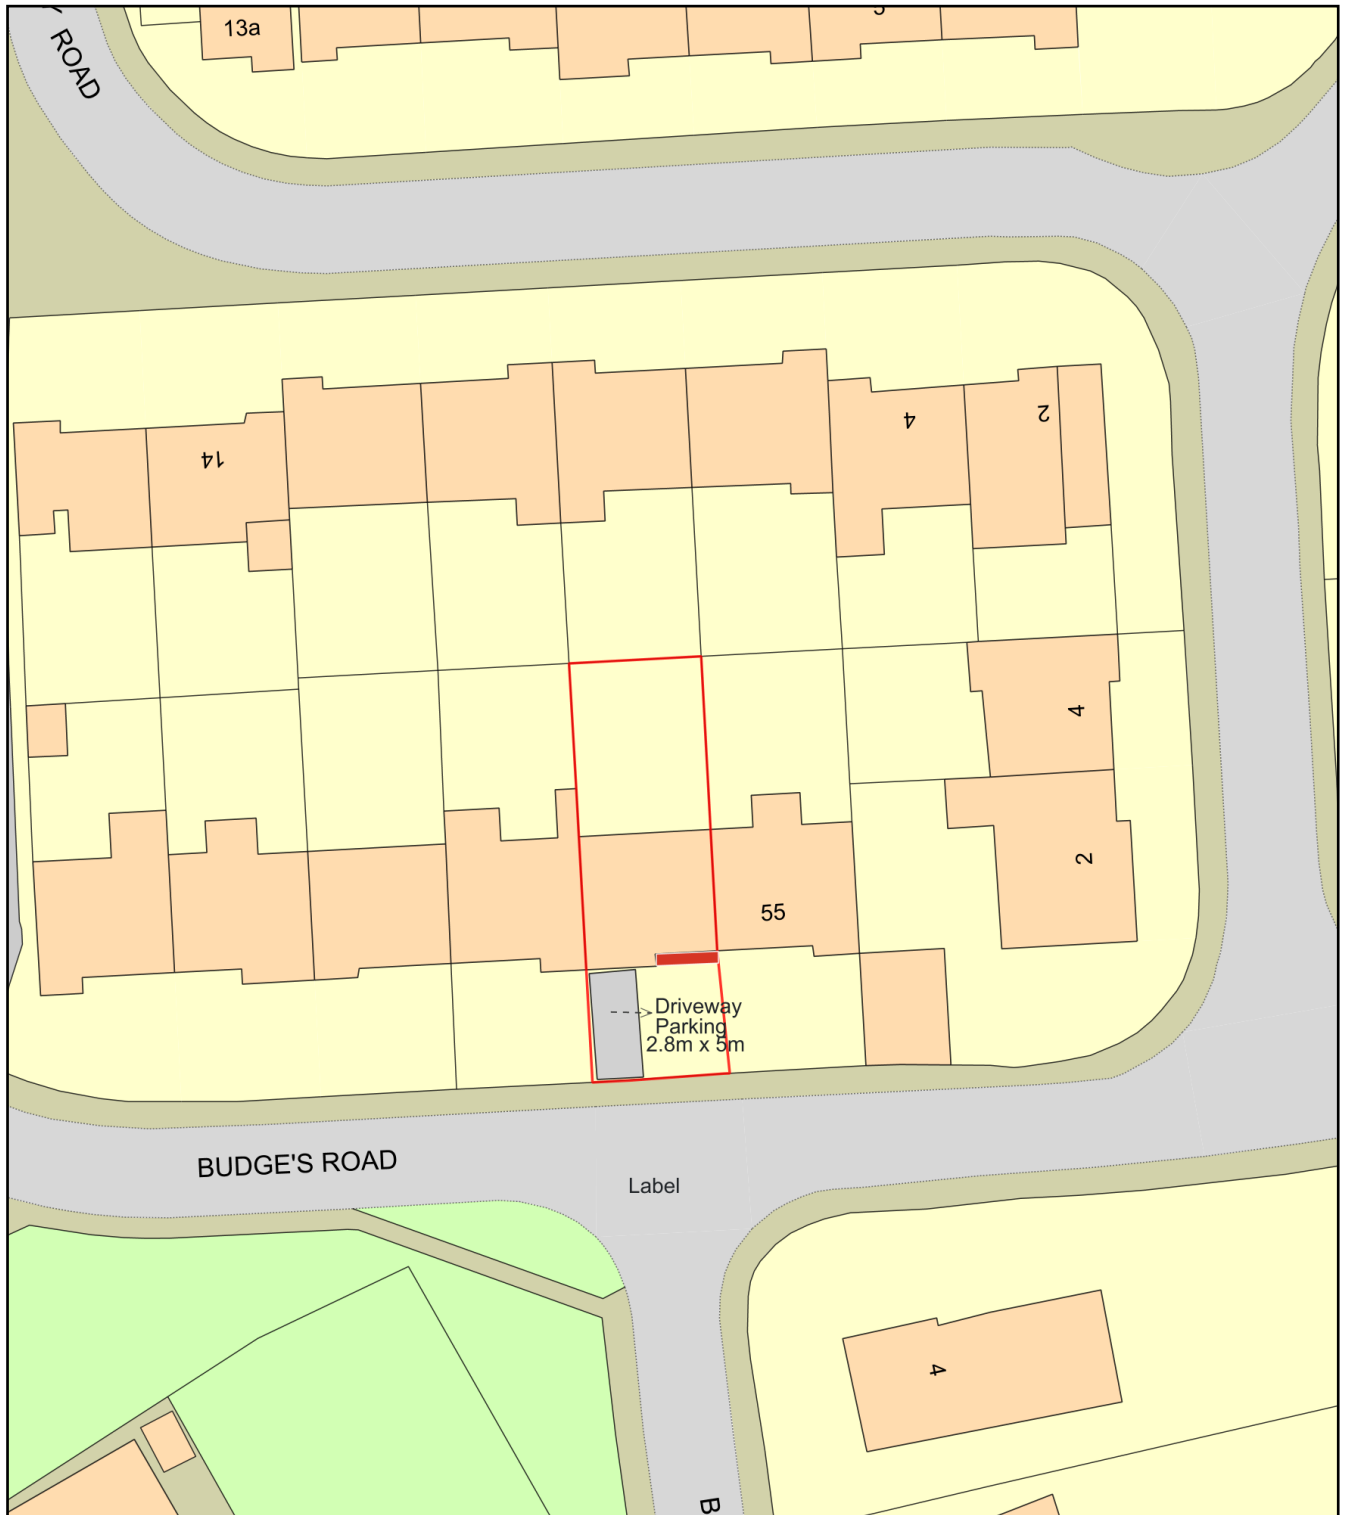

0 20
Metres



Plan Produced for: Wokingham Development Mng.

Date Produced: 16 Apr 2025

Plan Reference Number: TQRQM25106234947090

Scale: 1:500 @ A4

Driveway area measuring approximately 3m x 5m providing sufficient space for one off-street parked vehicle. The garage has been converted for internal use and is no longer suitable for parking.

© Crown copyright and database rights 2025 OS 100042766