



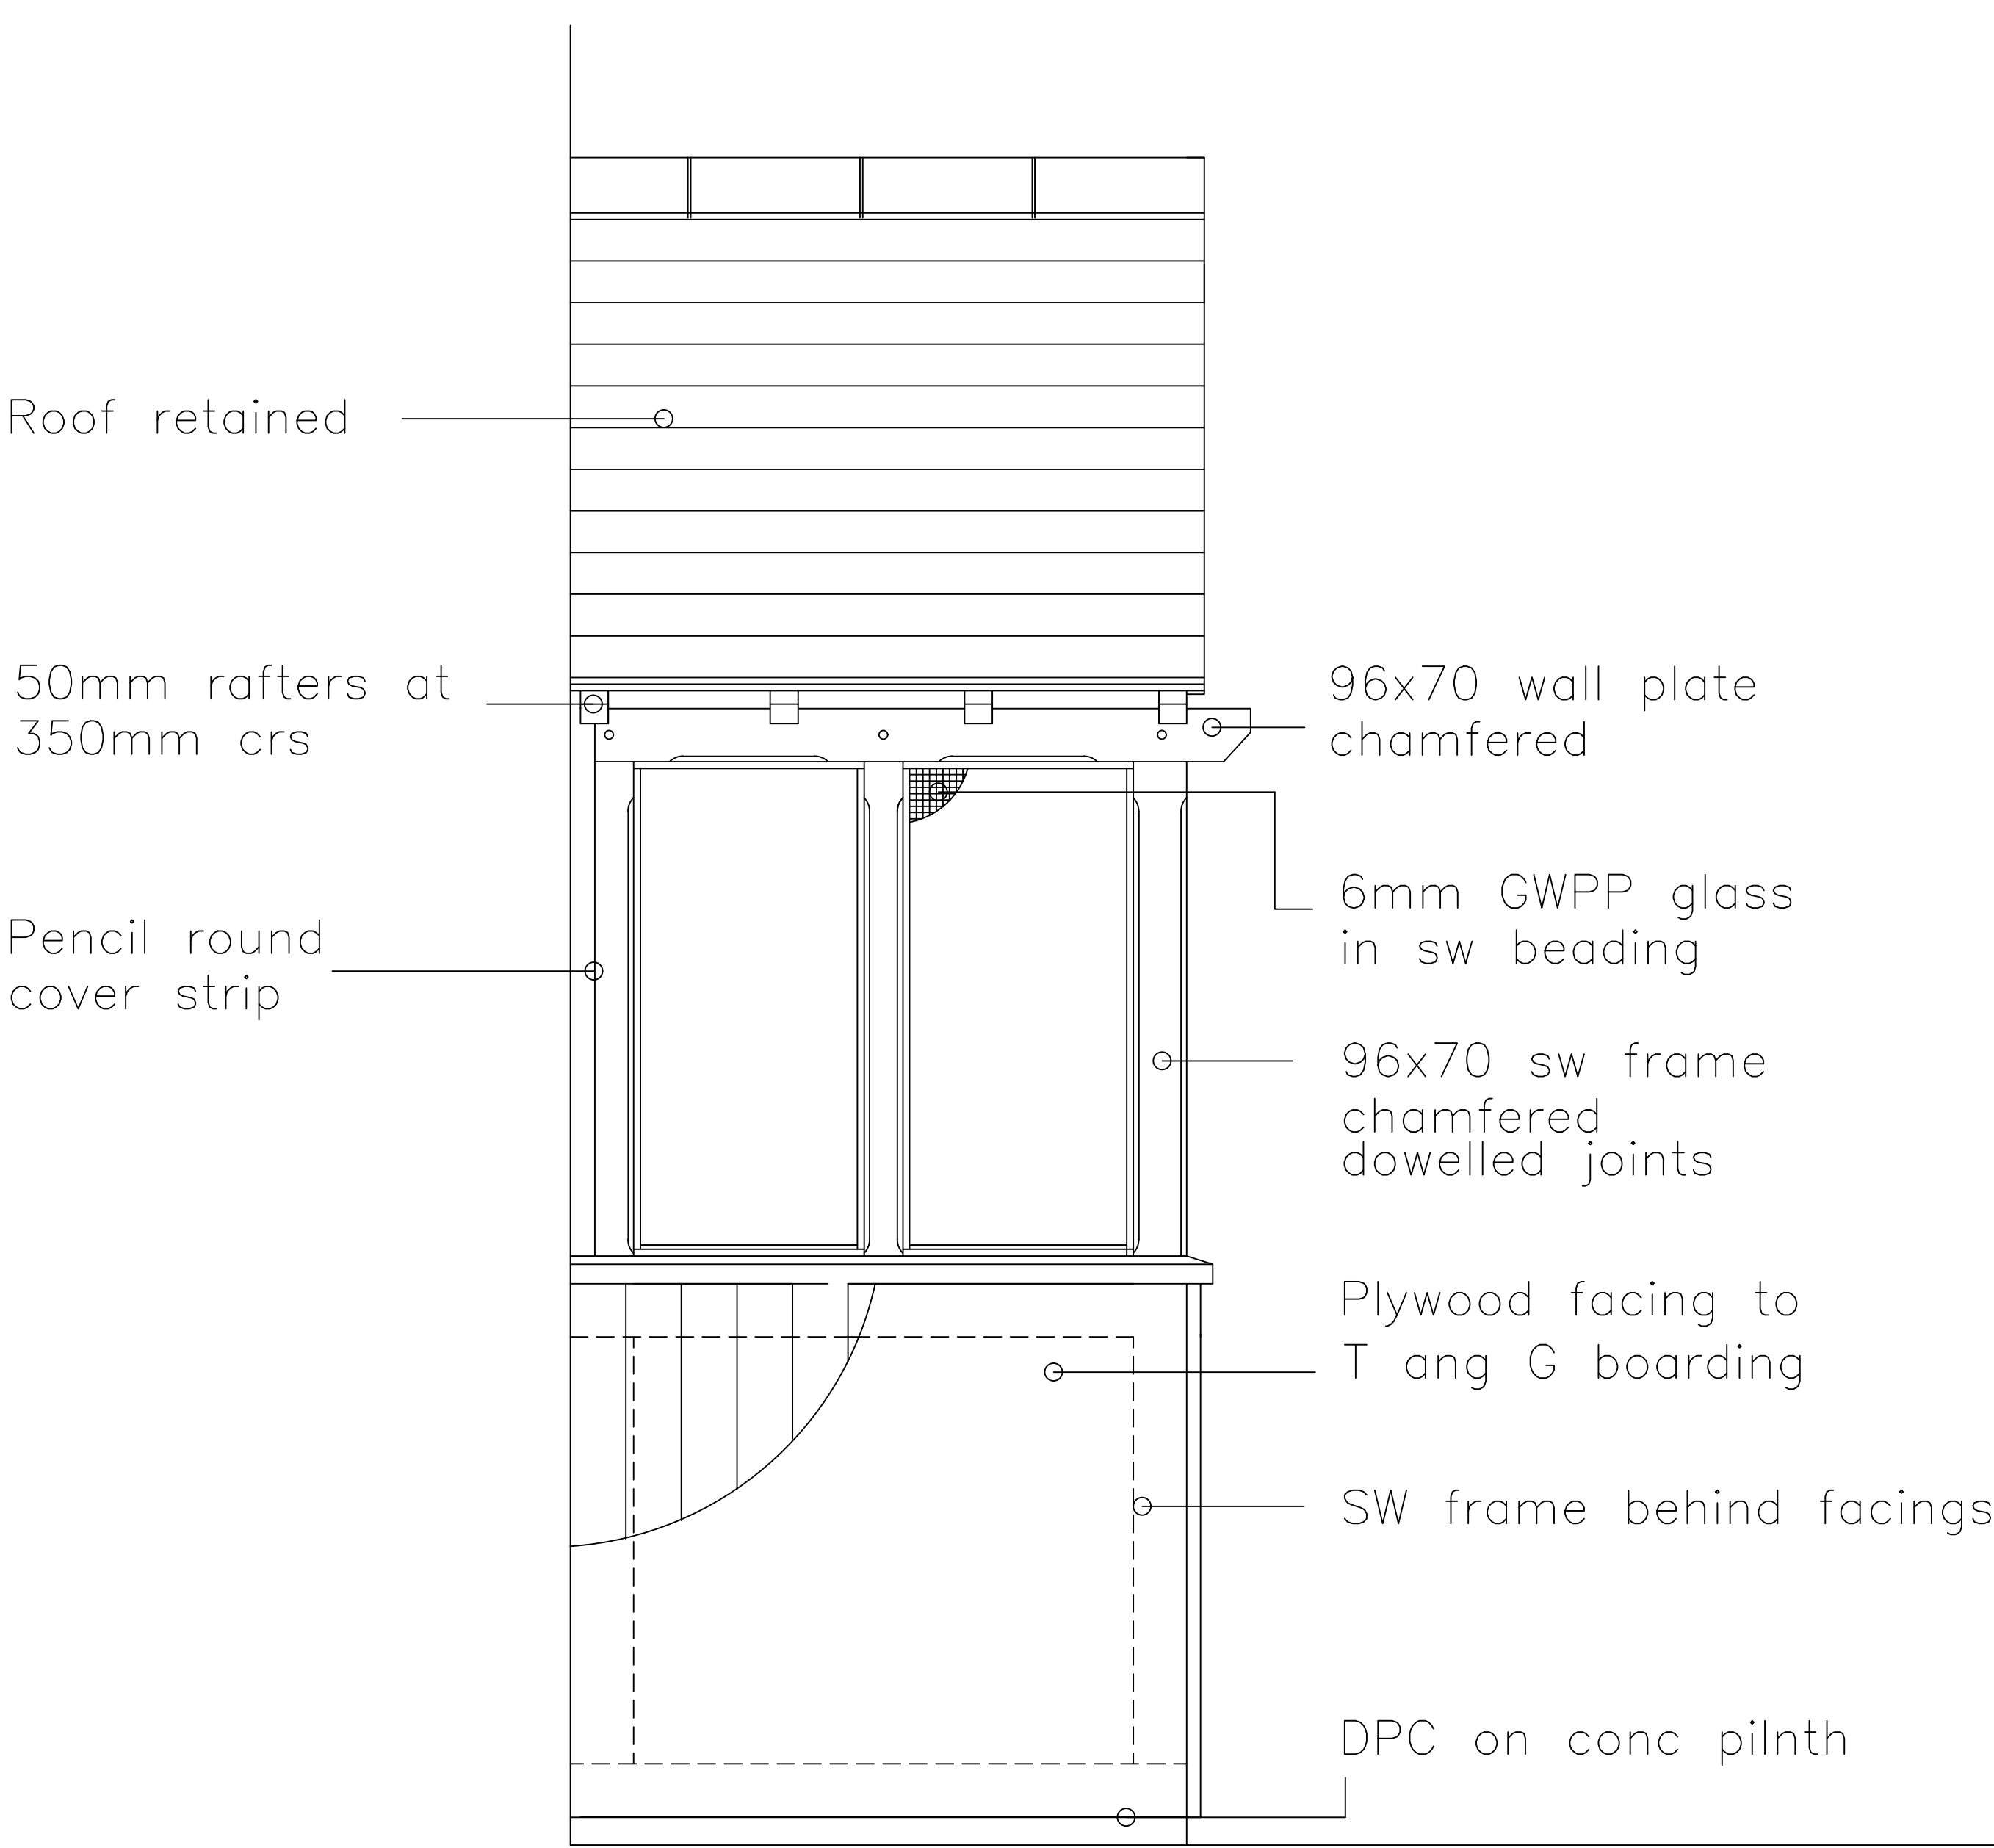


PORCH WEST SIDE ELEVATION

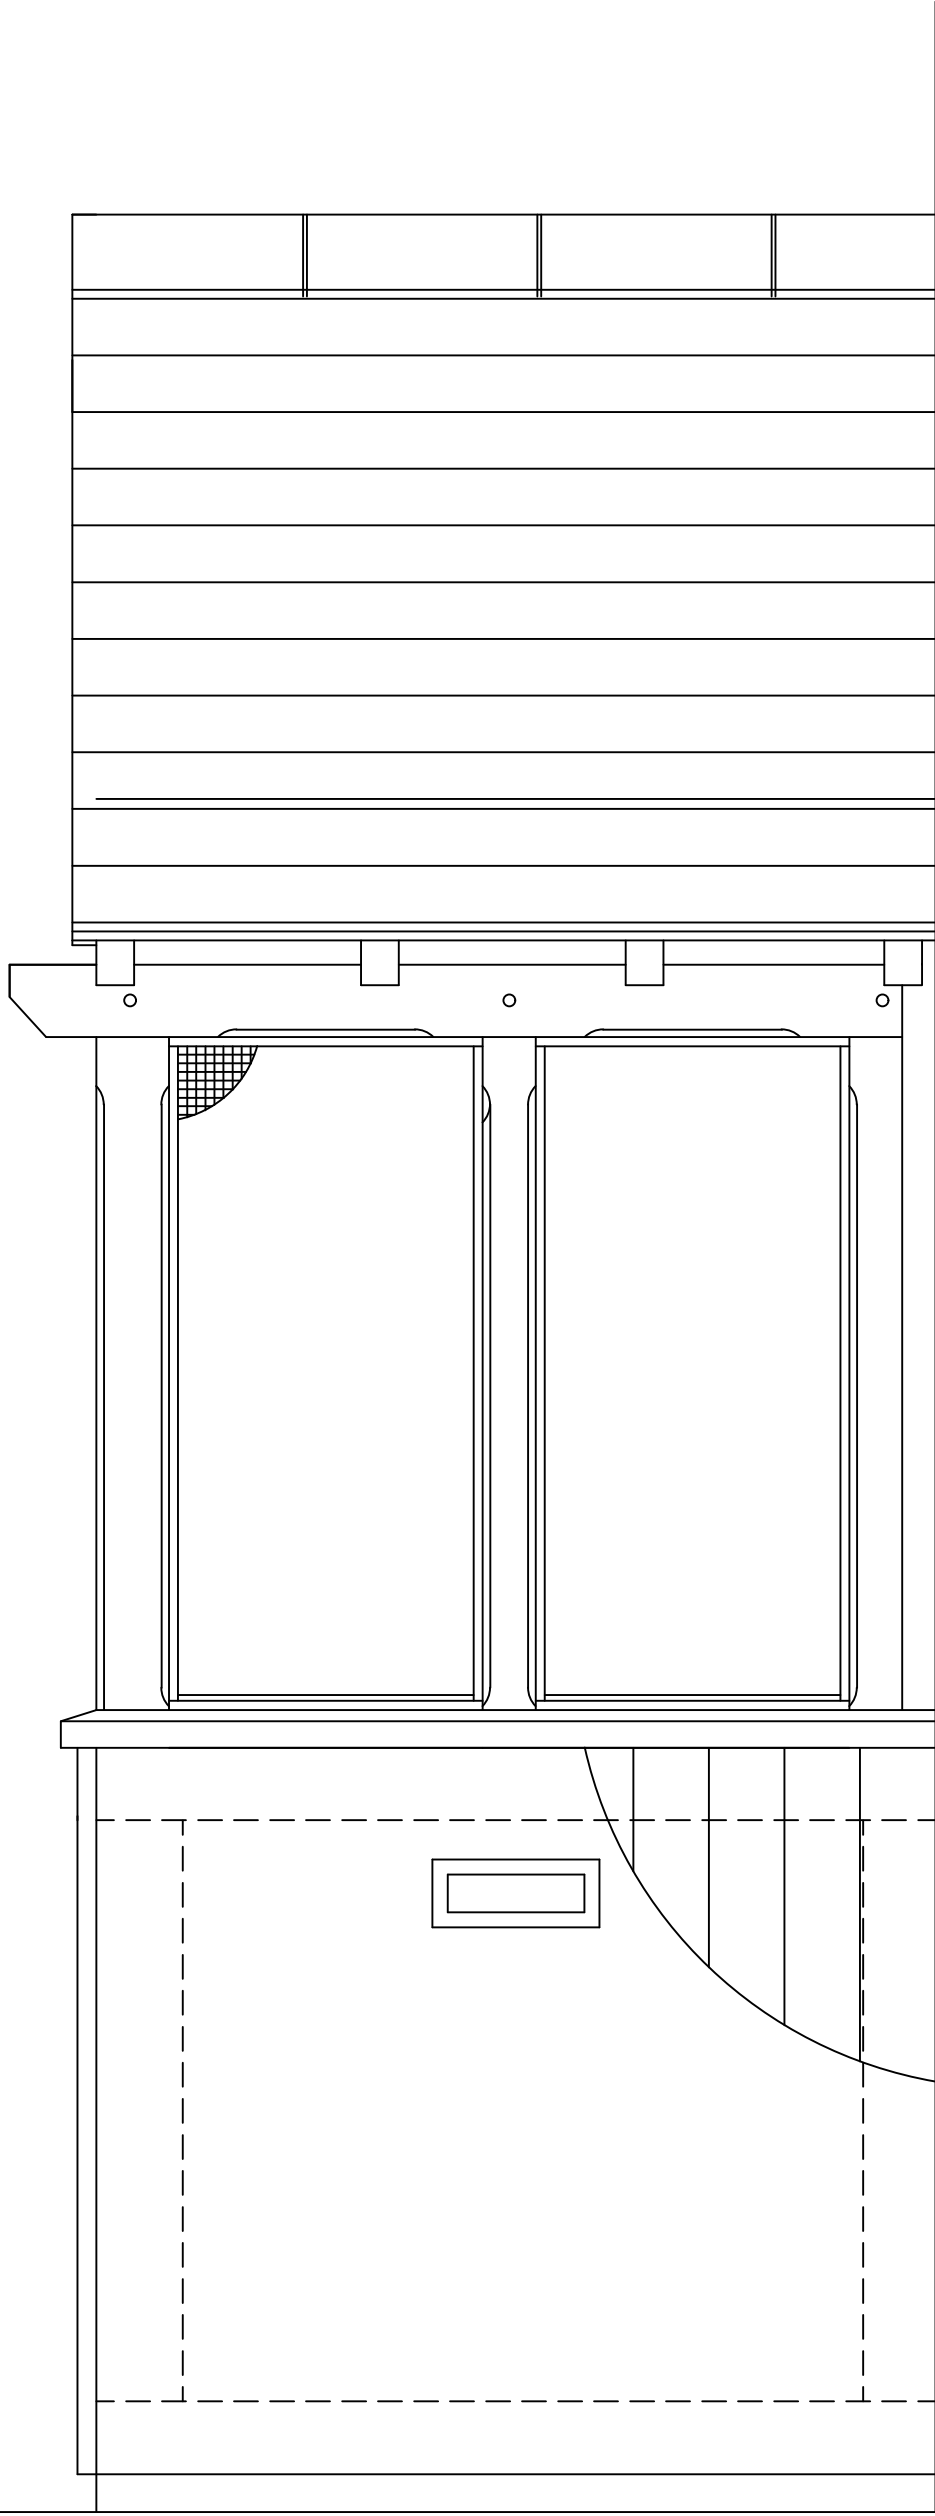

PORCH EAST SIDE ELEVATION

PORCH WEST
ELEVATION

PORCH EAST
ELEVATION

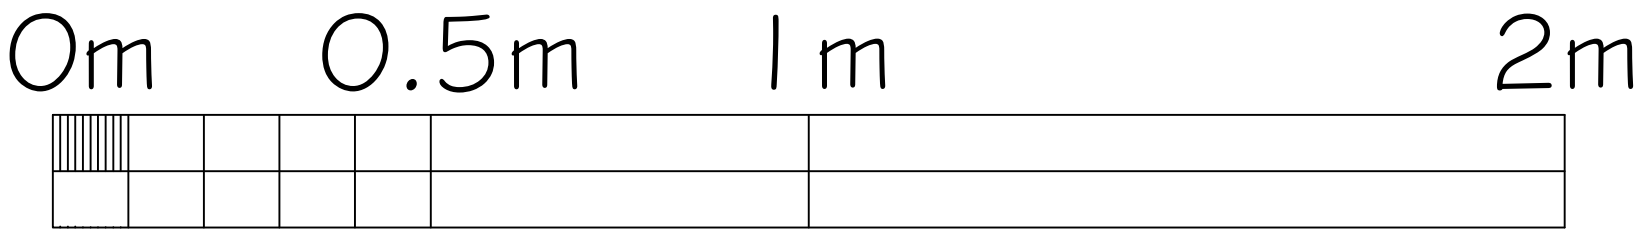


11 HEADLEY ROAD
WOODLEY
BERKSHIRE
BERKS

HICKS DEVELOPMENTS

EXISTING PORCH DETAILS (1)

SCALE 1:10 DATE 24.05.2025

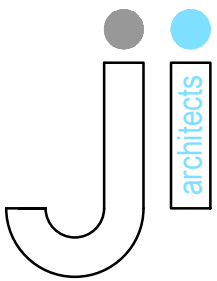

J I Architects
5 Butt Street
Minchinhampton
Gloucestershire GL6 9JP
01453 451 457
john@jiarchitects.co.uk

PROJECT 934

DWG. 06