

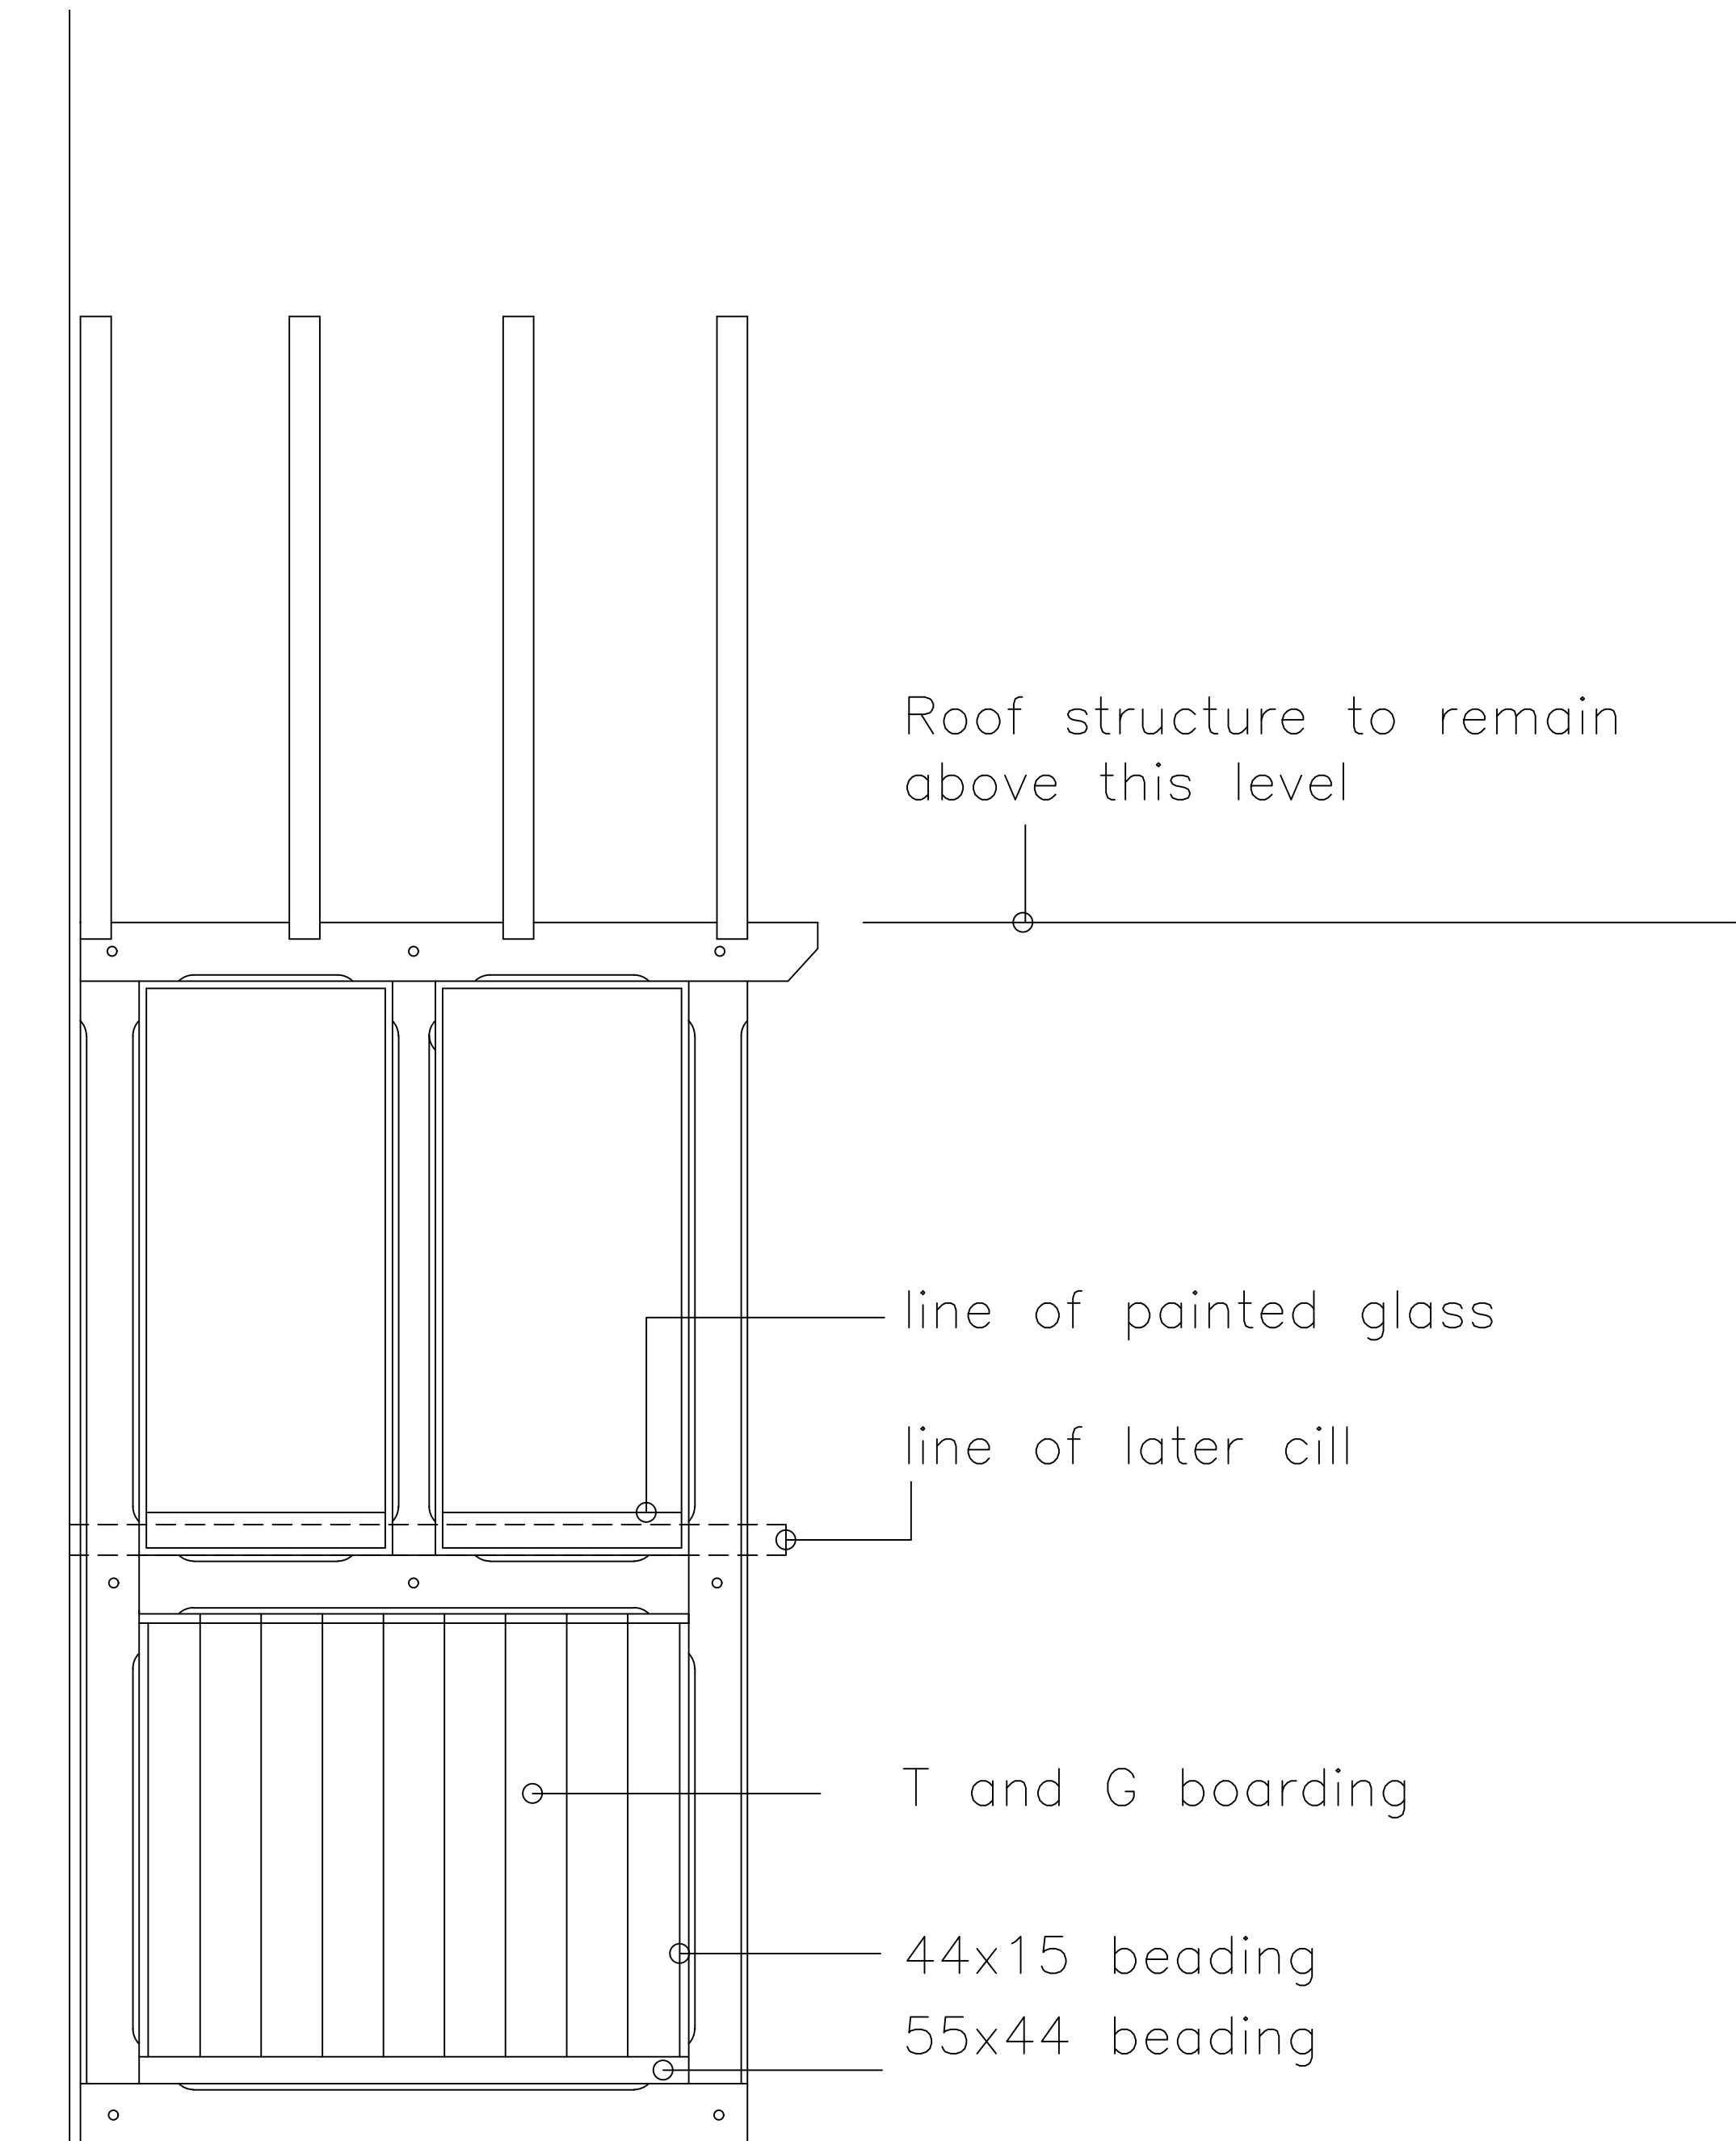



Notes.
All dimensions and levels on site are to be checked prior to commencement of work.
This drawing is the copyright of J I Architects RIBA.

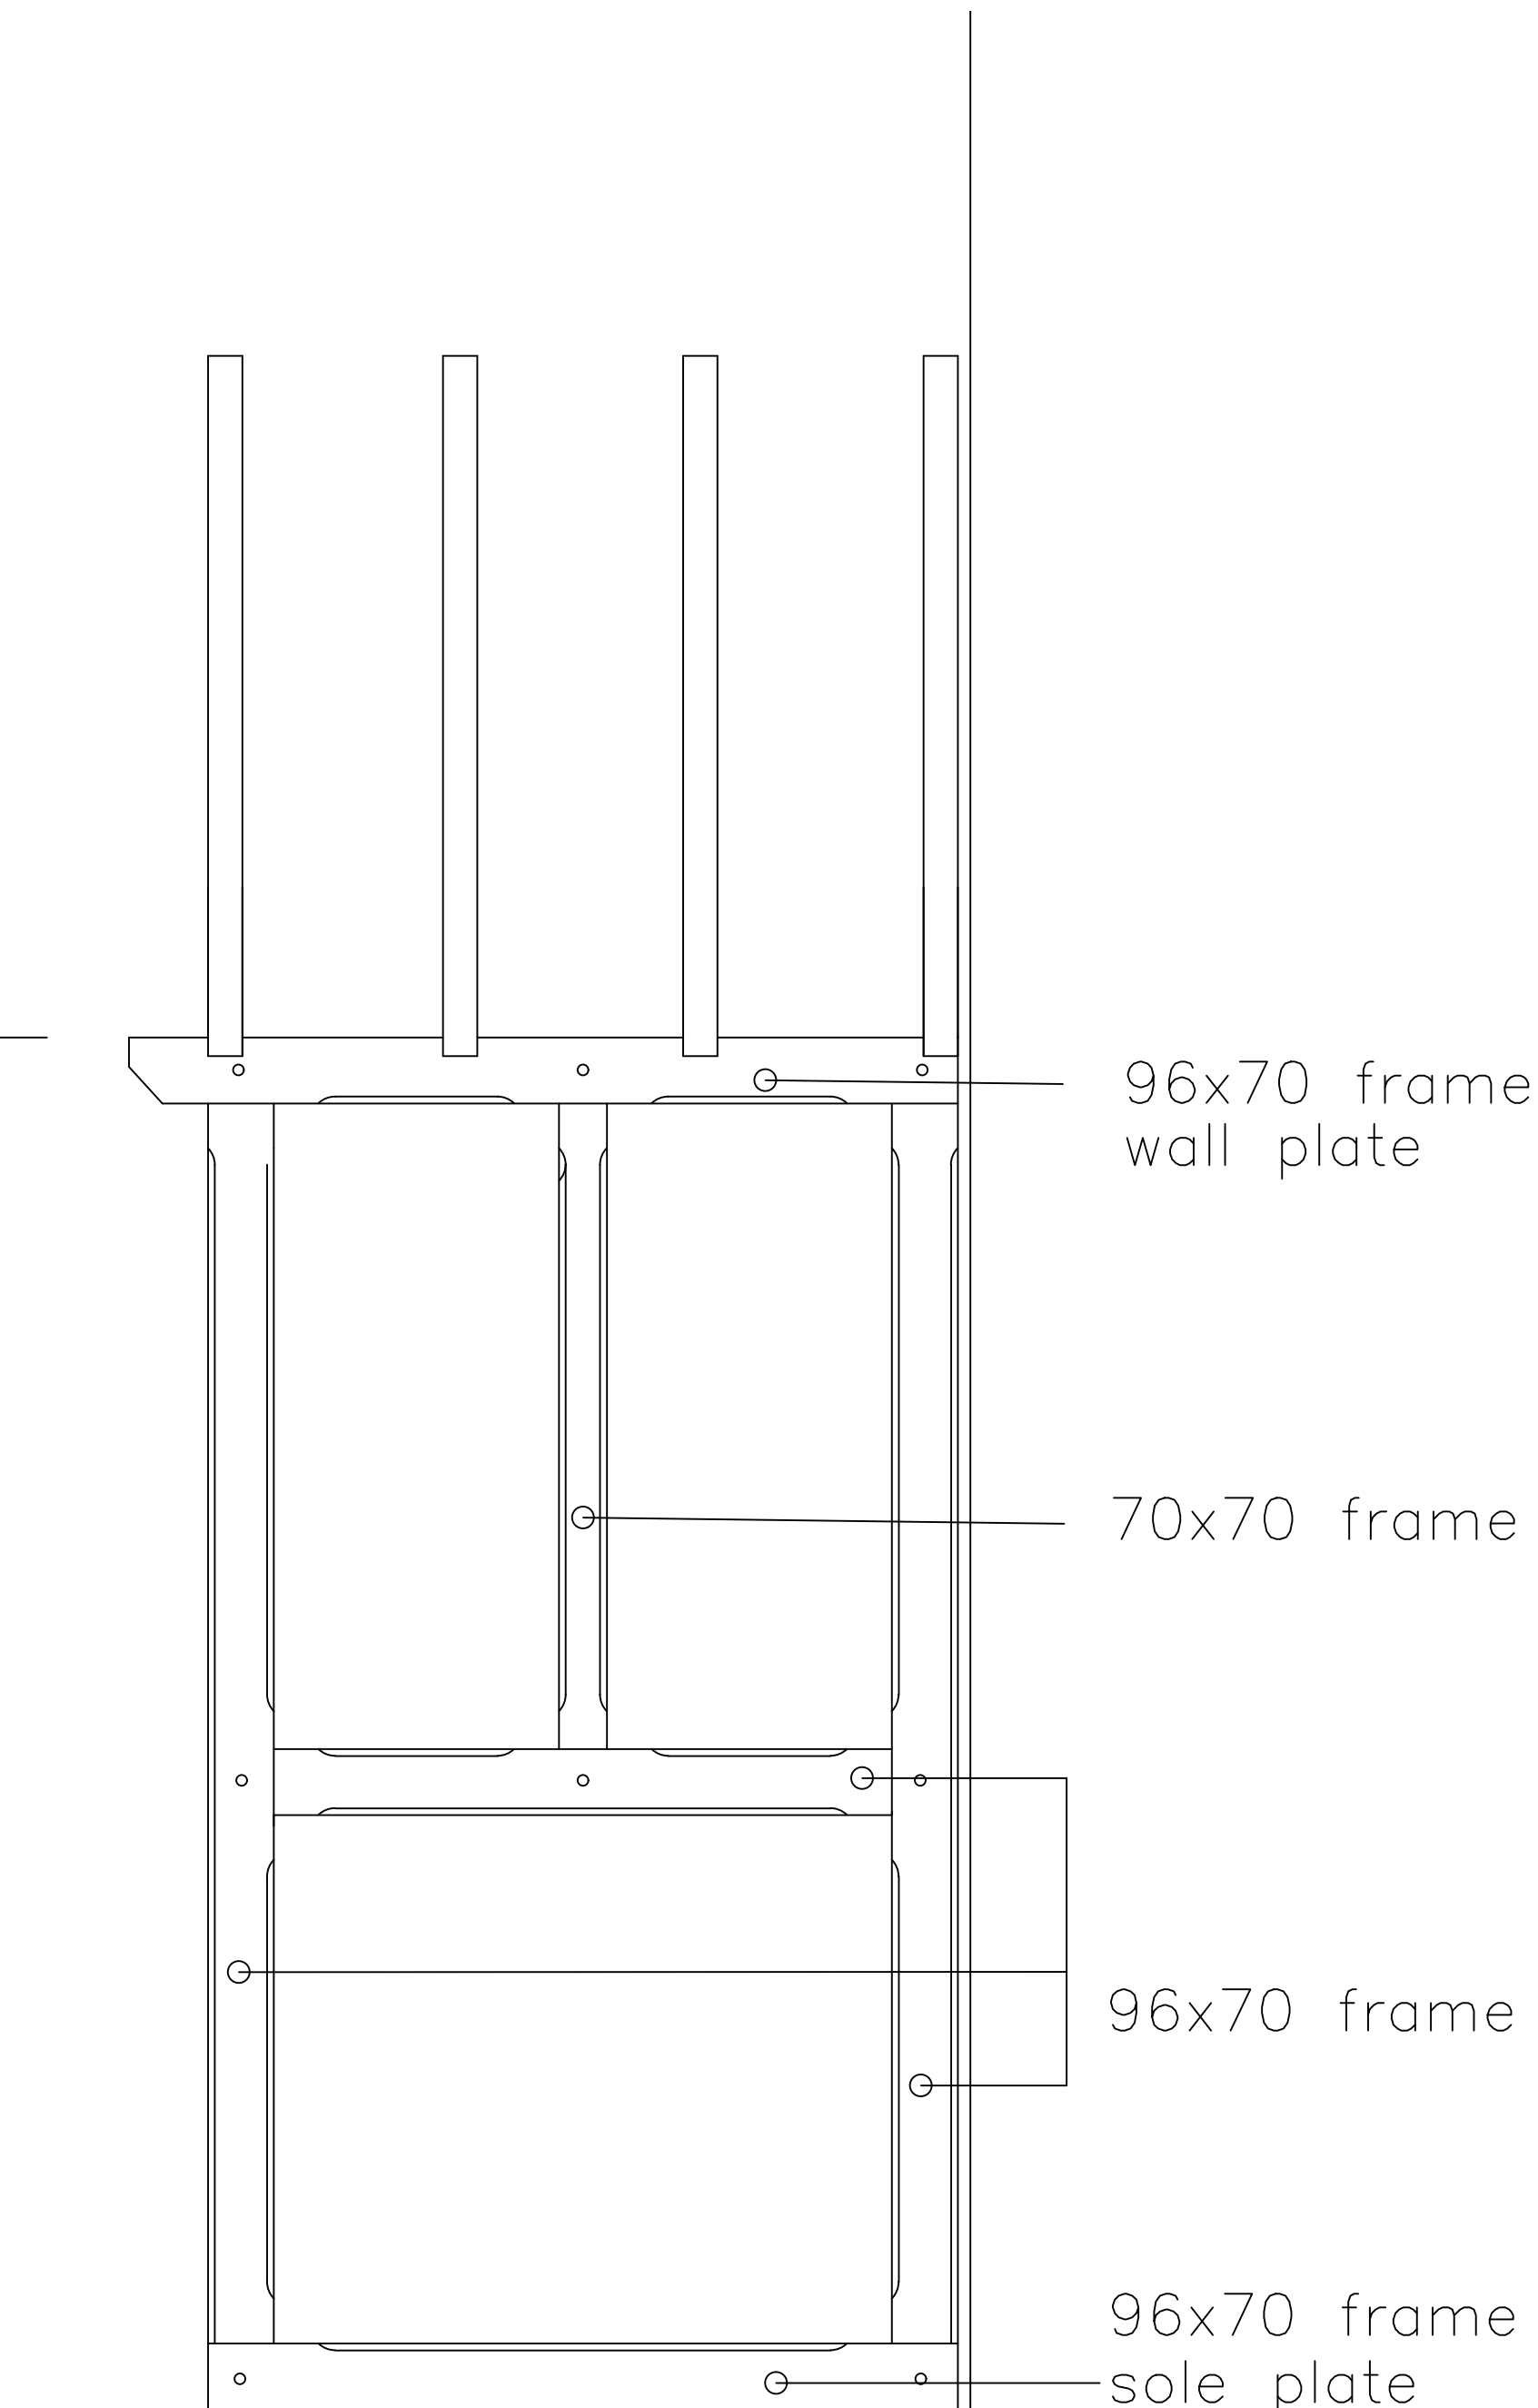

INTERNAL PORCH
ELEVATION

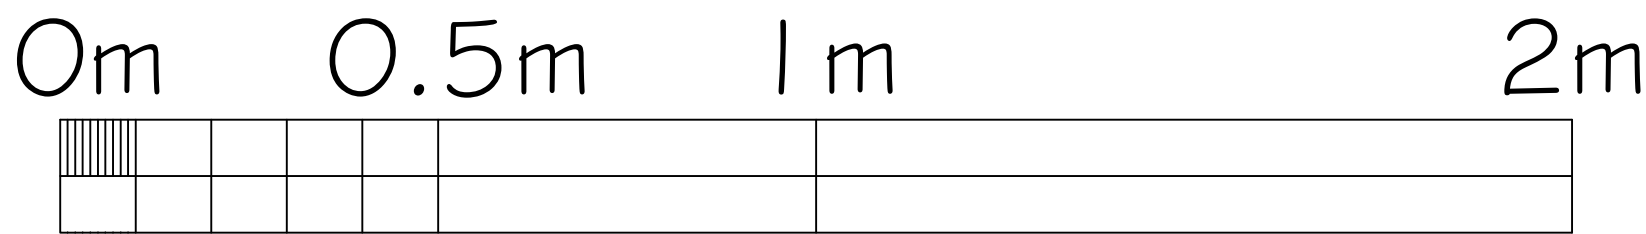

INTERNAL PORCH
FRAME ELEVATION

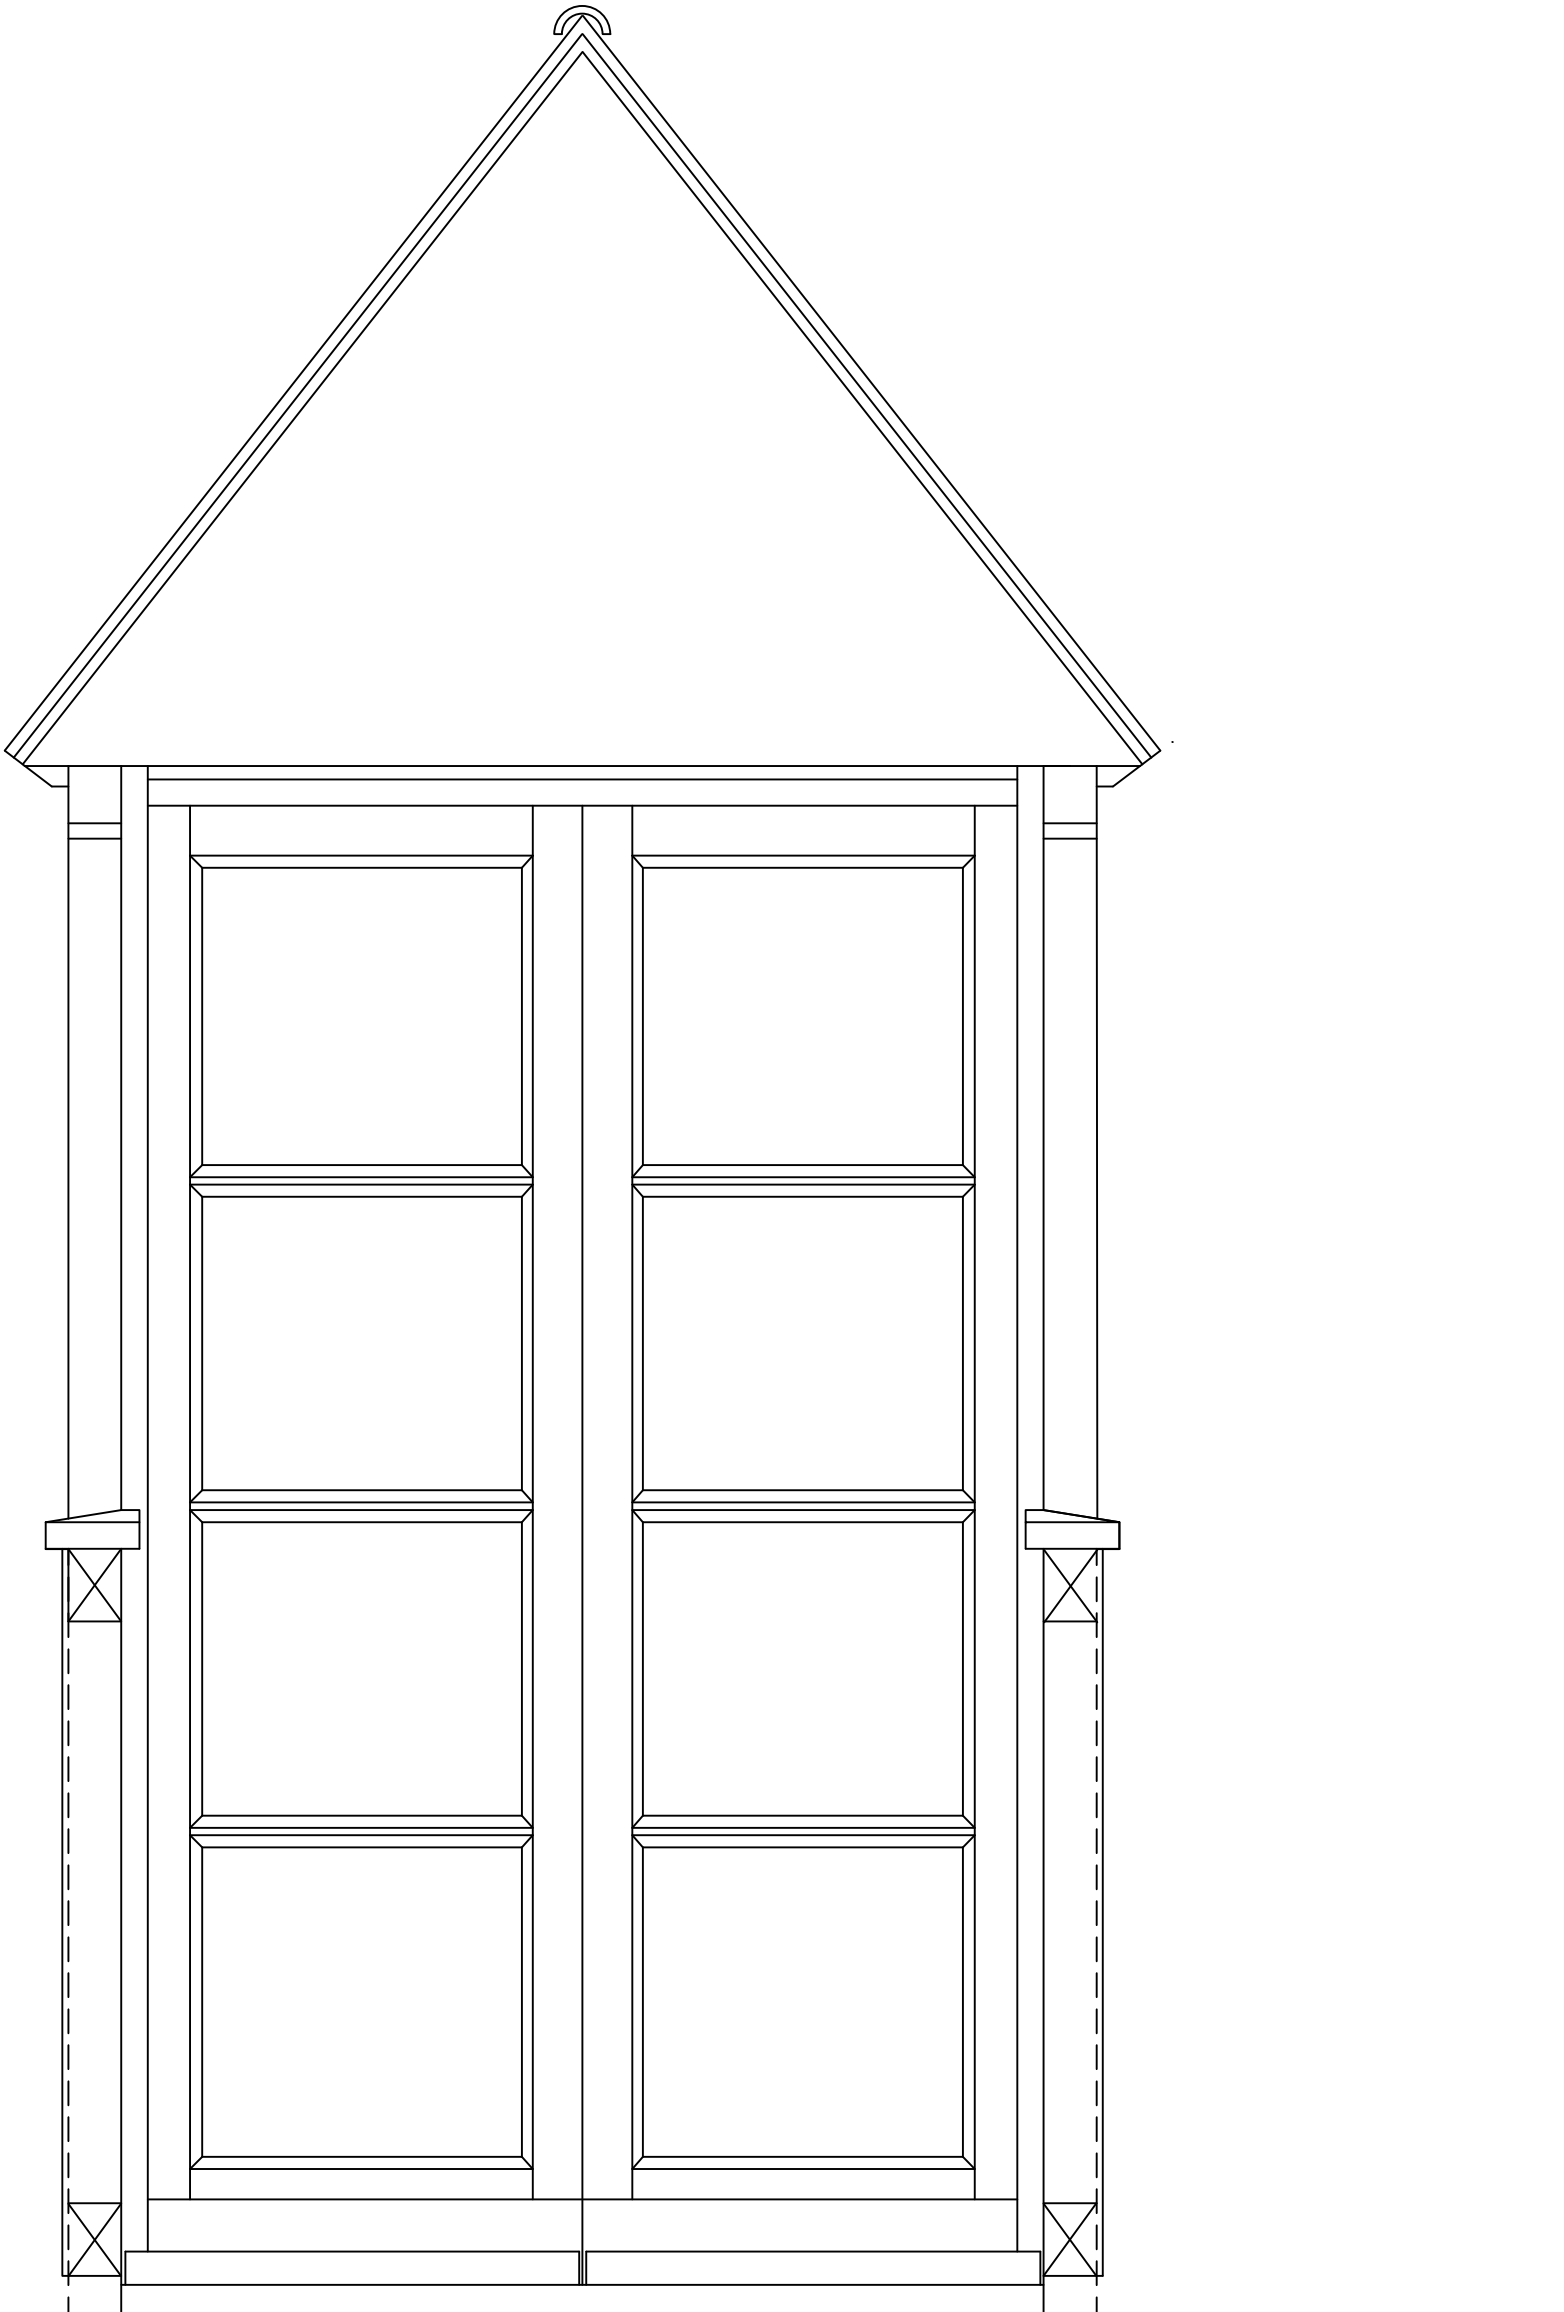


PORCH SOUTH (FRONT) ELEVATION

11 HEADLEY ROAD
WOODLEY
BERKSHIRE
BERKS

HICKS DEVELOPMENTS

EXISTING PORCH DETAILS (2)

SCALE 1:10 DATE 24.05.2025

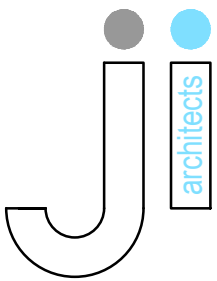

J I Architects
5 Butt Street
Minchinhampton
Gloucestershire GL6 9JP
01453 451 457
john@jiarchitects.co.uk

PROJECT 934 DWG. 07