



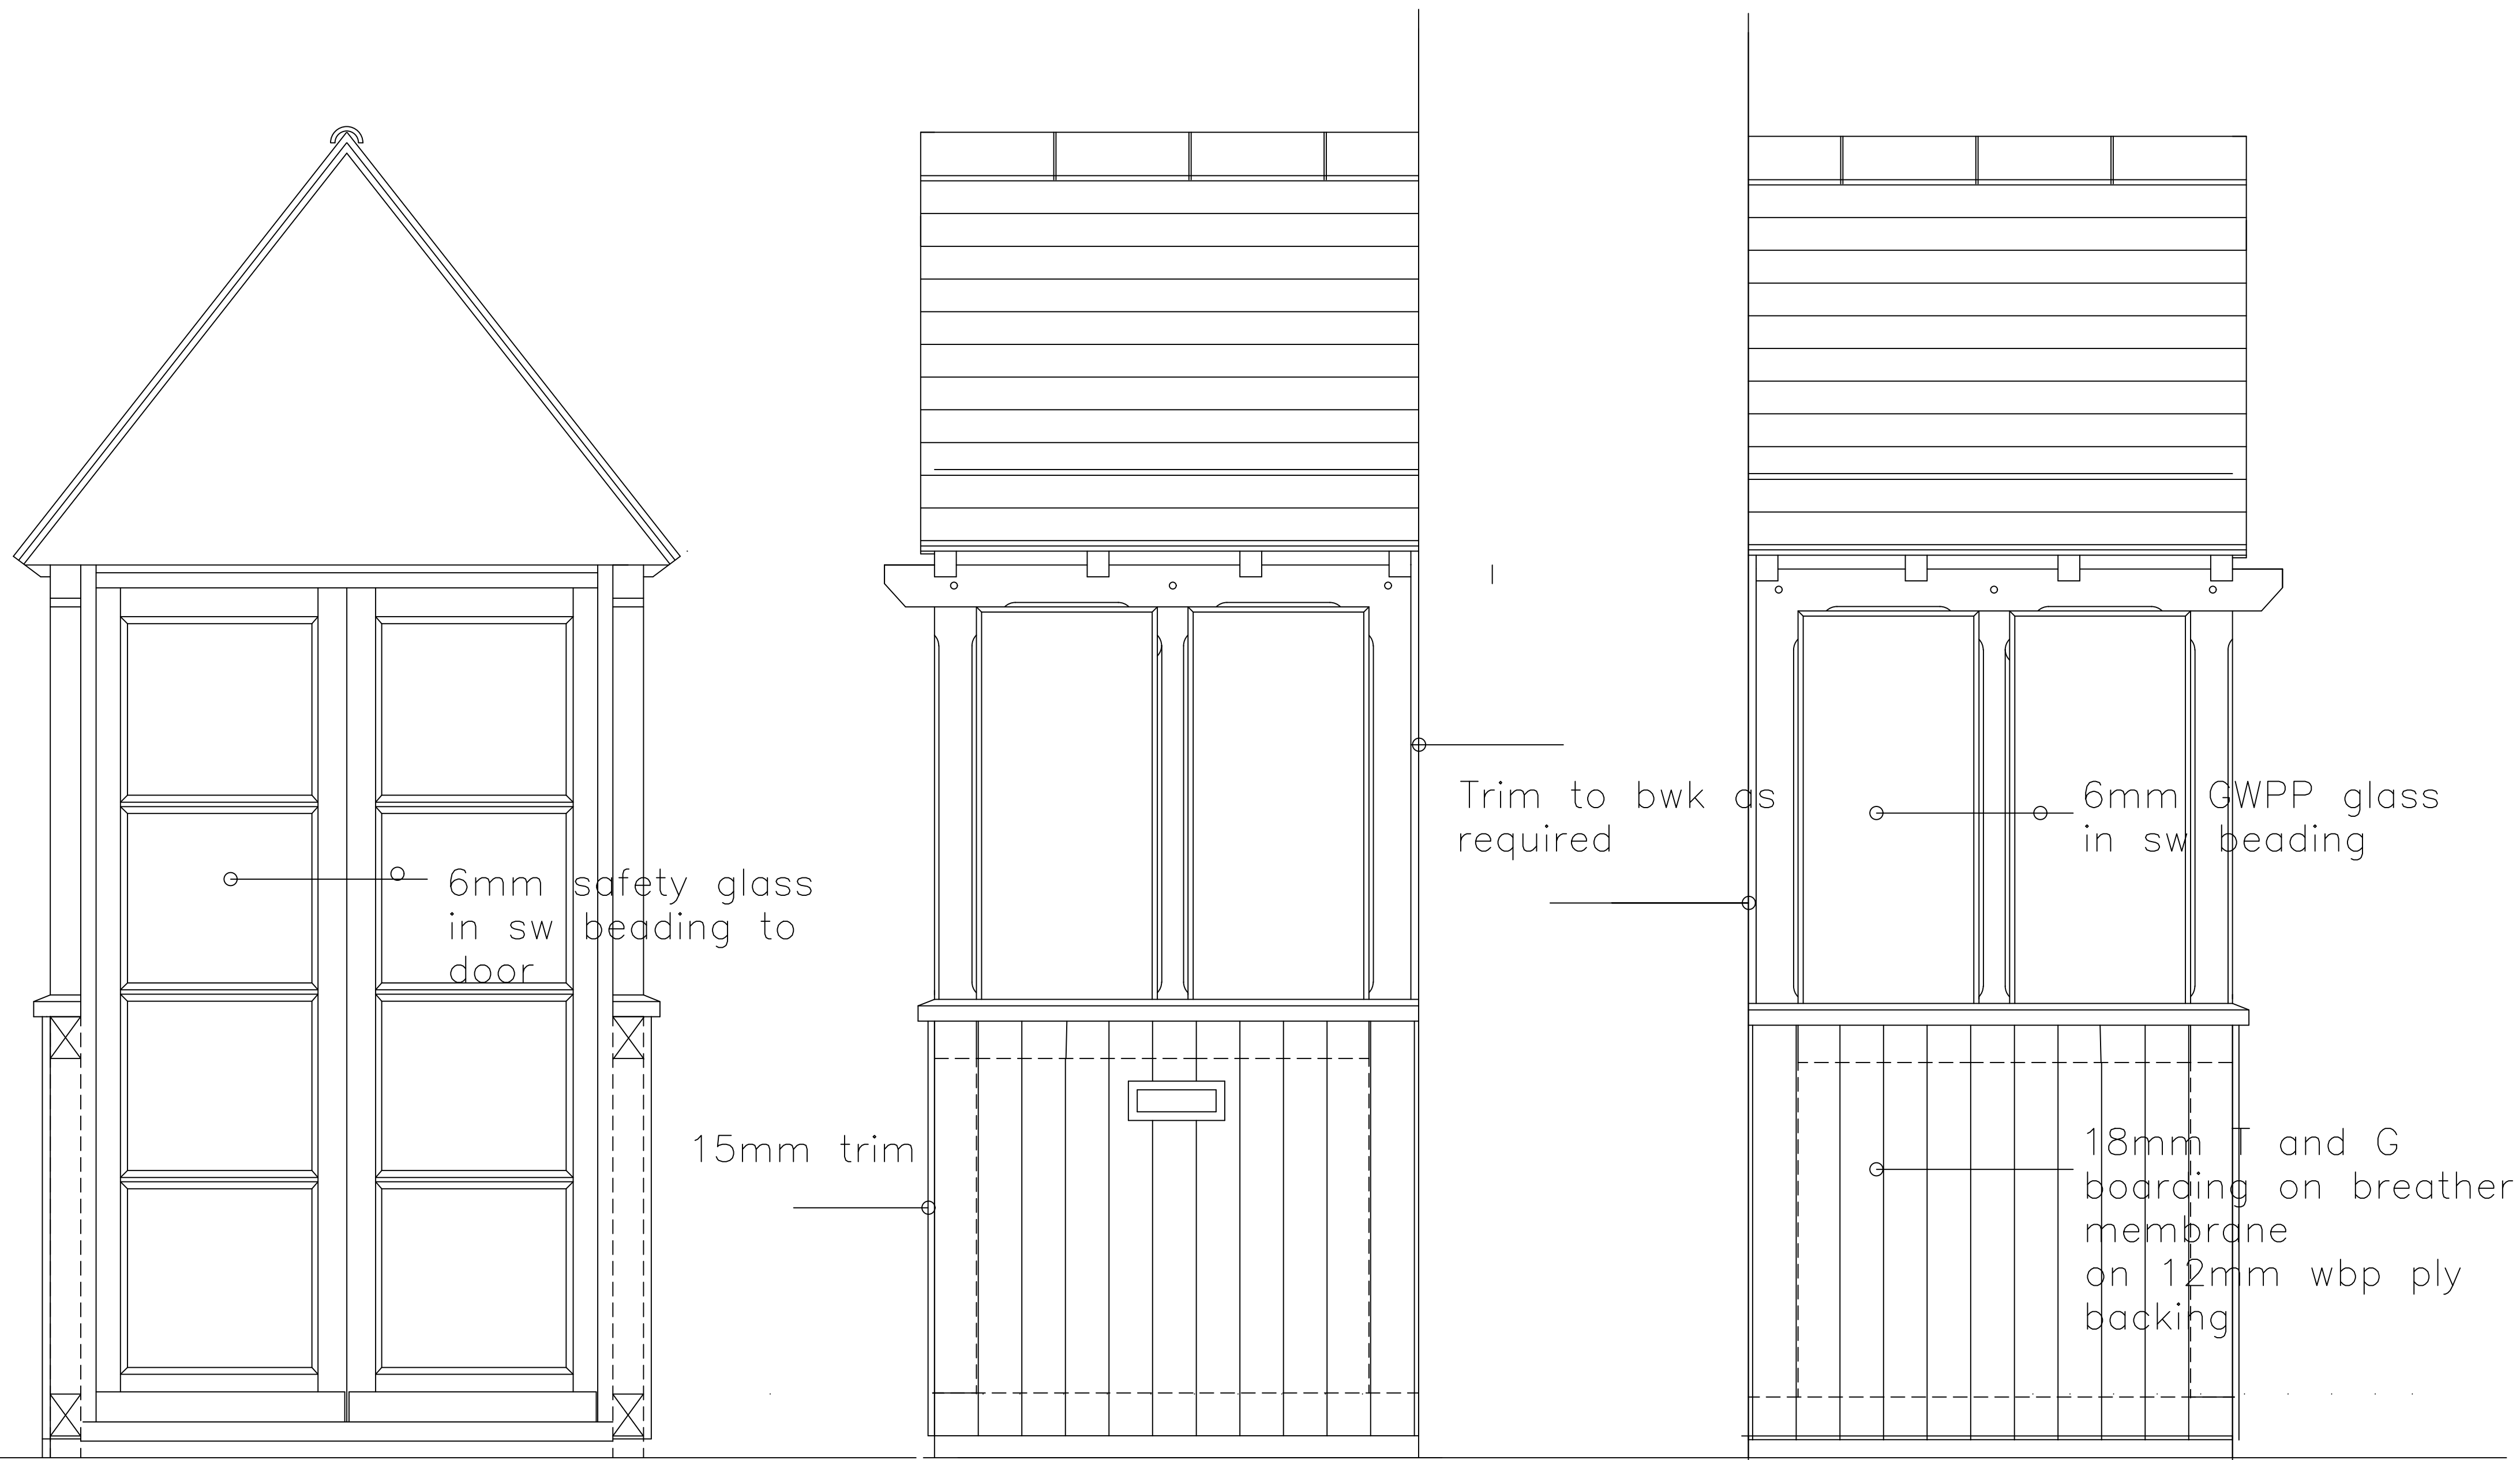

PORCH SOUTH (FRONT) ELEVATION

PORCH EAST (SIDE) ELEVATION

PORCH WEST (SIDE) ELEVATION

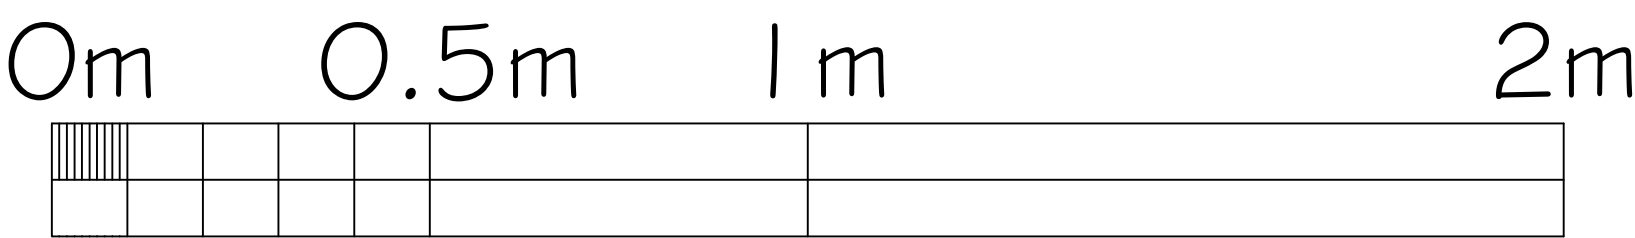


11 HEADLEY ROAD
WOODLEY
BERKSHIRE
BERKS

HICKS DEVELOPMENTS

PROPOSED PRCH DETAILS (1)

SCALE 1:10 DATE 24.05.2025

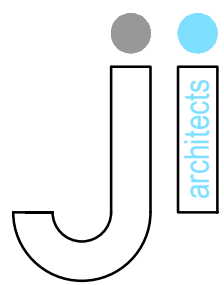

J I Architects
5 Butt Street
Minchinhampton
Gloucestershire GL6 9JP
01453 451 457
john@jiarchitects.co.uk