




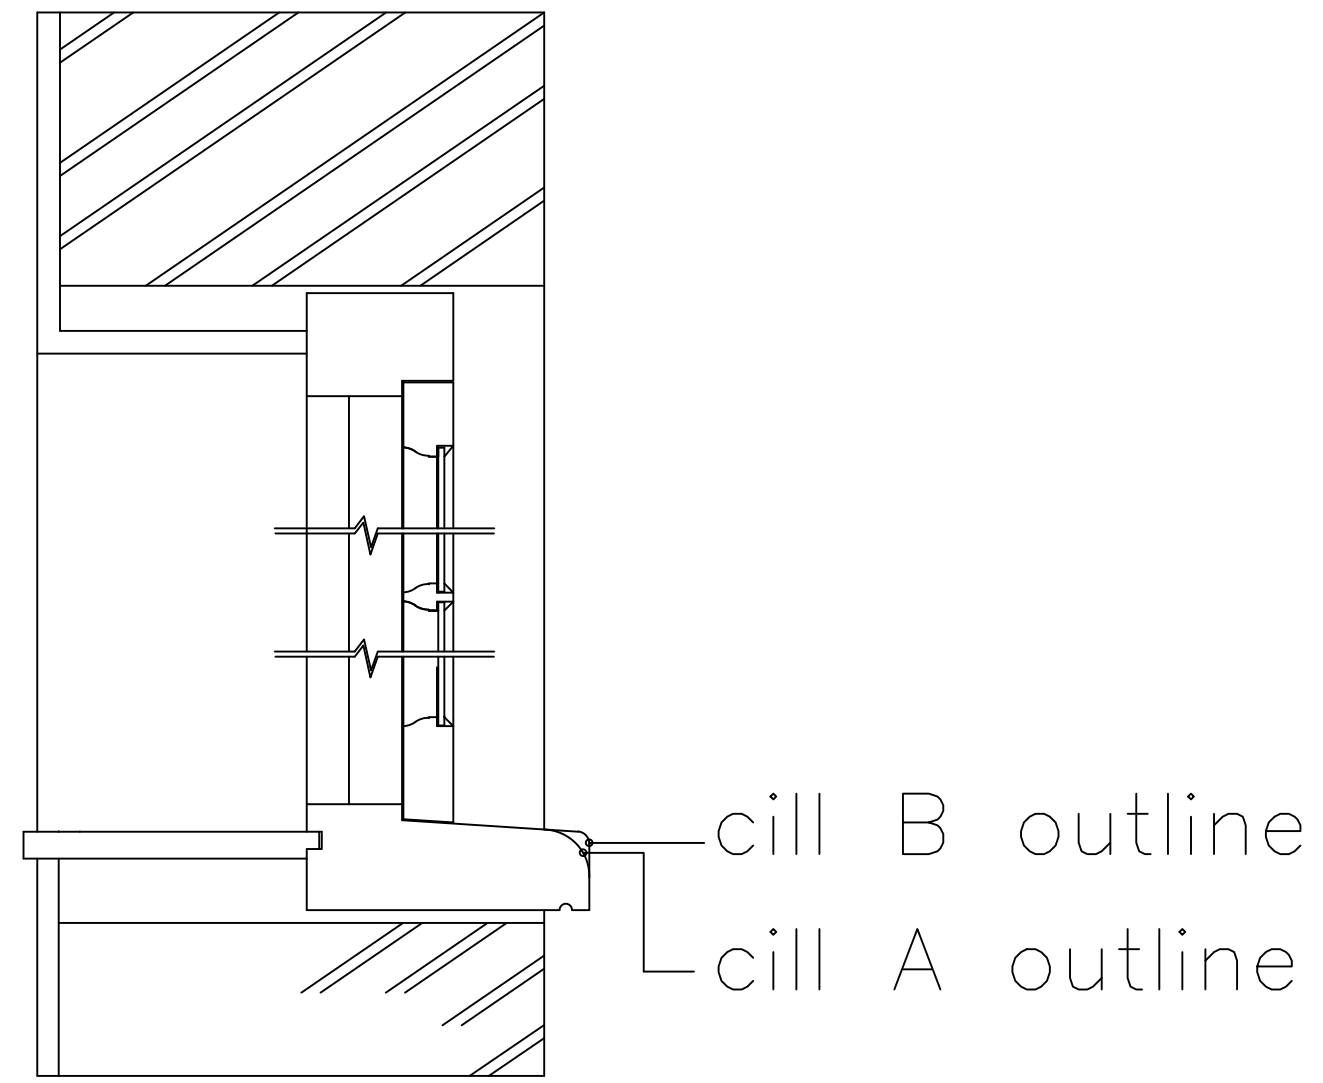


Window A and B  
Vertical Section

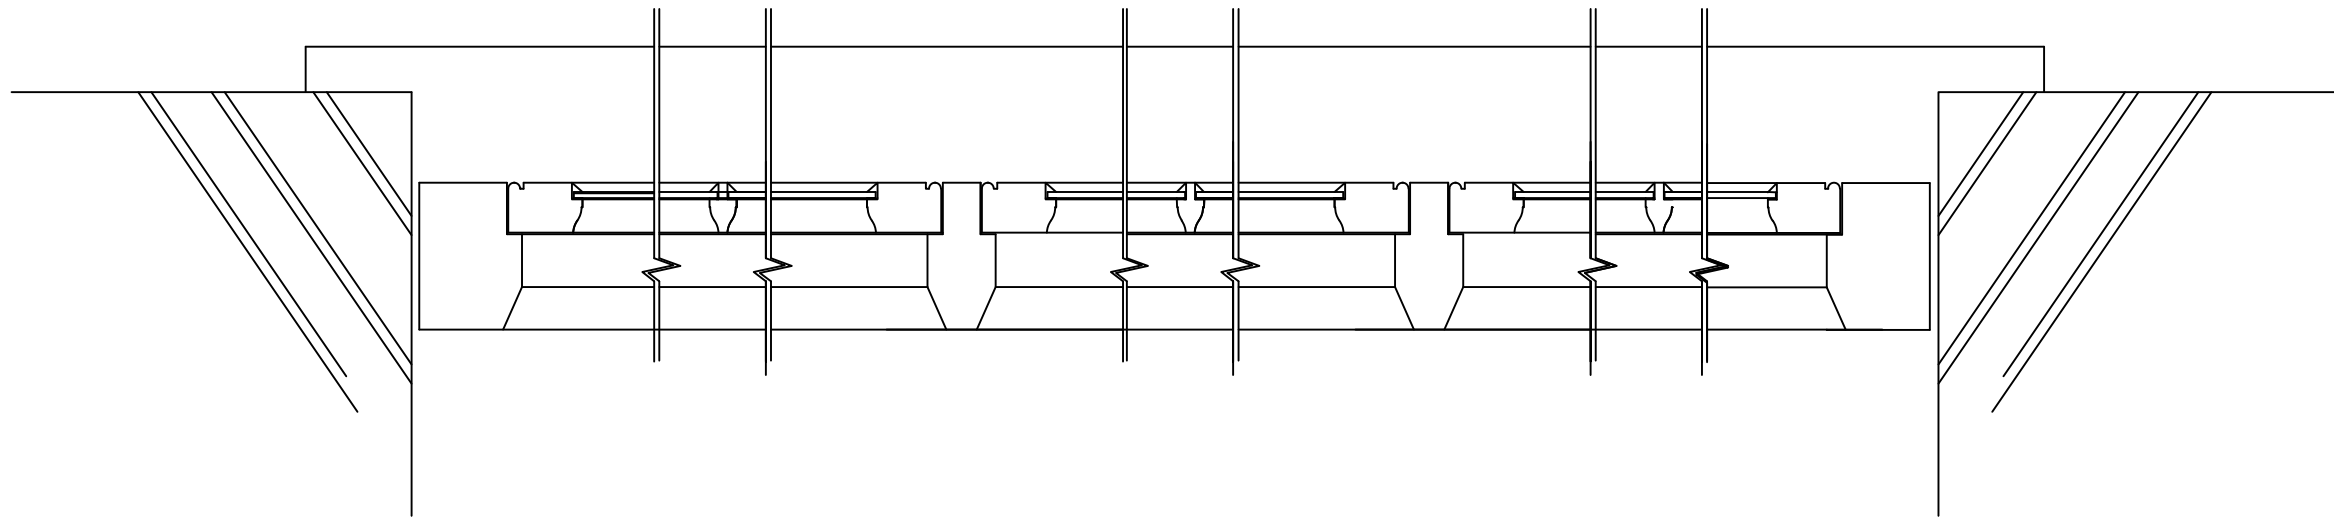

Window A and B  
Horizontal Section

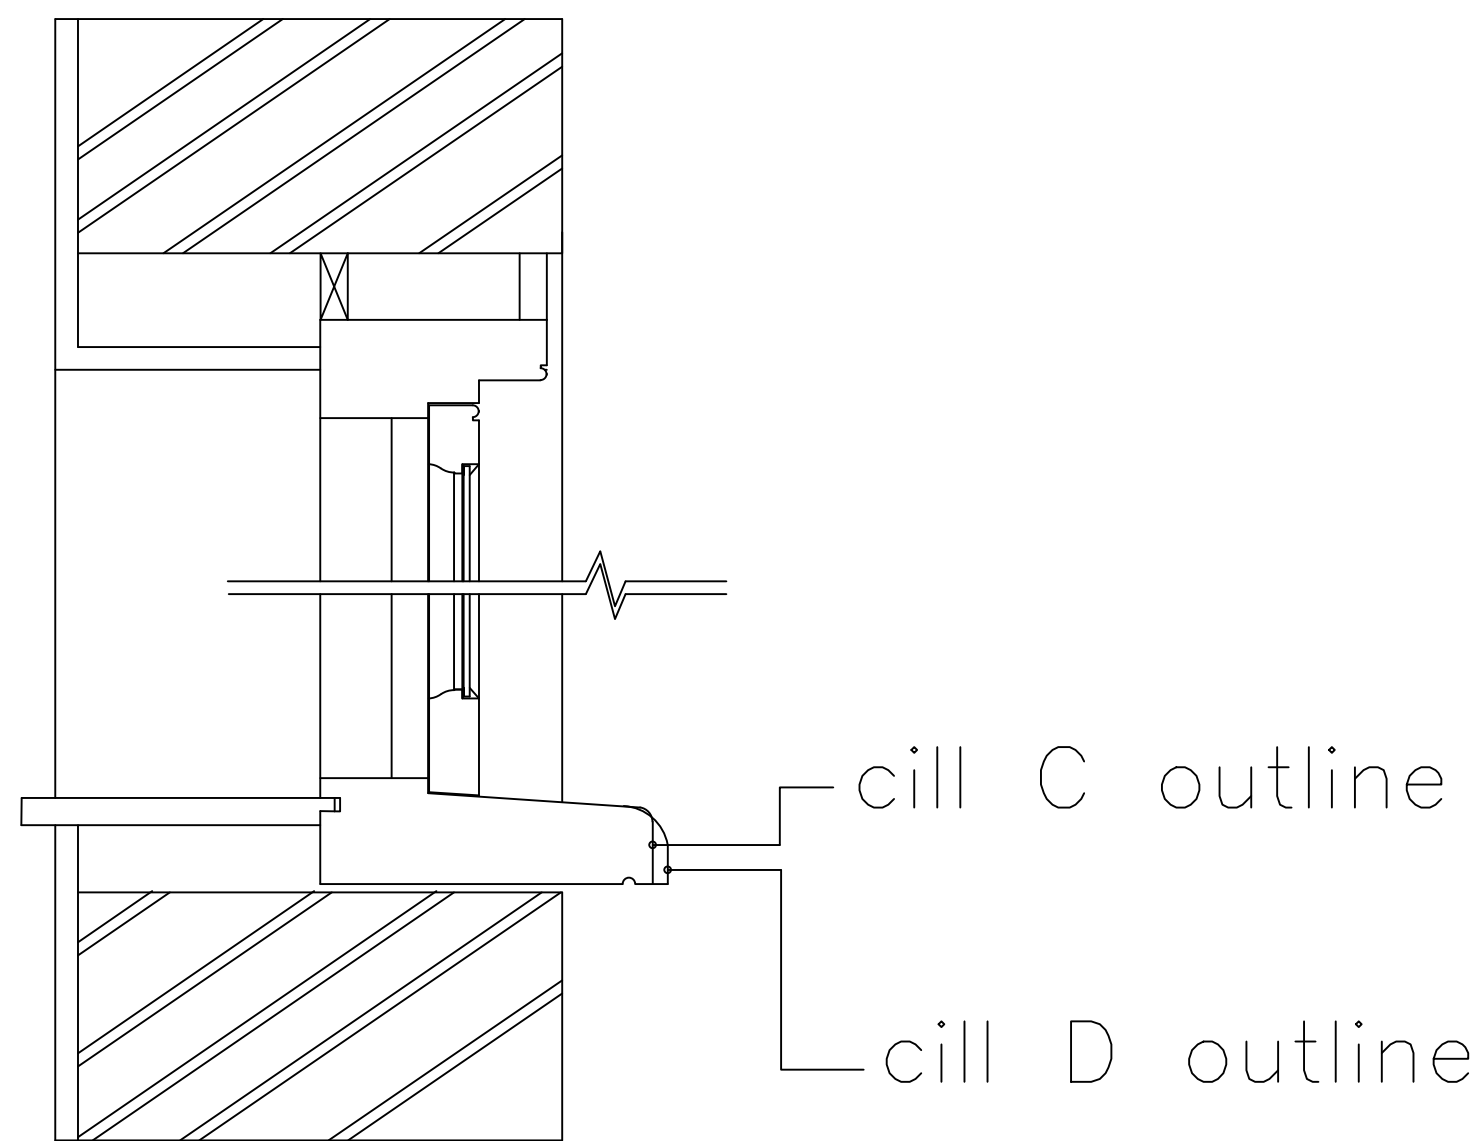


Window C and D  
Vertical Section

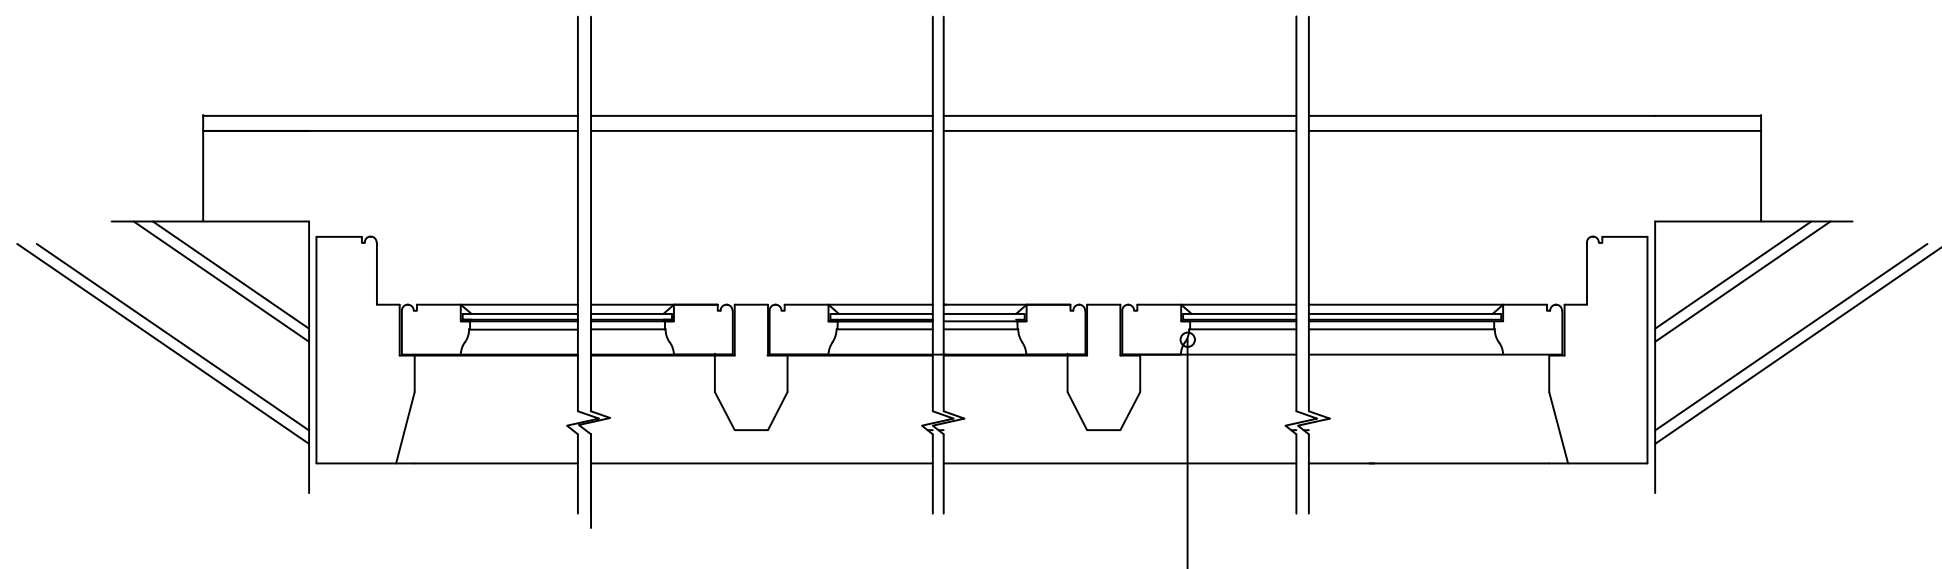

lambs tongue profile  
throughout

Window C and D  
Horizontal Section

0m 0.5m 1m

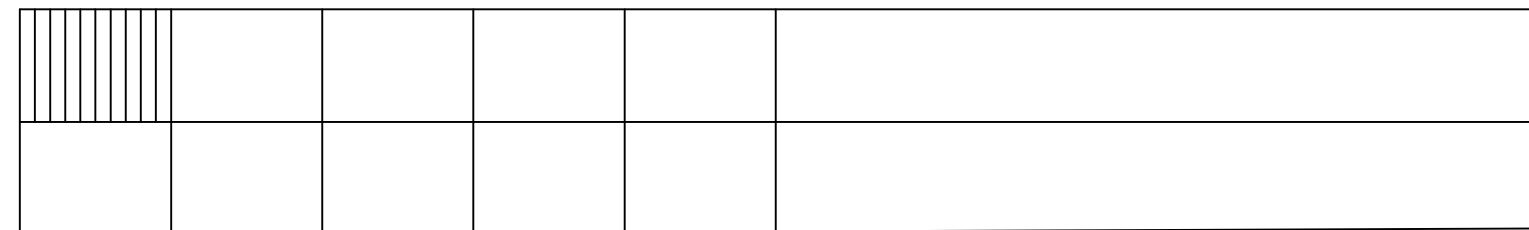


11 HEADLEY ROAD  
WOODLEY  
BERKSHIRE  
BERKS

HICKS DEVELOPMENTS

WINDOWS A TO D  
EXISTING SECTIONS

SCALE 1:5

DATE 20.05.2025

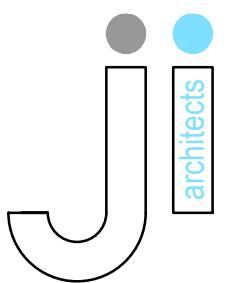

J I Architects  
5 Butt Street  
Minchinhampton  
Gloucestershire GL6 9JP  
01453 451 457  
john@jiarchitects.co.uk