




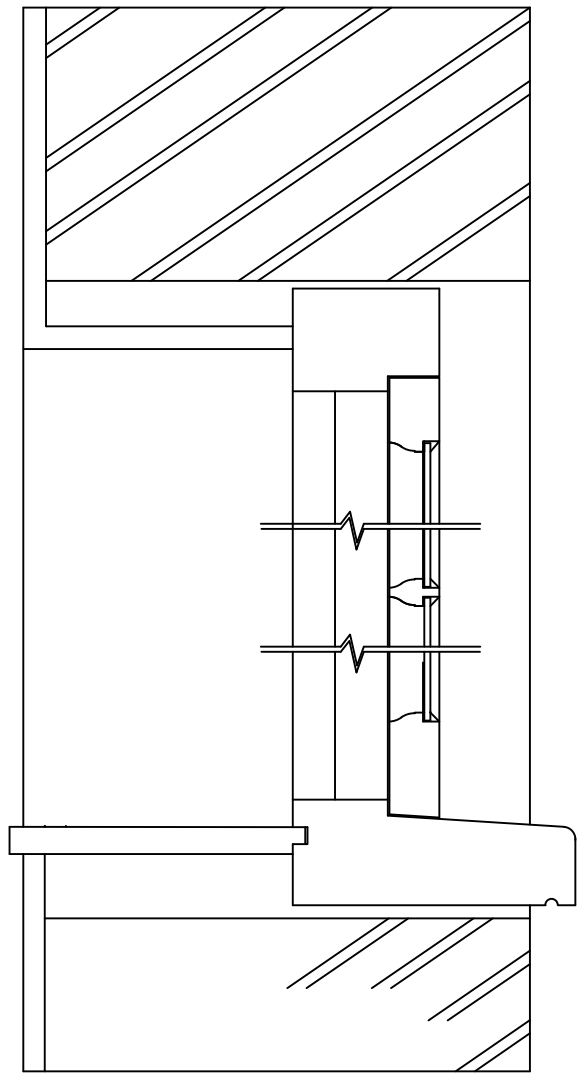

Window A and B
Vertical Section

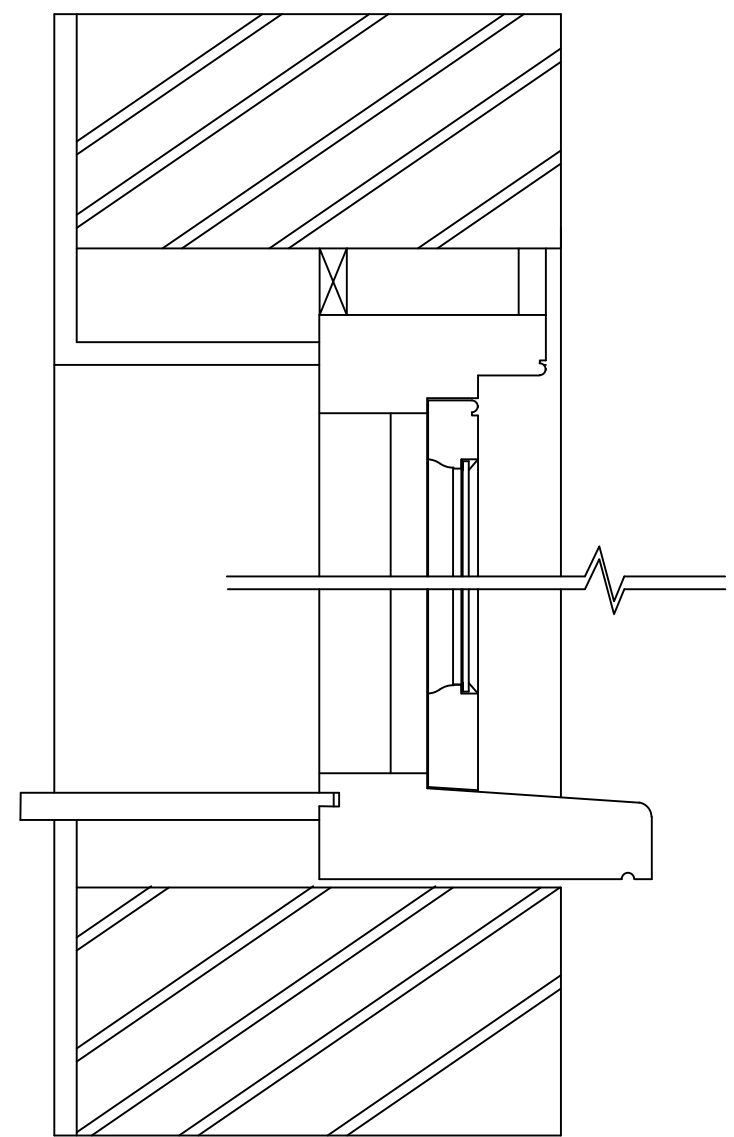


Window C and D
Vertical Section

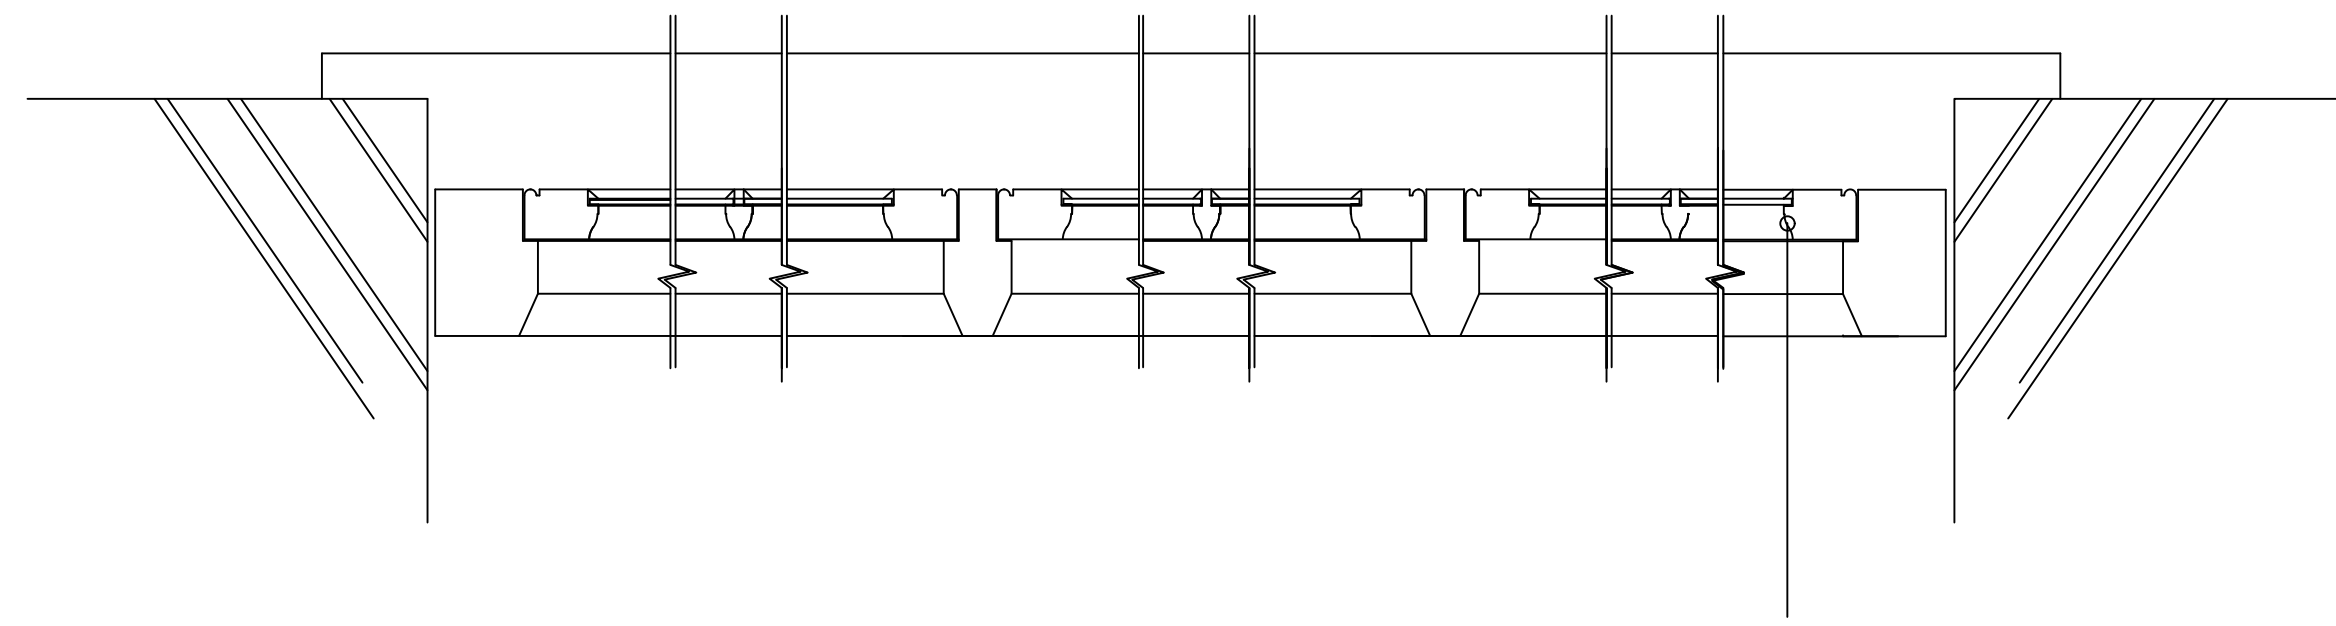

Window A and B
Horizontal Section

lamb's tongue profile
throughout

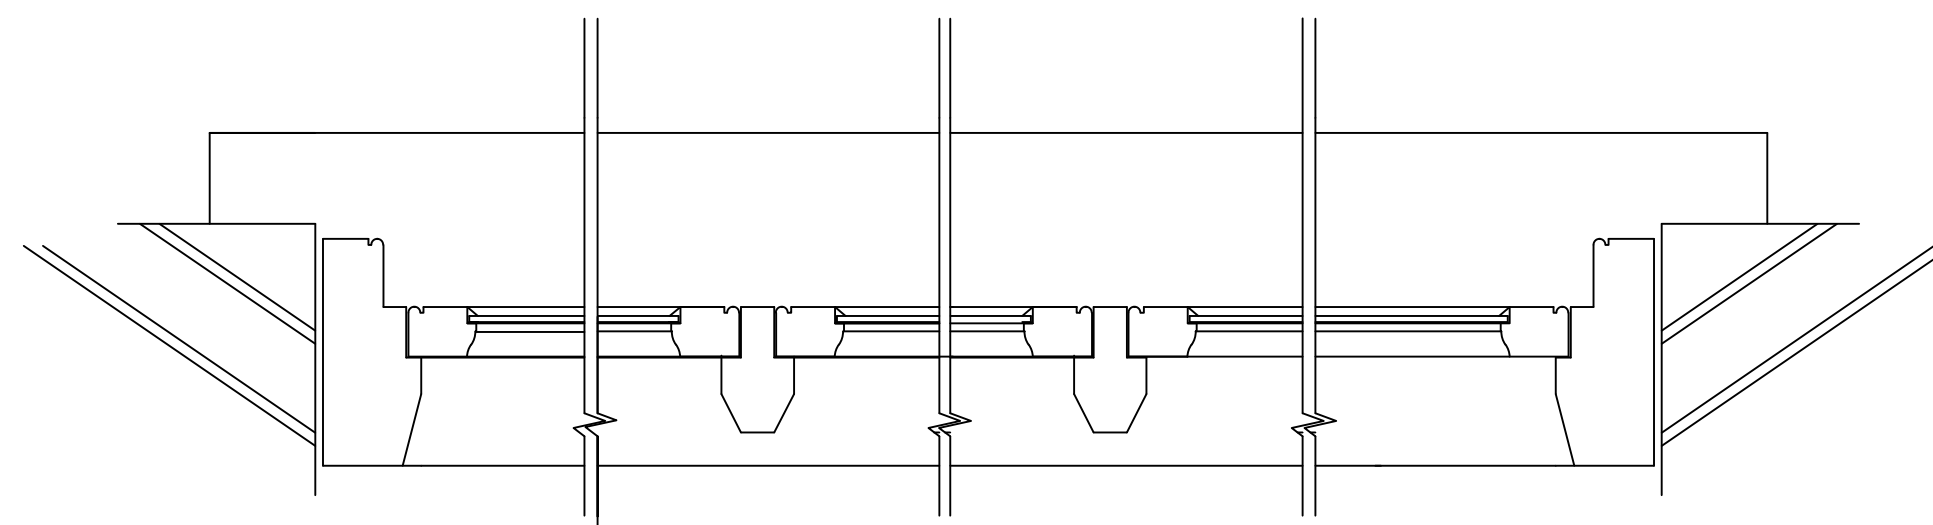


Window C and D
Horizontal Section

All details and sections of heads, jambs, glazing bars and casement frames to match existing in all respects.

Cills to be rationalised with A and B similar and C and D similar. Frames to be pointed in lime mortar to match existing.. Any new bricks required to match existing and to be bedded and pointed in lime mortar to match existing. NHL3.5 Lime mortar to be used

0m 0.5m 1m

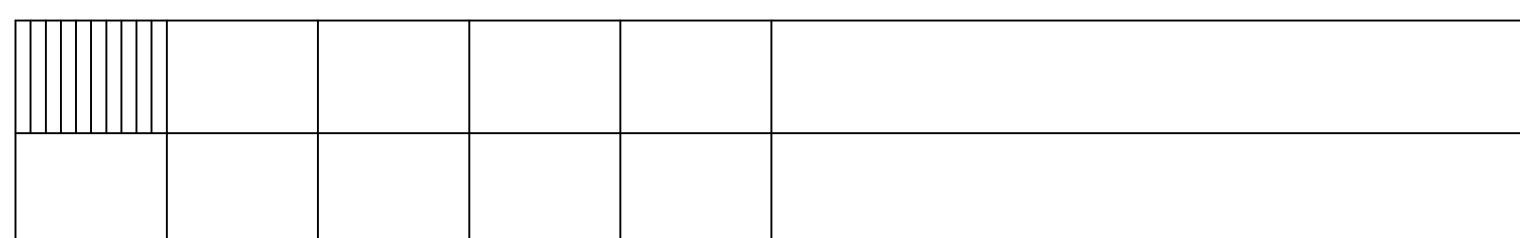


11 HEADLEY ROAD
WOODLEY
BERKSHIRE
BERKS

HICKS DEVELOPMENTS

WINDOWS A TO D
EXISTING SECTIONS

SCALE 1:5

DATE 20.05.2025

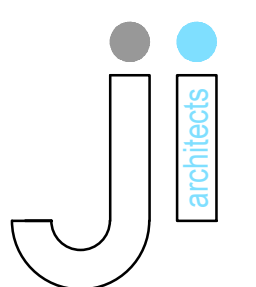

J I Architects
5 Butt Street
Minchinhampton
Gloucestershire GL6 9JP
01453 451 457
john@jiarchitects.co.uk