




Ordnance Survey (c) Crown Copyright 2026
All rights reserved. Licence number 100035207

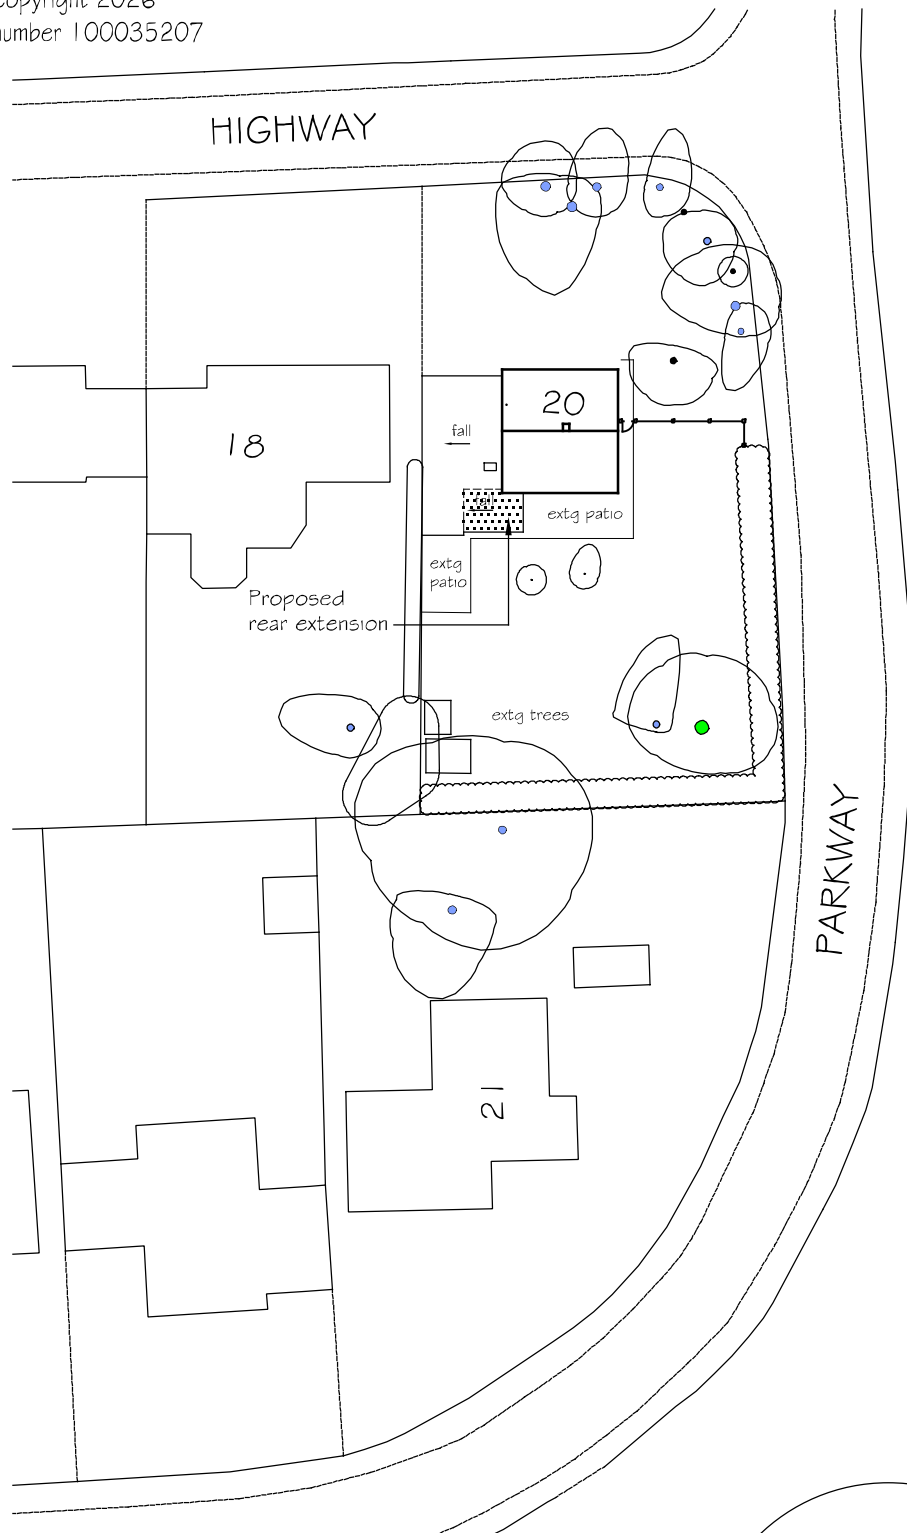

A4
Original

0 10 20m
Scale 1:500

20 Highway
Crowthorne
Proposed Rear Extension
Block Plan
Architectural Services
17 Wessex Court, Carerock Street, Swindon SN1 2DJ
Tel: 07946 872810

Scale: 1:500
Date: July 2026

261538/02

©
Copyright