


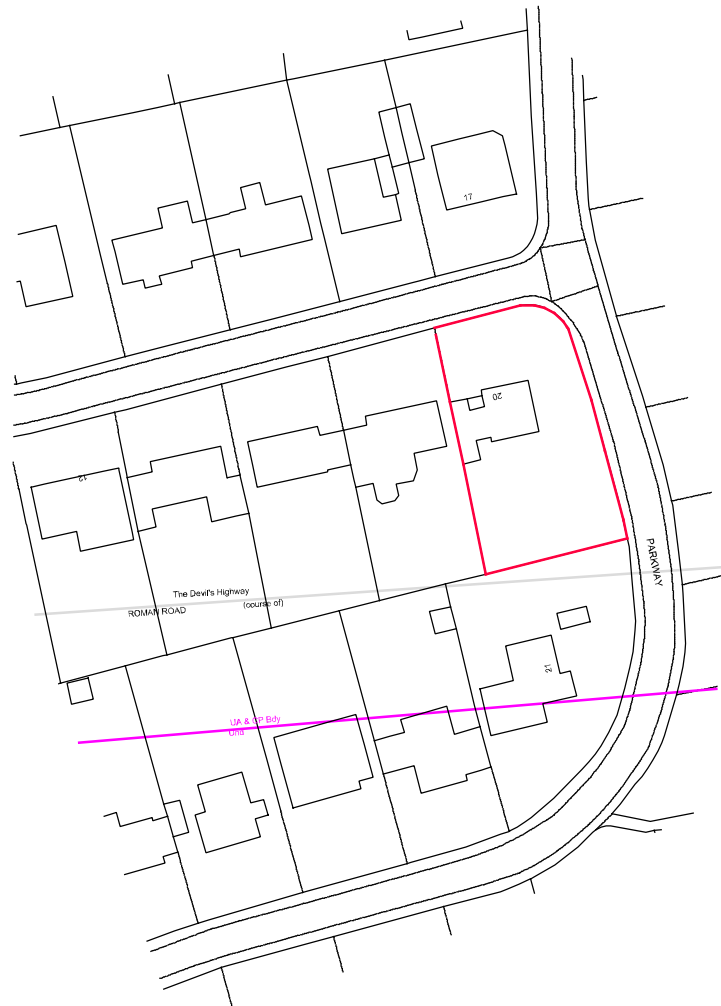

Ordnance Survey (c) Crown Copyright 2026  
All rights reserved. Licence number 100035207



A4  
Original

0 10 20 30 40m  
Scale 1:1250

20 Highway  
Crowthorne

Proposed Rear Extension  
Location Plan

Architectural Services

17 Wessex Court, Clarence Street, Swindon SN1 2DL  
Tel: 07948 872810

Drawing No

261538/01

Scale: 1:1250  
Date: July 2026

Copyright