

Coleshill Farm

Denewood



Pond

Rushmere
Lodge

Santolina

The Pentre

NINE

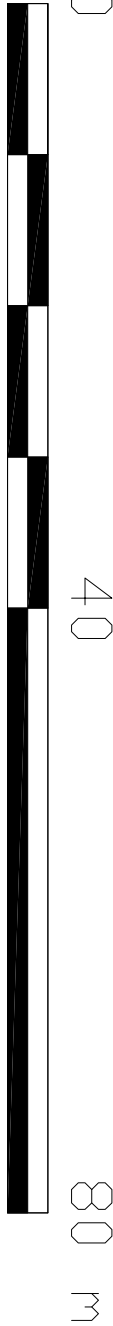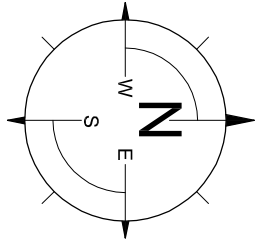

Rushmere Lodge
Nine Mile Ride, Finchampstead
Wokingham RG40 4QB

Project :

Block Plan

Title :

Mr & Mrs. Joyce

Client :

Lee Norris Design

27 Eden Way, Winclesh
Wokingham, Berkshire RG41 5PD

Tel: 01189 787226

Mob: 07795 068193

E-mail: lee@leenorrisdesign.co.uk

Web: www.leenorrisdesign.co.uk

Planning and building regulations drawings
for residential extensions, new build
extensions and conversion projects

ref : LN

date : Jan'21

scale : 1:500@A3

project : 21-439

dwg no / rev : 002