



ELSTREELAND


old forest road
wokingham

Apartment Type: B1-2BA1		
Area	71.11m²	765ft²
Floor areas measured to face of structure. Areas below 1.5m height excluded.		
Area	70.24m²	756ft²
Floor areas measured to face of finish. Areas below 1.5m height excluded.		

Apartment Type: B1-2BA1		
Area	71.11m²	765ft²
Floor areas measured to face of structure. Areas below 1.5m height excluded.		
Area	70.24m²	756ft²
Floor areas measured to face of finish. Areas below 1.5m height excluded.		

Apartment Type: B1-1BA1		
Area	51.12m²	550ft²
Floor areas measured to face of structure. Areas below 1.5m height excluded.		
Area	50.38m²	542ft²
Floor areas measured to face of finish. Areas below 1.5m height excluded.		

Apartment Type: B1-1BA1		
Area	51.12m²	550ft²
Floor areas measured to face of structure. Areas below 1.5m height excluded.		
Area	50.38m²	542ft²
Floor areas measured to face of finish. Areas below 1.5m height excluded.		

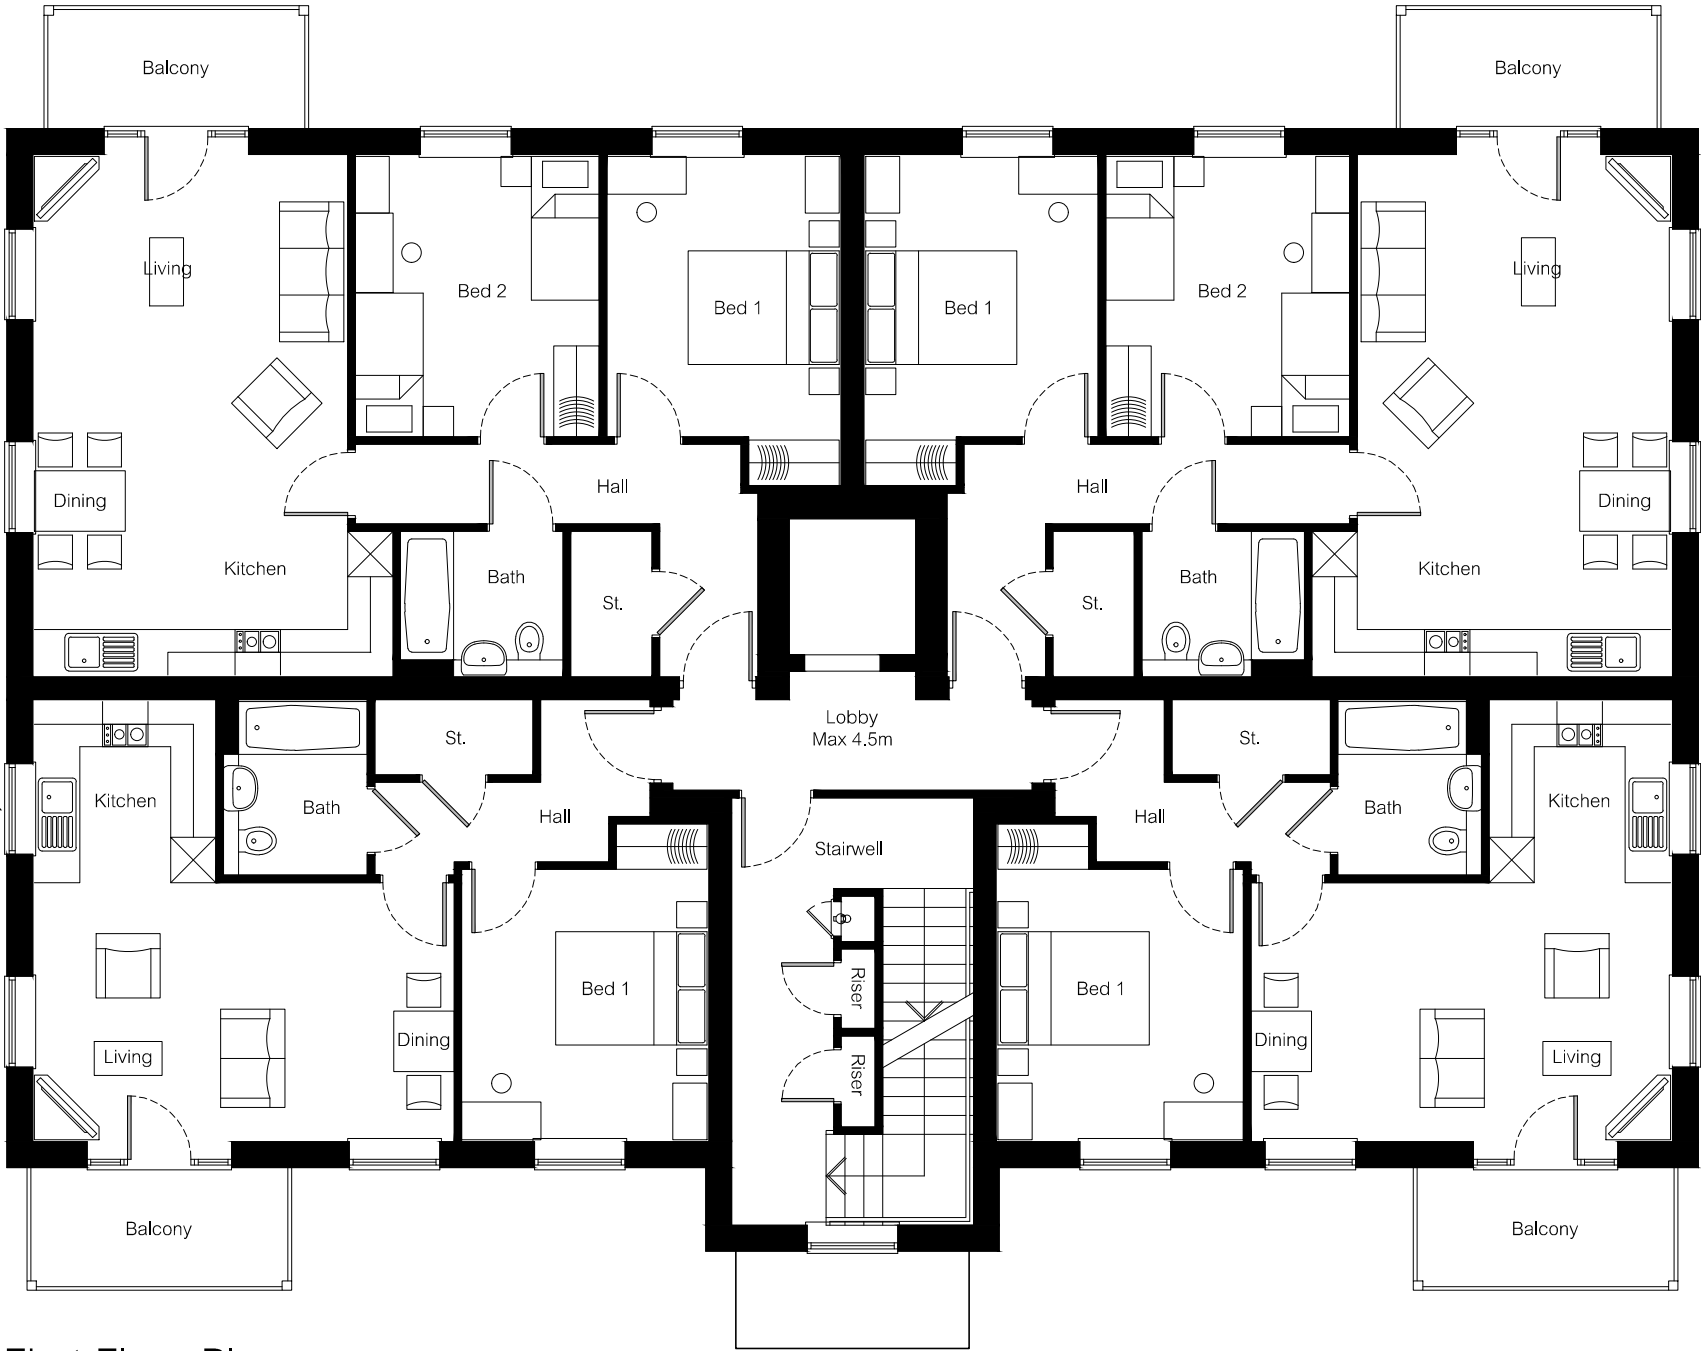

First Floor Plan
^ - Lower Panel Blocked Up Internally

Copyright © 2025 DHA Architecture Ltd. All rights reserved.
Limited reproduction and distribution permitted for the sole
purpose of the planning of this named development only.
Ordnance Survey data © Crown Copyright. All rights reserved.
Licence 100022432.
Do not scale other than for Local Authority Planning purposes.

DHA Architecture Ltd
Brooklands Farm Business Park
Bottle Lane
Binfield
Berkshire
RG42 5QX
0118 934 9666
surname@dhaarchitecture.co.uk
www.dhaarchitecture.co.uk

1 : 100 @ A3
created 22.05.2025
contact SM/KA

4m 3m 2m 1m 0

Apartment Block 1
First Floor Plan

092404-B1-P2

