




ELSTREELAND

old forest road
wokingham

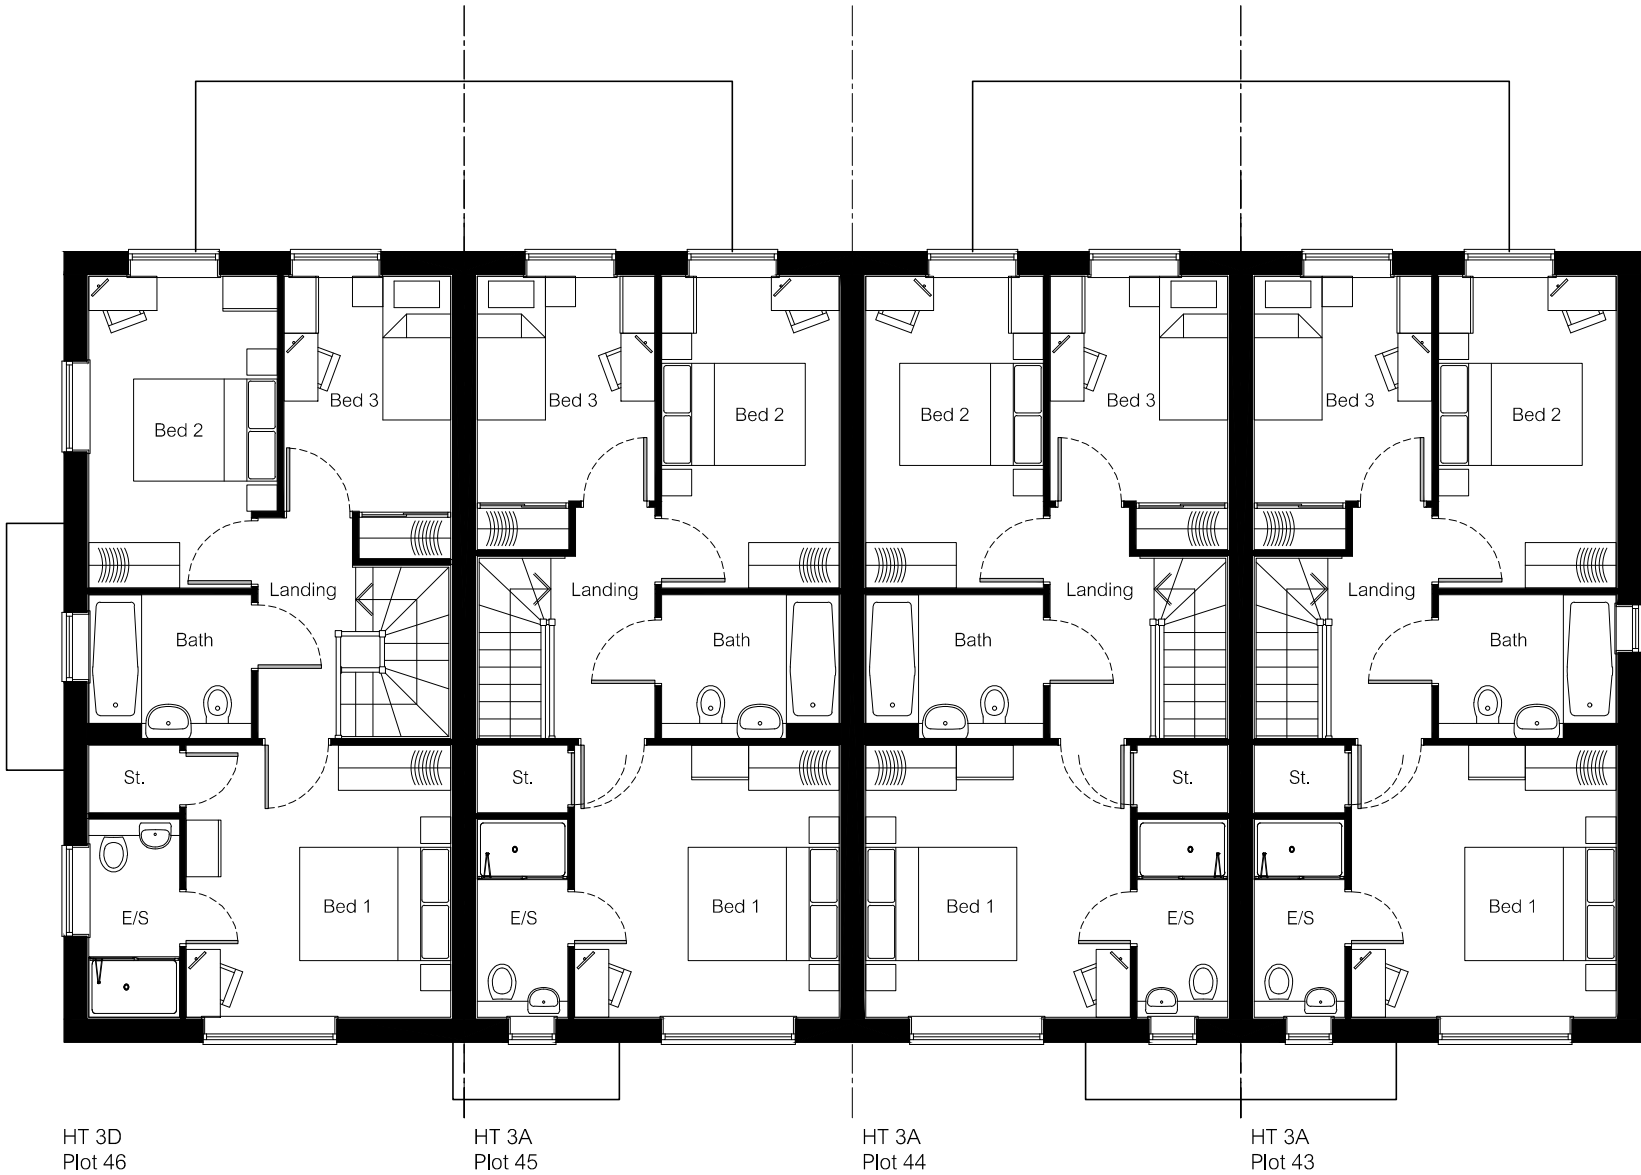

HT 3D
Plot 46

HT 3A
Plot 45

HT 3A
Plot 44

HT 3A
Plot 43

First Floor Plan

Copyright © 2025 DHA Architecture Ltd. All rights reserved.
Limited reproduction and distribution permitted for the sole
purpose of the planning of this named development only.
Ordnance Survey data © Crown Copyright. All rights reserved.
Licence 100022432.
Do not scale other than for Local Authority Planning purposes.

DHA Architecture Ltd
Brooklands Farm Business Park
Bottle Lane
Binfield
Berkshire
RG42 5QX
0118 934 9666
surname@dhaarchitecture.co.uk
www.dhaarchitecture.co.uk

1 : 100 @ A3
created 09.05.2025
contact JeH/CC

4m 3m 2m 1m 0

Terrace 08
Floor Plans

092404-T08-P2

