



BUILDING DESIGN PARTNERSHIP SHALL HAVE NO RESPONSIBILITY FOR ANY USE MADE OF THIS DOCUMENT OTHER THAN FOR THAT WHICH IT WAS PREPARED AND ISSUED.

ALL DIMENSIONS SHOULD BE CHECKED ON SITE.

DO NOT SCALE FROM THIS DRAWING

ANY DRAWING ERRORS OR DIVERGENCIES SHOULD BE BROUGHT TO THE ATTENTION OF BUILDING DESIGN PARTNERSHIP AT THE ADDRESS SHOWN BELOW.

DRAWINGS SHALL BE READ IN CONJUNCTION WITH THE FOLLOWING BEFORE WORK COMMENCES

- THE CDM DESIGN ISSUES REGISTER
- THE BDP RISK SERIES OF DRAWINGS
- THE PROJECT CDM RISK REGISTER

NOTES

Note, to be read in conjunction with:

Q2 Gate and Fence section detail
ECMWF-BDP-LA-ZZ-DR-L-000003

Q3 Gate and Fence section detail
ECMWF-BDP-LA-ZZ-DR-L-000004

Q4 Gate and Fence section detail
ECMWF-BDP-LA-ZZ-DR-L-000005

Hard Landscape GAs
ECMWF-BDP-LA-ZZ-DR-L-000200
ECMWF-BDP-LA-ZZ-DR-L-000201


Soft Landscape GAs
ECMWF-BDP-LA-ZZ-DR-L-000300
ECMWF-BDP-LA-ZZ-DR-L-000301

Landscape Hard and Soft Materials Specification
ECMWF-BDP-LA-ZZ-SP-L-001001


Planting Schedule
ECMWF-BDP-LA-ZZ-SH-L-001001

Setting Out Plans
ECMWF-BDP-LA-ZZ-DR-L-000206
ECMWF-BDP-LA-ZZ-DR-L-000207


NOTE:
For Concrete footings refer to Engineers
Drawings:ECMWF-BDP-MB-XX-DR-S-202804 and 202805

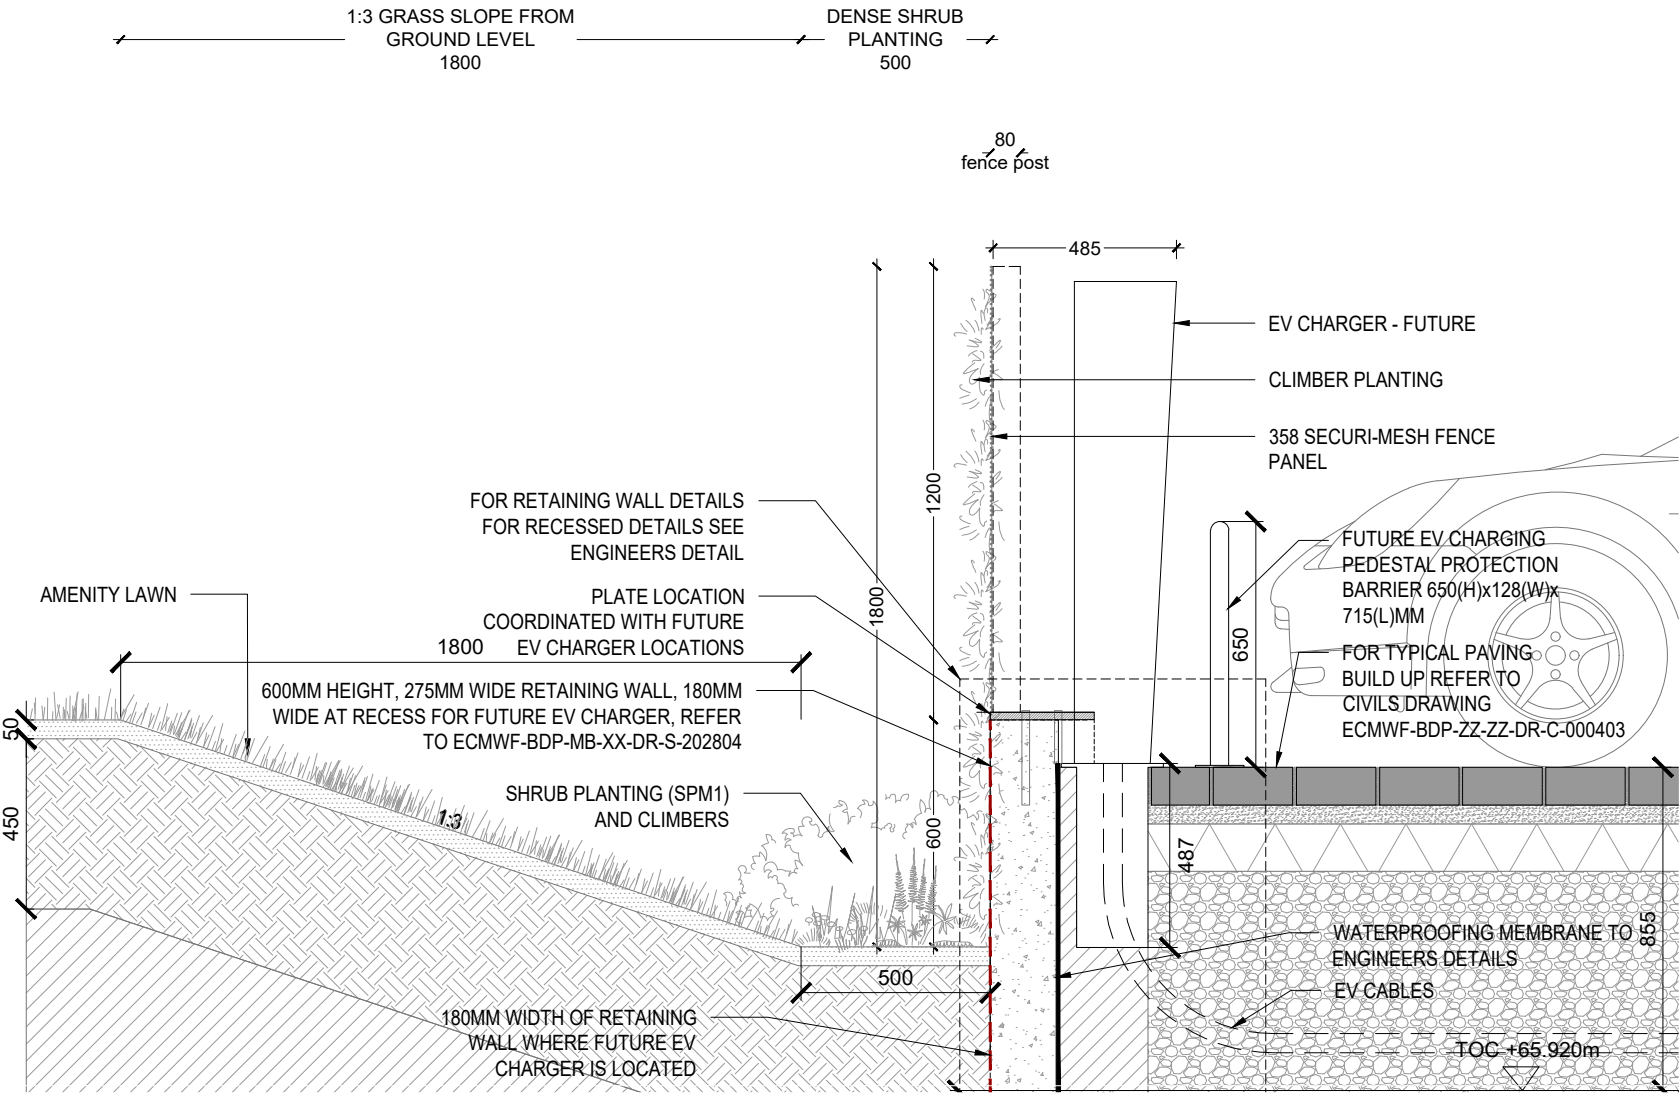

1 Q4: TYPICAL METAL MESH FENCE, POST AND PLANTING SECTION WITH FUTURE EV CHARGER - EXT 305
Scale 1:20

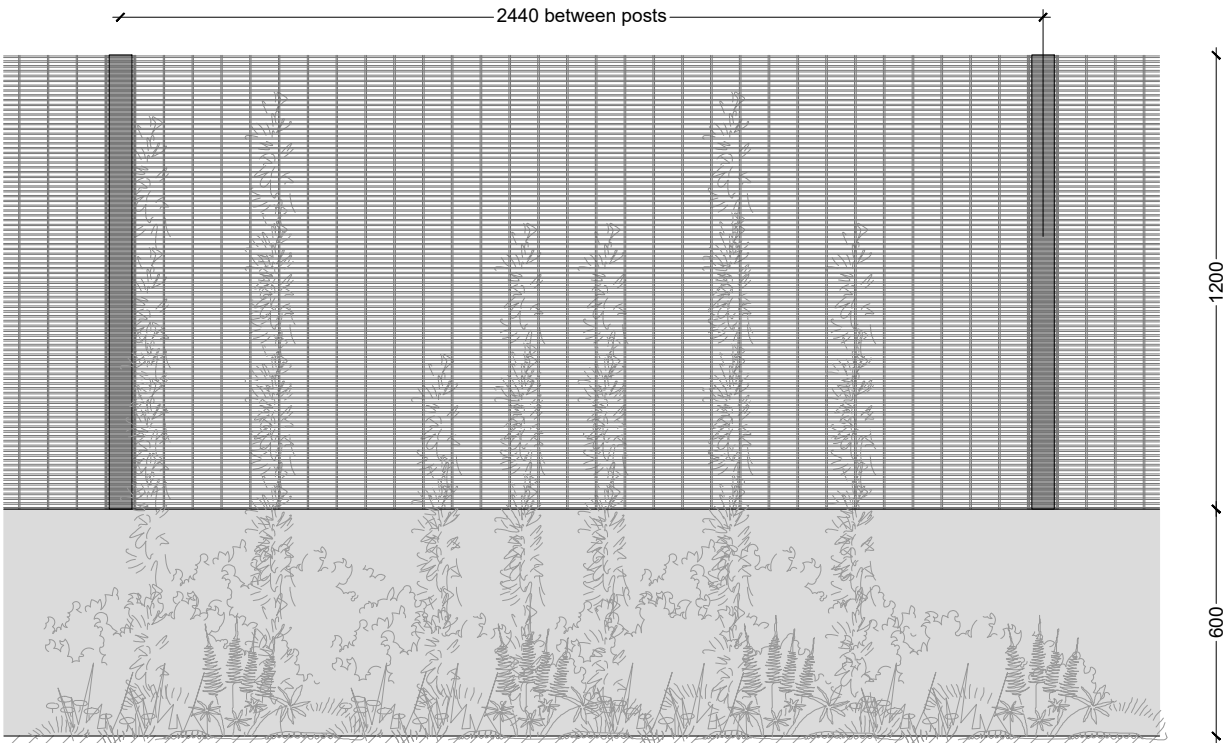


2 Q4: TYPICAL METAL MESH FENCE AND PLANTING ELEVATION WITH FUTURE EV CHARGER
Scale 1:20

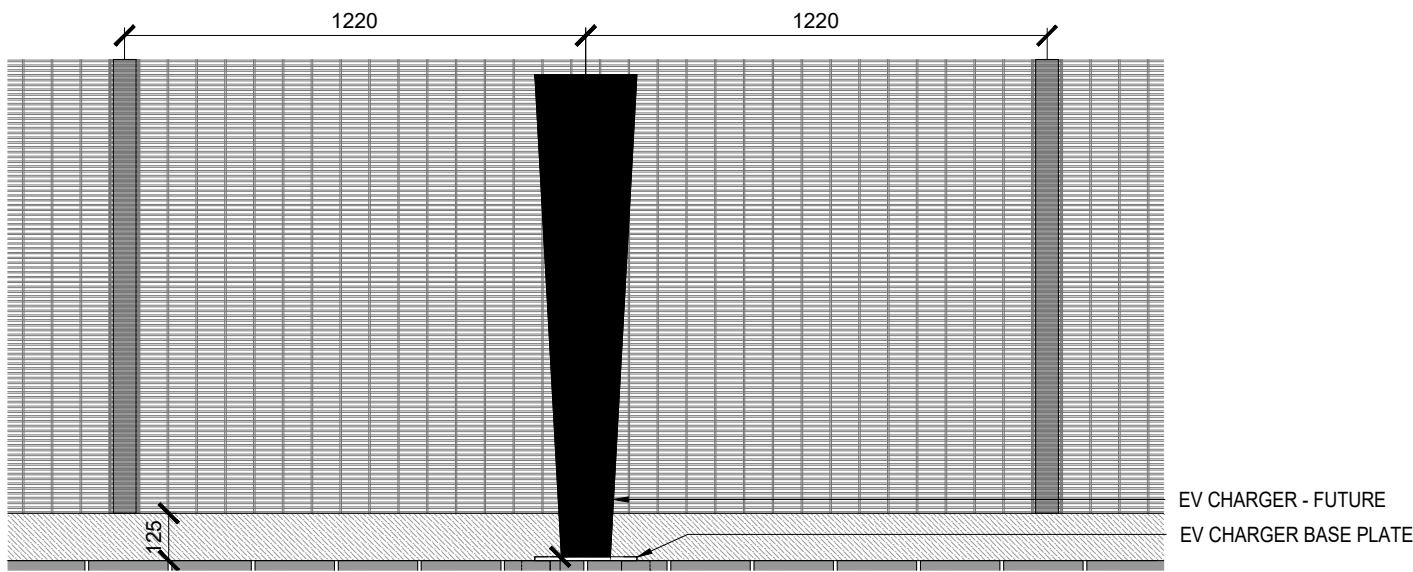

2 Q4: TYPICAL METAL MESH FENCE AND PLANTING ELEVATION WITH FUTURE EV CHARGER
Scale 1:20

P02- Planning Issue: Drawing title VK LD 18/12/24
amended to remove the word Gate

P01- Stage 4 Security Perimeter Change VK LD 13/09/24

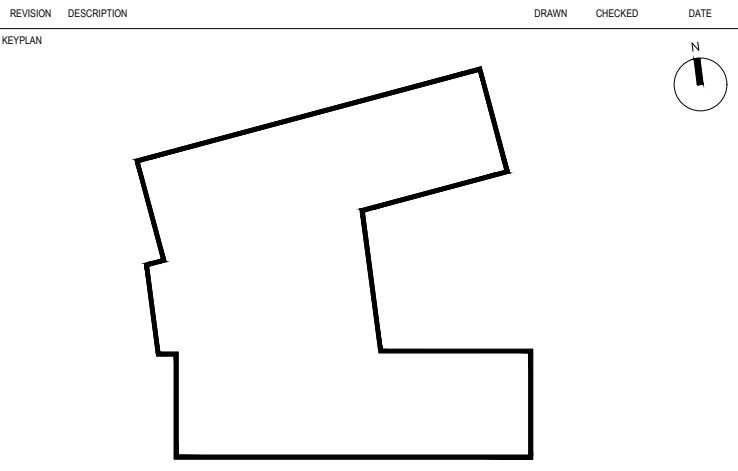

BDP.

16 Brewhouse Yard
Clerkenwell
London
EC1V 4LJ
United Kingdom

T +44 (0)20 7812 8000
www.bdp.com

PROJECT TITLE
ECMWF

BDP JOB NUMBER
P3002898

DRAWING TITLE
Q4 - Fence Section, Elevation and
Plan Detail

SCALE
1:20
@ A1

CLIENT
S4
ECMWF-BDP-LA-ZZ-DR-L-000005

DATE FIRST ISSUED
13/09/24
REVISION
P02