



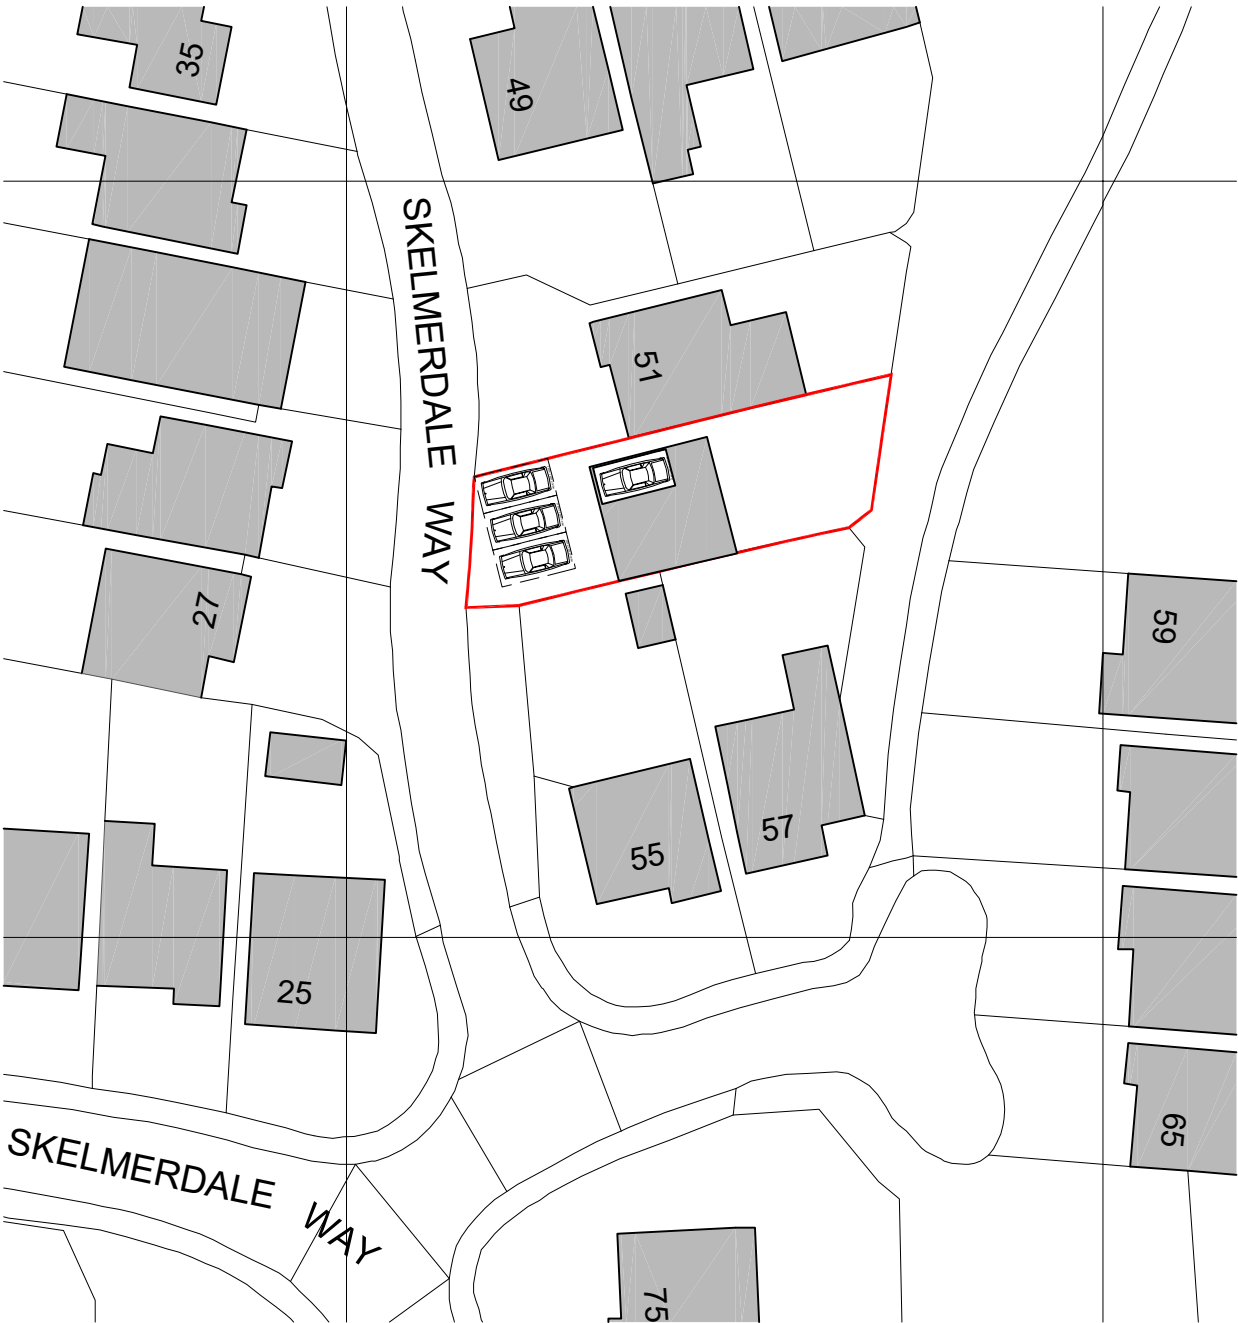

Block Plan - As Existing

Scale: 1:500

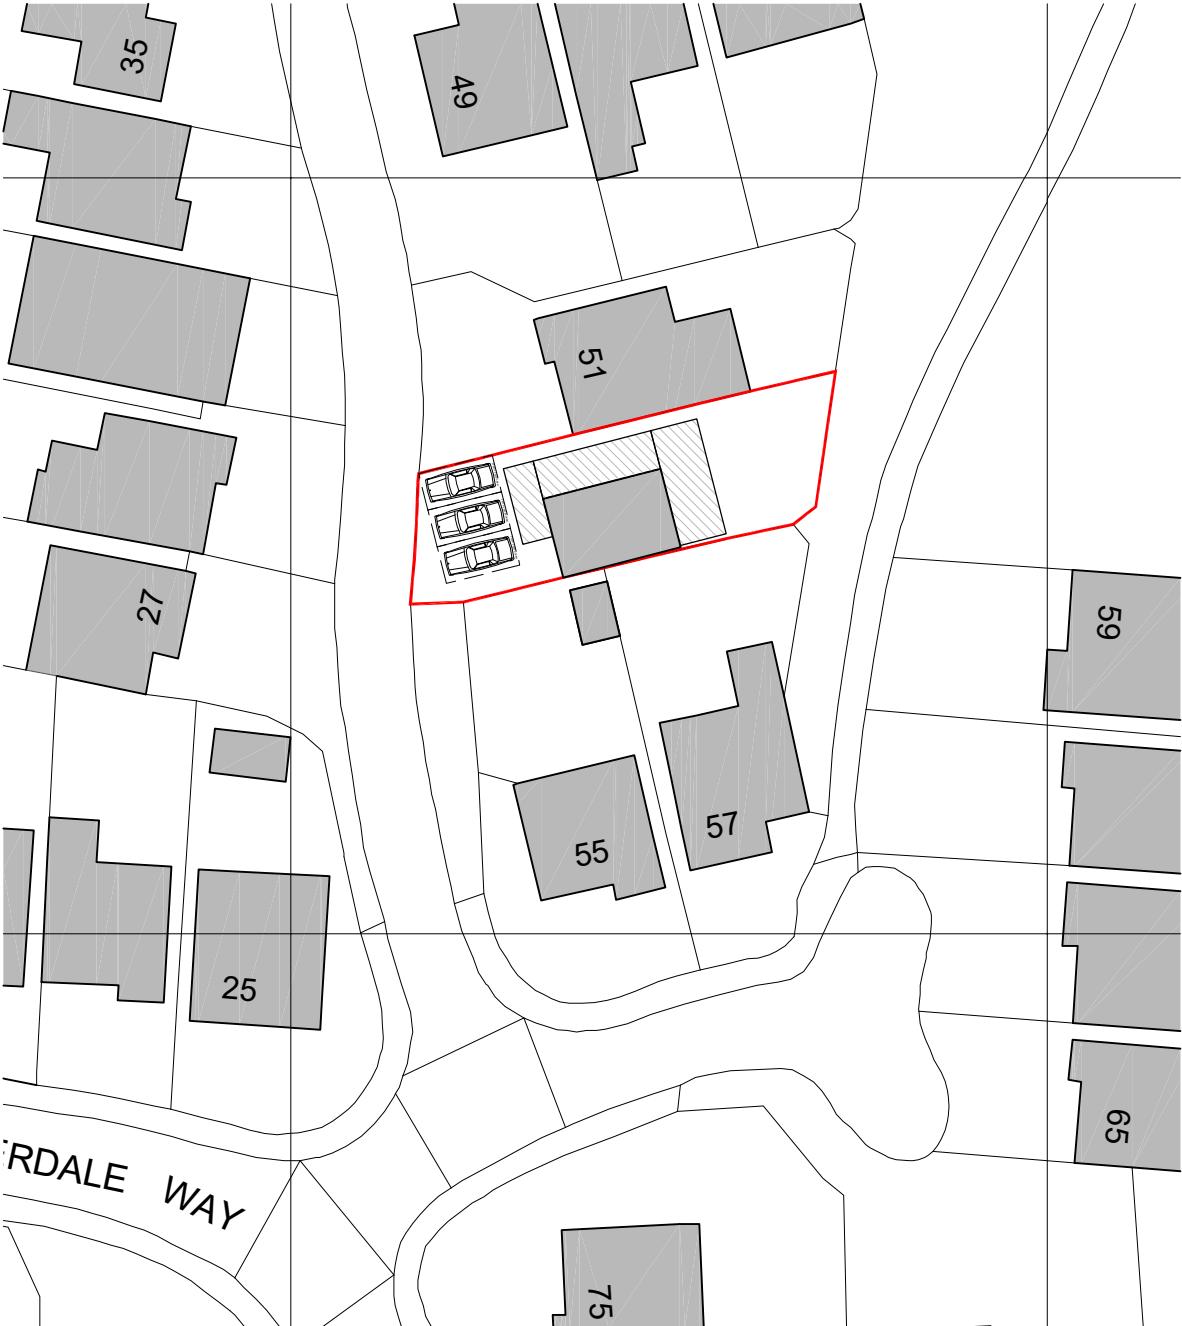


Block Plan - As Proposed

Scale: 1:500

Rev		Description	Date	Initials
C		Car Park layout Denoted	19-12-2024	DH
B		View port Scale amended	18-12-2024	DH
A		45 Degree angle denoted	11-12-2024	DH
FOR PLANNING SUBMISSION				

HOLTHAM+NEWMAN ARCHITECTS 		The Old Dairy' 228A Hyde End Road, Spenner Wood, Reading, Berkshire RG2 1DN	
Project: 53, Skelmerdale Way Lower Earley Reading RG6 7YB		T 07971 316490 E: info@hnmarchitects.co.uk	
Client Mr. and Mrs. Toudhari			
Drawing Title: Block Plan Car Parking Layouts			
As Existing and Proposed			
Scale: 1:500 @ A3		Dwg No.:	
Drawn By: DH		2427-P106	
Date: Aug 2024		C	

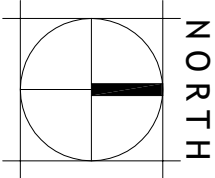

Scale Bar - 1:500