



UK
Planning
Maps

01856 898 022
www.UKPlanningMaps.com

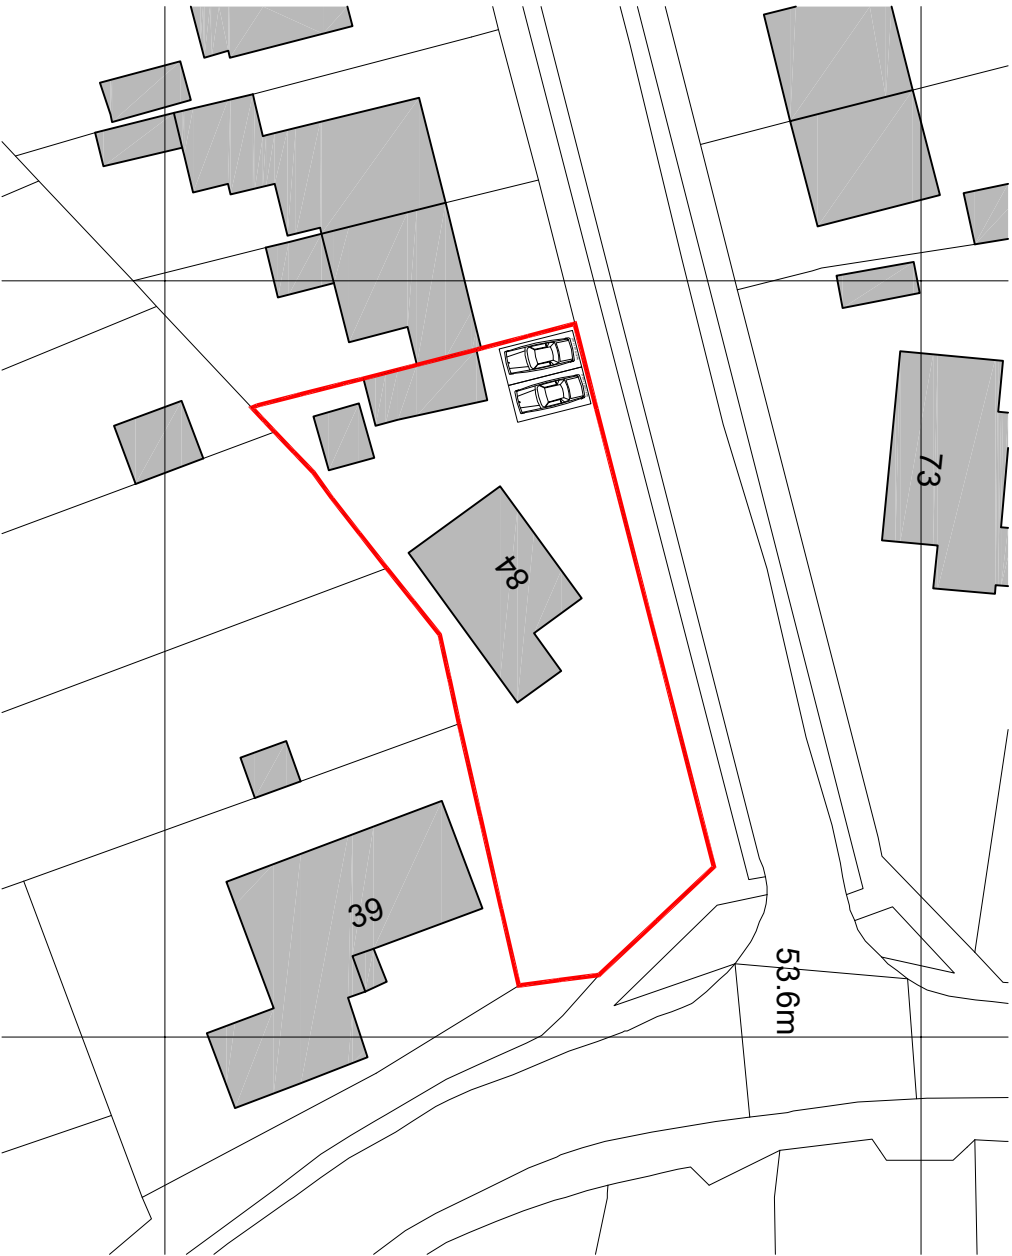


Produced on 19 March 2025 from the Ordnance Survey National Geographic Database and incorporating surveyed revision available at this date.
This map shows the area bounded by 475986 172808, 476128 172808, 476128 172950, 475986 172950, 475986 172808.
Crown copyright and database rights 2025 OS 100054135. Supplied by copula ltd trading as UKPlanningMaps.com a licensed Ordnance Survey partner (OS 100054135).
Data licence expires 19 March 2026. Unique plan reference: 42012277441648289

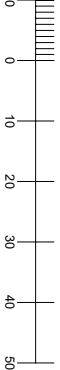

ORDNANCE SURVEY As Existing

Scale 1:1250 @ A3

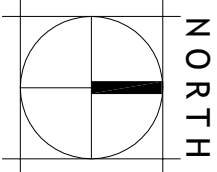

BLOCK PLAN As Existing

Scale 1:500 @ A3



FOR PLANNING SUBMISSION		
Rev	Description	Date

EXTENSIONS AND ALTERATIONS

84, Rodyn Road
Reading, Berkshire RG5 3HS
Mr and Mrs R. Phillips

DRAWING TITLE
BLOCK PLANS
INC. ORDNANCE SURVEY PLAN
INC. PARKING LAYOUT
As Existing and Proposed

DAVID HOLTHAM
Architect
March 2025

SCALE
1:500 and 1:1250 @A3 2025/2503 -

DRWG. NO. REVISION