




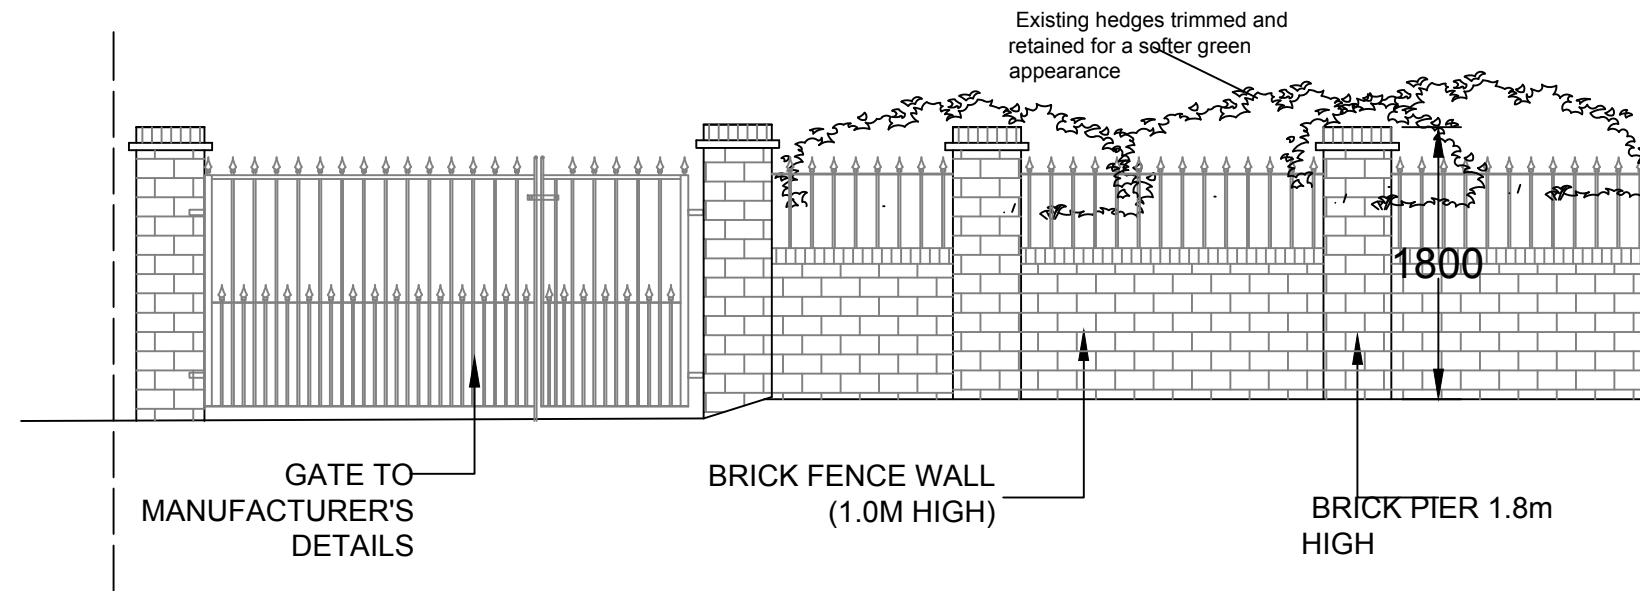


FRONT GATE & WALL ELEVATION AS PROPOSED

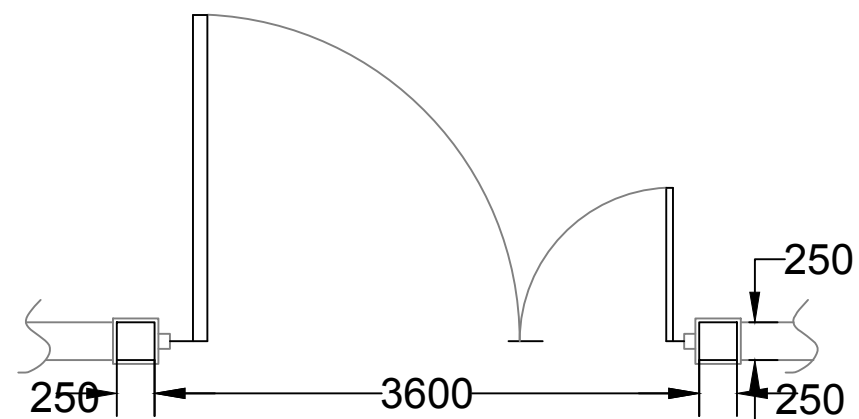


PLAN

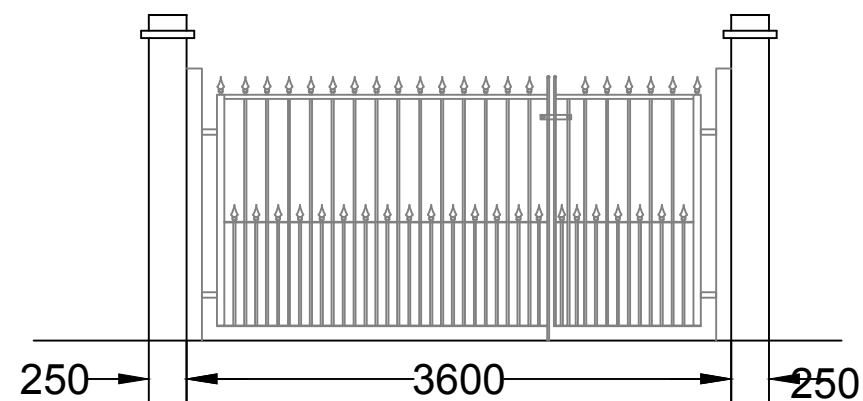

PROPOSED GATE

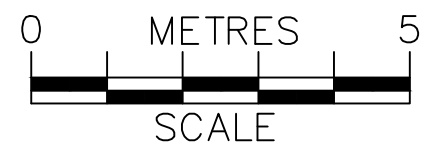

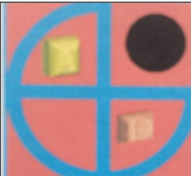	PROJECT:	36 Pitts Lane Earley	DRAWN BY:	P.S.	DRAWING TITLE:		ArchDezine Limited archdeziner7@gmail.com
	PROPOSED LOFT CONVERSION &GATE/ BOUNDARY WALL DETAIL		DATE:	24/12/2024	GATE AND BOUNDARY DETAIL		
			SCALE:	1:50@A3	DRAWING NUMBER:	PL-06R	
			FILENAME:	23040			