


Existing and proposed floor plan

Existing fit-out retained | no internal wall alterations proposed

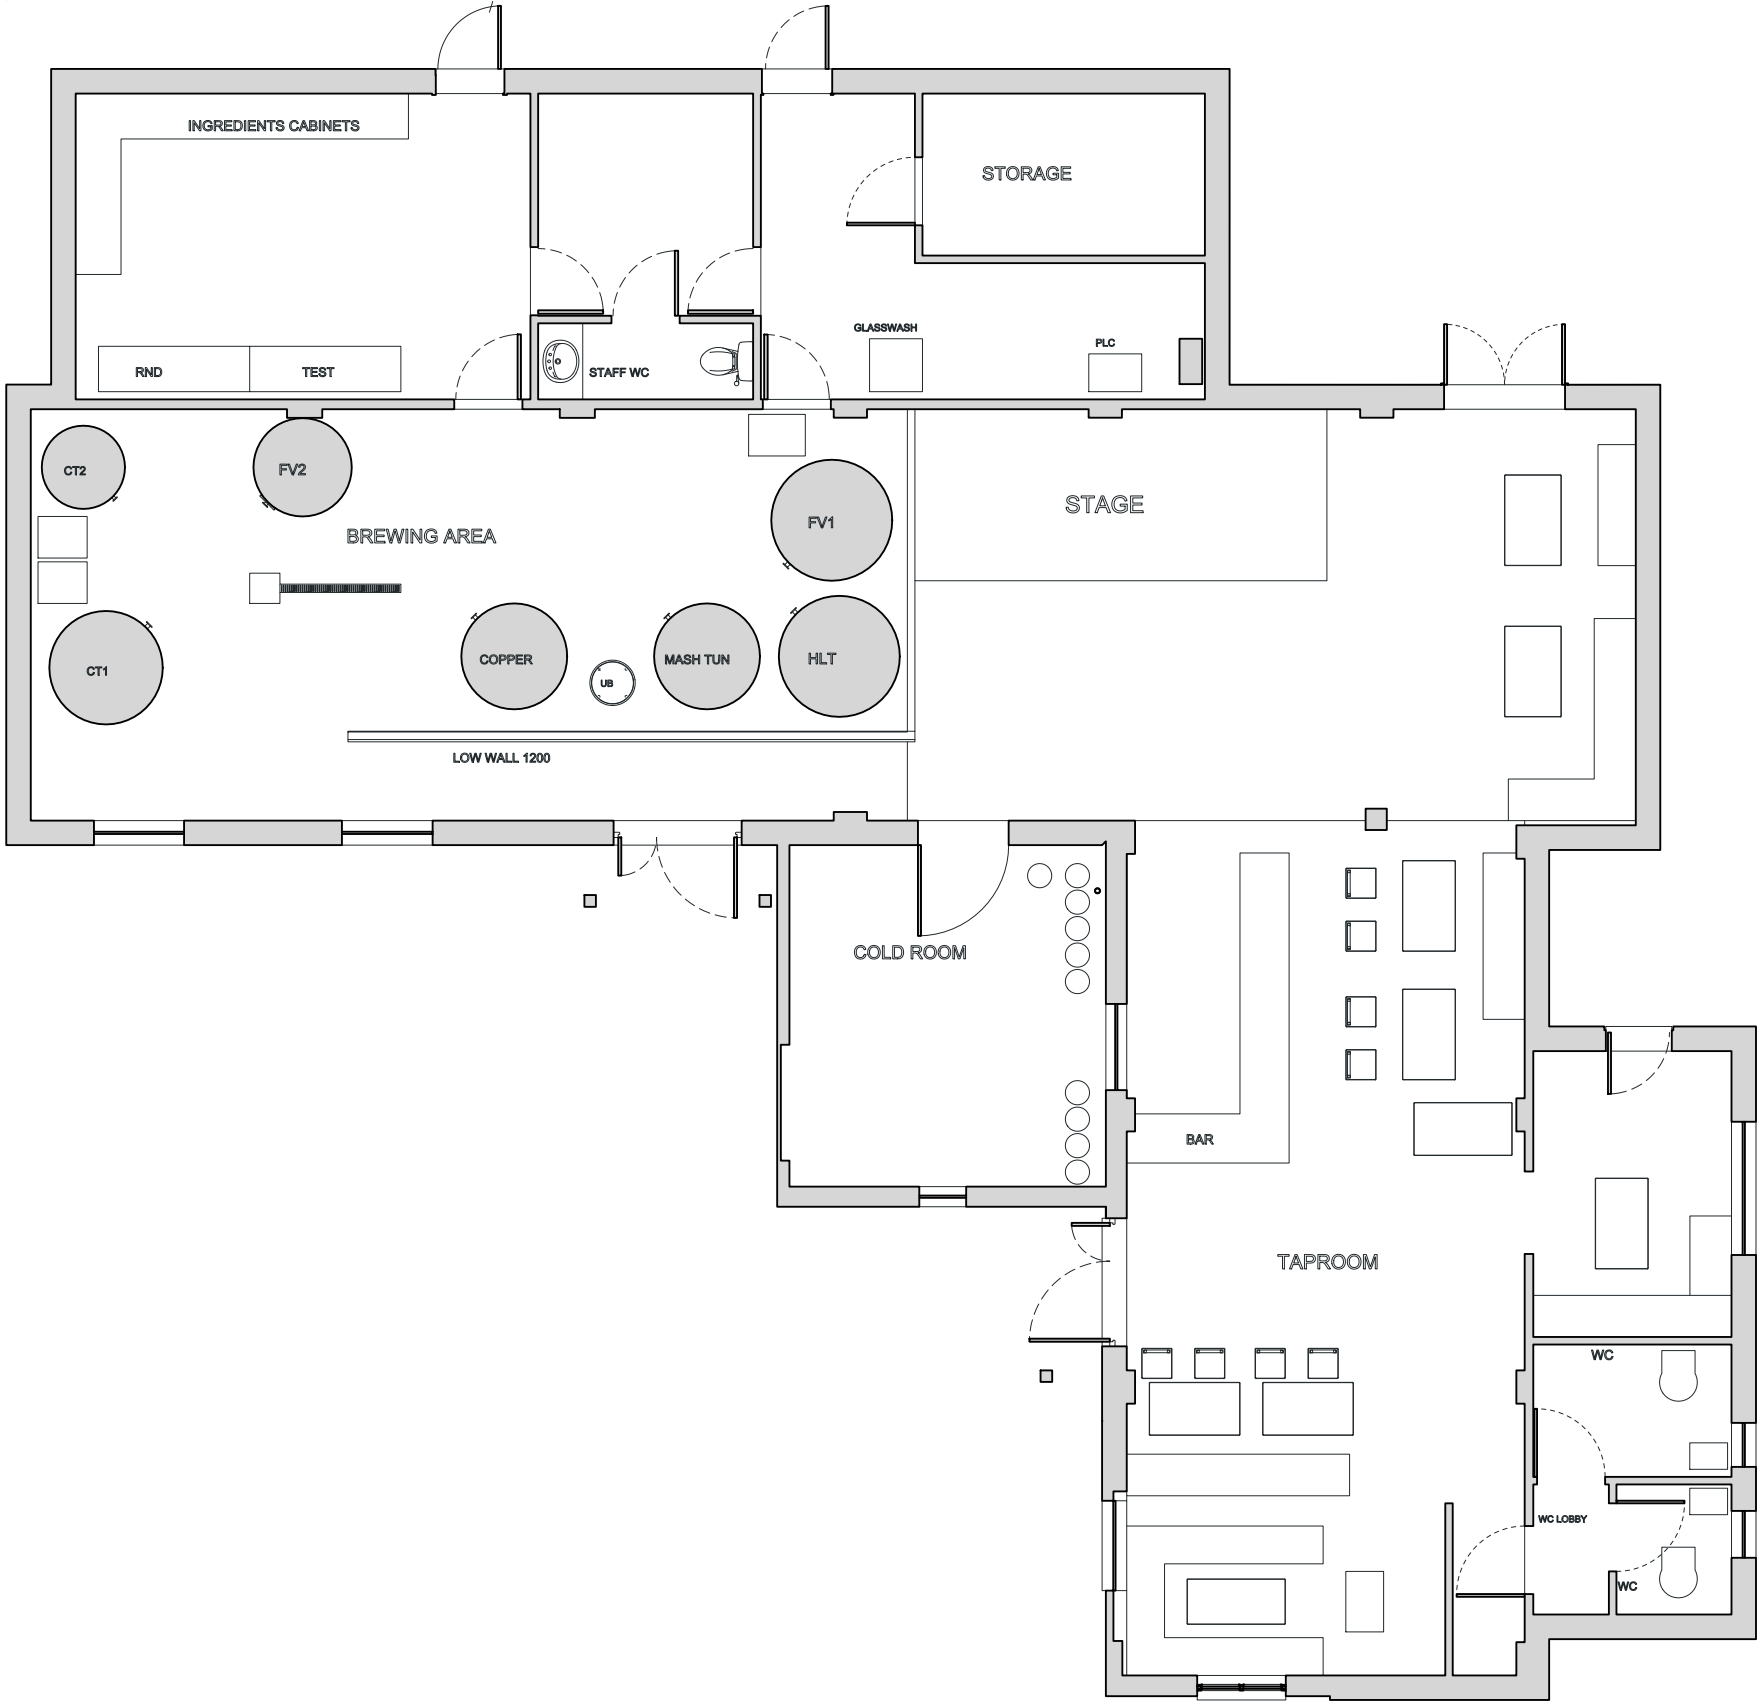

Internal layout

Cold-room doorway: 1,200 mm.
Internal window: 1,140 mm.
Existing opening widths retained.

Brewery divider: 1,200 mm high.


Overall building extents

23,146 x 21,568 mm

Source-plan geometry.

Dimensions in millimetres.

1:100 at A3 | print at 100%

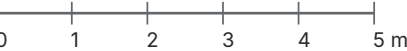

Big Fella Brewing

Sindlesham Road, Arborfield Cross
Reading, RG2 9JH

FOR REVIEW

BFB-102 | Rev J | 18 Oct 2026

A3 landscape 420 x 297 mm | 1:100