



Proposed garden plan

Existing enclosure with proposed pergola

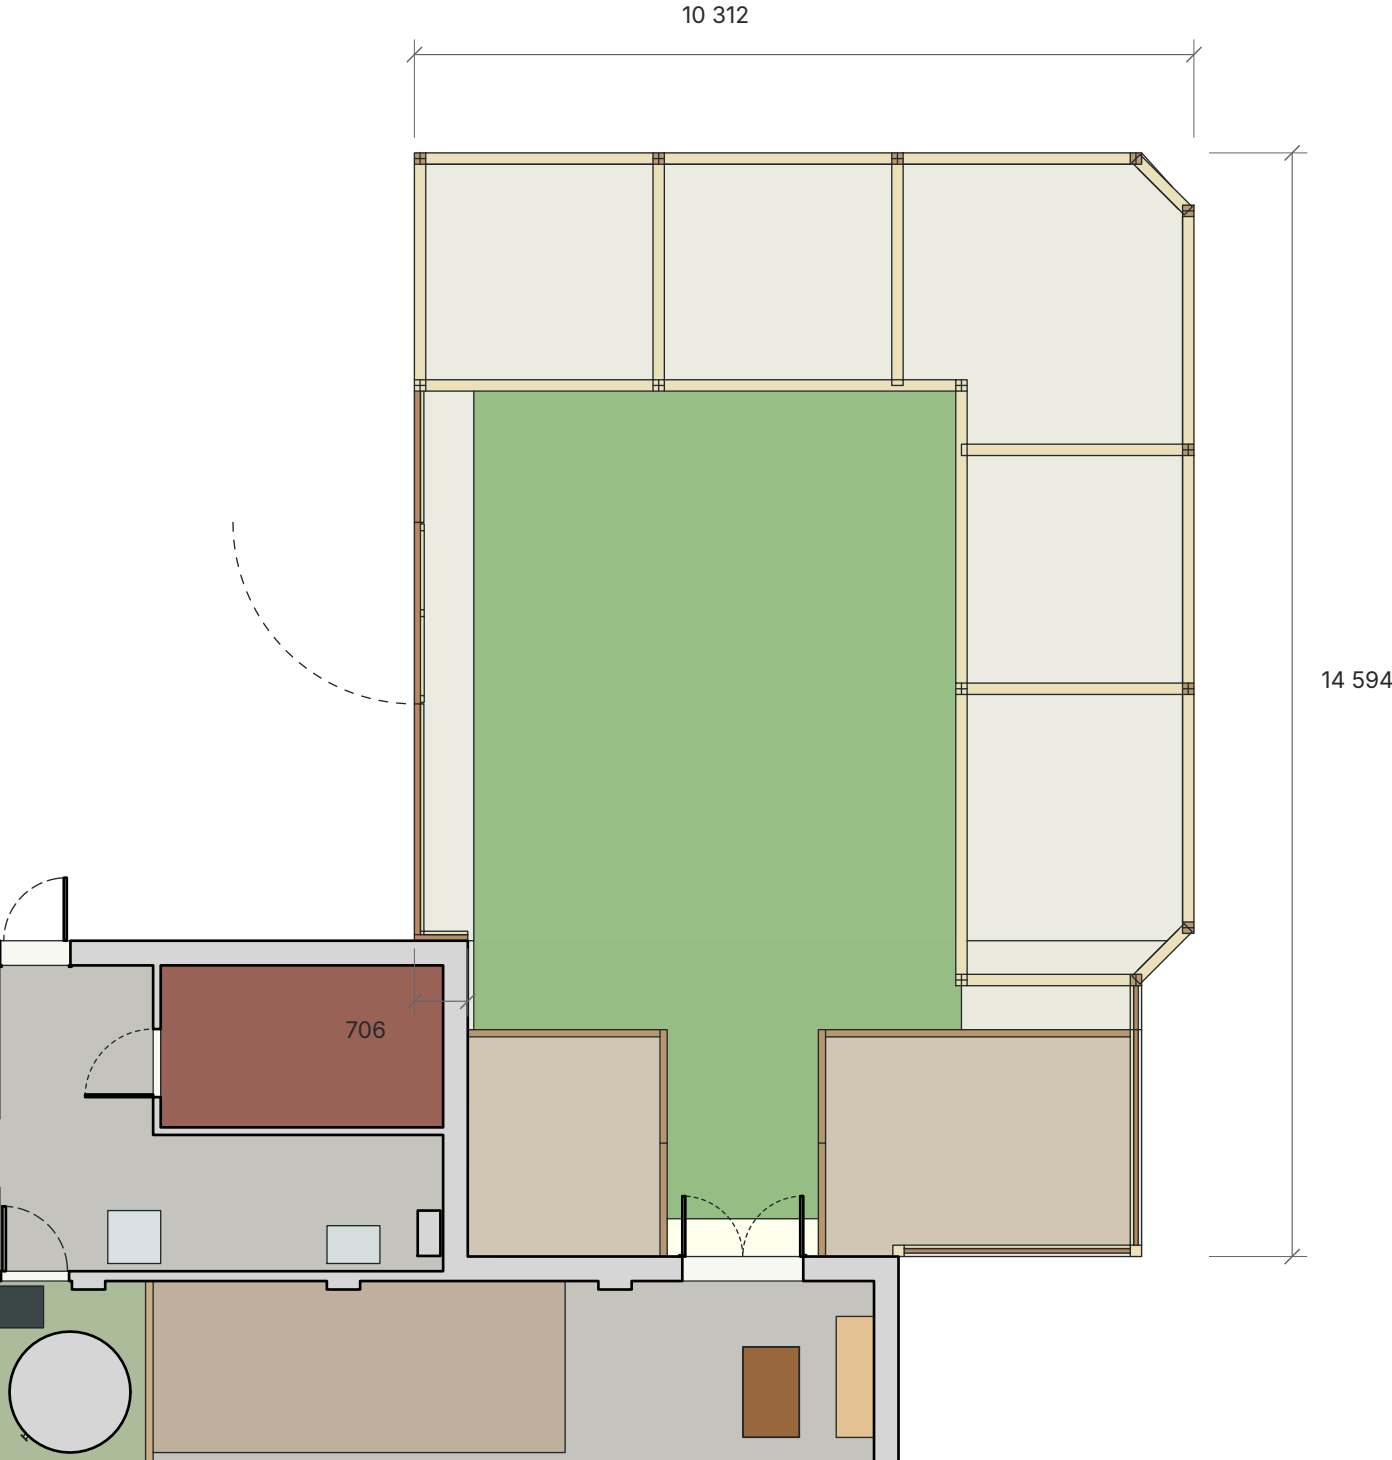


Dimensions in millimetres. West return: 706 mm.

Garden 3D | illustrative view

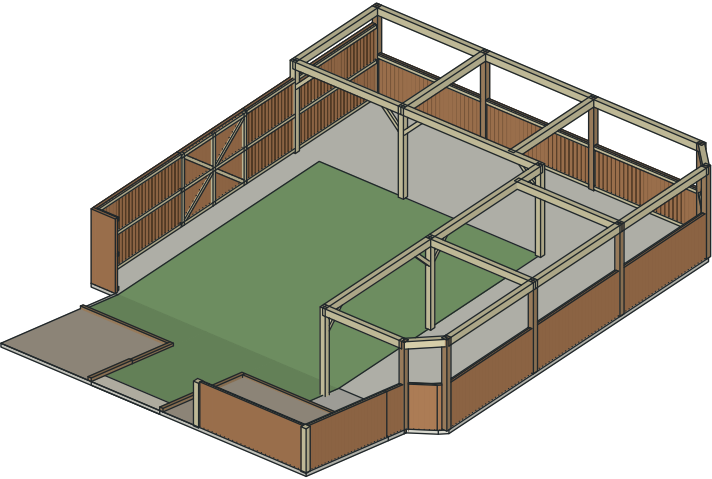

Entrance section | 1:50

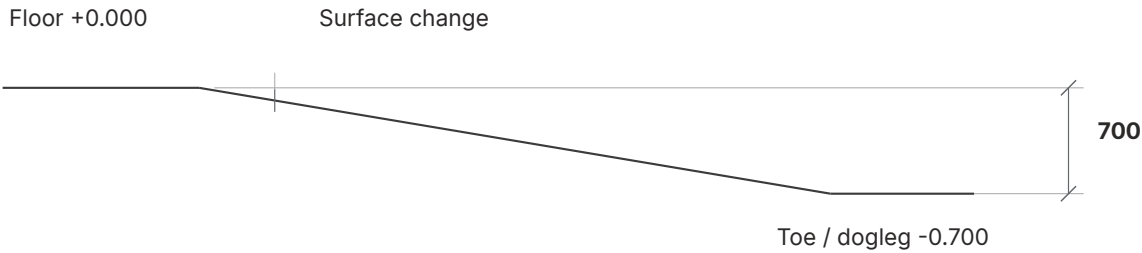

700 mm finished drop; ramp run and profile derive from model set-out.

Lower garden shown level; local gradients not surveyed.

Existing enclosure and gate; proposed pergola frame.

Intended finishes: AstroTurf to garden and ramp; shingle to side beds.
Concrete extent and timber bed borders are photo-based approximations.

