

# PROPOSED EXTENSION
# 166, NIGHTINGALE ROAD, WOODLEY
## as proposed plans and elevations
## scales 1:50 & 1:200

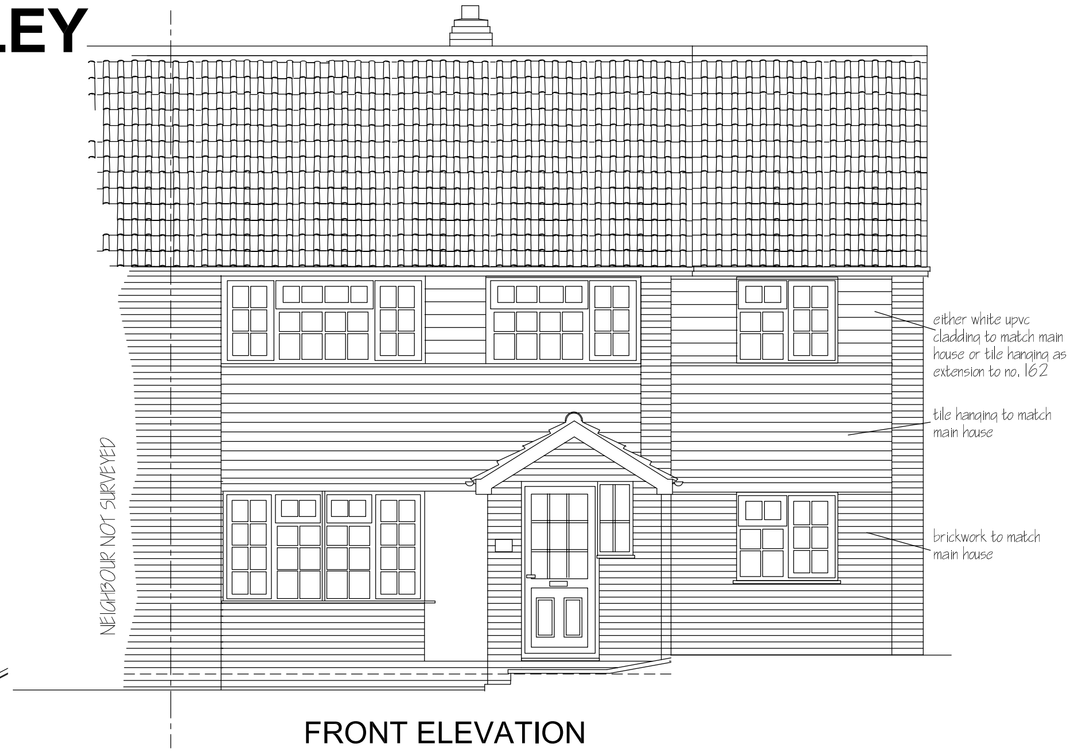


FRONT ELEVATION


Distance in metres
0 1 2 3 4 5 6
0.5

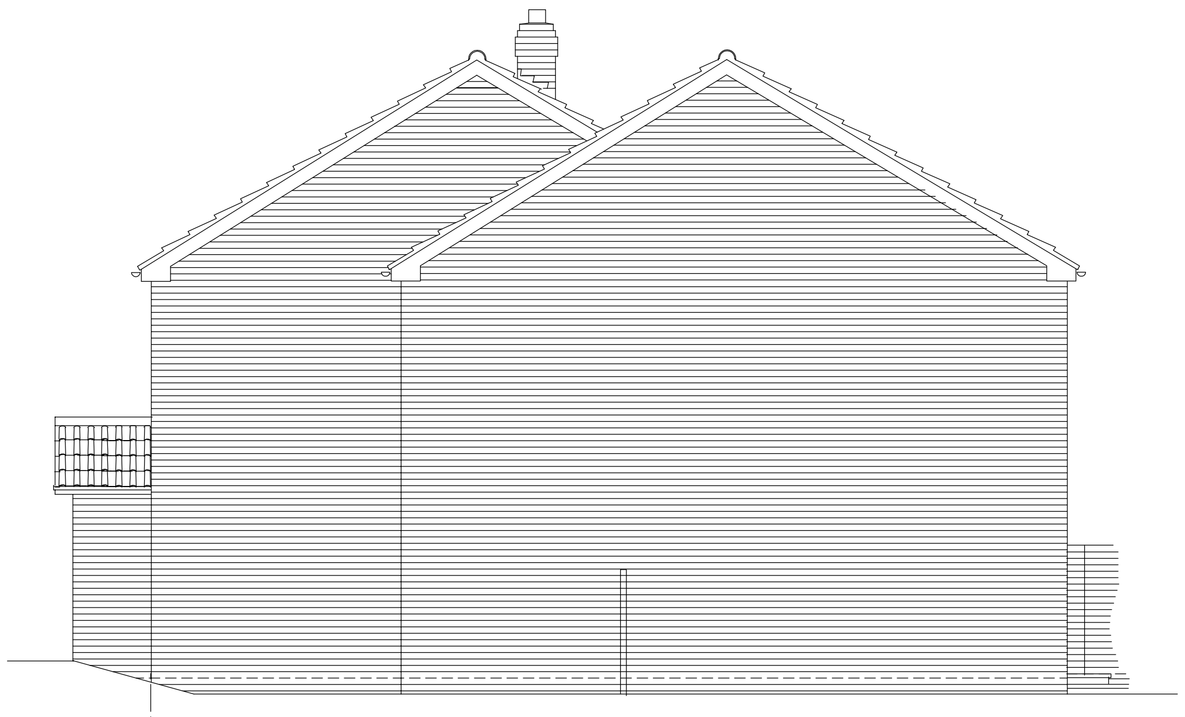


SIDE ELEVATION
(north elevation)





REAR ELEVATION

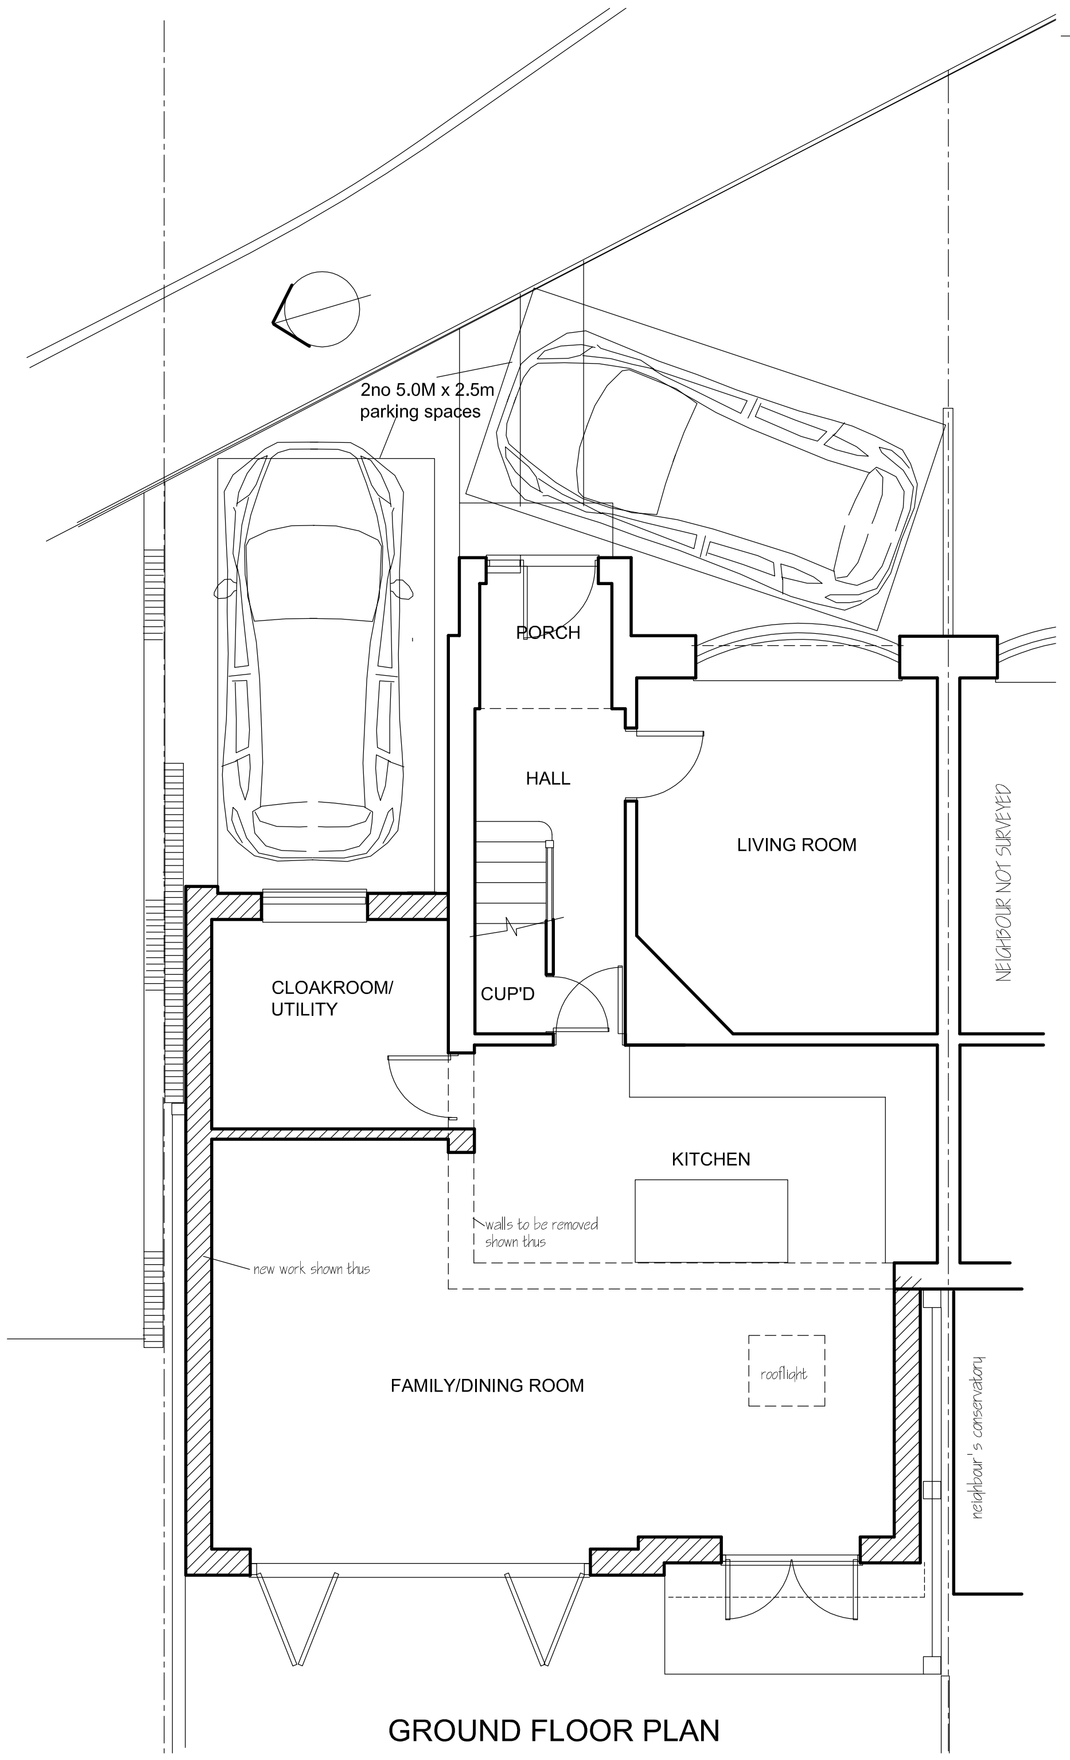



GROUND FLOOR PLAN

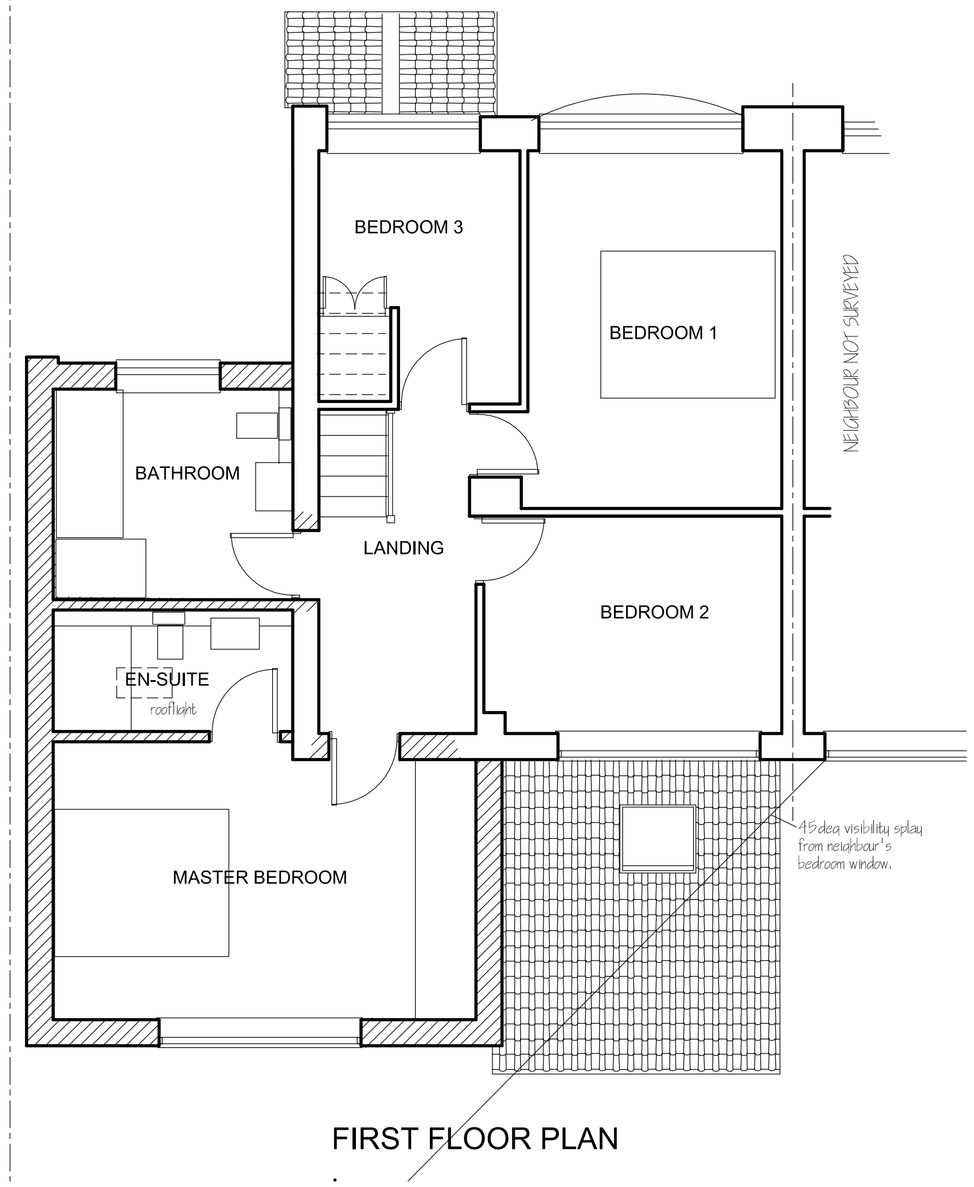


FIRST FLOOR PLAN

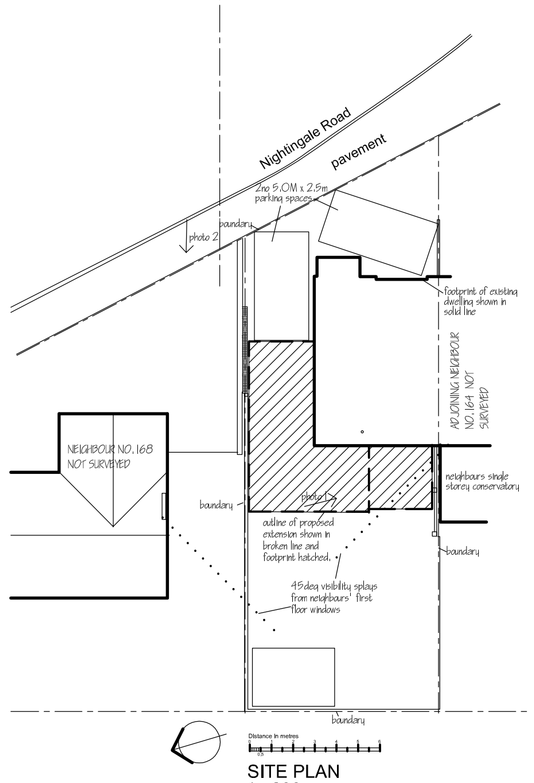


SITE PLAN
1 : 200

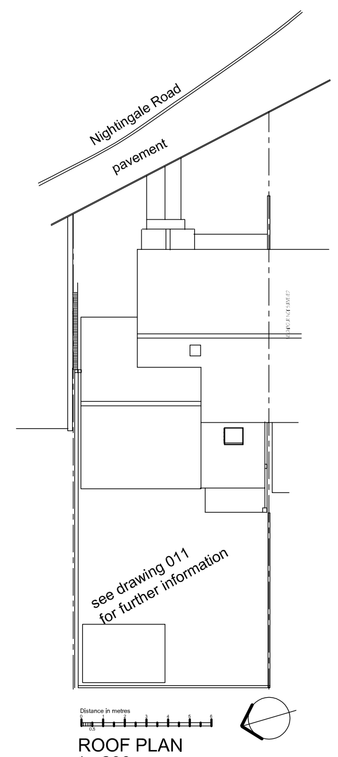


ROOF PLAN
1 : 200

rev A 1.12.25 extension roof amended and length reduced


**ROGER BAKER ARCHITECTS**

**The Walnuts, Ashbury, Swindon SN6 8LN**
**Tele. 01793 710358 Fax. 01793 710102**

**Email rogerbaker.riba@btinternet.com**


| Drwg. No. | Revision |
|---|---|
| 010 | A |

prints to scale on A1 landscape