

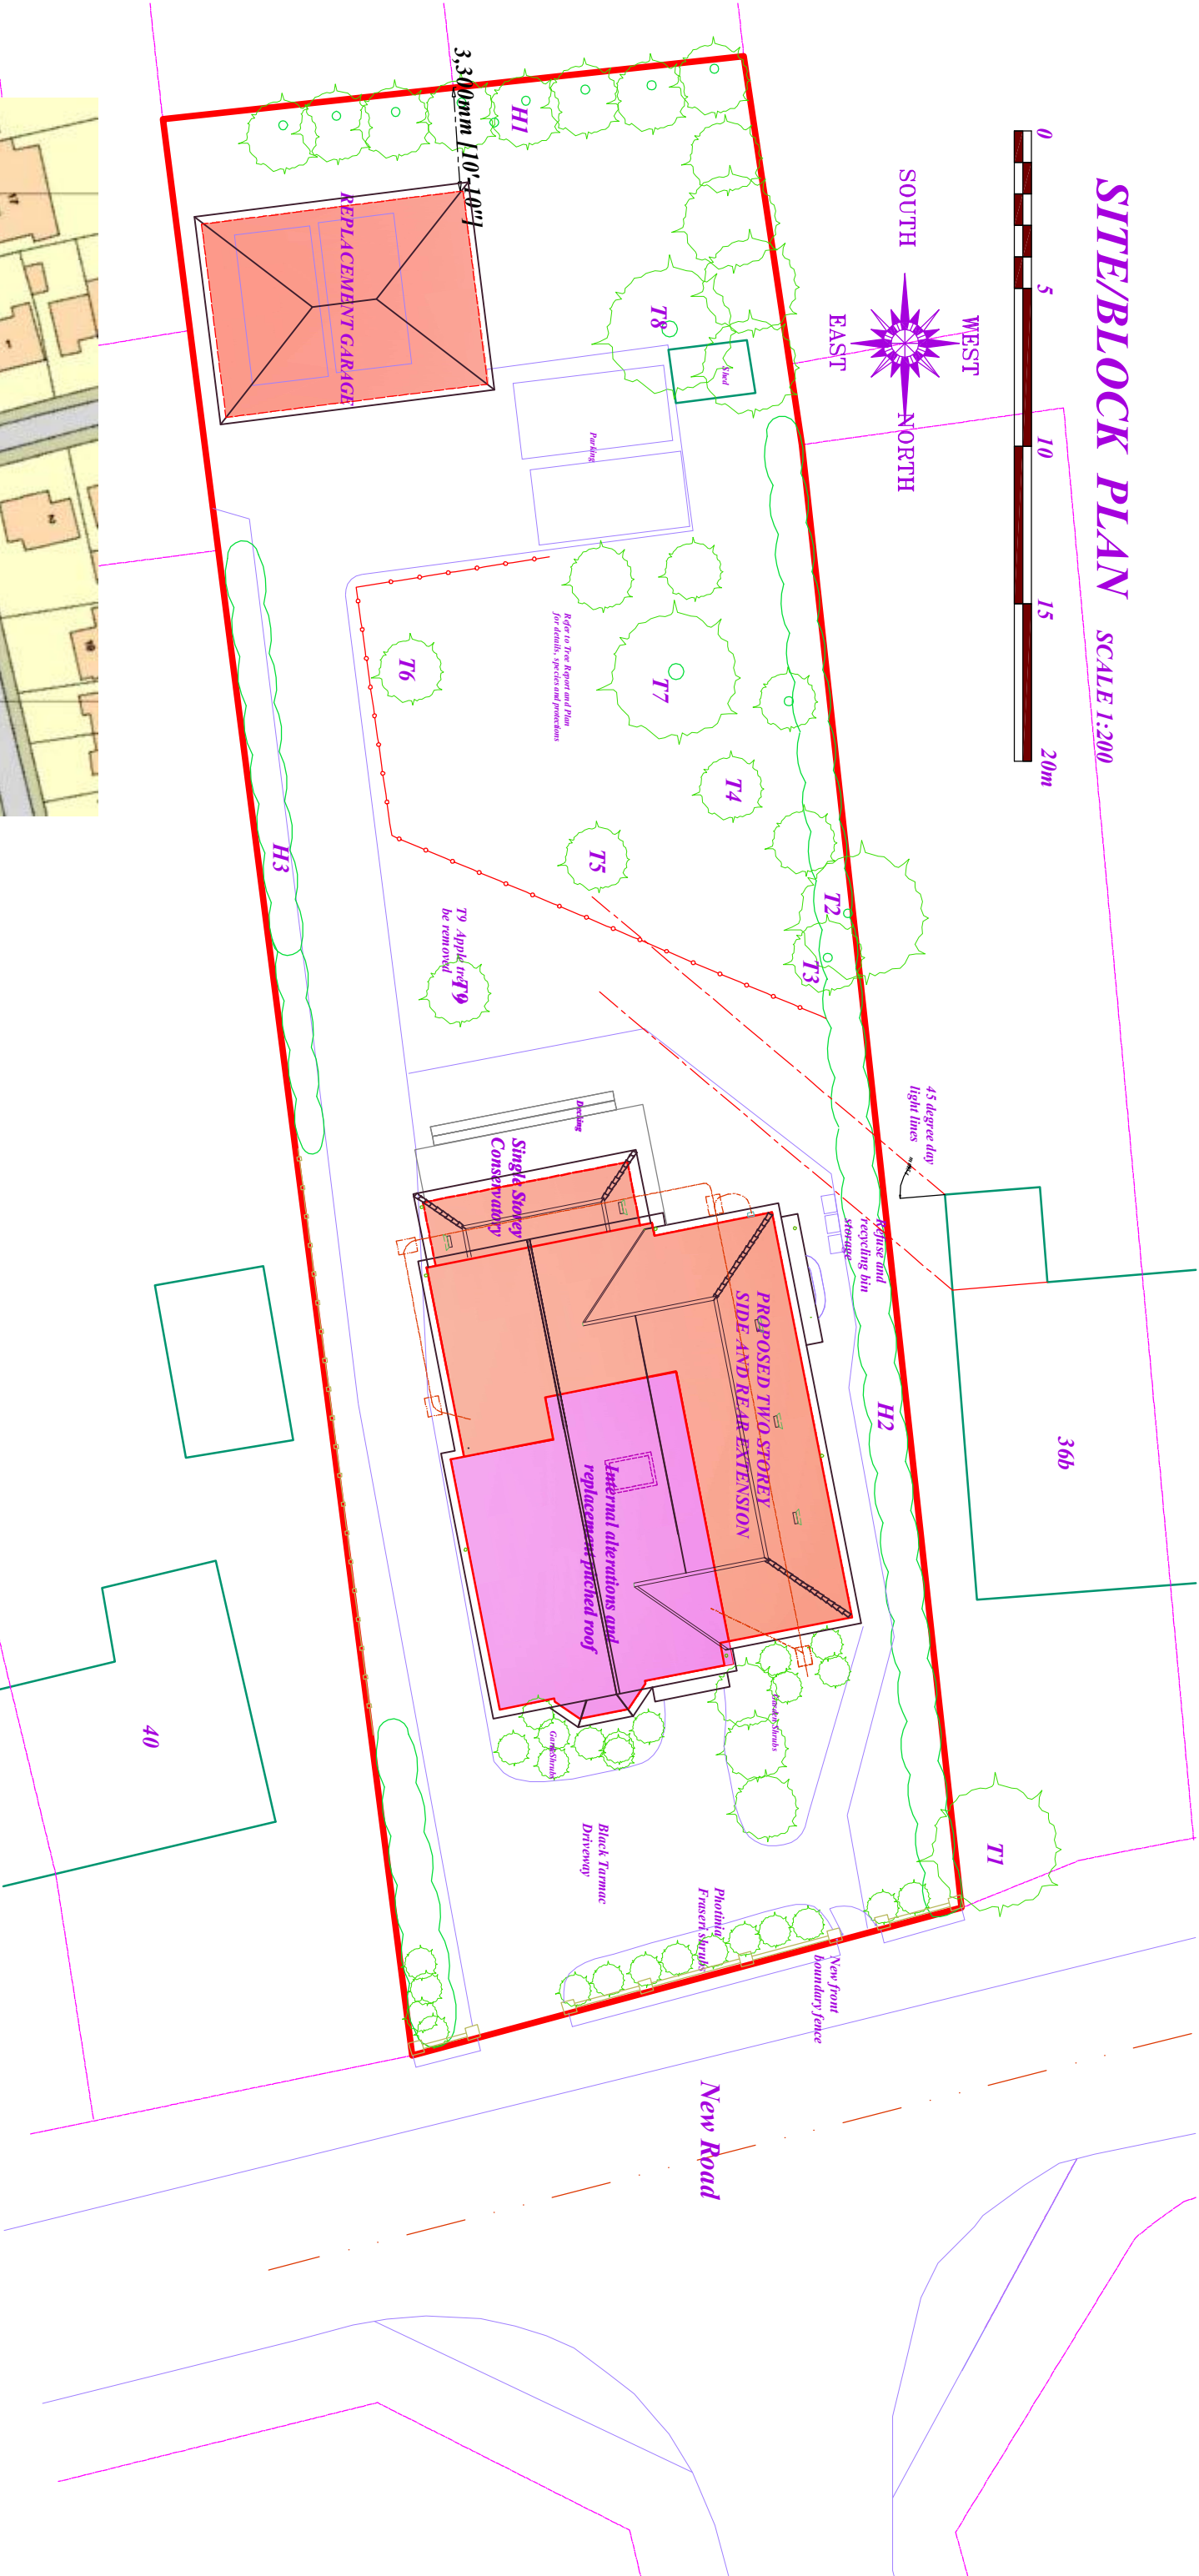
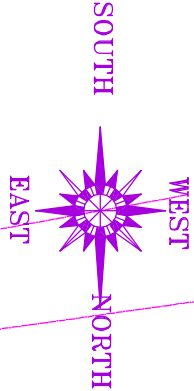


SITE/BLOCK PLAN SCALE 1:200

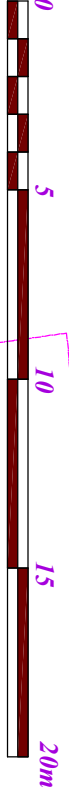

FRONT BOUNDARY FENCE SCALE 1:100

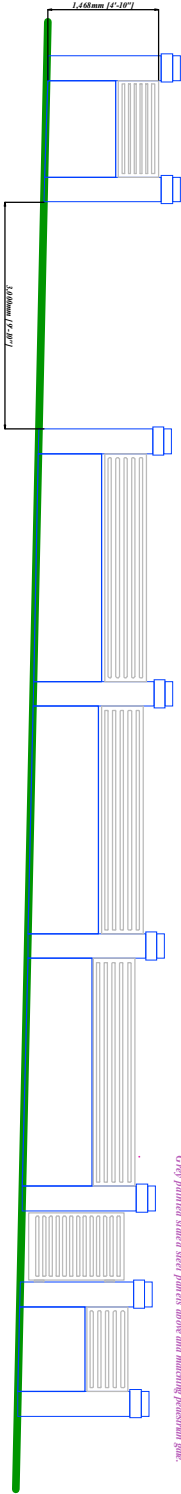

New Front Boundary will
325 x 325mm posts with 21 x 16x6 timbered with an
"Holloway" Brank fencing bolts secured in natural mortar.
Grey painted steel roof panels above and matching polycarbonate gate.

Location
Milverton. 38 New Road, Twyford, Reading, Berkshire. RG10 9PT

Project
Two Storey Side and Rear Extensions

Drawing
Planning Proposals - Site and Location Plans

Date May 2025

Scale 1:200 & 1:1250

Drawing No

D1345-05d

Colin Dawson Associates

Architectural Design and Building Surveying

1 Malvern Way

Malvern House,

Twyford Reading Berkshire RG10 9PY

07764837082

cdawdesign@malvernhs.co.uk

LOCATION PLAN SCALE 1:1250

