


Notes

All dimensions and levels on site are to be checked prior to commencement of work.

This drawing is the copyright of Paul Edwards Architecture


SCALE

0 0.5 1.0 1.5 2.0 3.0

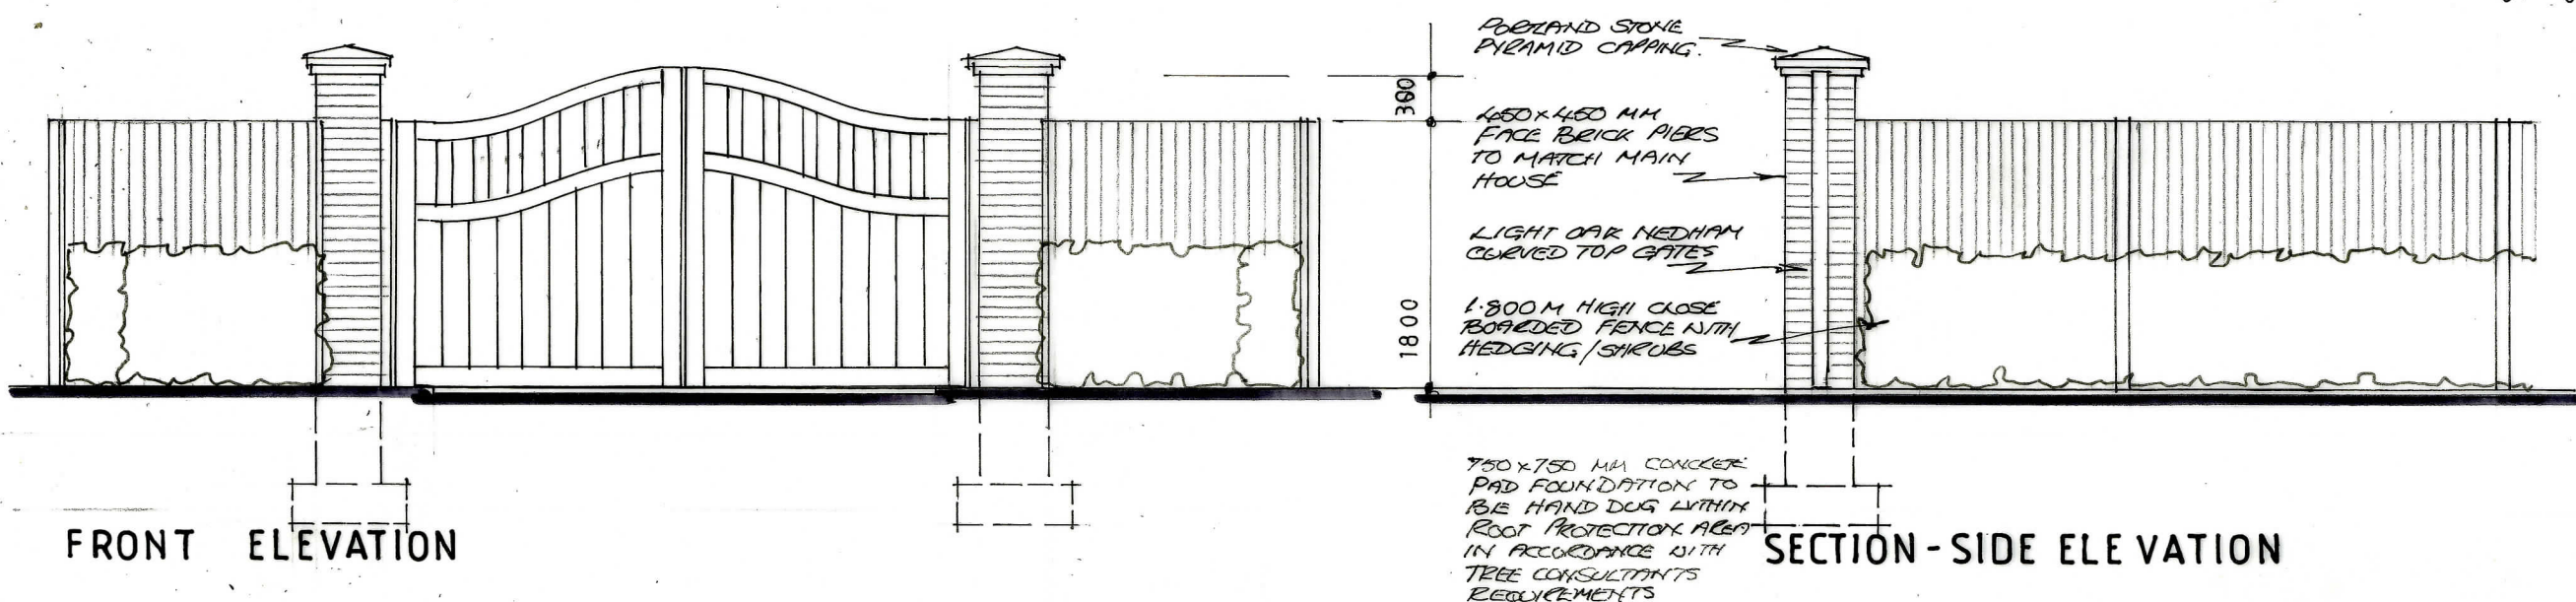


FRONT ELEVATION

SECTION - SIDE ELEVATION

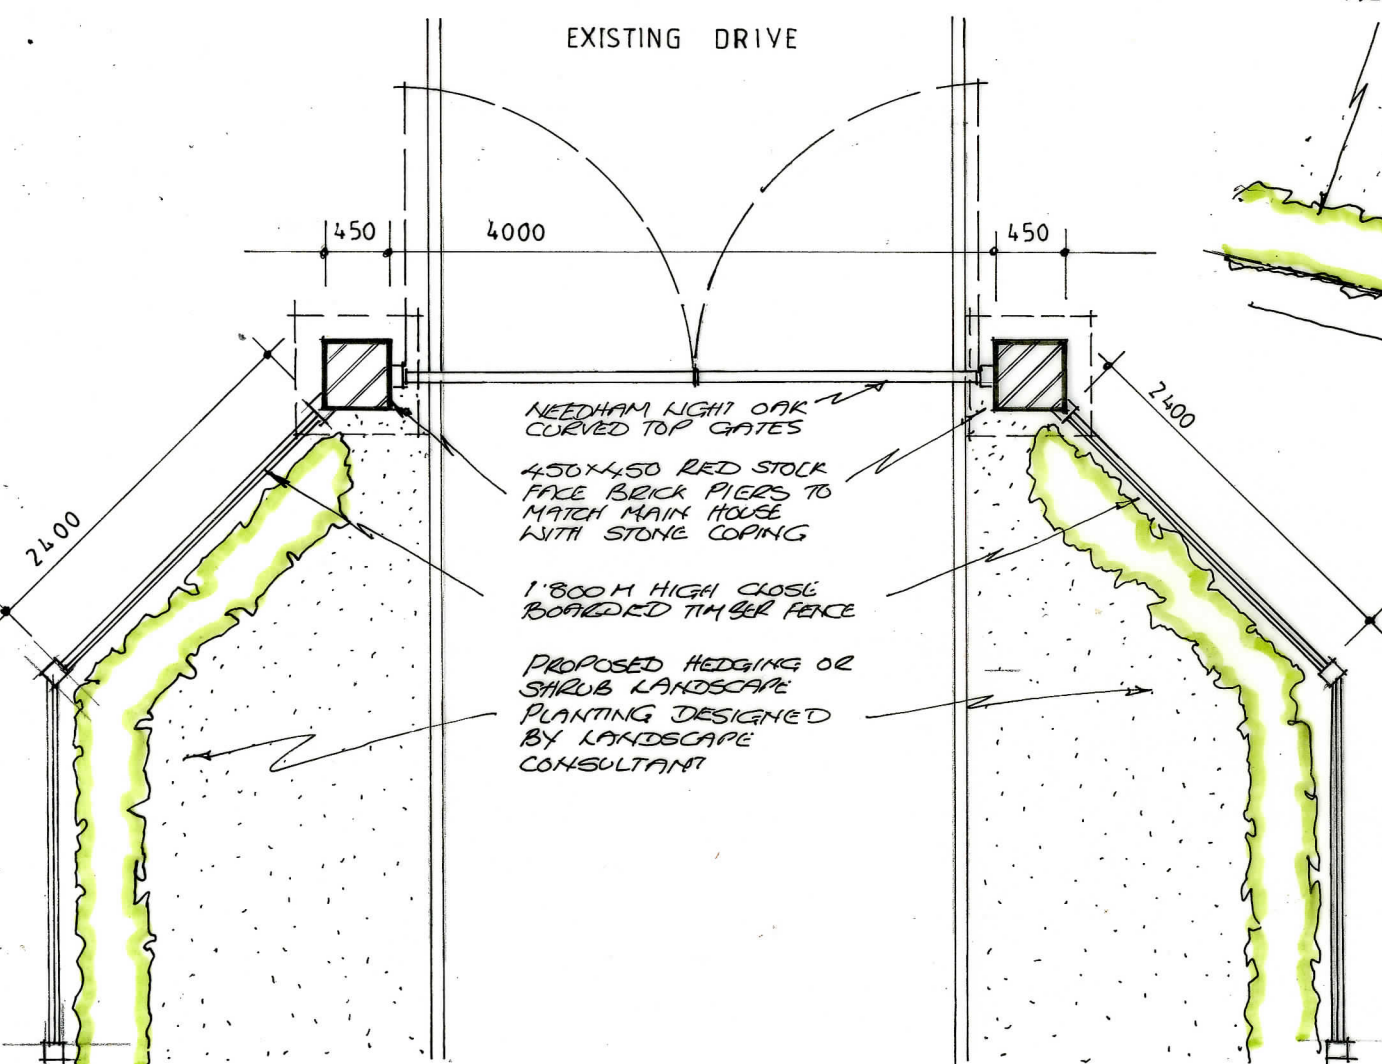

DETAIL PLAN

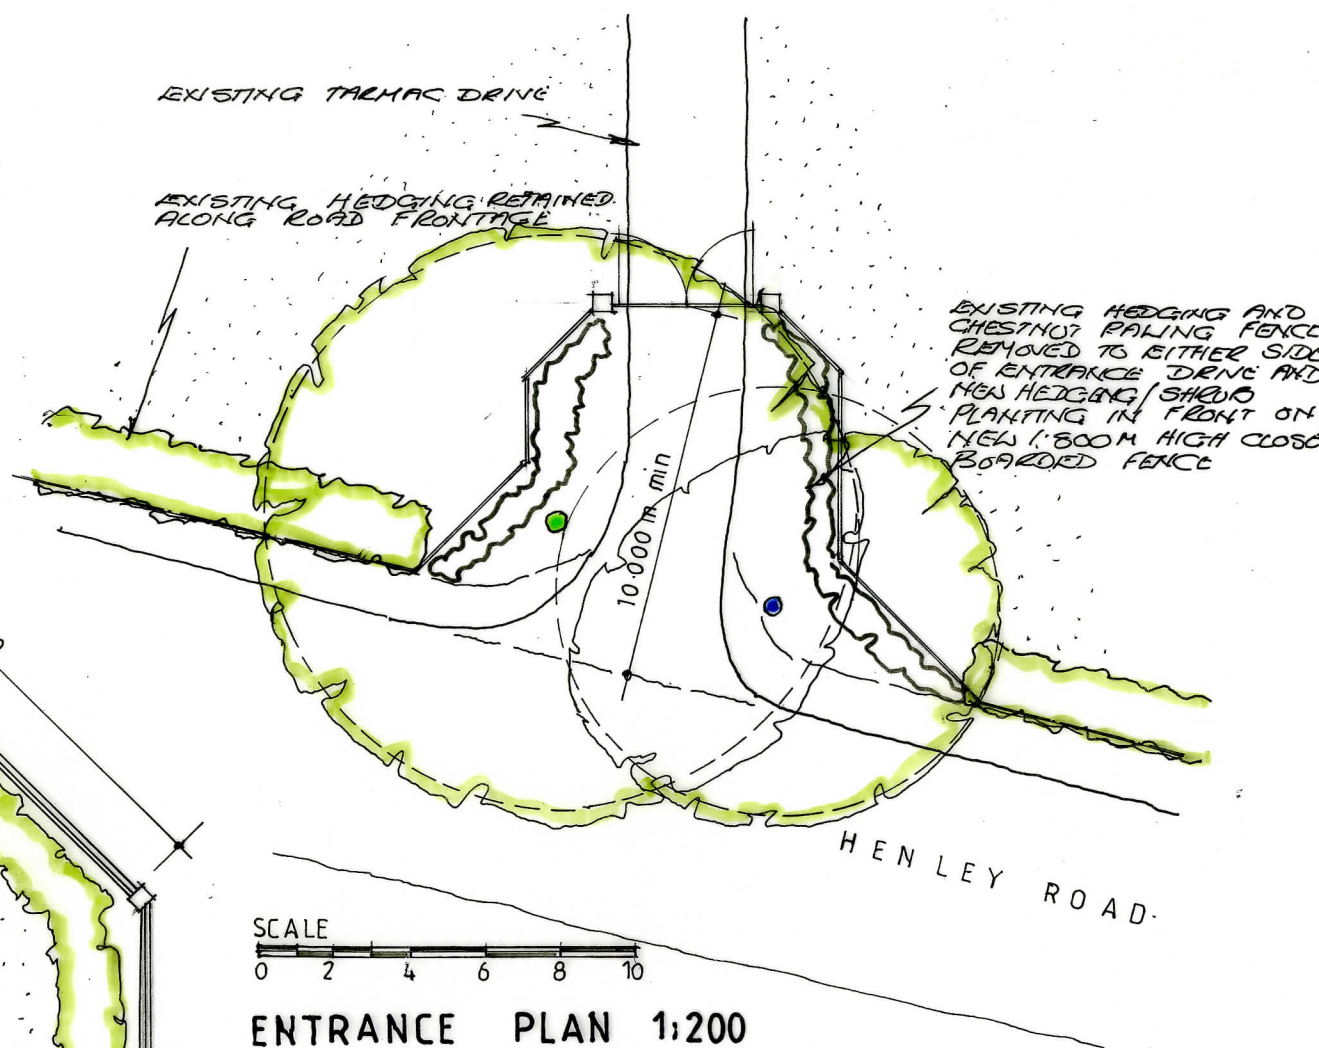

SCALE
0 2 4 6 8 10

ENTRANCE PLAN 1:200

Project
**Replacement dwelling
Lindisfarne
Henley Road
WARGRAVE
Berks**
Client
Mr and Mrs J Horseman

Drawing

ENTRANCE GATES

Scale
1:50 at A3
Date
Nov 2025



Paul Edwards Architecture

12 Sandy Lane, Barkham, Wokingham, Berks RG41 4DB
Tel: 01189772925 Mob: 07831037415 E-mail: paul@paulwardarchitecture.co.uk
NXT Registration Number: 33411619

Job **2662** Dwg. **18**