


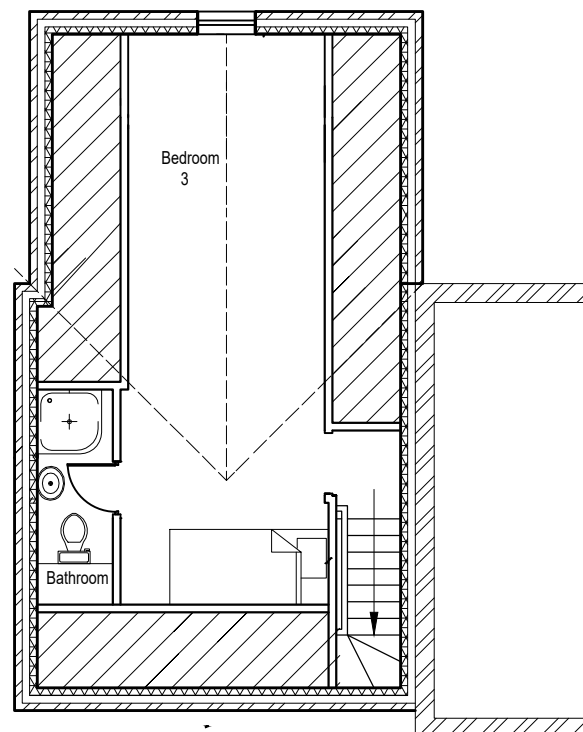

Existing Extension Loft Plan

SCALE 1:100



Drawing Name: Existing Extension Loft Plan
Drawing NO. 6
Scale- 1:100