


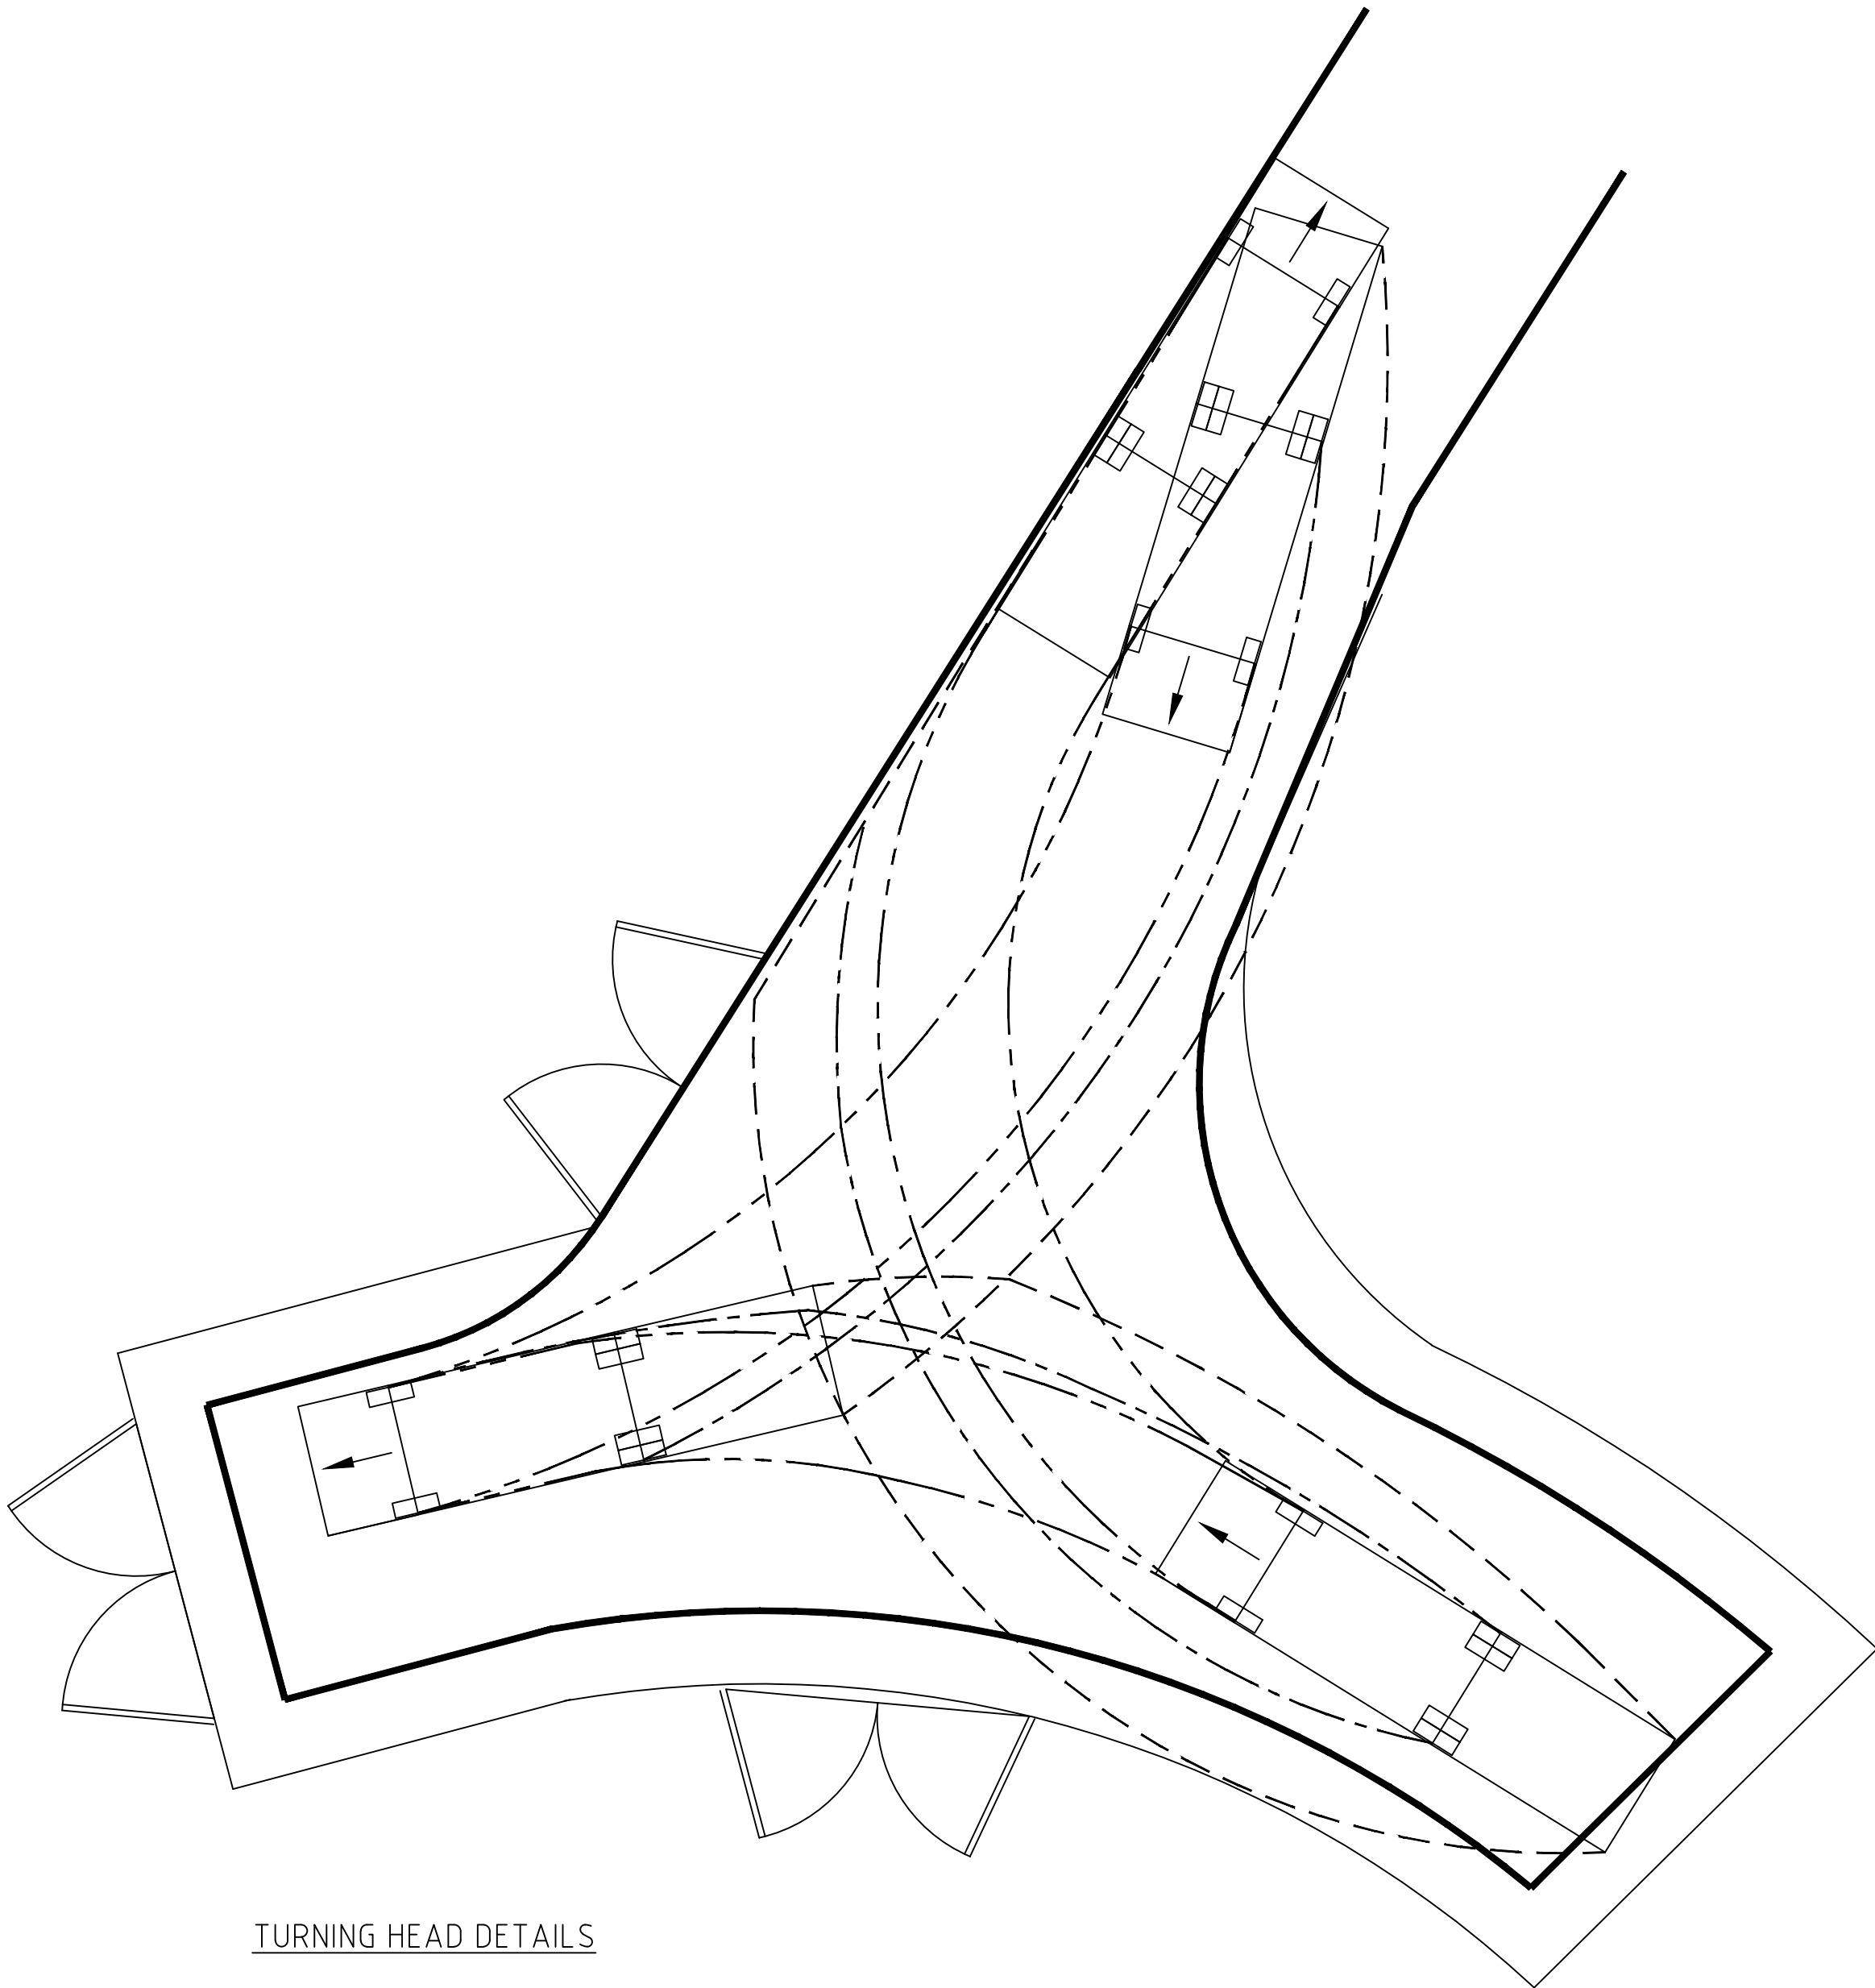

TURNING HEAD DETAILS

FOR PLANNING

Client MR GILES			
Project WIND IN THE WILLOWS, ISLANDSTONE LANE, HURST			
Section TURNING HEAD DETAILS			
Designed GSC	Drawn CC	Checked	Rev
Date OCTOBER 2024	Scale at A1 1:100	Drawing No 16698/06	

PRIOR ASSOCIATES
Consulting Engineers

1st Floor Offices
S.T.R.F.C.
Julius Martin Lane
Soham
Ely
Cams. CB7 5EQ
Tel: 01353 722330
email: mail@prior-associates.co.uk web site: www.prior-associates.co.uk

- NOTES
1. DO NOT SCALE.
 2. ALL DIMENSIONS ARE IN MILLIMETRES UNLESS OTHERWISE NOTED. THE CONTRACTOR IS TO CHECK THAT ALL DIMENSIONS ARE IN ACCORDANCE WITH CURRENT ARCHITECT'S DRAWING BEFORE COMMENCING WORK OR ORDERING ANY MATERIALS.
 3. THIS DRAWING TO BE READ IN CONJUNCTION WITH ALL OTHER RELEVANT DRAWINGS AND SPECIFICATIONS.
 4. ANY DISCREPANCIES FOUND ON THIS DRAWING OR ANY OTHER RELEVANT INFORMATION ARE TO BE BROUGHT TO THE ATTENTION OF THE ENGINEER AS SOON AS THEY ARE DISCOVERED.
 5. ALL CONSTRUCTION TO BE TO RELEVANT BRITISH STANDARDS, NHBC STANDARDS AND IN ACCORDANCE WITH CURRENT BUILDING REGULATIONS.