




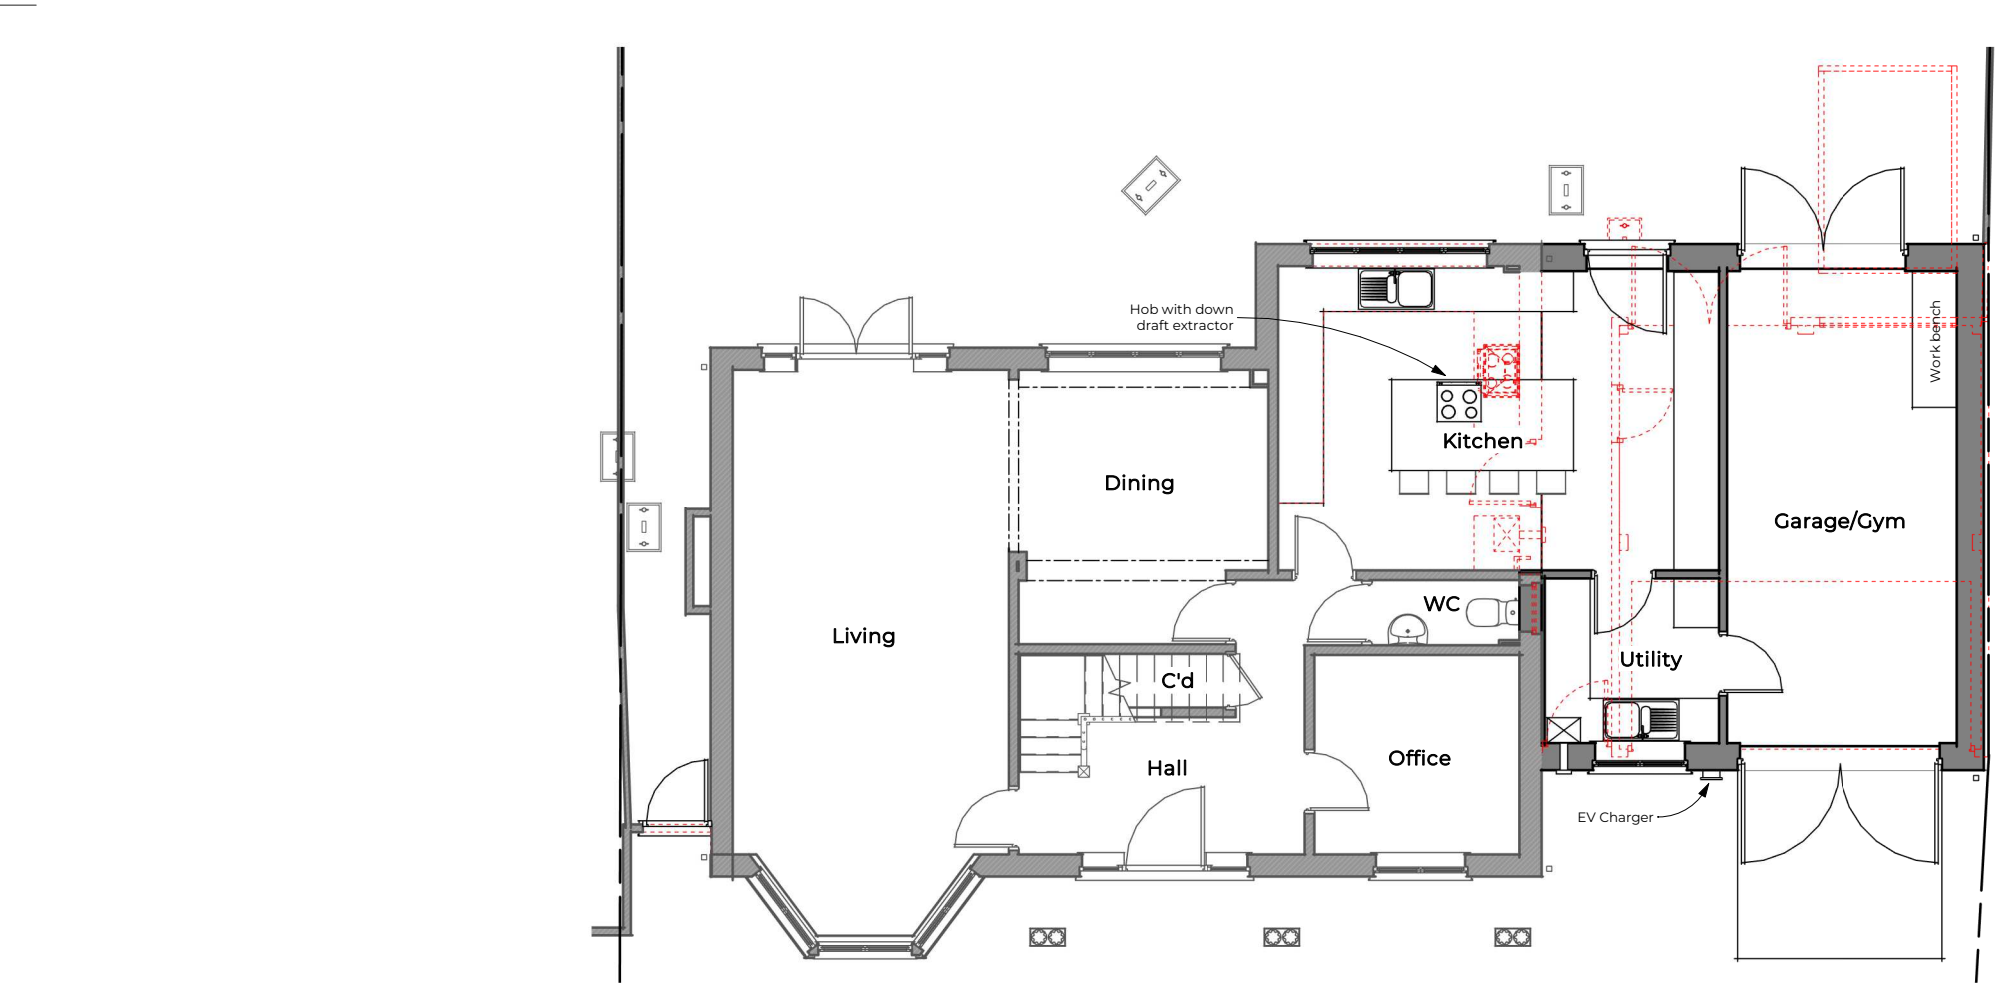

Proposed Ground Level Plan
General Arrangement | Scale 1 : 100

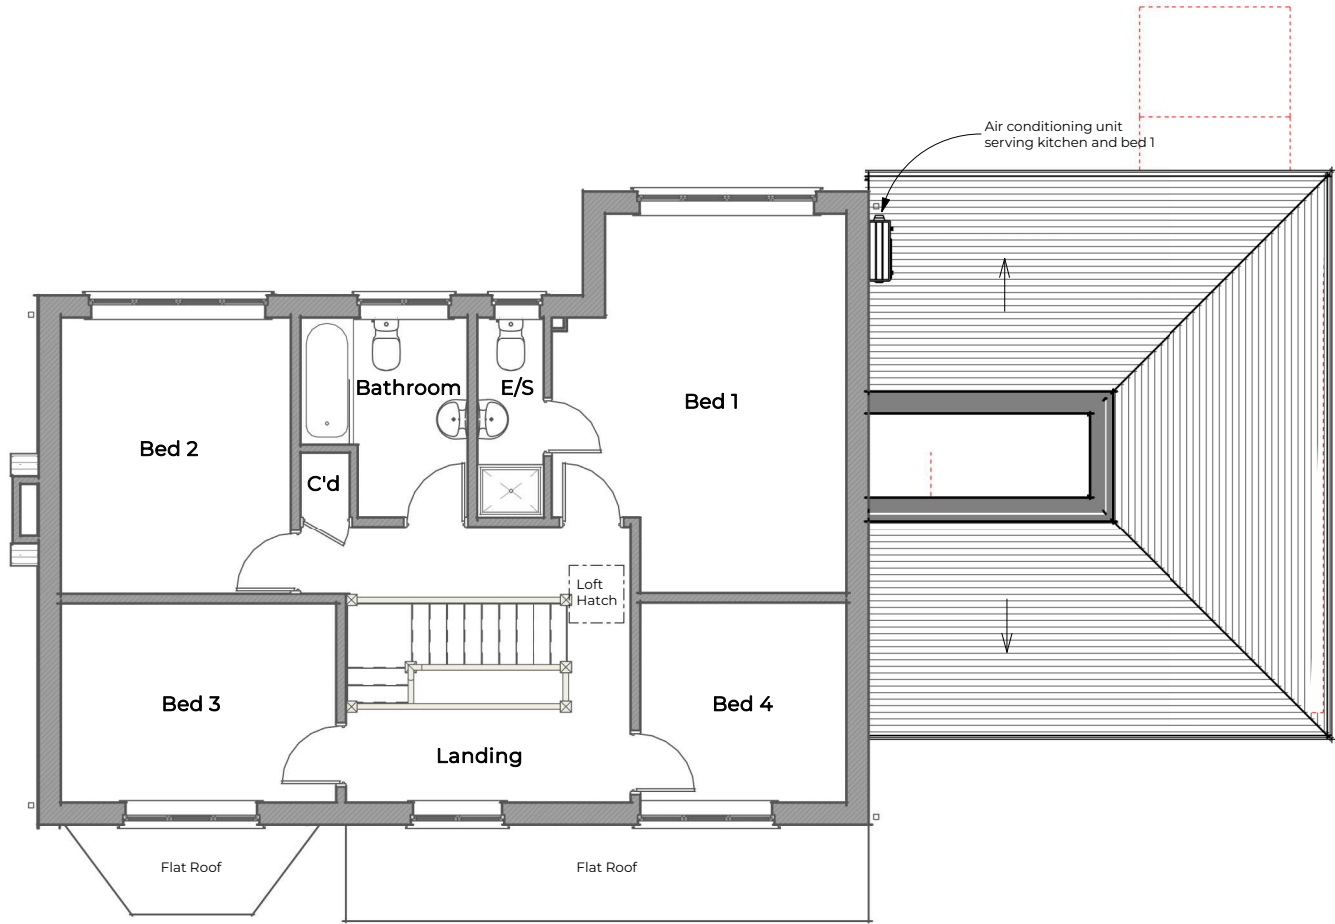

Proposed First Level Plan
General Arrangement | Scale 1 : 100

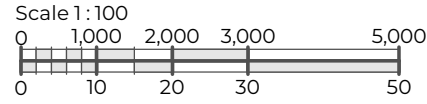

Michael Aubrey Barrow

STRUCTURE & ARCHITECTURE

m

a

michael aubrey
structural engineers

CREATE

HOME DESIGN

0118 962 9666
mapl.co.uk

0118 962 7999
createhomedesign.co.uk

NOTES

A. the drawing is copyright protected and may not be used, reproduced or relied upon by any third party without explicit agreement from MAB.

B. the client titled shall have a licence to copy and use the drawings only for the purpose as defined by the titled project and status. MAB are not liable for any other use.

C. the drawing is subject to variations. It is the Contractor's responsibility to ensure they have the latest revision.

D. this drawing must be read in conjunction with all other project drawings and any discrepancies reported immediately for clarification.

E. all measurements must be obtained from stated dimensions only, which are in millimetres unless noted otherwise, not to be scaled off except for Local Authority Planning application purposes, and checked before ordering any materials.

F. full schedules, specification notes and legends are located on drawings numbered '900' to '999'.

PROJECT ADDRESS

7 Martins Drive, Wokingham, Berkshire, RG41 1NY

PROJECT DESCRIPTION

Single storey side extension and internal alterations

CHECK'D	DRAWN	REV.
CB	HB	A

A	04.06.2026	HB	EV charger
0	01.06.2026	HB	Planning Issue
REV	DATE	BY	DESCRIPTION

STATUS

PLANNING

Drawing to support a planning application, intended for illustration purposes only, subject to statutory approval, and must not be used for construction.

CLIENT

David Cantle

TITLE

Plans - Ground and First Level - Proposed GA

SIZE

REFERENCE

A3 MAB-C5385-211