

00368-2638-C-SW-LAYOUT

Revision:
P03

Date Issued:
21/10/2022

JNP GROUP
CONSULTING ENGINEERS

Chesham ● Brighouse ● Glasgow ● Hartlepool
Leamington Spa ● Sheffield

www.jnpgroup.co.uk

Job:

Finchwood Park Phase 3


Title:

Conveyance Plan Plot 551

Scale @ A4:

1:500

CALA

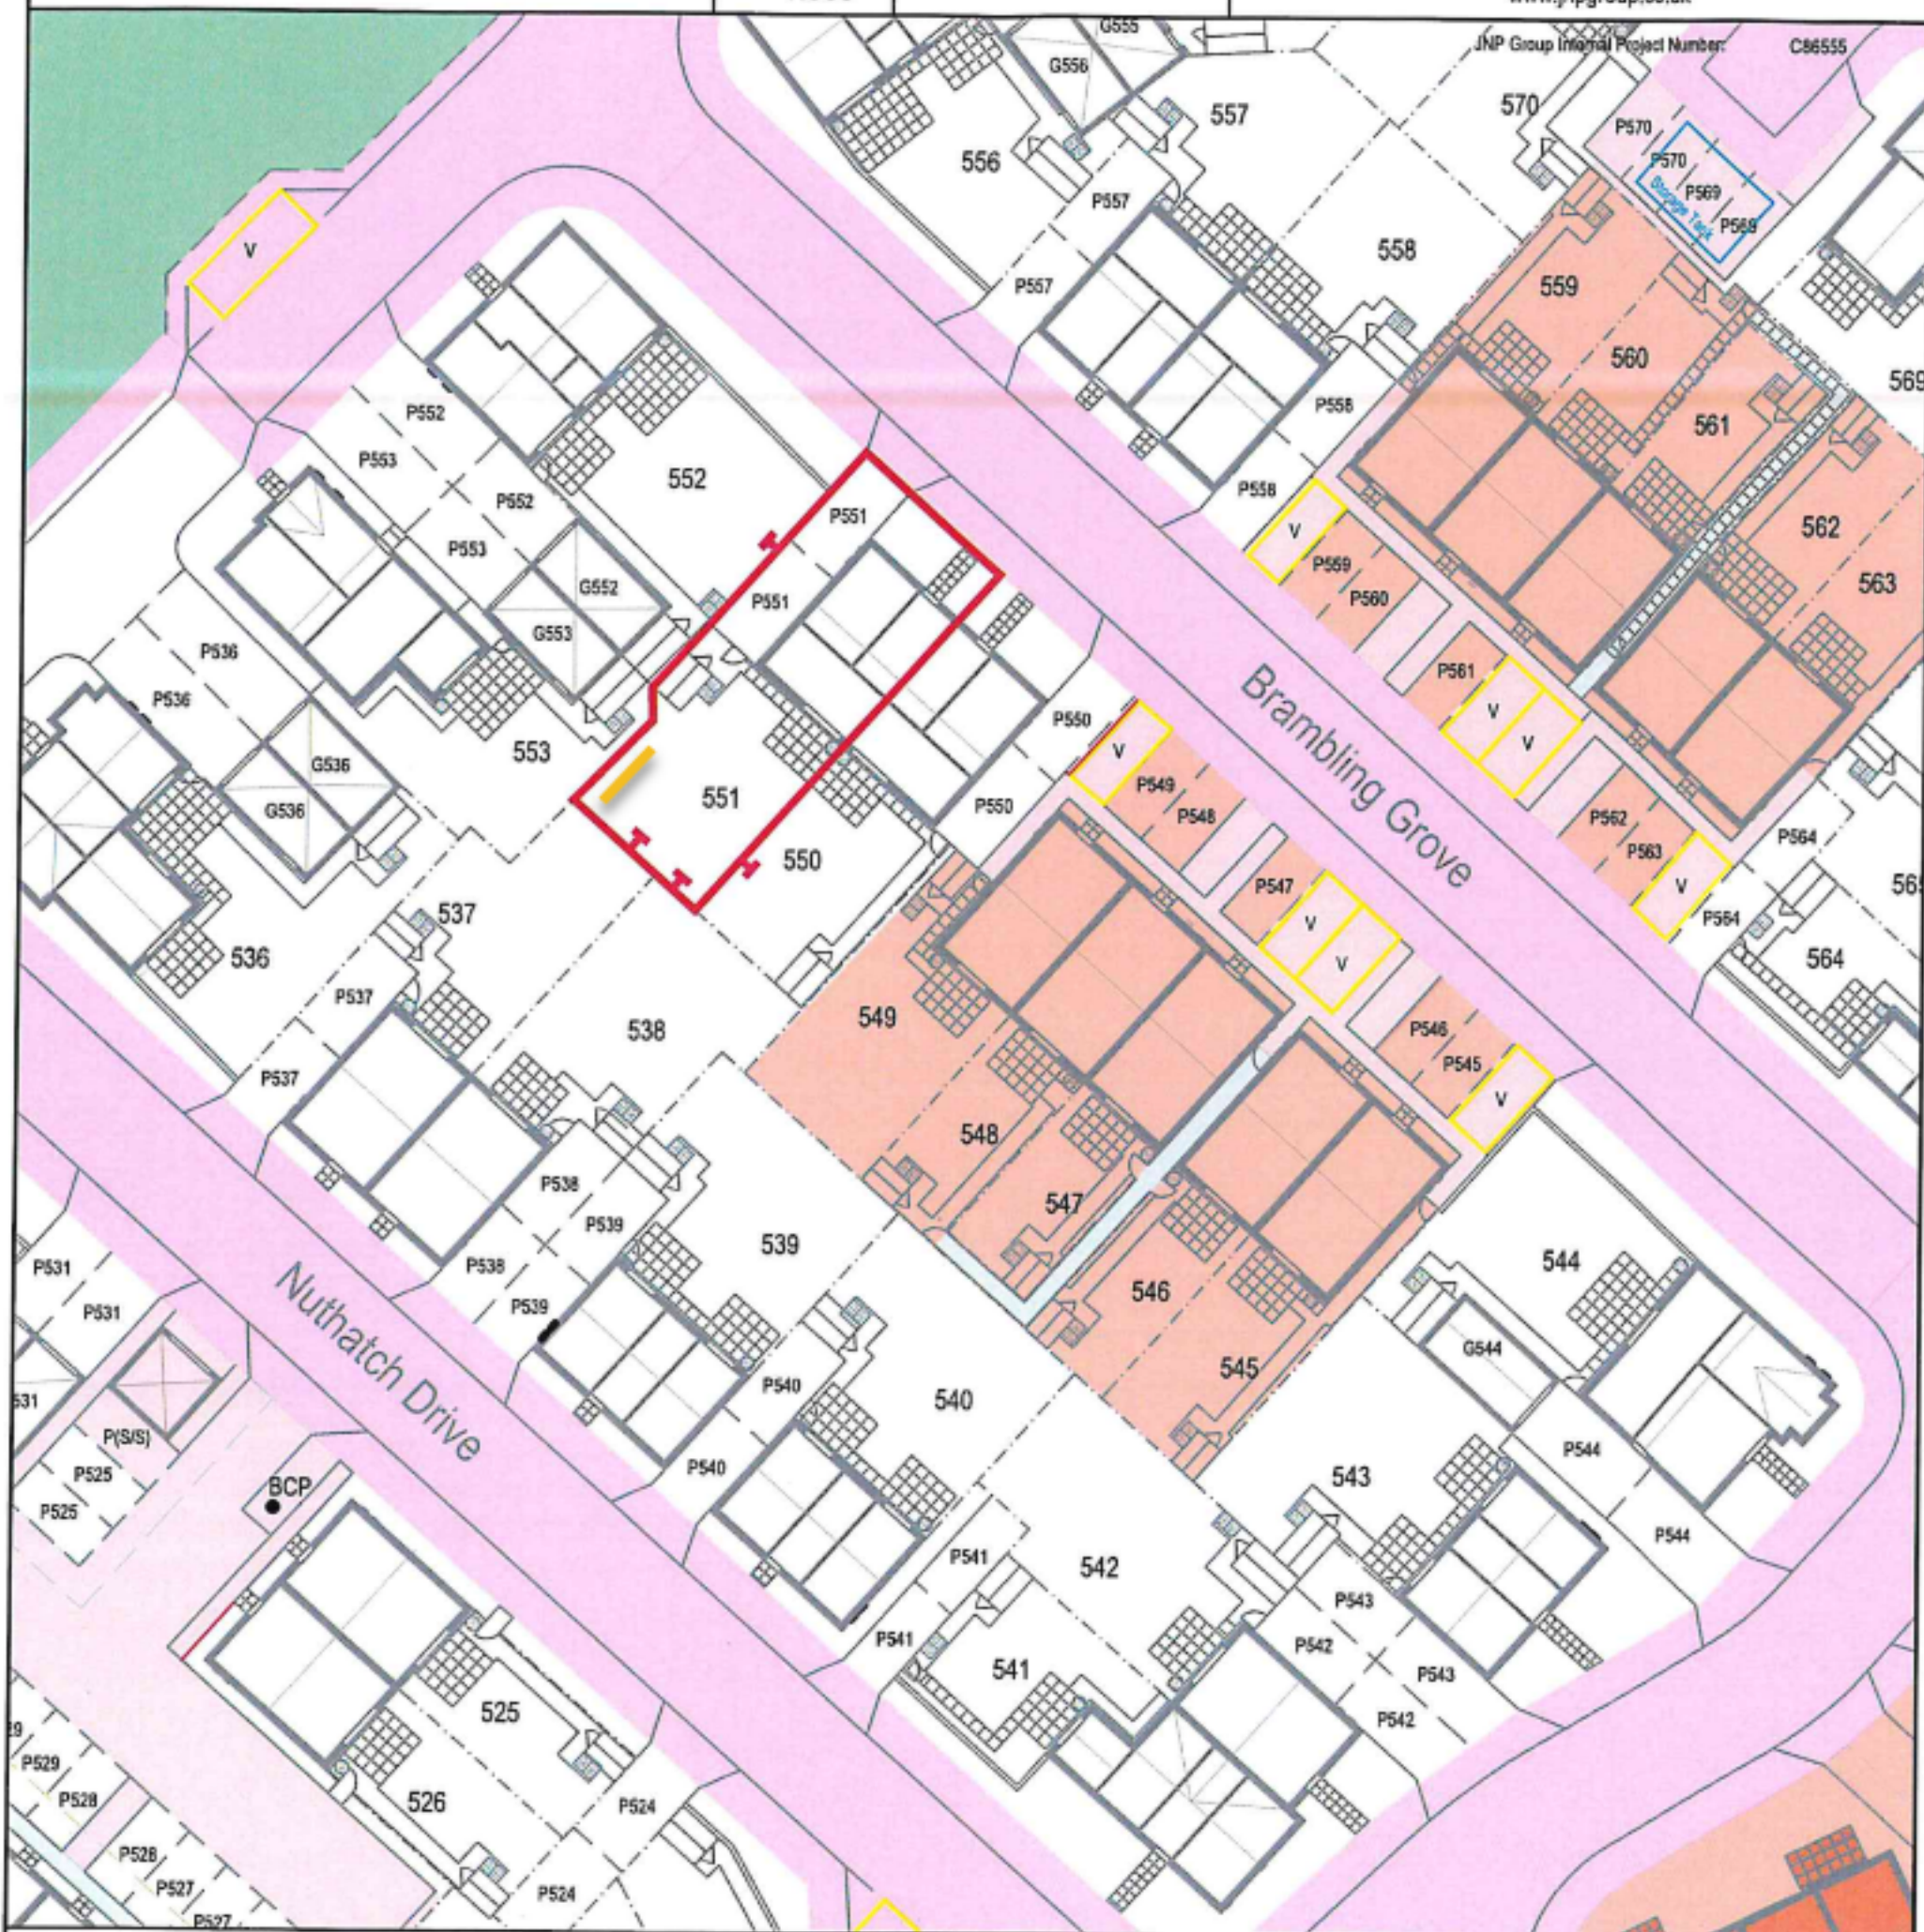

Key



jnpgroup

- | | | |
|---------------------------|--|--|
| Key | Shared Footpath | Allocated Parking Bays / Apartment Balconies |
| Site Boundary | Areas adopted by Wokingham LA | Visitors/Unallocated Parking Bays |
| Plot Boundary | Areas maintained by management company | Location of Geocellular Storage Tank (underground) |
| Boundary Ownership Marker | Estate Roads/S38 Adoption Area | Service Corridor |
| Drainage Easement | Housing Association Units | |

vice Corridor

* AK *Ankur Kumar*

* RB *Reema Bhat*

Classification:
FI_60_20

Drawn/Checked/Approved:
AK / KT / KT

Status: S3 - Suitable for Review & Comment

P03

11/01/2024

Plot 551 boundary ownership markers updated.

AG / AK / KM

© Copyright JNP Group Ltd, 2023