





FRONT

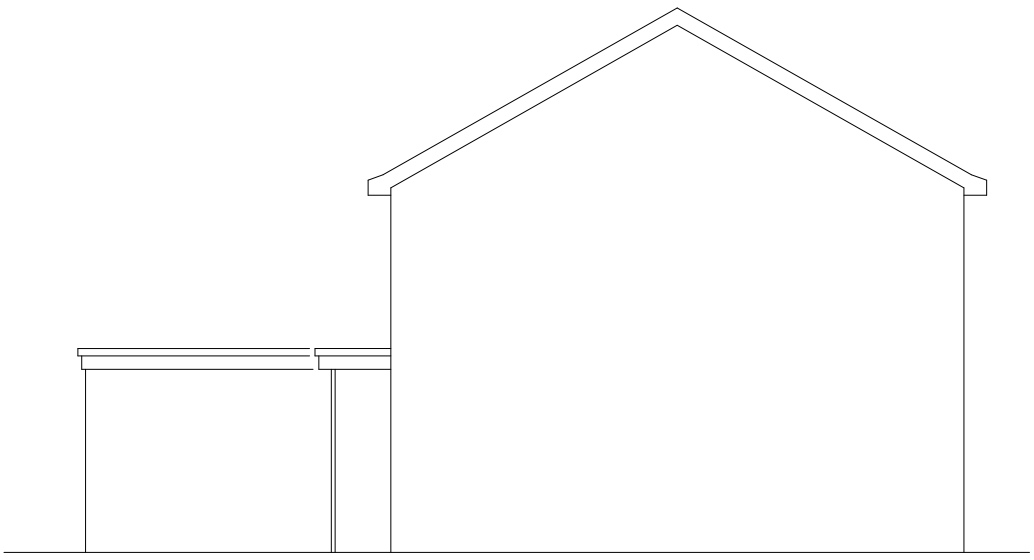


SIDE



SIDE

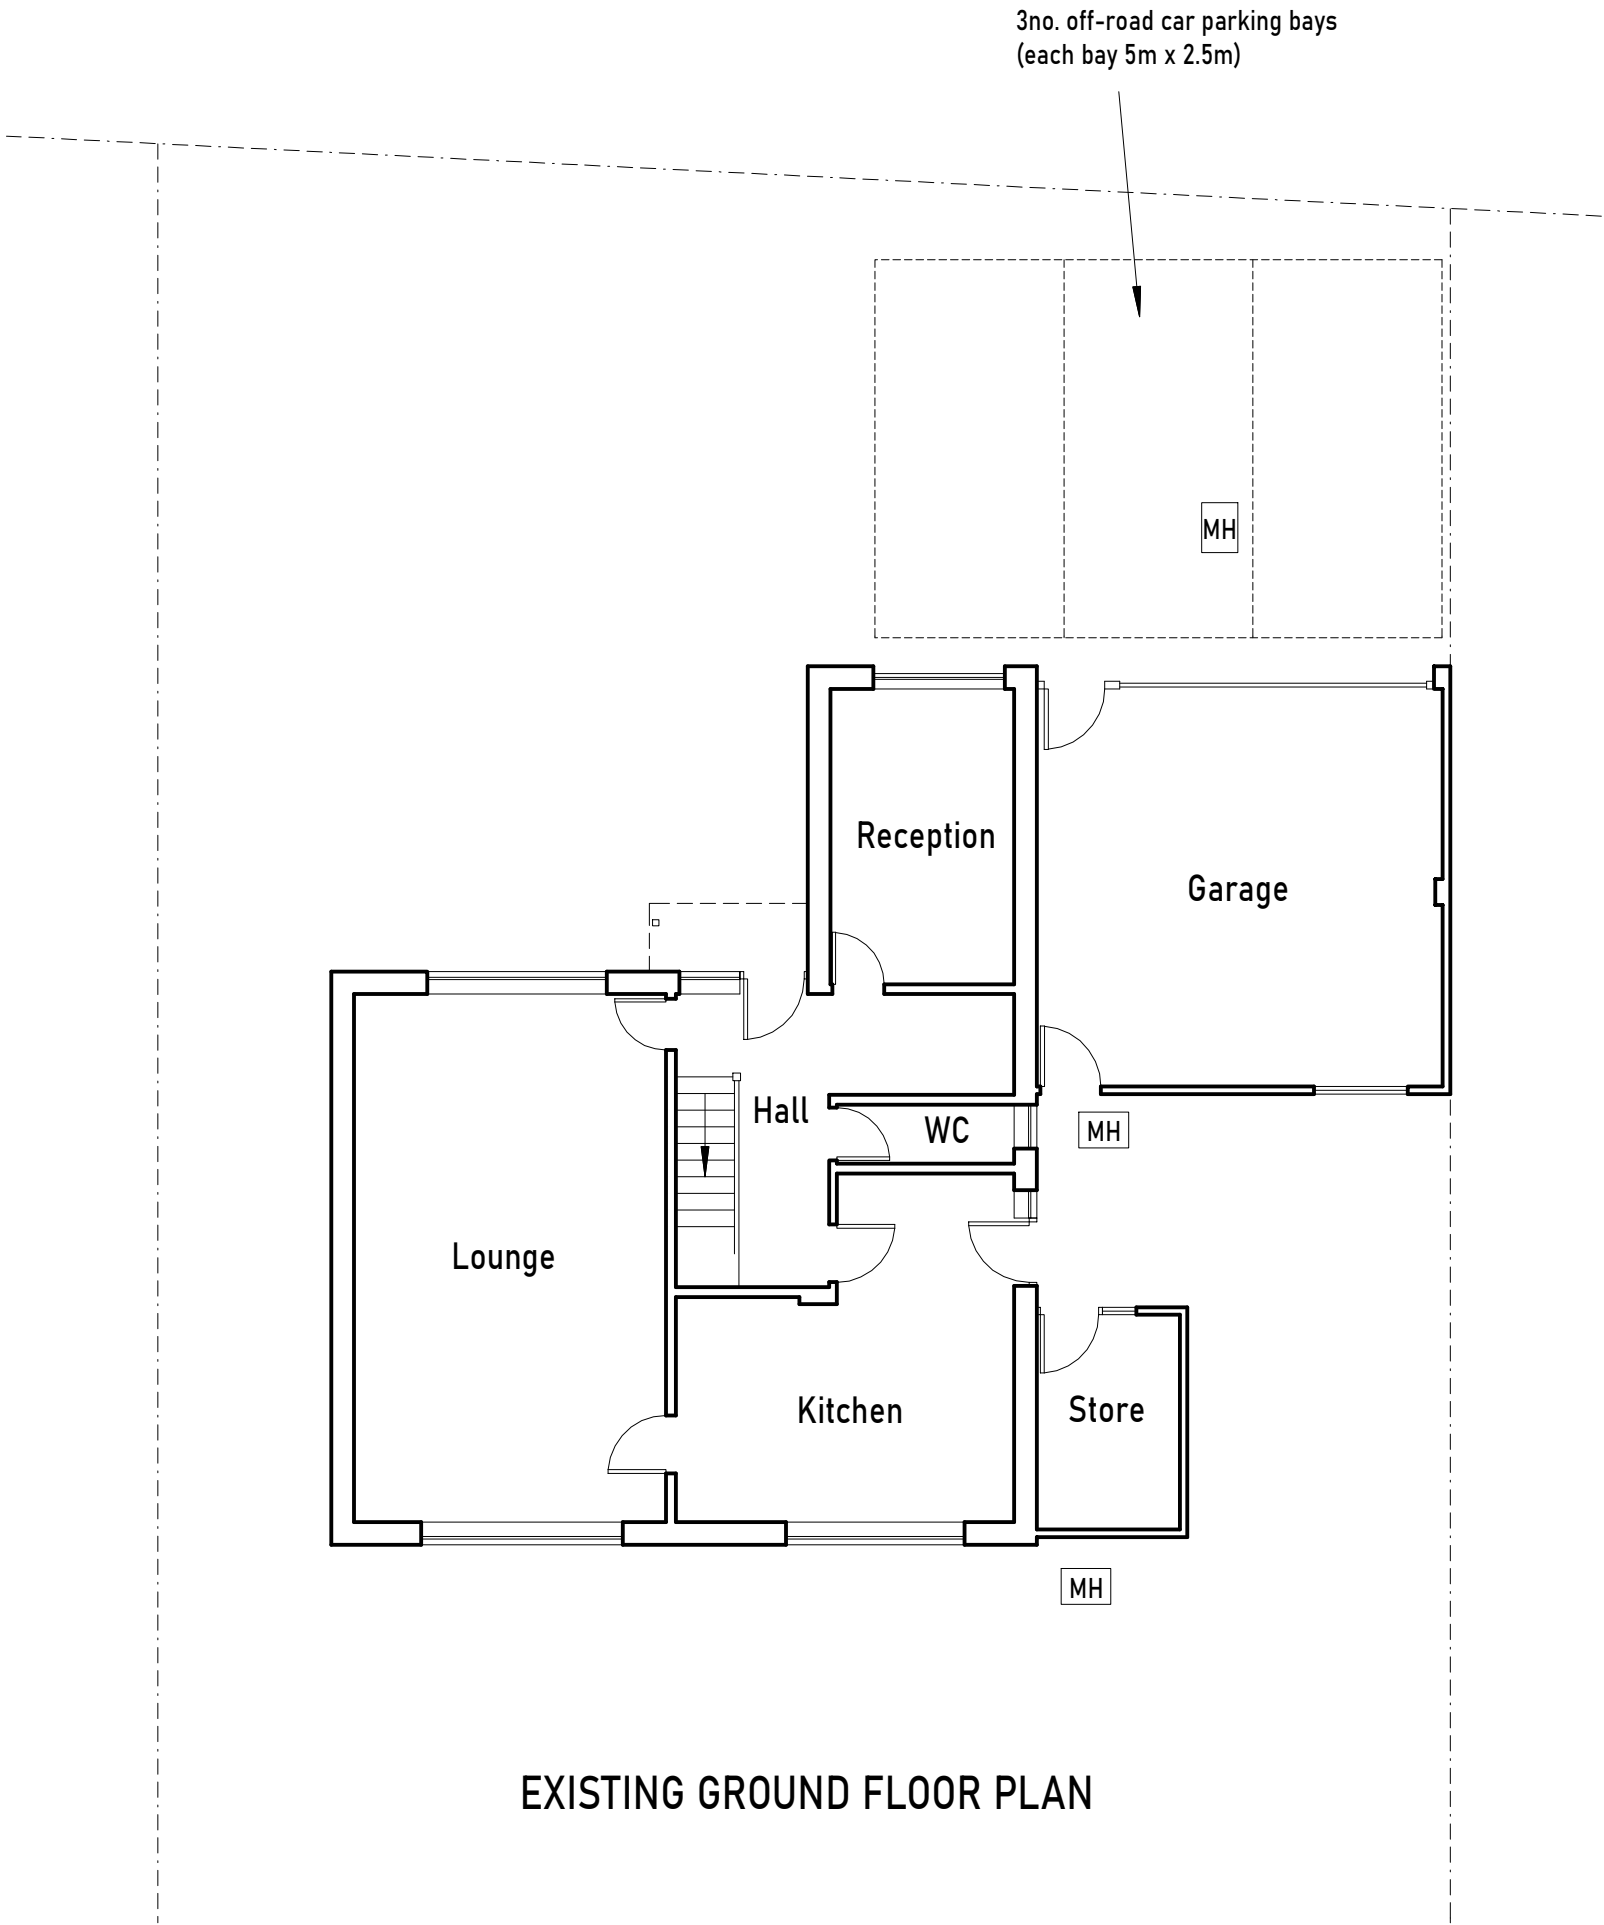

EXISTING GROUND FLOOR PLAN

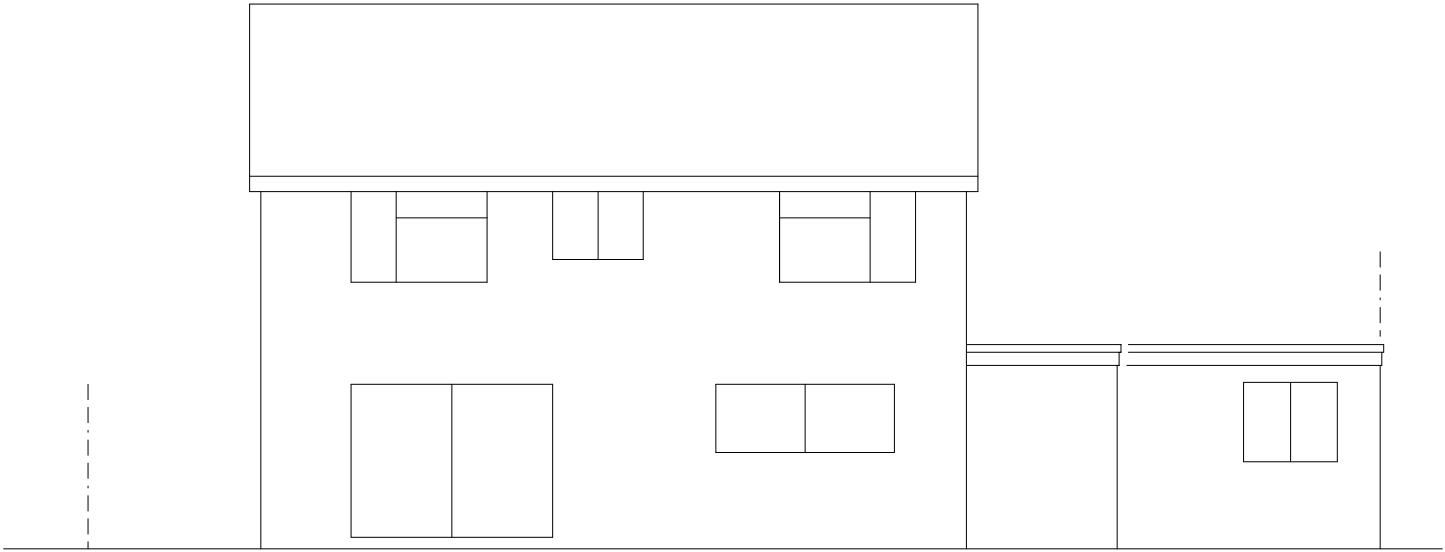

REAR

Revision			Drwg No	LAW-0323-04			(A2)	1:100
			Title	EXISTING PLAN AND ELEVATIONS				

	S BIDDLE Ltd Email: stephen@sbiddle.co.uk Mob: 07864 122 313 Web: www.sbiddle.co.uk			Stephen Biddle BSc CEng FICE	
	Client	Mr & Mrs D. Law-Jones			
	Address	3 Alderley Close, Woodley, Reading RG5 4TG			
	Drwg No	LAW-0325-04			
Title		EXISTING PLAN AND ELEVATIONS			
					