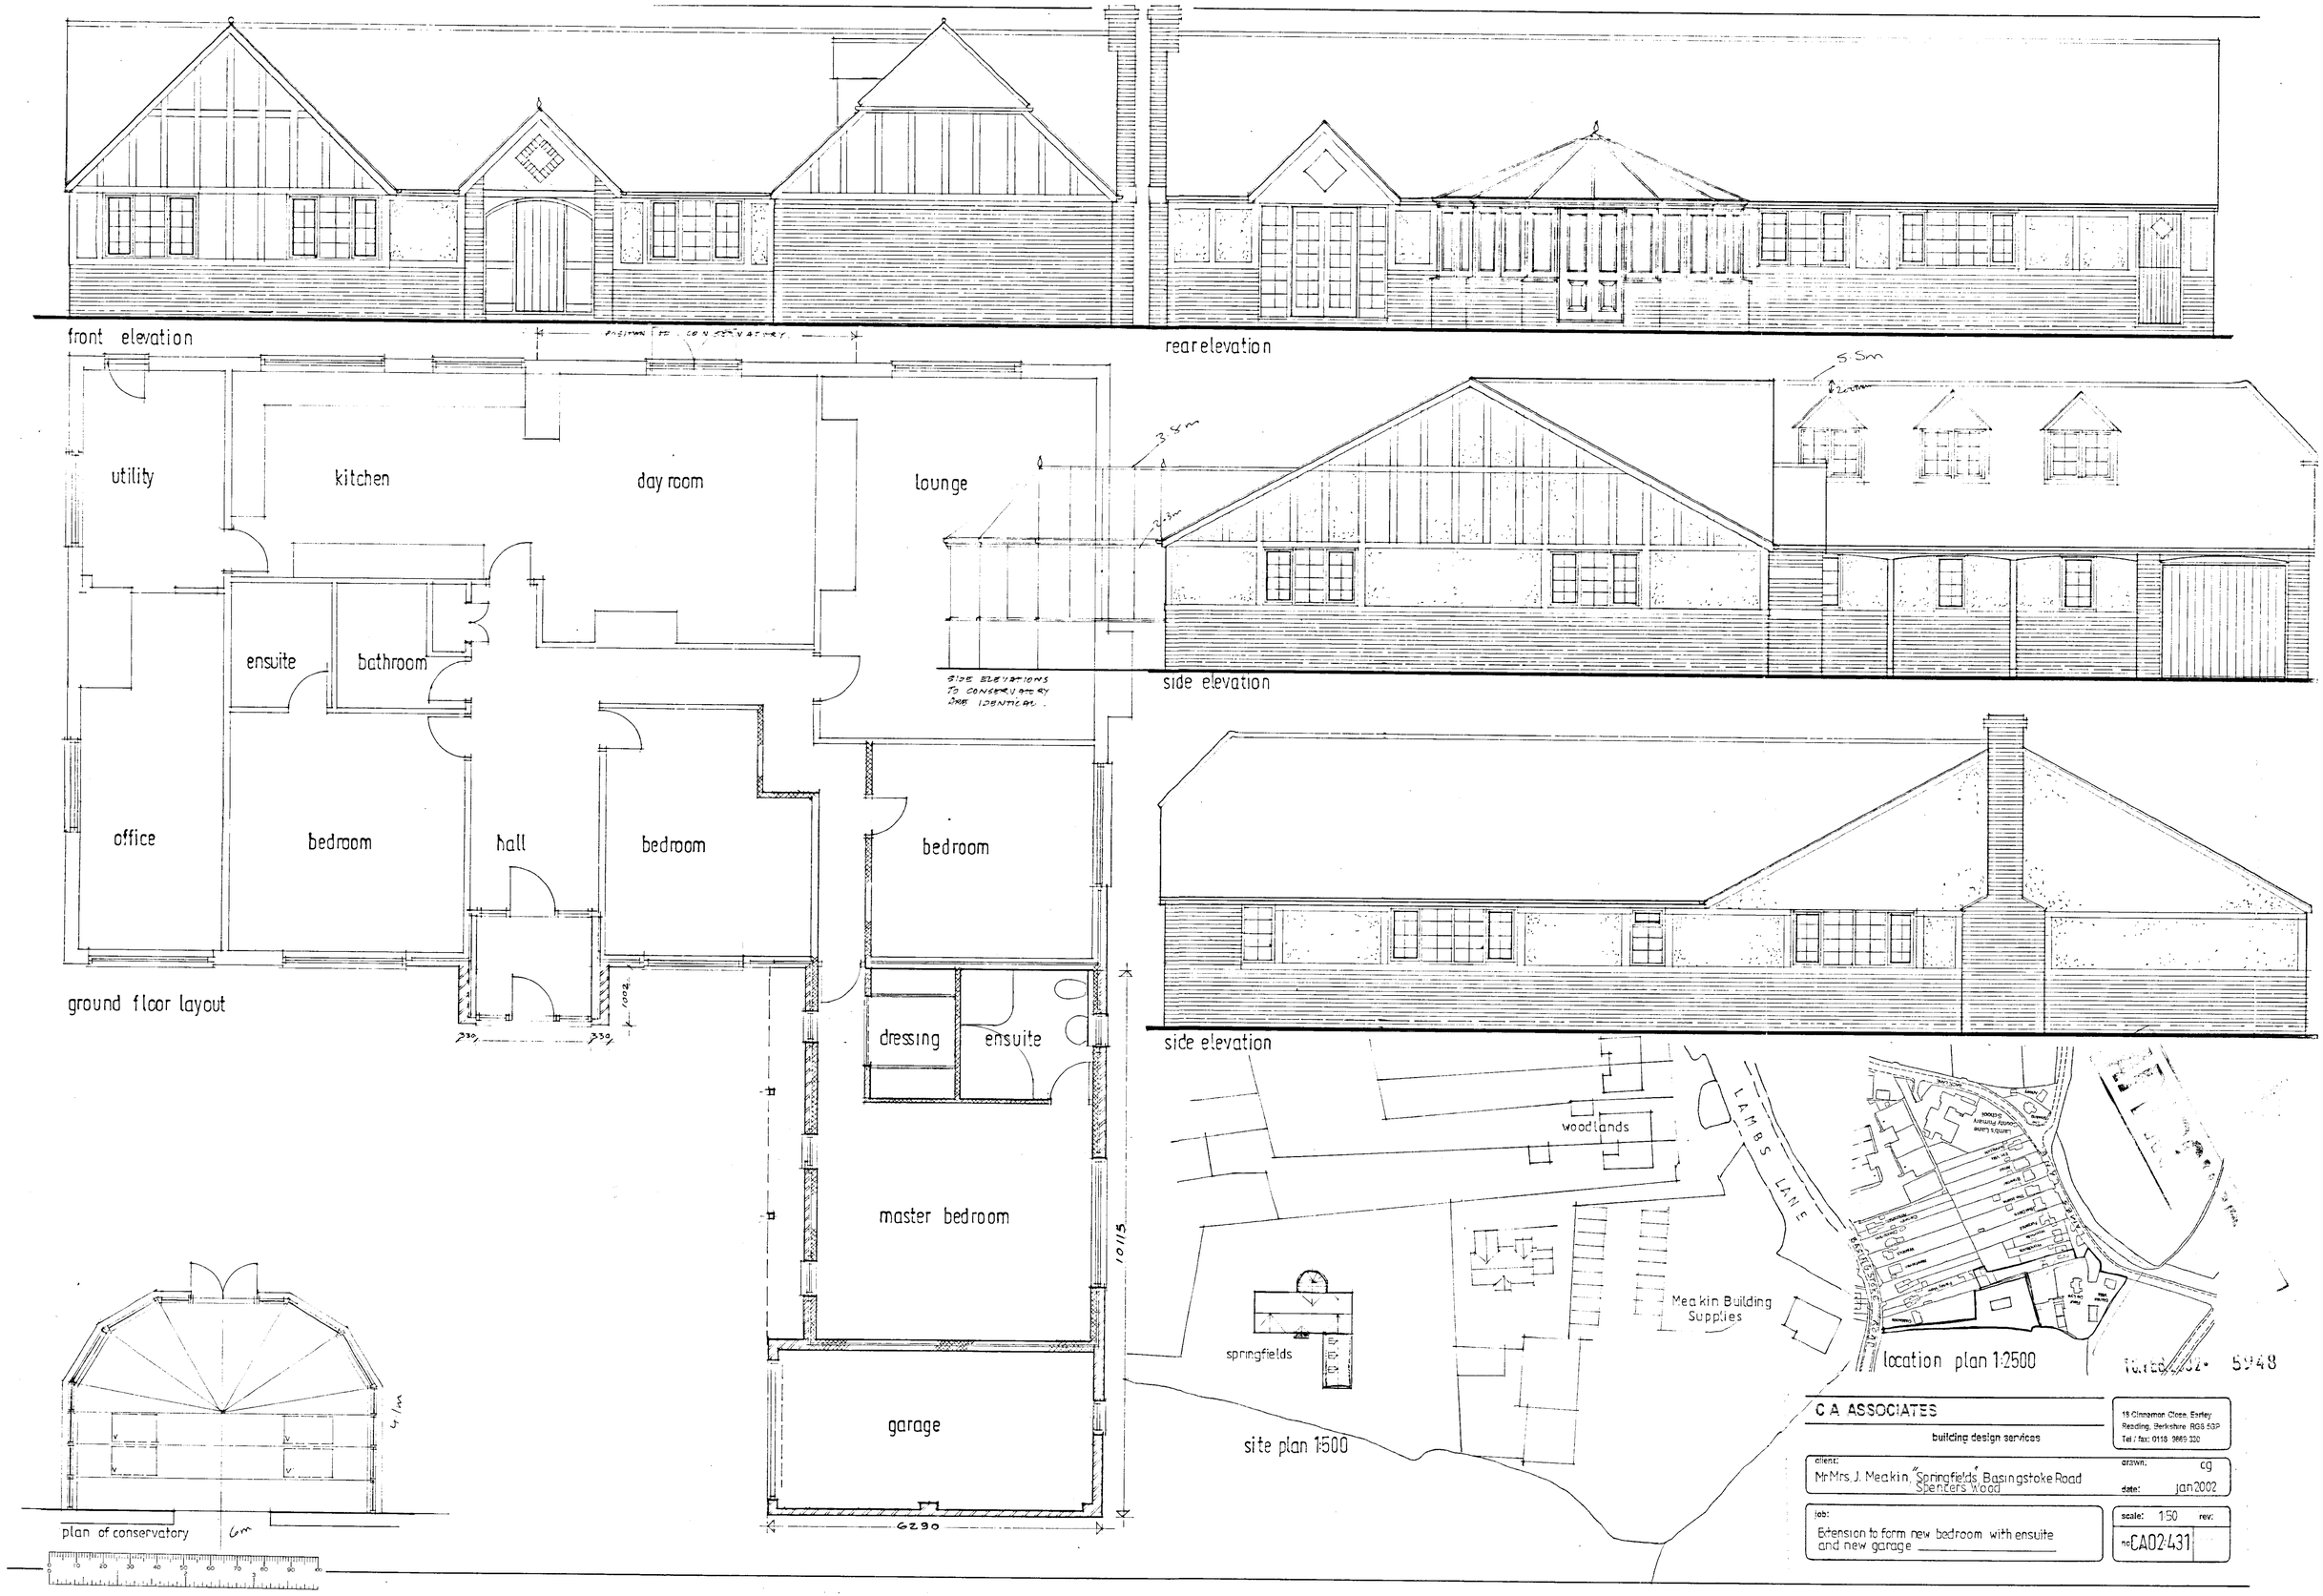
front elevation
rear elevation
utility
kitchen
day room
lounge
ensuite
bathroom
office
bedroom
hall
bedroom
bedroom
dressing
ensuite
master bedroom
garage
ground floor layout
side elevation
side elevation
woodlands
LAMBS LANE
Meakin Building Supplies
springfields
site plan 1:500
location plan 1:2500
plan of conservatory
6m
4.1m
10115
6290
3.8m
5.5m
SIDE ELEVATIONS TO CONSERVATORY ARE IDENTICAL.
C A ASSOCIATES
building design services
18 Cinnamon Close, Earley
Reading, Berkshire RG6 5GP
Tel / fax: 0118 9869 330
client:
Mr Mrs. J. Meakin, "Springfields" Basingstoke Road
Spencers Wood
drawn: cg
date: jan 2002
job:
Extension to form new bedroom with ensuite and new garage
scale: 1:50
rev:
no CA02-431