
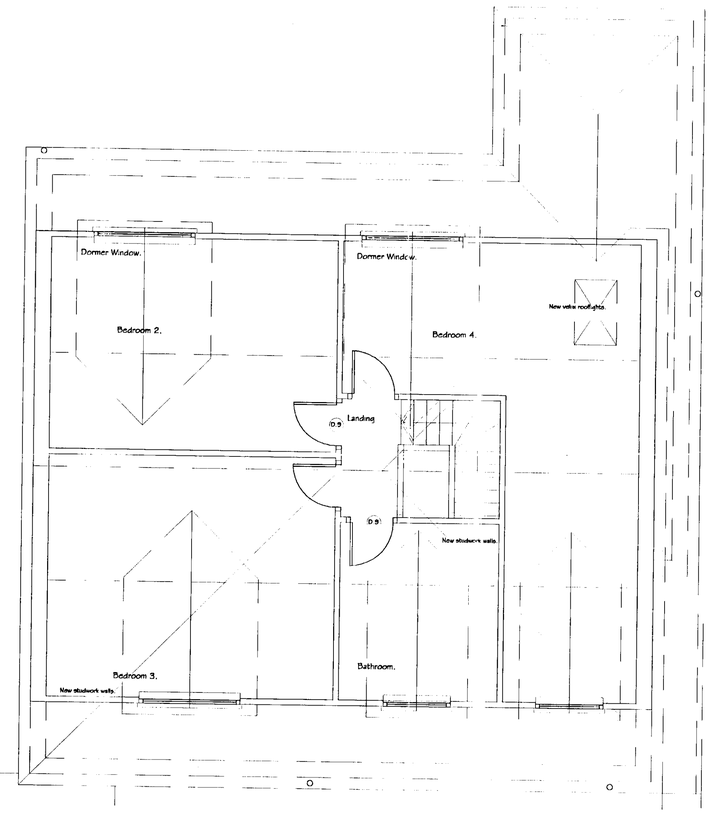


FIRST FLOOR PLAN.
AS PROPOSED.

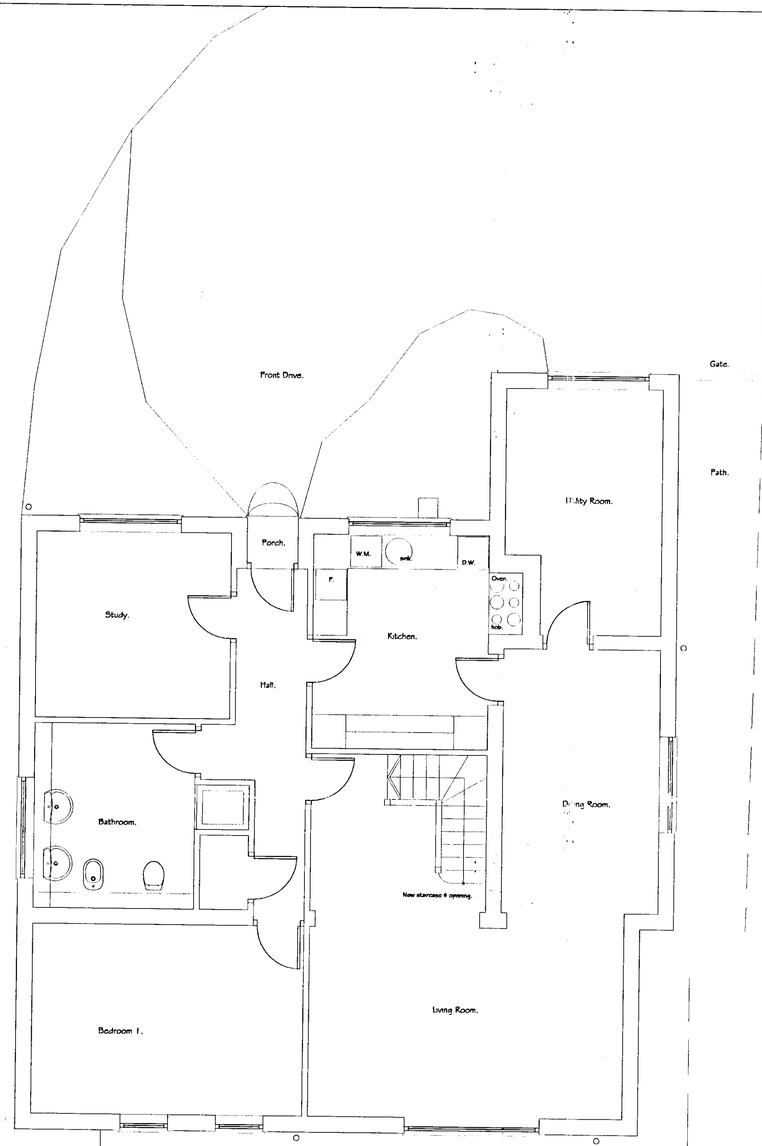

GROUND FLOOR PLAN.
AS PROPOSED.

Construction Notes
All dimensions must be checked on site and not scaled from these drawings.

Any change in specification must be reported to the Architect & The Structural Engineer.

Refer to The Structural Engineer's Information Specification, & Drawings. (A. D. Carstairs).

A		
	Date	Revision

Drawing title

Proposed
New Roof Alterations.

Plans.

Client

Mr. & Mrs. Griffiths.

Job title

90, Pinewood Avenue,
Crowthorne,
Berks.
RG45 6RG


NICHOLAS HADDON & ASSOCIATES
CHARTERED ARCHITECTS
235 FOLDERS LANE, BRACKNELL, BERKS RG42 2LA
01344 300412

Scale 1 : 50


Date February 2002 | Drawn by N.J.H.

©copyright


Drg. No. 2001/57/06. | Rev.

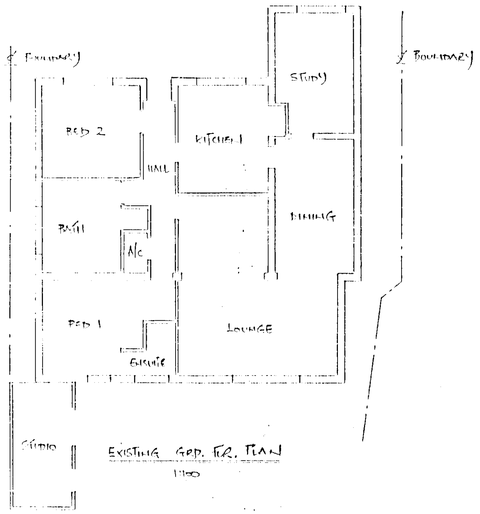


EXISTING GRD. FLR. PLAN
1:100

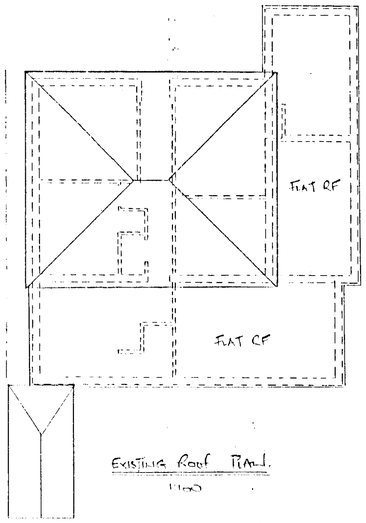


EXISTING ROOF PLAN.
1:100

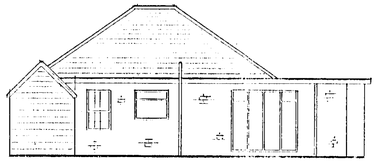


EXISTING REAR ELEVATION
1:100

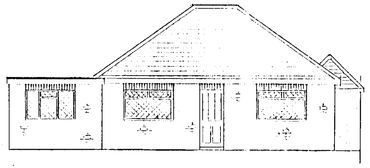


EXISTING FRONT ELEVATION
1:100

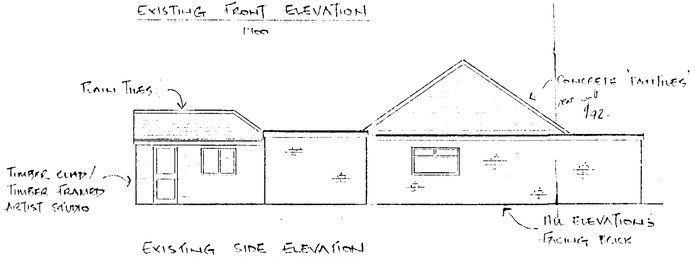

EXISTING SIDE ELEVATION
1:100

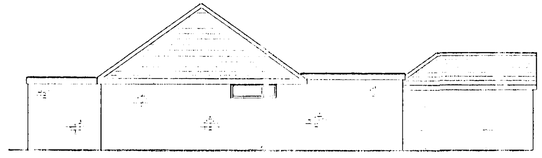

EXISTING SIDE ELEVATION
1:100

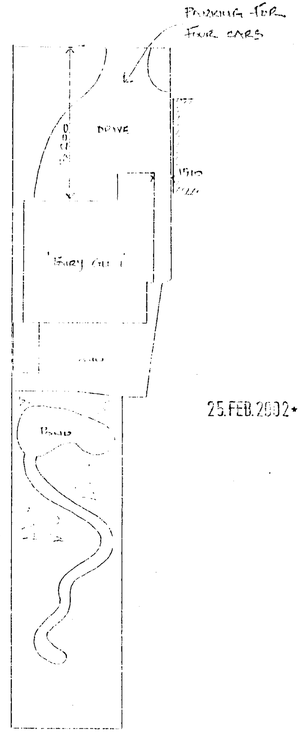

SITE PLAN
1:250

PROPOSED PITCH ROOF & LOFT CONVERSION
FAIRY GLEN
FIVEWOOD AVENUE
CROWTHORNE
BERKSHIRE
RG45 6RG
MR & MRS. R. HALL

DRG. 01


25.FEB.2002 5990




REAR ELEVATION.



FRONT ELEVATION.

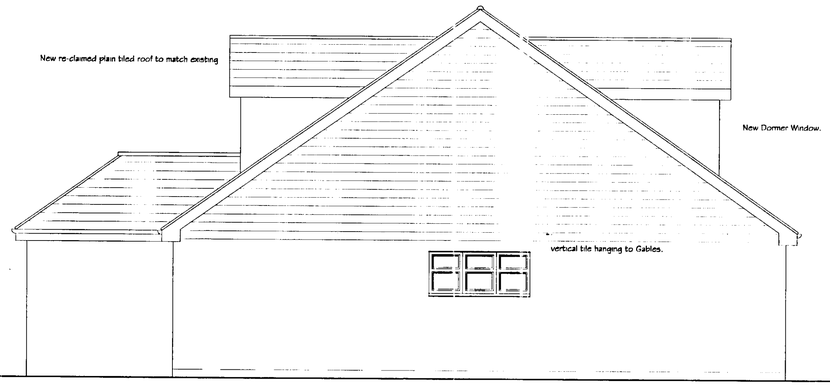

SIDE ELEVATION.

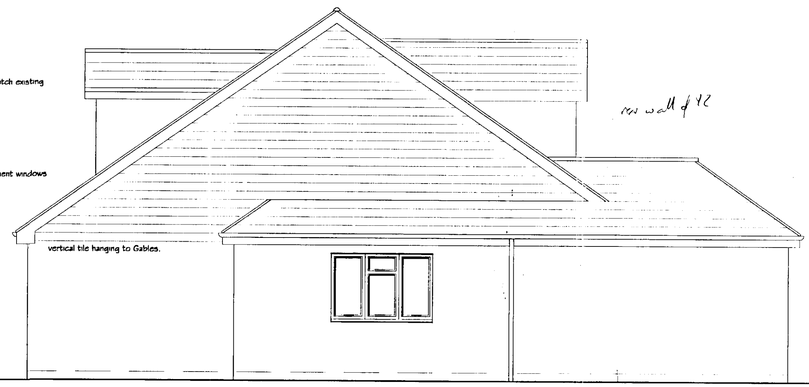

SIDE ELEVATION.

Construction Note
All dimensions must be checked on site and not scaled from these drawings.

Any change in specification must be reported to the Architect & The Structural Engineer.

Refer to The Structural Engineer's Information Specification, & Drawings. (A. D. Carstairs).

A	Date	Revision

Drawing title

New Loft Conversion.

Proposed Elevations.

Client

Mr. & Mrs. Griffiths.

Job title

90, Pinewood Avenue,
Crowthorne,
Berks.
RG45 6RG

NICHOLAS HADDON & ASSOCIATES
CHARTERED ARCHITECTS
23B FOLDERS LANE, BRACKNELL, BERKS RG42 2LA
01344 300412

Scale 1 : 50

Date February 2002 | Drawn by N.J.H.

©copyright

Drg. No. 2001/57/07. | Rev.