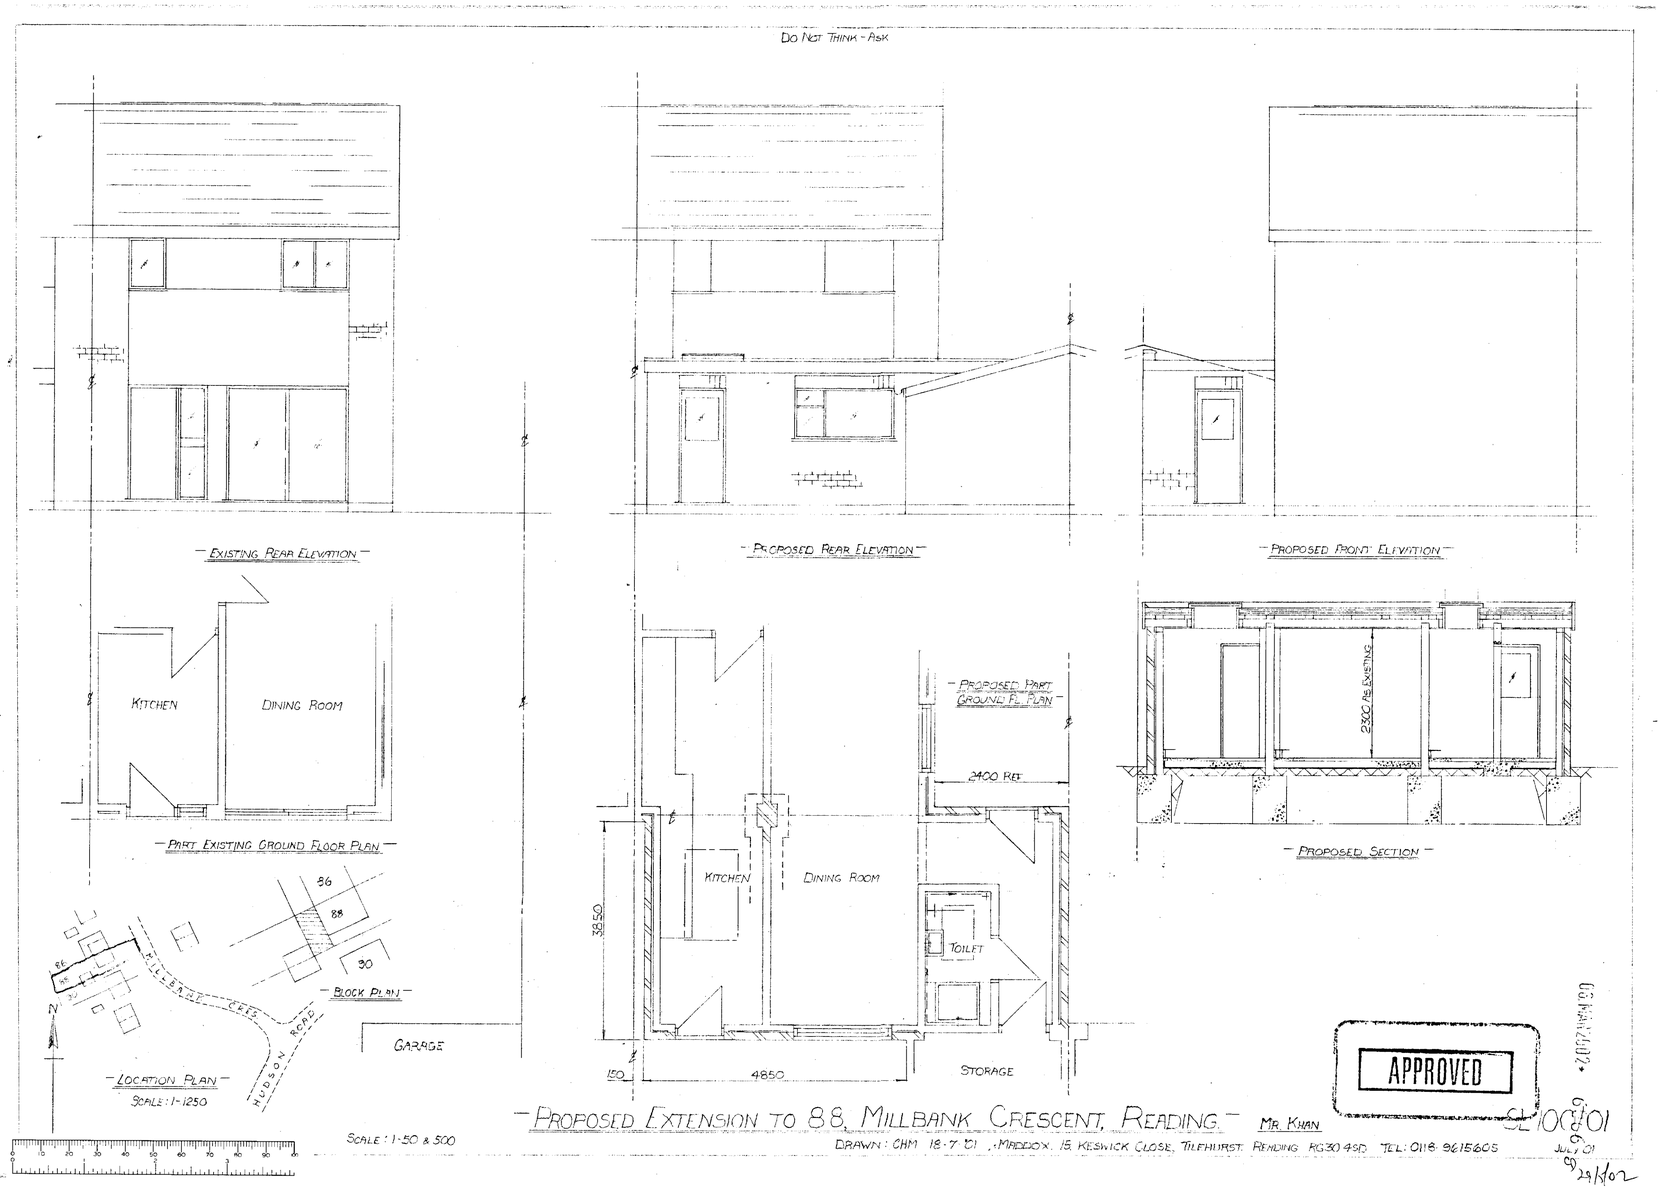
DO NOT THINK - ASK
EXISTING REAR ELEVATION
PROPOSED REAR ELEVATION
PROPOSED FRONT ELEVATION
KITCHEN
DINING ROOM
PART EXISTING GROUND FLOOR PLAN
PROPOSED PART GROUND FL. PLAN
2400 REF
2300 AS EXISTING
PROPOSED SECTION
KITCHEN
DINING ROOM
TOILET
3850
150
4850
STORAGE
GARAGE
86
88
90
BLOCK PLAN
MILLBANK CRES.
HUDSON ROAD
LOCATION PLAN
SCALE: 1-1250
SCALE: 1-50 & 500
APPROVED
SL 100/01
JULY 01
29/8/02
PROPOSED EXTENSION TO 88, MILLBANK CRESCENT, READING.
MR. KHAN
DRAWN: CHM 18-7-01, MADDOX, 15, KESWICK CLOSE, TILEHURST, READING RG30 4SD TEL: 0118 9615605