

DO NOT MEASURE OFF THIS PRINT – IF IN DOUBT ASK


EXISTING DWELLING

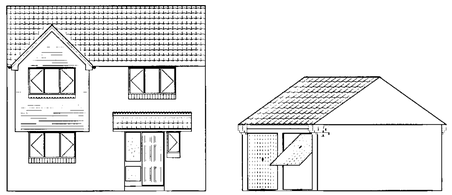

FRONT ELEVATION
(NORTH WEST)
SCALE 1:100

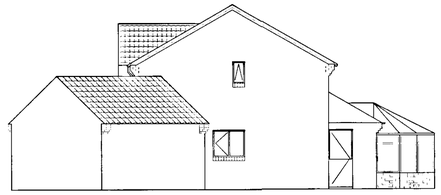

SIDE ELEVATION
(SOUTH WEST)
SCALE 1:100

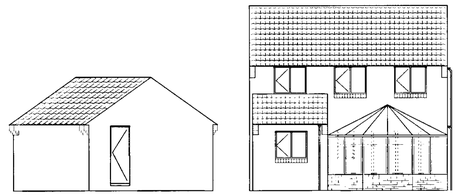


REAR ELEVATION
(SOUTH EAST)
SCALE 1:100


PROPOSED TWO STORY EXTENSION



FRONT ELEVATION
(NORTH WEST)
SCALE 1:100

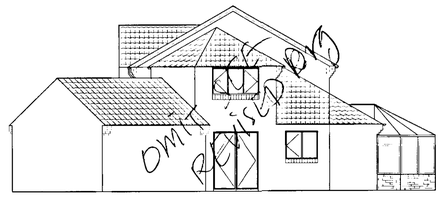


SIDE ELEVATION
(SOUTH WEST)
SCALE 1:100

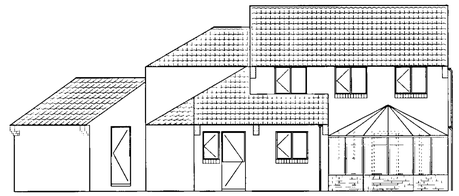


REAR ELEVATION
(SOUTH EAST)
SCALE 1:100

25.FEB.2002 5997

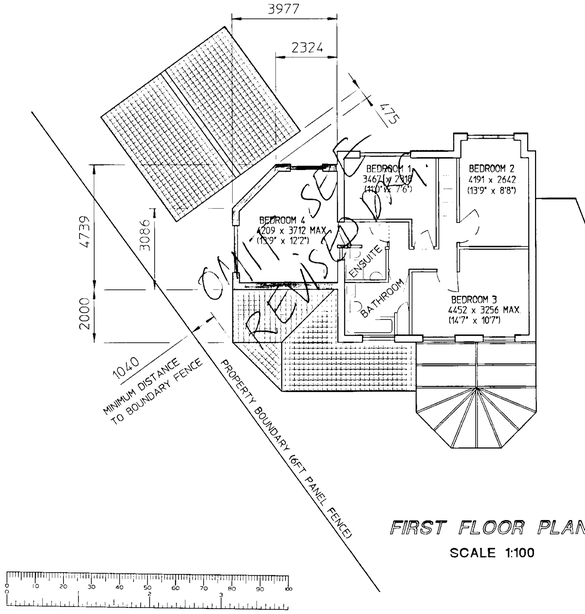

FIRST FLOOR PLAN
SCALE 1:100

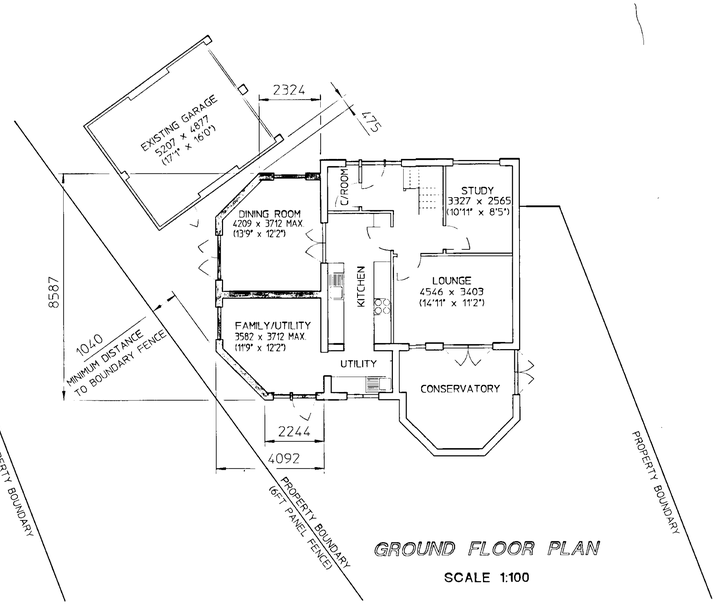

GROUND FLOOR PLAN
SCALE 1:100

NOTE:
1. WALLS TO BE CONSTRUCTED FROM RED BRICK TO MATCH EXISTING PROPERTY.
2. WINDOWS TO BE WHITE UPVC, DOUBLE GLAZED, TO MATCH EXISTING PROPERTY.
3. ROOF TILES TO MATCH EXISTING PROPERTY
4. SCALE: ALL VIEWS 1:100
5. ALL DIMENSIONS SHOWN IN MM
6. PROPERTY:
   14, THE LILACS,
   BARKHAM,
   WOKINGHAM,
   BERKS.
   RG41 4UT

APPROVED
APPROVED
APPROVED

UNLESS OTHERWISE SPECIFIED :-
- DIMENSIONS ARE IN MILLIMETRES OR DEGREES
- THIRD ANGLE PROJECTION
- LINEAR & ANGULAR TOLERANCES
  XX ±0.50 XX.X ±0.20
  XX.XX ±0.10 XX.XXX ±0.05
- GEOMETRIC DIMENSIONING AND TOLERANCES PER ANSI Y14.5M-1982 AND ISO 8015

DO NOT MEASURE OFF THIS PRINT

THIS DRAWING REPLACES: -
REFERENCE PART NO.: -
DRAWN: DATE: 10/MAR/00
CHECKED: DATE: -
PROJECT ENGINEER: DATE: -

TITLE: REVISED PLANS FOR TWO STORY EXTENSION TO 14 THE LILACS, BARKHAM

SIZE: D | DESIGN CENTER | DOC CLASS | DWG NO. | REV: R3
SCALE: 1:100 | (CUBIC MM) | SHEET 1 OF 1