
Notes


All dimensions and levels on site are to be checked prior to commencement of work.

This drawing is the copyright of The Edwards Irish Partnership.

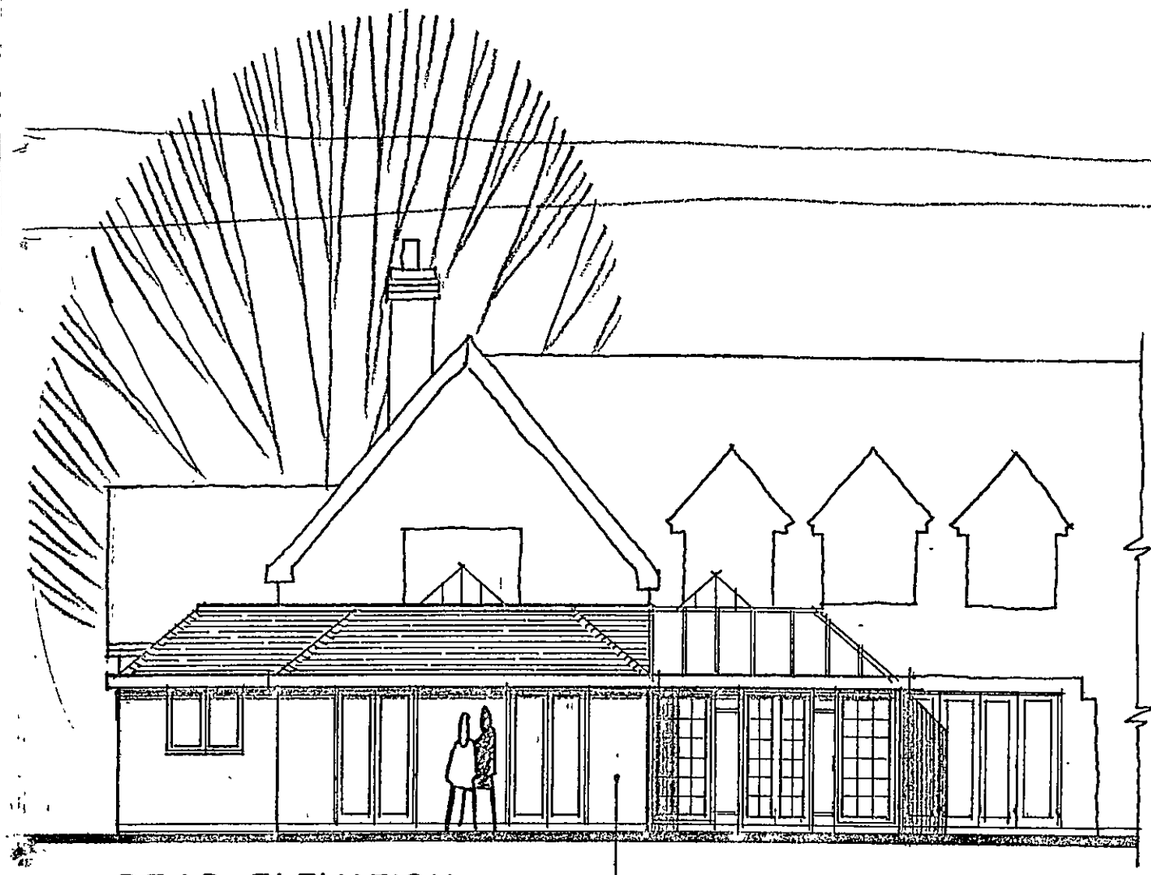


REAR ELEVATION


Render to match xtg

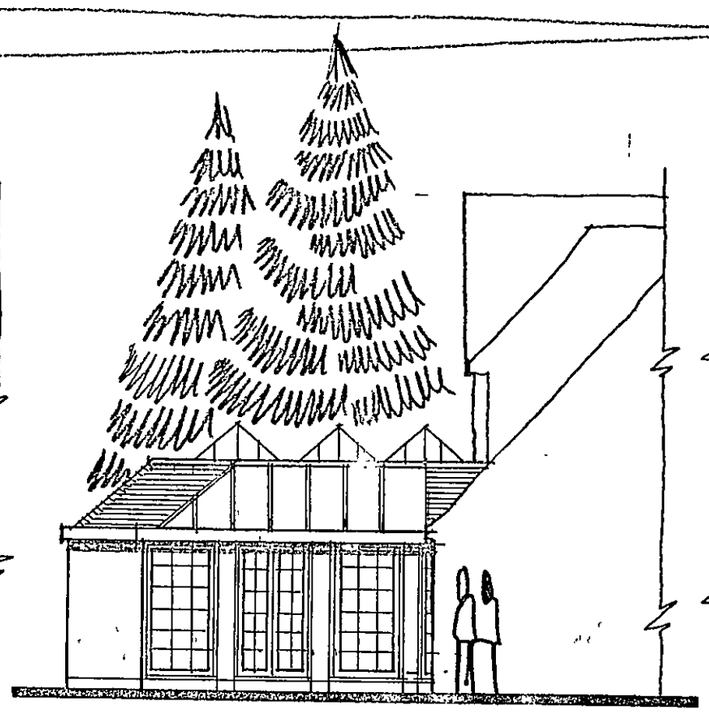


SIDE ELEVATION

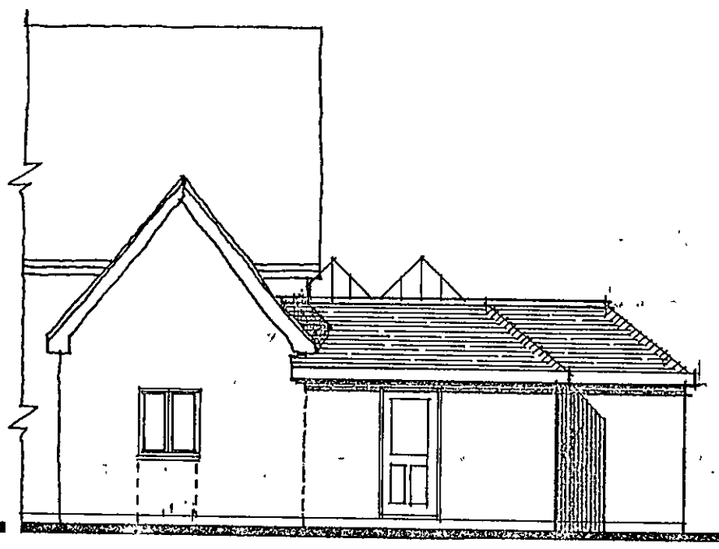

SIDE ELEVATION

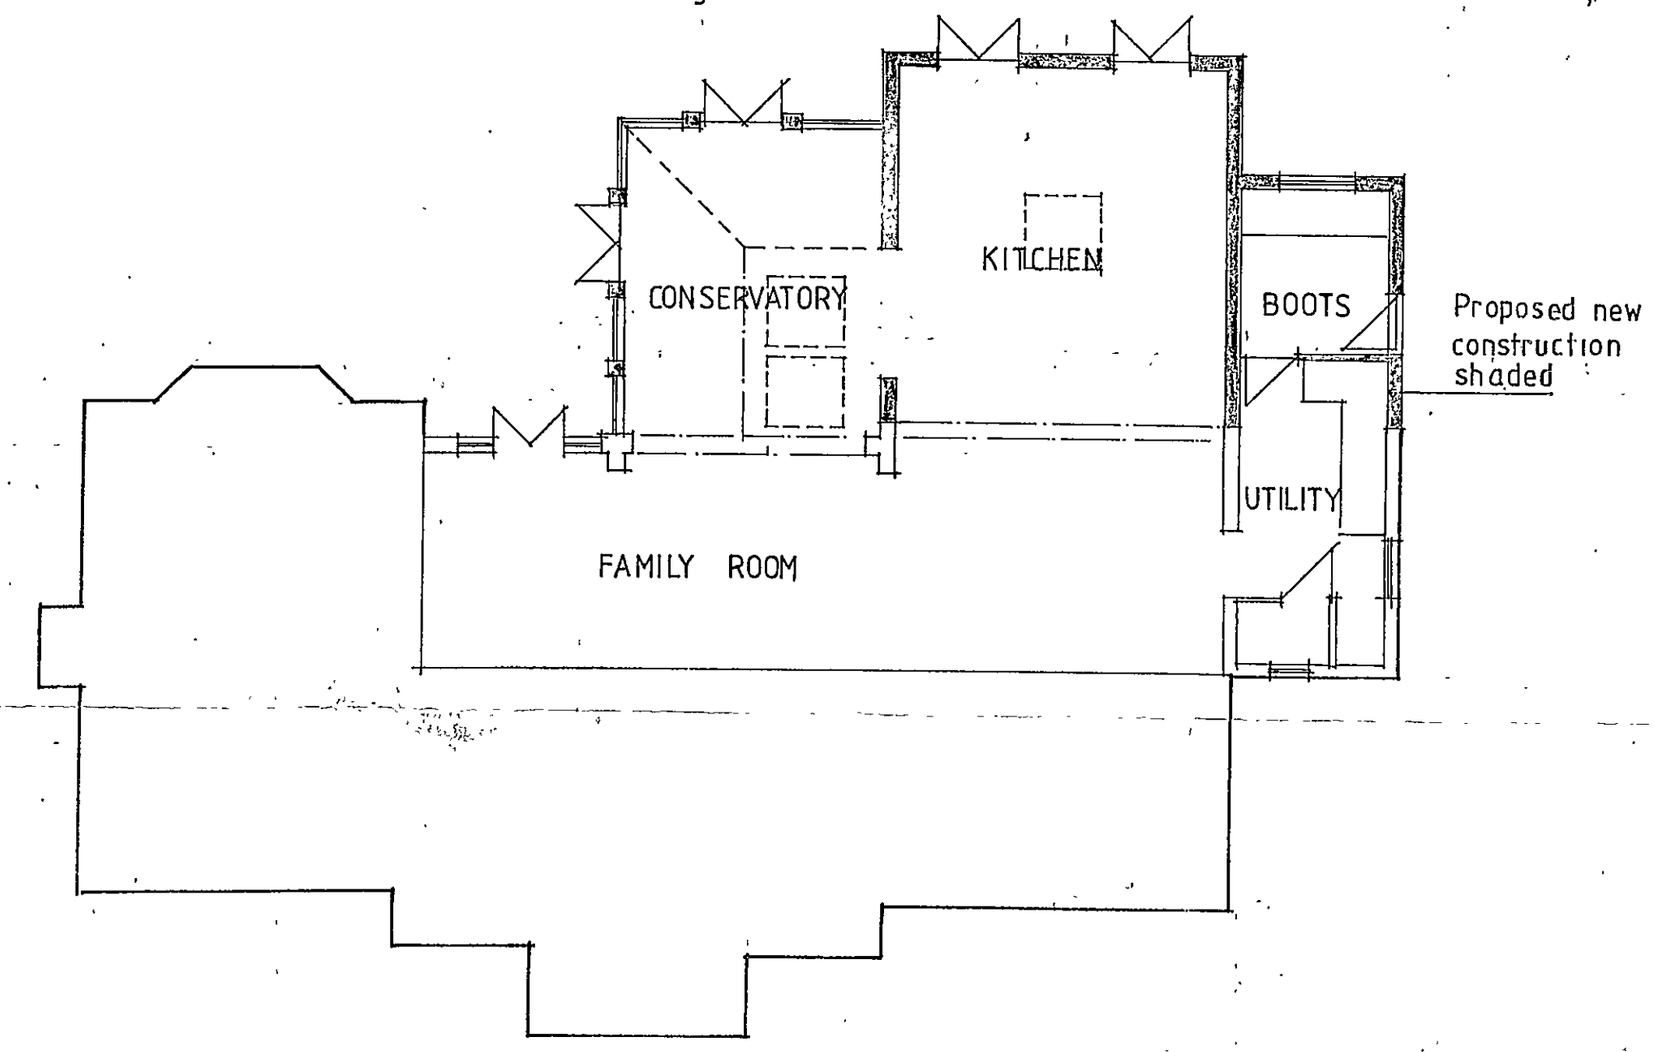


PROPOSED GROUND FLOOR PLAN

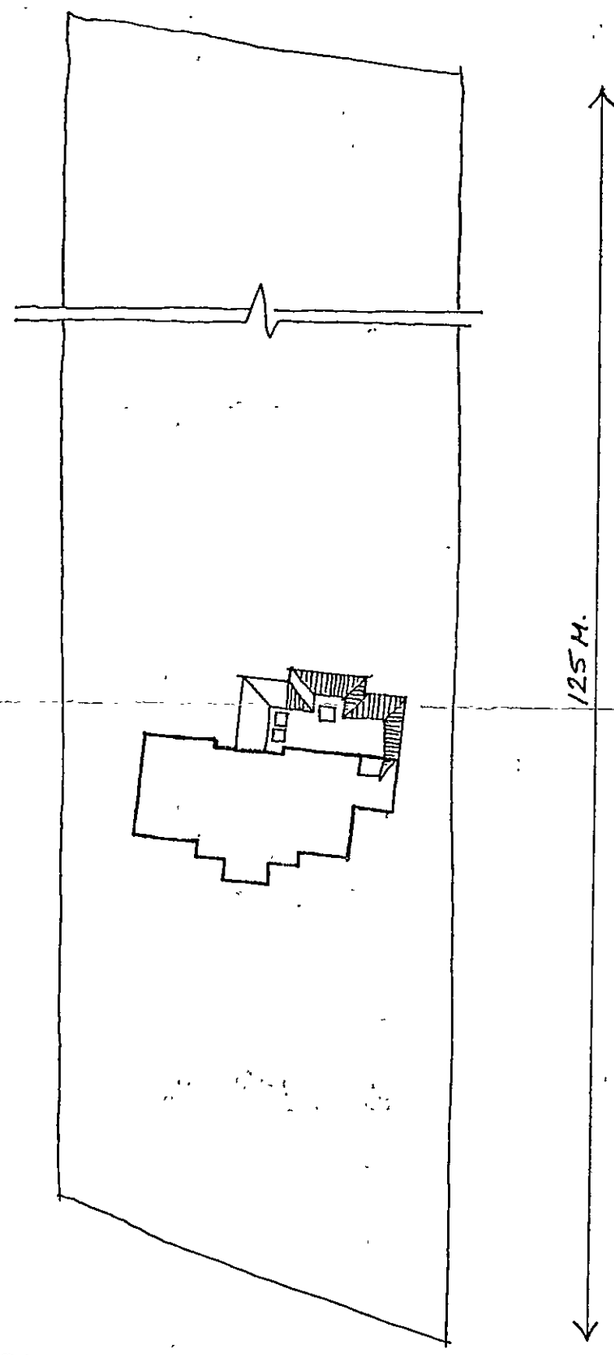

BLOCK PLAN 1:500

12.SEP.2002

7564

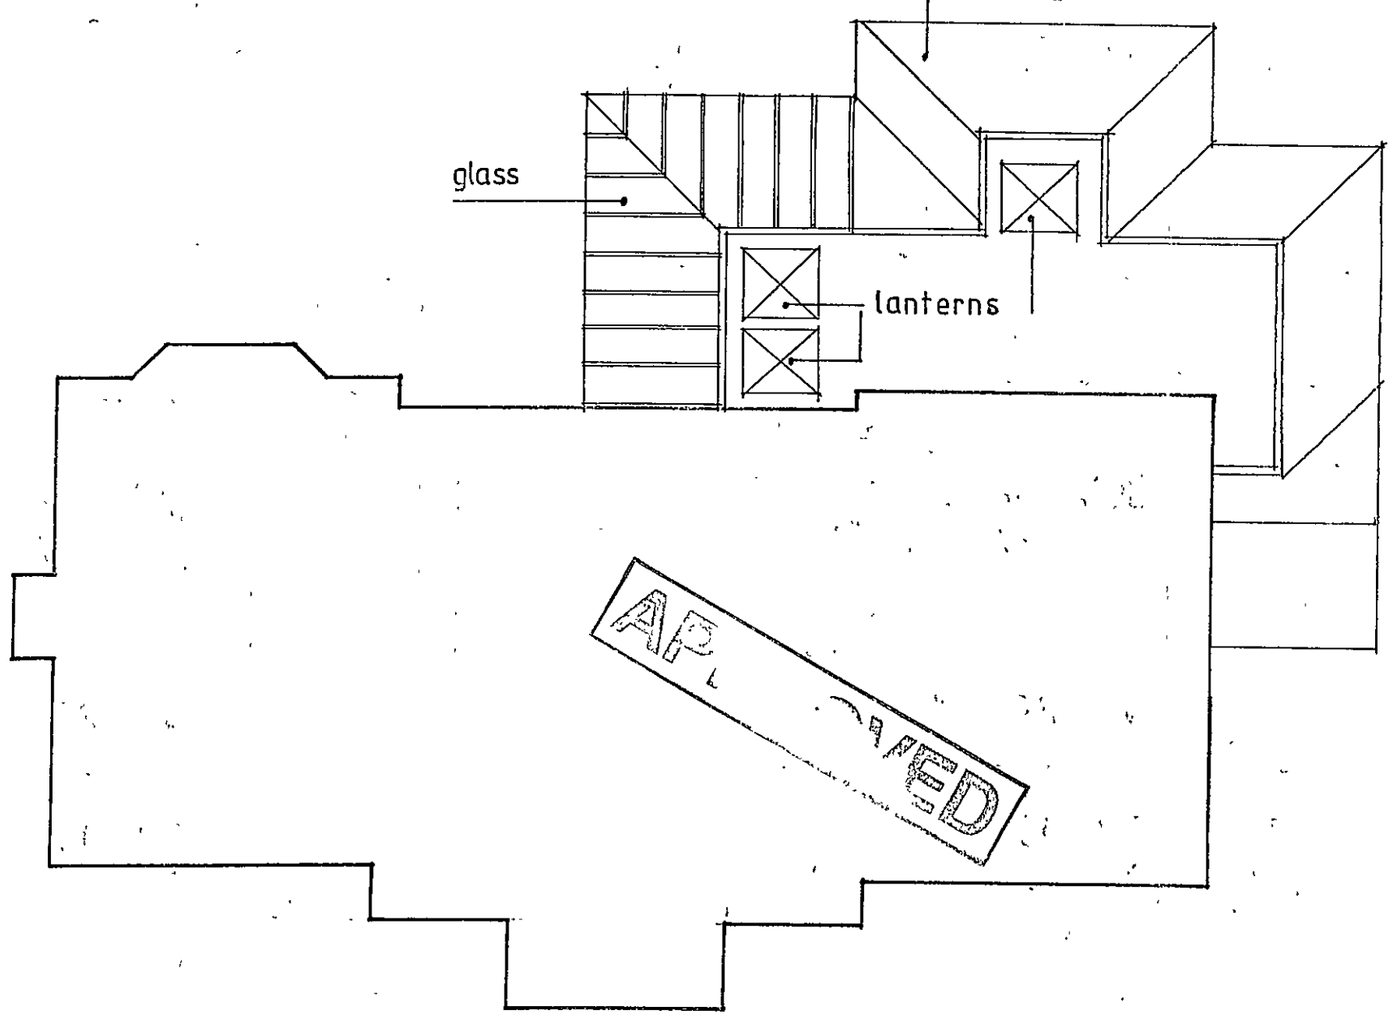

PROPOSED ROOF PLAN

Project

WOOBEN
HOLLYBUSH RIDE
WOKINGHAM

Client

MR AND MRS R WORTH

Drawing

PROPOSED CONSERVATORY AND KITCHEN EXTENSION

Scale 1:100

Date 09/02

The Edwards Irish Partnership
Architects & Surveyors
36 Langborough Road, Wokingham, Berks. RG40 2BT
Tel: 0118-989-4403 Fax: 0118-989-4383 E-mail: the.eip@virgin.net

Job 1546 Dwg. 01

Rapidos DS (UK) 99811