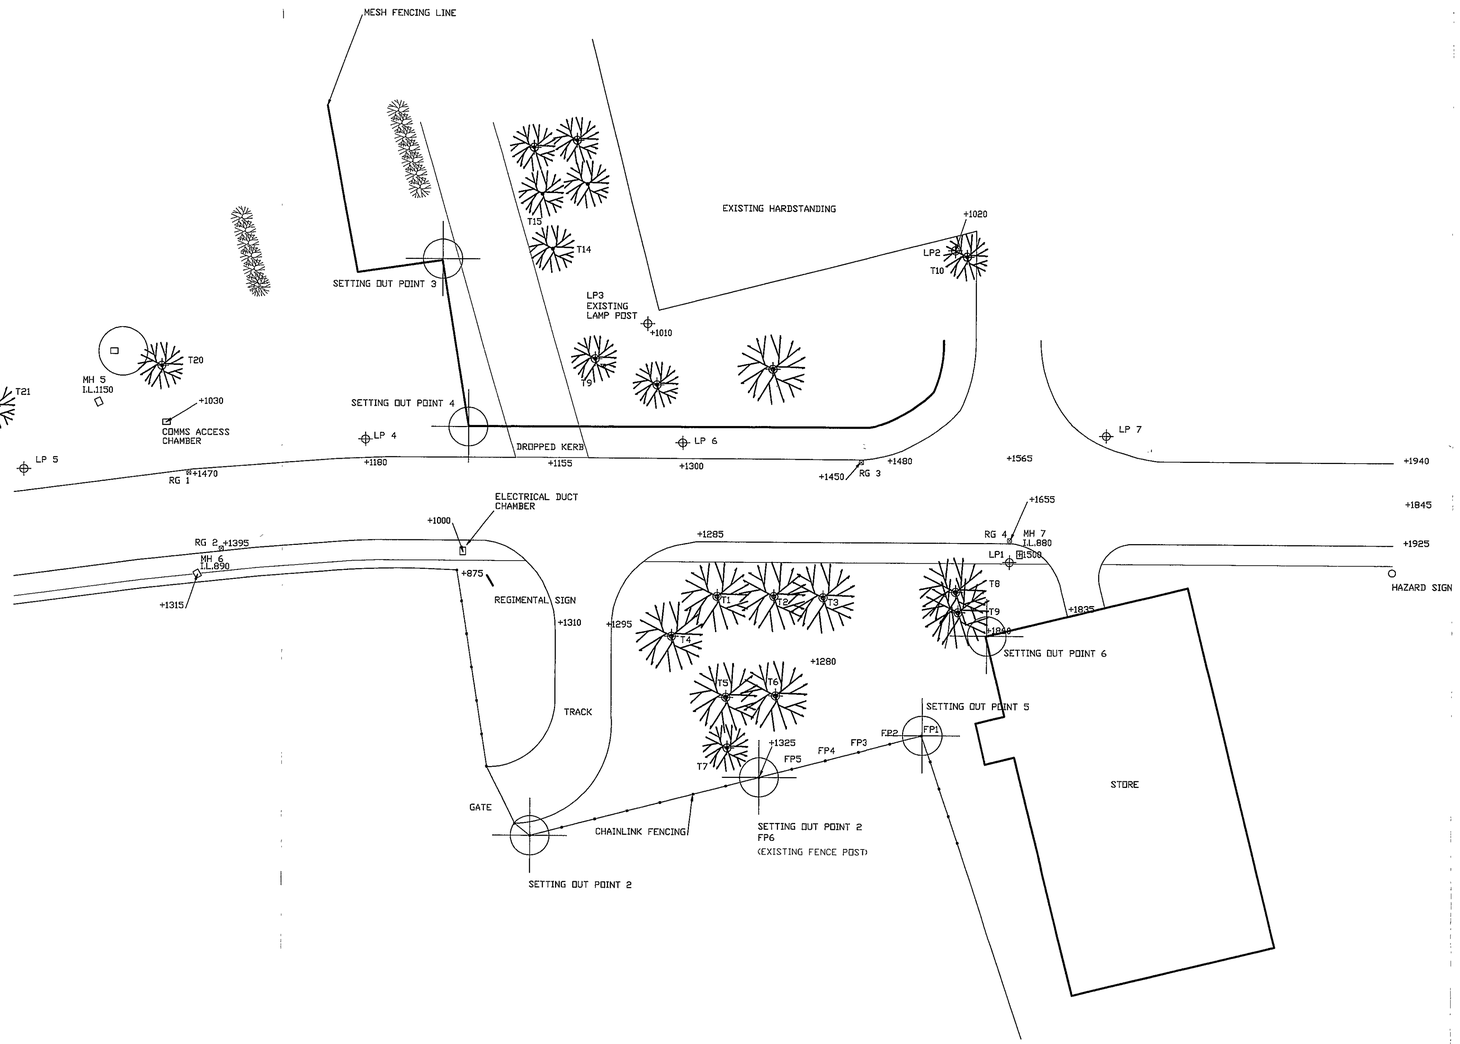


29.OCT.2002 7858

APPROVED

PREPARED BY:

AQUMEN

FOR THE MINISTRY OF DEFENCE, (DED) WORKS CONTRACT No DE31/6107

Consultant Details:

INTEGRATED SOLUTIONS
Tudor Lodge
Denham Avenue
Denham, Uxbridge
Middlesex UB9 5ER Tel: 01895 832092

Drawing Status:
- Draft
- Consultation
- Tender
- Construction
- Record

AQUMEN Services Ltd.
Works Services Manager

Arborfield Garrison
Hazebrouck Barracks
Arborfield
Near Reading Berks.
RG16 9TP
0118 976 1010

Project Title:
RELOCATION OF CAMP ENTRANCE BARRIER GATE AND GUARD POST ROWCROFT BARRACKS

Drawing Title:
SITE PLAN - AS EXISTING
LEVEL SURVEY

Commission Manager:

Drawn: RH Date: JAN 2002

Checked:

Scale: 1:250

Project No: AAC 010355

Drawing No: 2

Revision:


DO NOT SCALE FROM THIS DRAWING

T19
T17
T16
T18
T15
T14
T10
T11
T13
T12
T21
T22
T20
T1
T2
T3
T4
T5
T6
T7
T8
T9

LINE OF EXISTING SECURITY FENCE
FIREARM DISCHARGE BUNKER
EXISTING HEDGE CUT BACK AND GRUBBED UP
FLS 5
DETAIL 2 DWG 5
845
845
SETTING OUT POINT 3
IN SITU CONCRETE RAMP WITH STEEL GUARD RAILING
PUMPED DRAINAGE PLANT LOCATION SEE DRAWING AAC.01.0355.07
RAMPED STAFF ACCESS
SERVICE PATH
EXISTING HARDSTANDING
LP2 EXISTING LAMP POST
LP3 EXISTING LAMP POST
BLOCK PAVED PEDESTRIAN ZONE
NEW GUARD POST BUILDING
2000
3400
600 X 600 PAVING SLAB PLINTH TO ACCESS DOOR
MH 5
COMM'S ACCESS CHAMBER
GUARD DOG TENDING POST
HAZARD: PERCEIVED LINE OF COMM'S CABLE DUCT
NEW FENCING TO MATCH EXISTING
SETTING OUT POINT 3
SANGAR 1
LINE OF EXISTING SECURITY FENCE
LP6 EXISTING LAMP POST
LP 5 EXISTING LAMP POST
FLOOD LIGHT STANDARD FLS 2
FLOOD LIGHT STANDARD FLS 1
2450
450
RG 1
RG 3
NEW KERBING TO EXTENT OF BLOCK PAVED AREA
CRASH BARRIER FENCING
PEDESTRIAN ACCESS GATE
DROPPED KERB
LINE OF NEW SURFACE COURSE WITH EXISTING
EXISTING GATES G1
HAZARD: ELECTRICITY CABLES CROSSING ROAD
AREA OF NEW SURFACE COURSE REPLACEMENT
NEW MH 8
NEW KERB JOINT WITH EXISTING
RG 2
RG 4
EXISTING BARRIER RELOCATED
EXISTING ELECTRIC CABLE DUCT CHAMBER
G3
MH 6
PEDESTRIAN ACCESS GATE
EXISTING REGIMENTAL SIGN (RELOCATED)
VAN 1
VAN 2
HGV
FLS 4
FLS 3
NEW RG 5
GRIT BIN
LP1
MH 7
EXISTING LAMP POST
SANGAR 2
TREES 1, 2 AND 3 REMOVED
LINE OF NEW SURFACE COURSE WITH EXISTING
EXISTING TRACK WAY REPOSITIONED
SETTING OUT POINT 5
SETTING OUT POINT 1
SETTING OUT POINT 2
SETTING OUT POINT 6

29 OCT 2002 7898

APPROVED

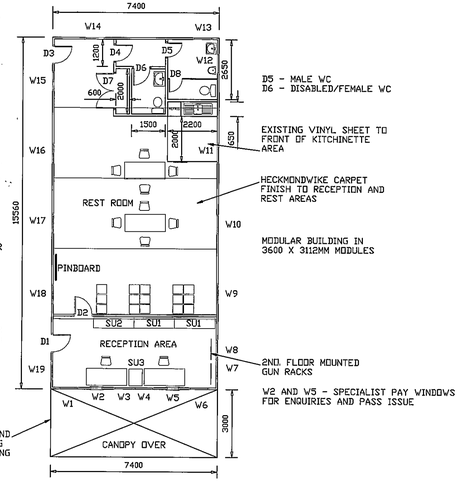

FOUNDATION DESIGN AND CONSTRUCTION BY MODULAR BUILDING SUPPLIER DESIGN AND DETAILING SUBJECT TO APPROVAL PRIOR TO EXECUTION.

FULL HEIGHT STORAGE UNIT - SU1
HALF HEIGHT STORAGE UNIT - SU2
CUPBOARD - SU3

DETAILS OF MODULAR GUARD POST BUILDING

FOR DETAILED SPECIFICATION OF BUILDING SEE APPENDIX SECTION OF SPECIFICATION

PREPARED BY:

AQUMEN

FOR THE MINISTRY OF DEFENCE, (DEO) WORKS CONTRACT No DE31/6107

Consultant Details:
INTEGRATED SOLUTIONS
Tudor Lodge
Denham Avenue
Denham, Uxbridge
Middlesex UB9 5BR Tel: 01895 832092

Drawing Status: Draft / Consultation / Tender / Construction / Record


AQUMEN Services Ltd
Works Services Manager

Arborfield Garrison
Hazebrouck Barracks
Arborfield
Near Reading Berks.
RG16 9TP
0118 976 1010


Project Title:
RELOCATION OF CAMP ENTRANCE BARRIER GATE AND GUARD POST ROVCROFT BARRACKS

Drawing Title:
SITE PLAN - AS PROPOSED


Commission Manager:	
Drawn: RH Date: FEB 2002	Scale: 1:125
Checked:	Project No: AAC 01.0355
	Drawing No: 3
	Revision:

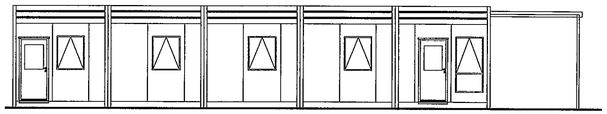


ELEVATION
A

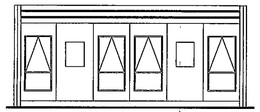


ELEVATION
B

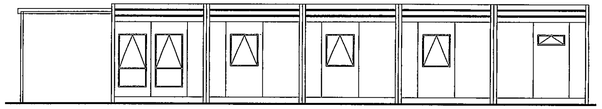

ELEVATION
C

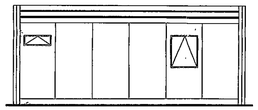

ELEVATION
D

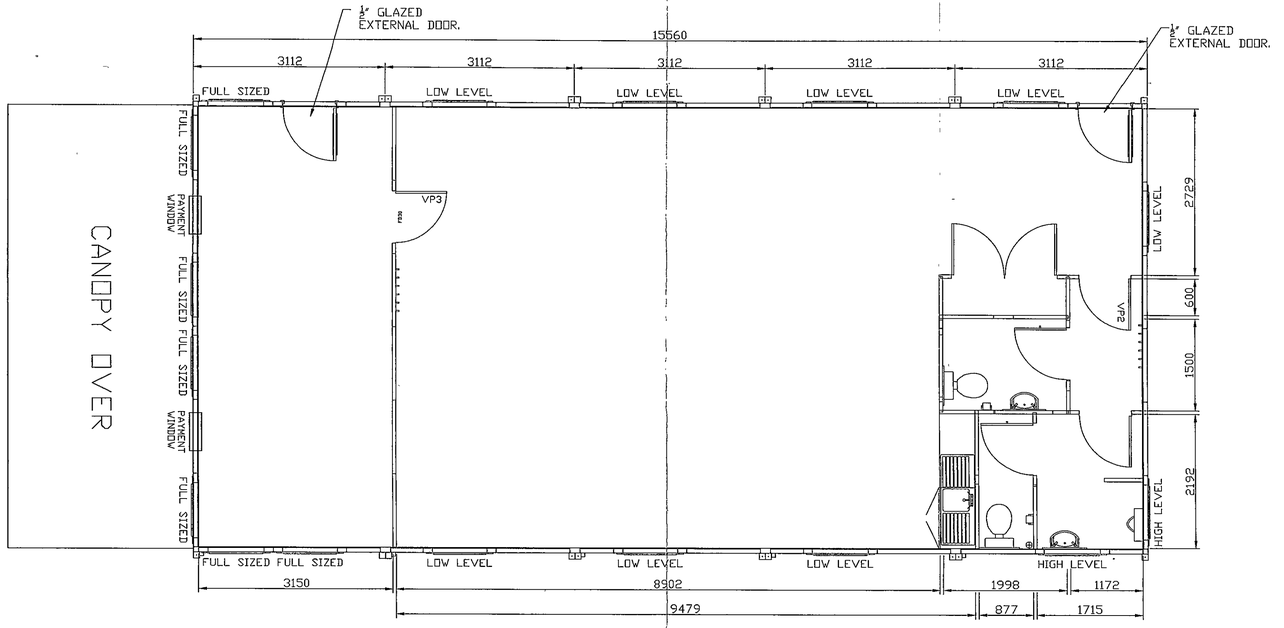

NOTES

LEGEND

DISTRIBUTION BOARD	EMERGENCY LIGHT
ELECTRIC INTAKE	SWITCHED SOCKET OUTLET
3kW CONVECTION HEATER	DOUBLE SWITCHED SOCKET OUTLET
3kW FAN HEATER	FUSED SPUR OUTLET
500W COLDWATCHER	COOKER POINT
2kW DOWNFLOW HEATER	FROST THERMOSTAT
HAND DRIER	ROOM THERMOSTAT
LIGHT SWITCH	3kW INSTANTANEOUS WATER HEATER
PULL SWITCH	3kW 2ltr OVERSINK VENTED WATER HEATER
2 WAY LIGHT SWITCH	3kW 2ltr UNDERSINK VENTED WATER HEATER
FLUORESCENT LIGHT FITTING	7.2kW INSTANTANEOUS SHOWER
CEILING MOUNTED BULKHEAD LIGHT	EXTRACTOR FAN
ILLUMINATED EXIT SIGN	SOIL OUTLET WITH AIR ADMITTANCE VALVE
BULKHEAD LIGHT	INCOMING WATER MAIN
CAT 2 DIFFUSER	

29.OCT.2002 7898



REFERENCE FOR EXTERNAL VIEWS OF THE BUILDING


REVISIONS
A First Issue
B Drawing Updated as per Amendment A Dated 25/07/02, DJB 31/7/02

APPROVED

THIS DRAWING IS THE PROPERTY OF ELLIOTT GROUP LTD. & MUST NOT BE COPIED, TRACED OR REPRODUCED WITHOUT THEIR WRITTEN CONSENT.COPYRIGHT 1991.

CLIENT	INTEGRATED SOLUTIONS
PROJECT	PLAN & ELEVATION DRAWING 5no 7.2 x 3.0m ELM 2.5m CEILING HEIGHT
SCALE(S)	1:50 1:100 @ A2
DRAWN BY	R.A.F DATE 15/07/02
CHECKED BY	JM DATE 24/7/02
JOB No	ENQ. No ELM00746
DRAWING No	ELM00746-1-01-01B

Elliott
Elliott Group Limited
GLEBE COURT, PETERBOROUGH, PE2 8EH
TELEPHONE:01733 552151.
FAX: 01733 313002.

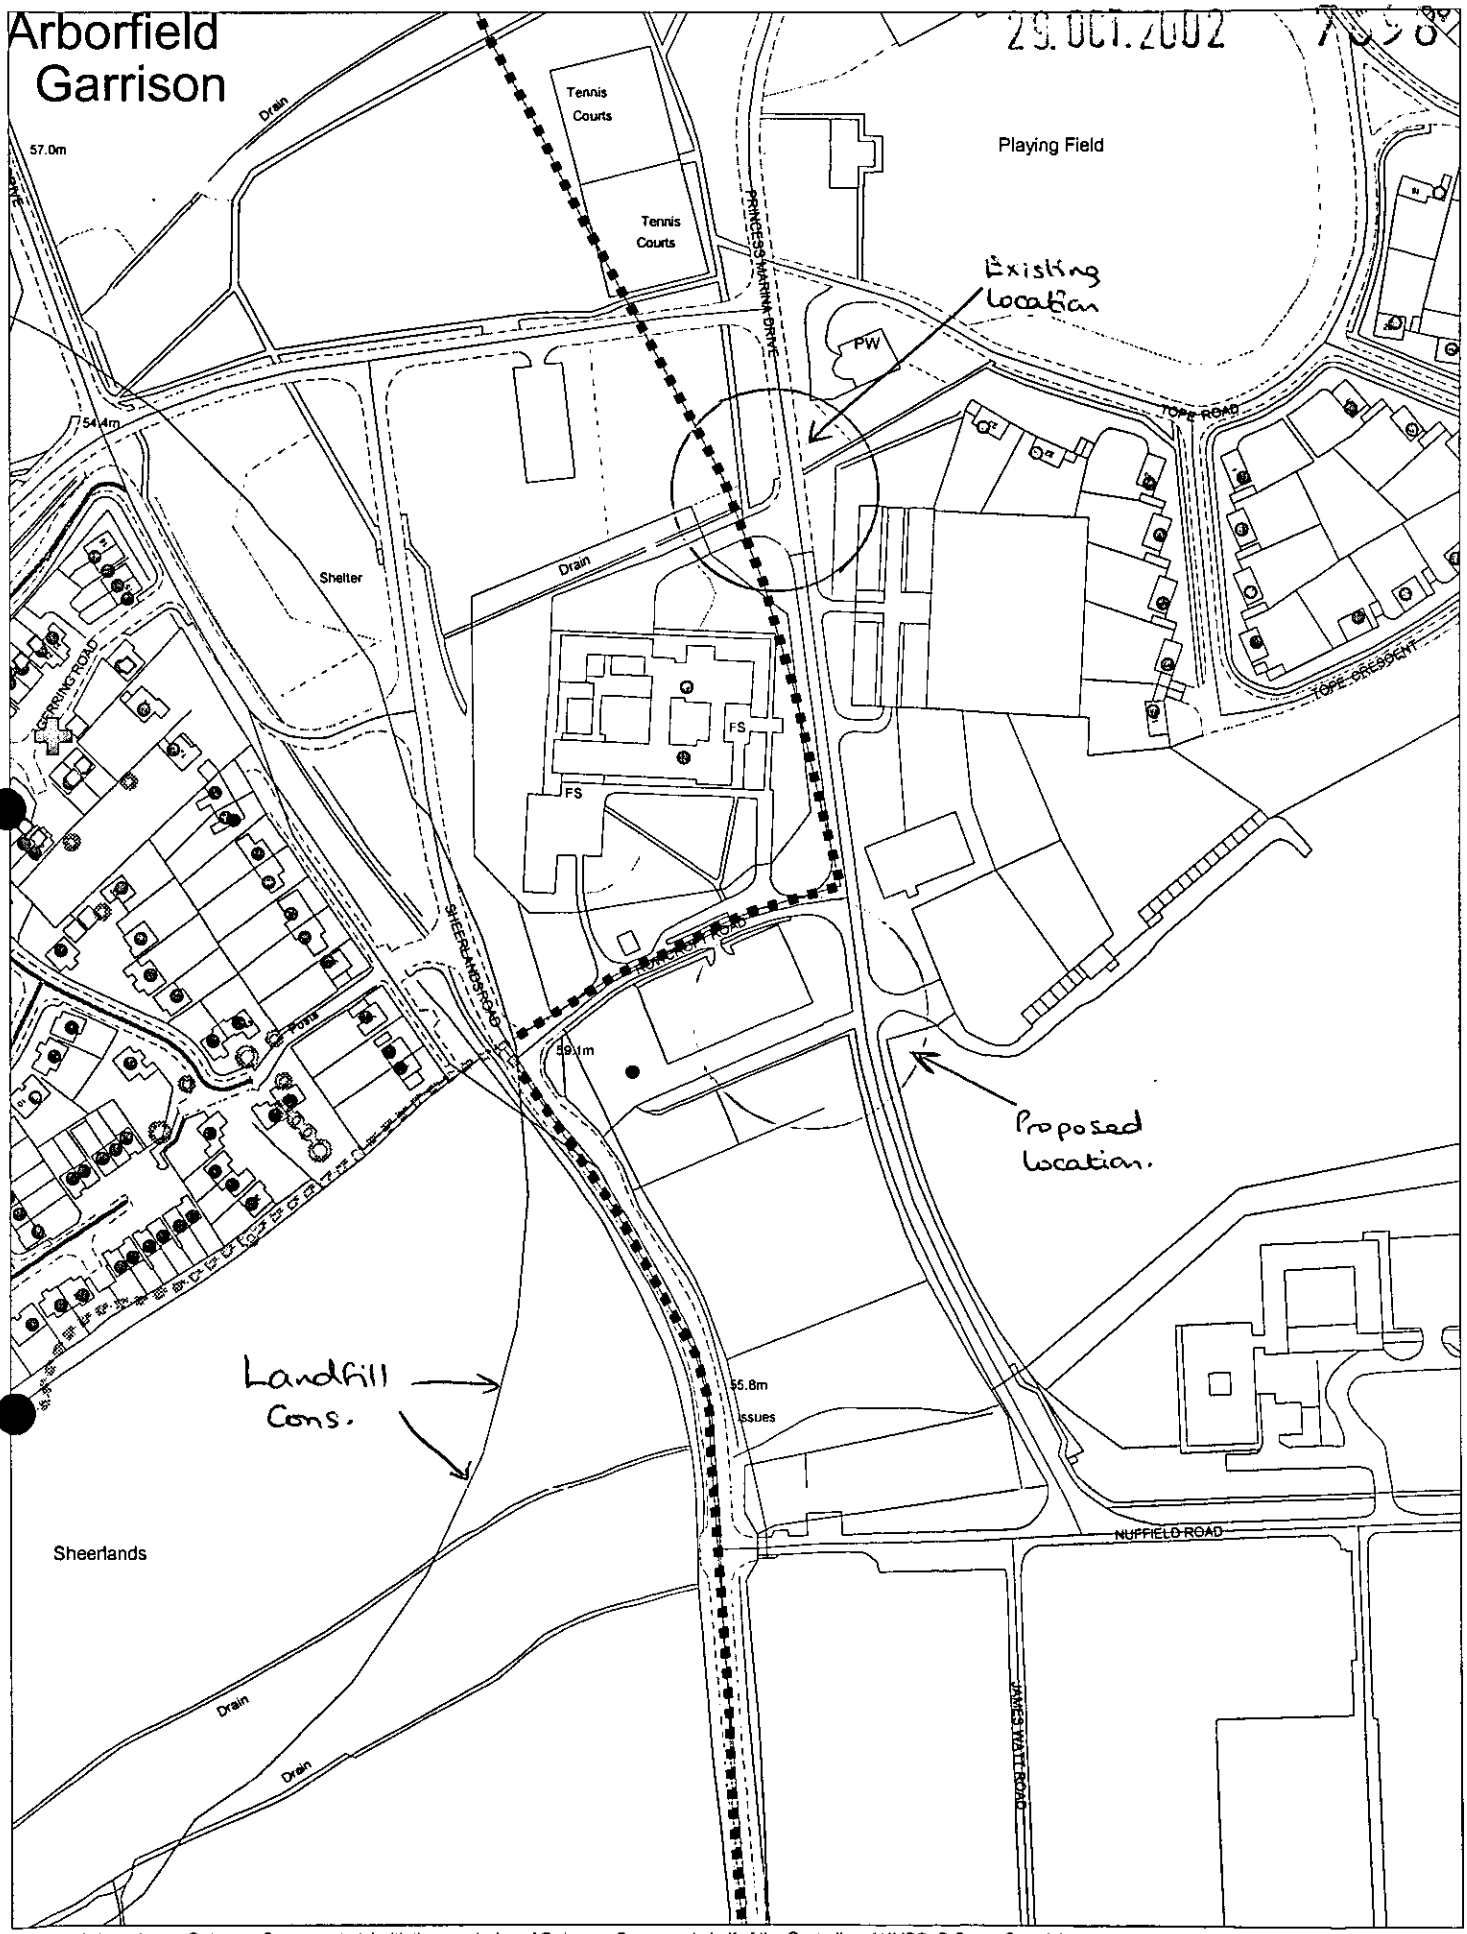


This map is based upon Ordnance Survey material with the permission of Ordnance Survey on behalf of the Controller of HMSO. © Crown Copyright. Unauthorised reproduction infringes Crown Copyright and may lead to prosecution or civil proceedings. Wokingham District Council Licence LA086134

Development Control, Wokingham District Council.
5 November 2002

Scale: 1 : 2500

N W E S

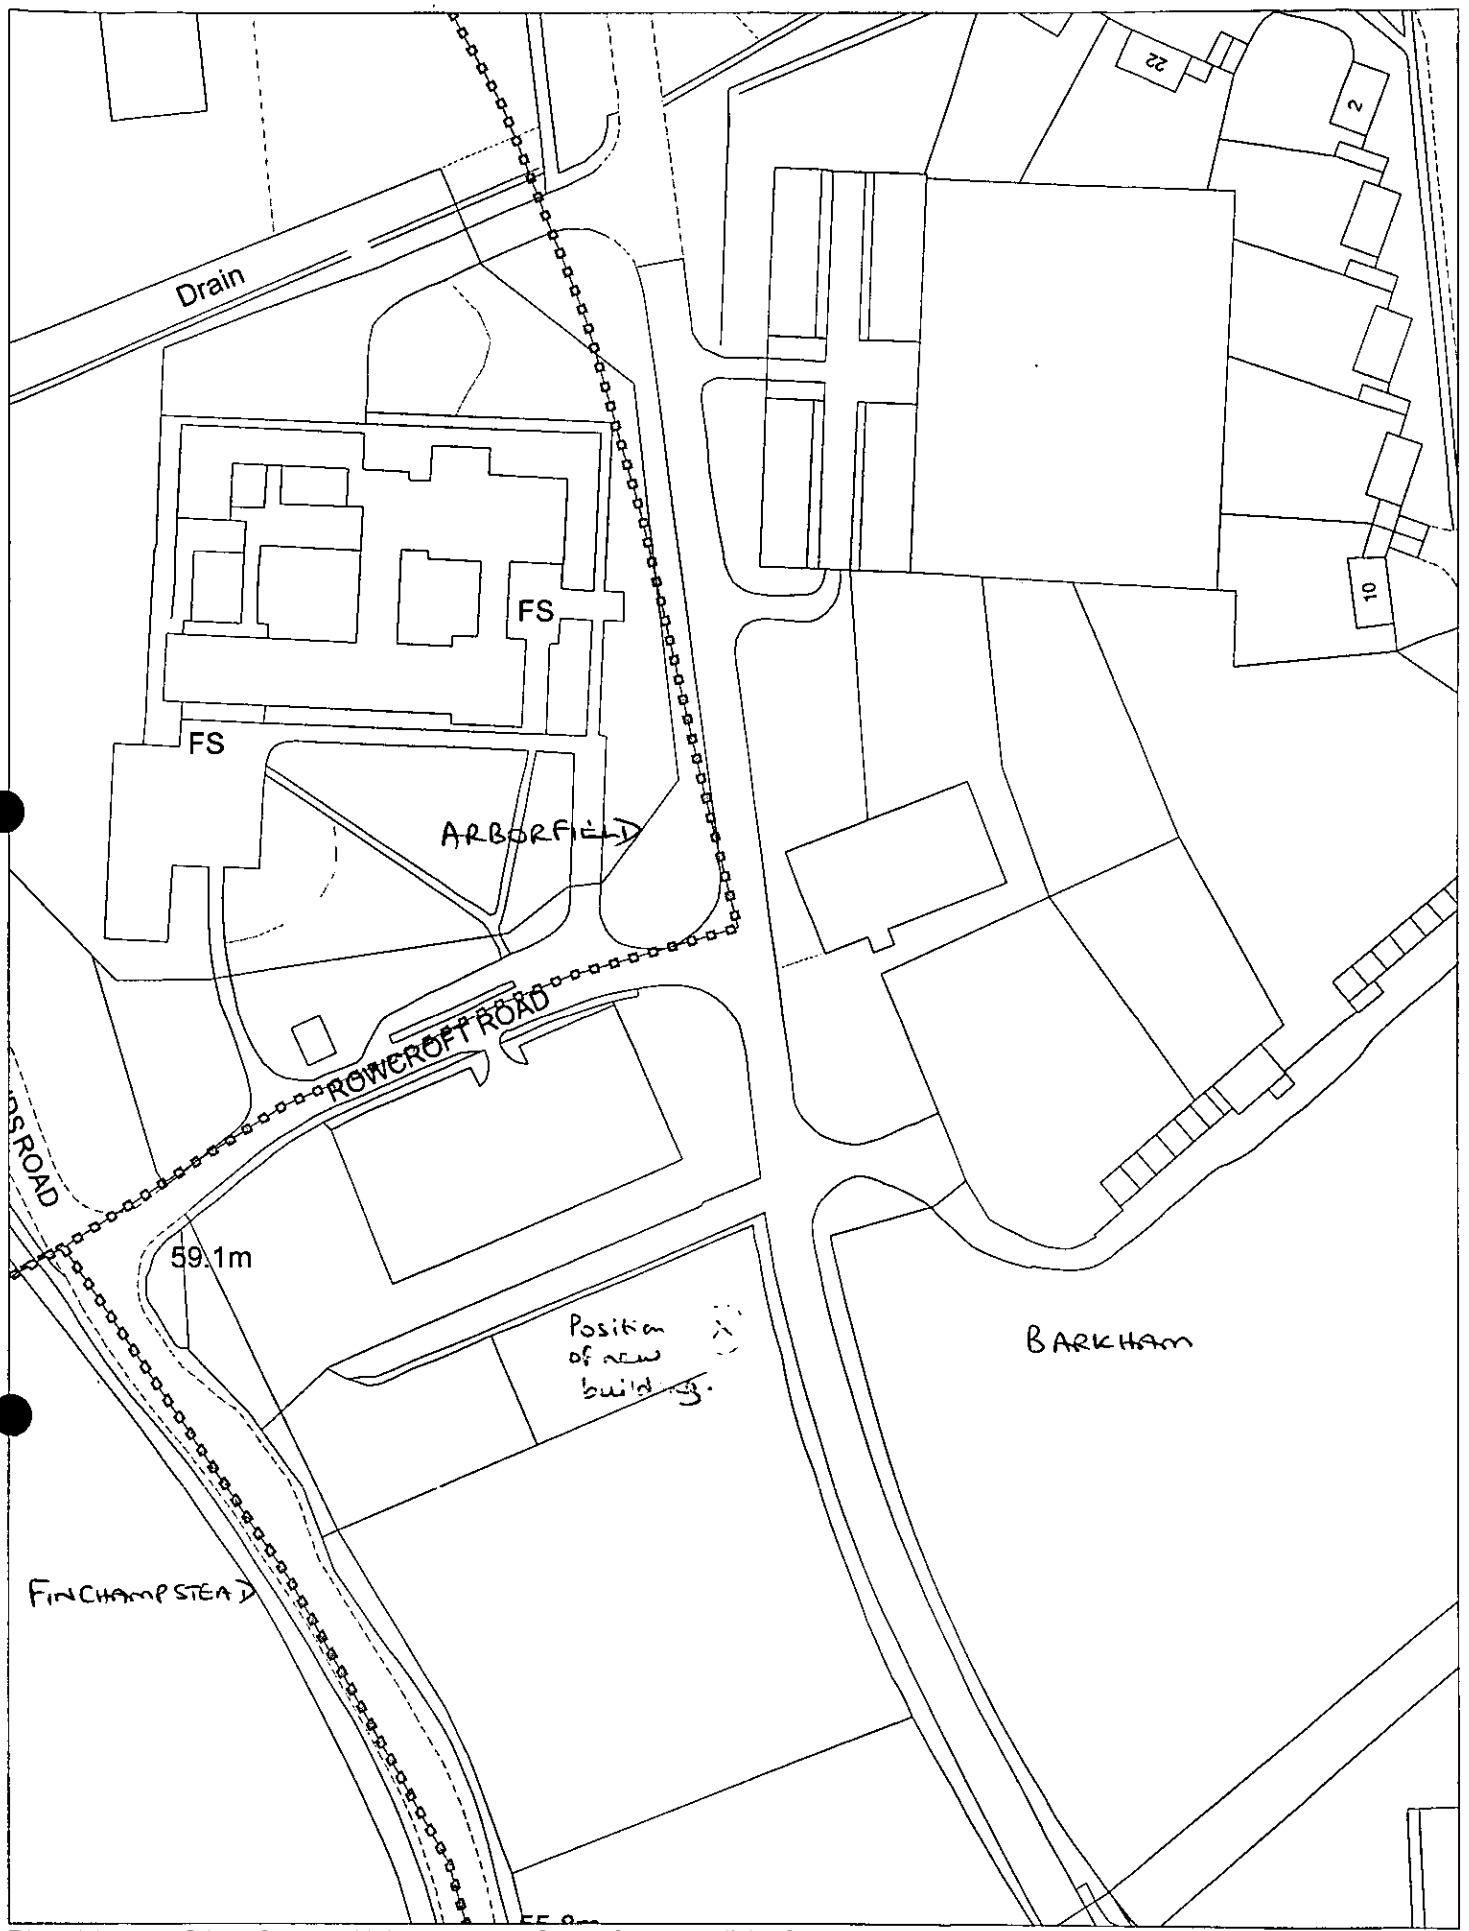

This map is based upon Ordnance Survey material with the permission of Ordnance Survey on behalf of the Controller of HMSO. © Crown Copyright.
Unauthorised reproduction infringes Crown Copyright and may lead to prosecution or civil proceedings.Wokingham District Council Licence LA086134


Development Control,Wokingham District Council.
5 November 2002

Scale: 1 : 1250

N
W E
S

29.OCT.2002 7898

DO NOT SCALE FROM THIS DRAWING

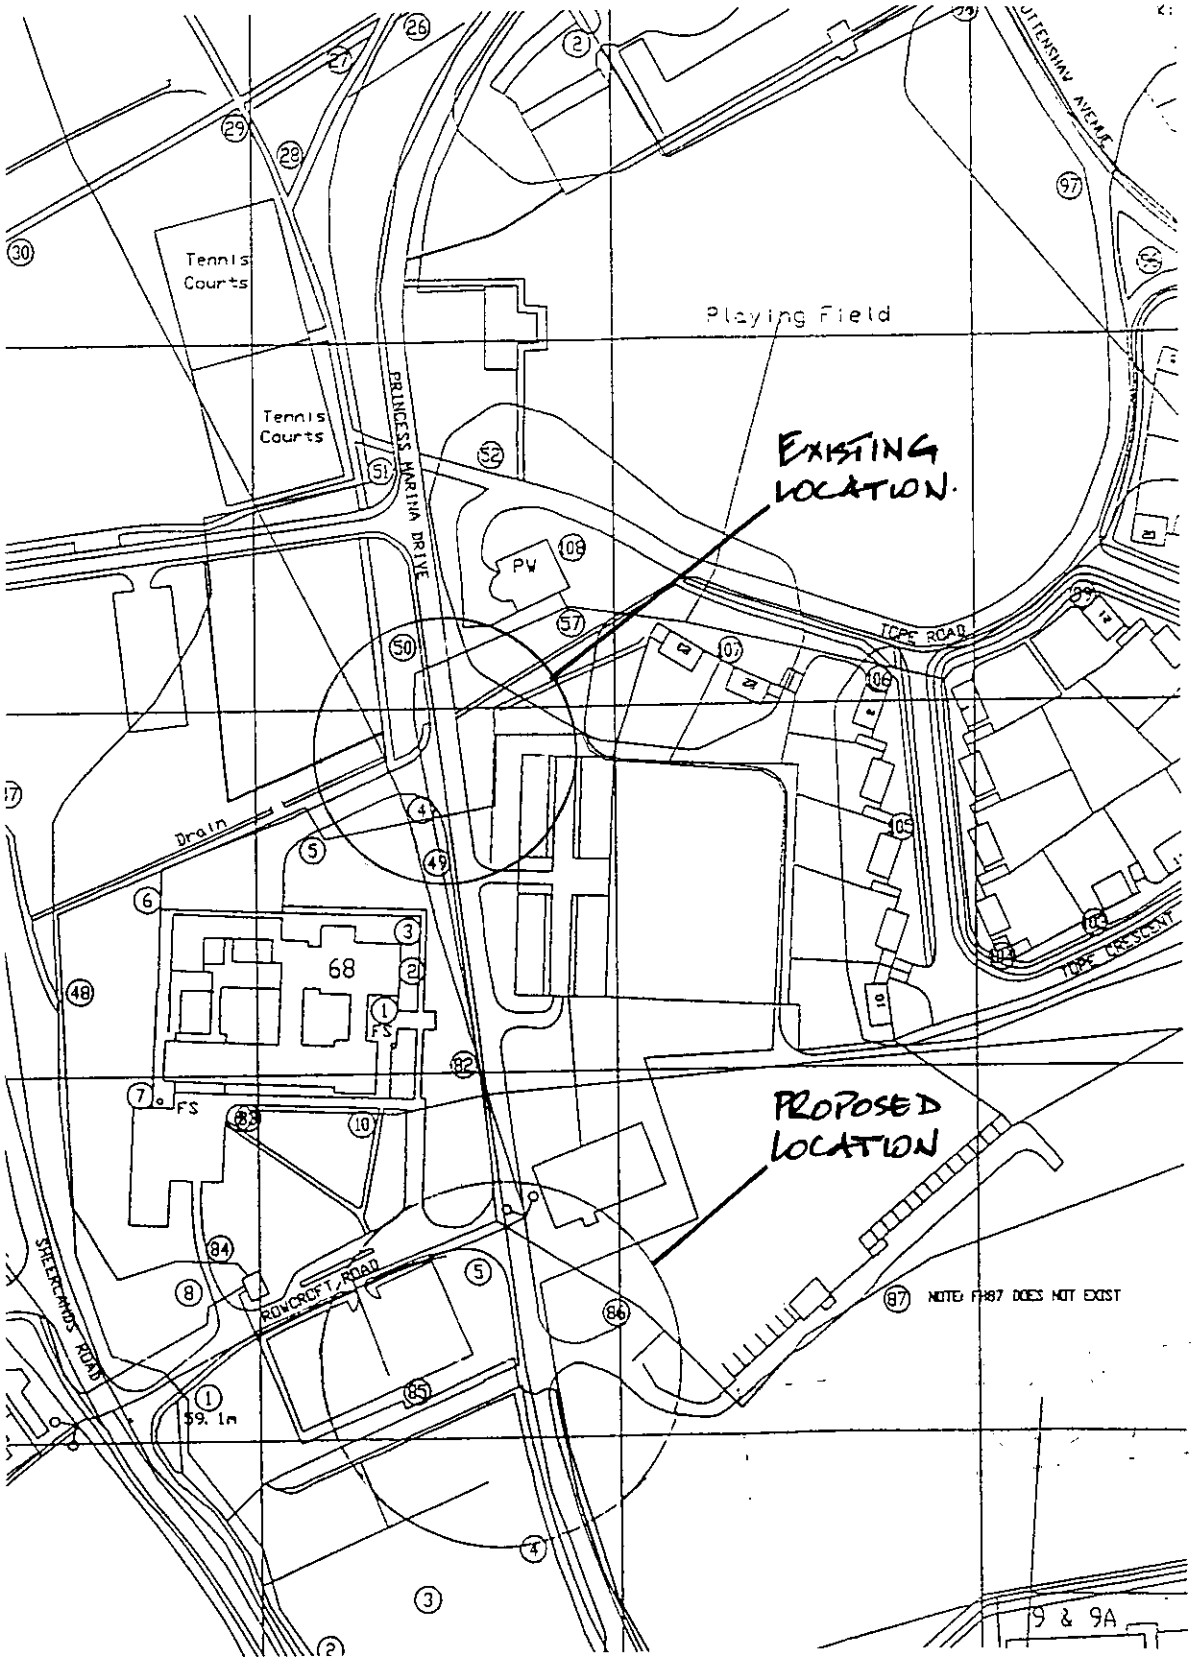

ESTABLISHMENT: ROWCROFT BARRACKS - ARBORFIELD	PROJECT: RELOCATION OF CAMP ENTRANCE BARRIER GATE AND GUARD POST ROWCROFT BARRACKS	DRAWING NUMBER: AAC 01.0355.01	REVISION
AQUMEN	CONSULTANT: INTEGRATED SOLUTIONS, Tudor Lodge, Denham Avenue, Denham, Uxbridge, Middlesex UB9 5HR, Tel: 01895 832092	DRAWING TITLE: LOCATION PLAN	
	DRAWN: RCH; CHECKED:	SCALE: NTS; DATE: JAN 2002	SKETCH PLAN / DETAIL DESIGN / TENDER ONLY / CONSTRUCTION / "AS BUILT"