




ELEVATION
A

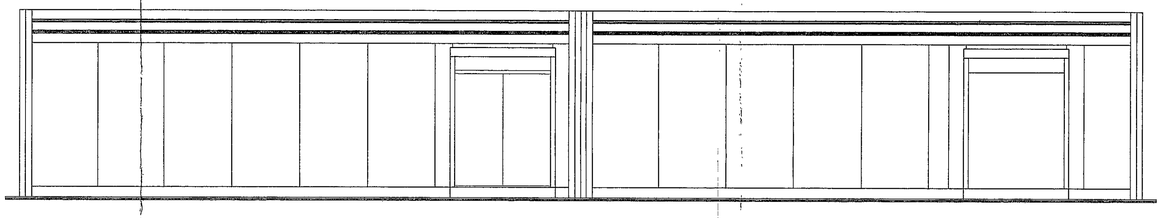

ELEVATION
B

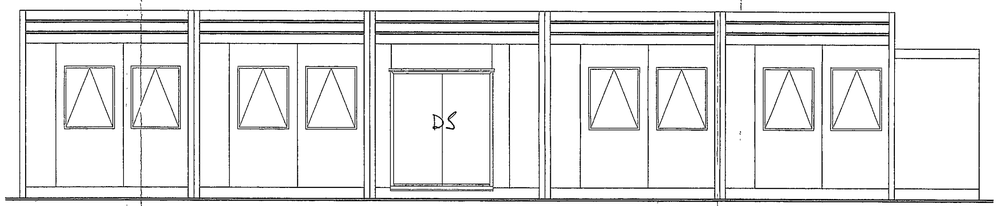

ELEVATION
C

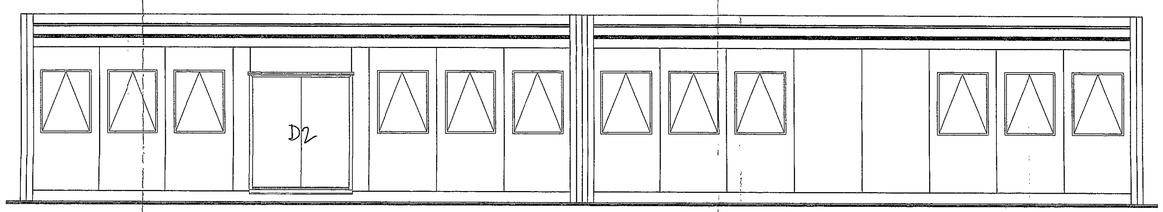

ELEVATION
D

NOTES

20 JAN 2003 7899

REVISIONS
A First issue
B Drawing updated as per clients drawing, BJP 22/11/02.


20 JAN 2003

THIS DRAWING IS THE PROPERTY OF ELLIOTT GROUP LTD.
& MUST NOT BE COPIED, TRACED OR REPRODUCED WITHOUT
THEIR WRITTEN CONSENT.COPYRIGHT 1991.

CLIENT	INTEGRATED SOLUTIONS		
PROJECT	ELLIOTT LINKED MODULE 10 BAY 9.600m x 3.110m 2.500m CEILING HEIGHT EXTERNAL ELEVATIONS		
SCALE(S)	1:50 @ A1		
DRAWN BY	BJP	DATE	05/11/02
CHECKED BY	RJA	DATE	08/11/02
JOB No		ENQ. No	ELM00931
DRAWING No	ELM00931-1-02-01B		

Elliott Group Limited
GLEBE COURT, PETERBOROUGH, PE2 8EH
TELEPHONE:01733 552151.
FAX: 01733 313002.

DO NOT SCALE FROM THIS DRAWING

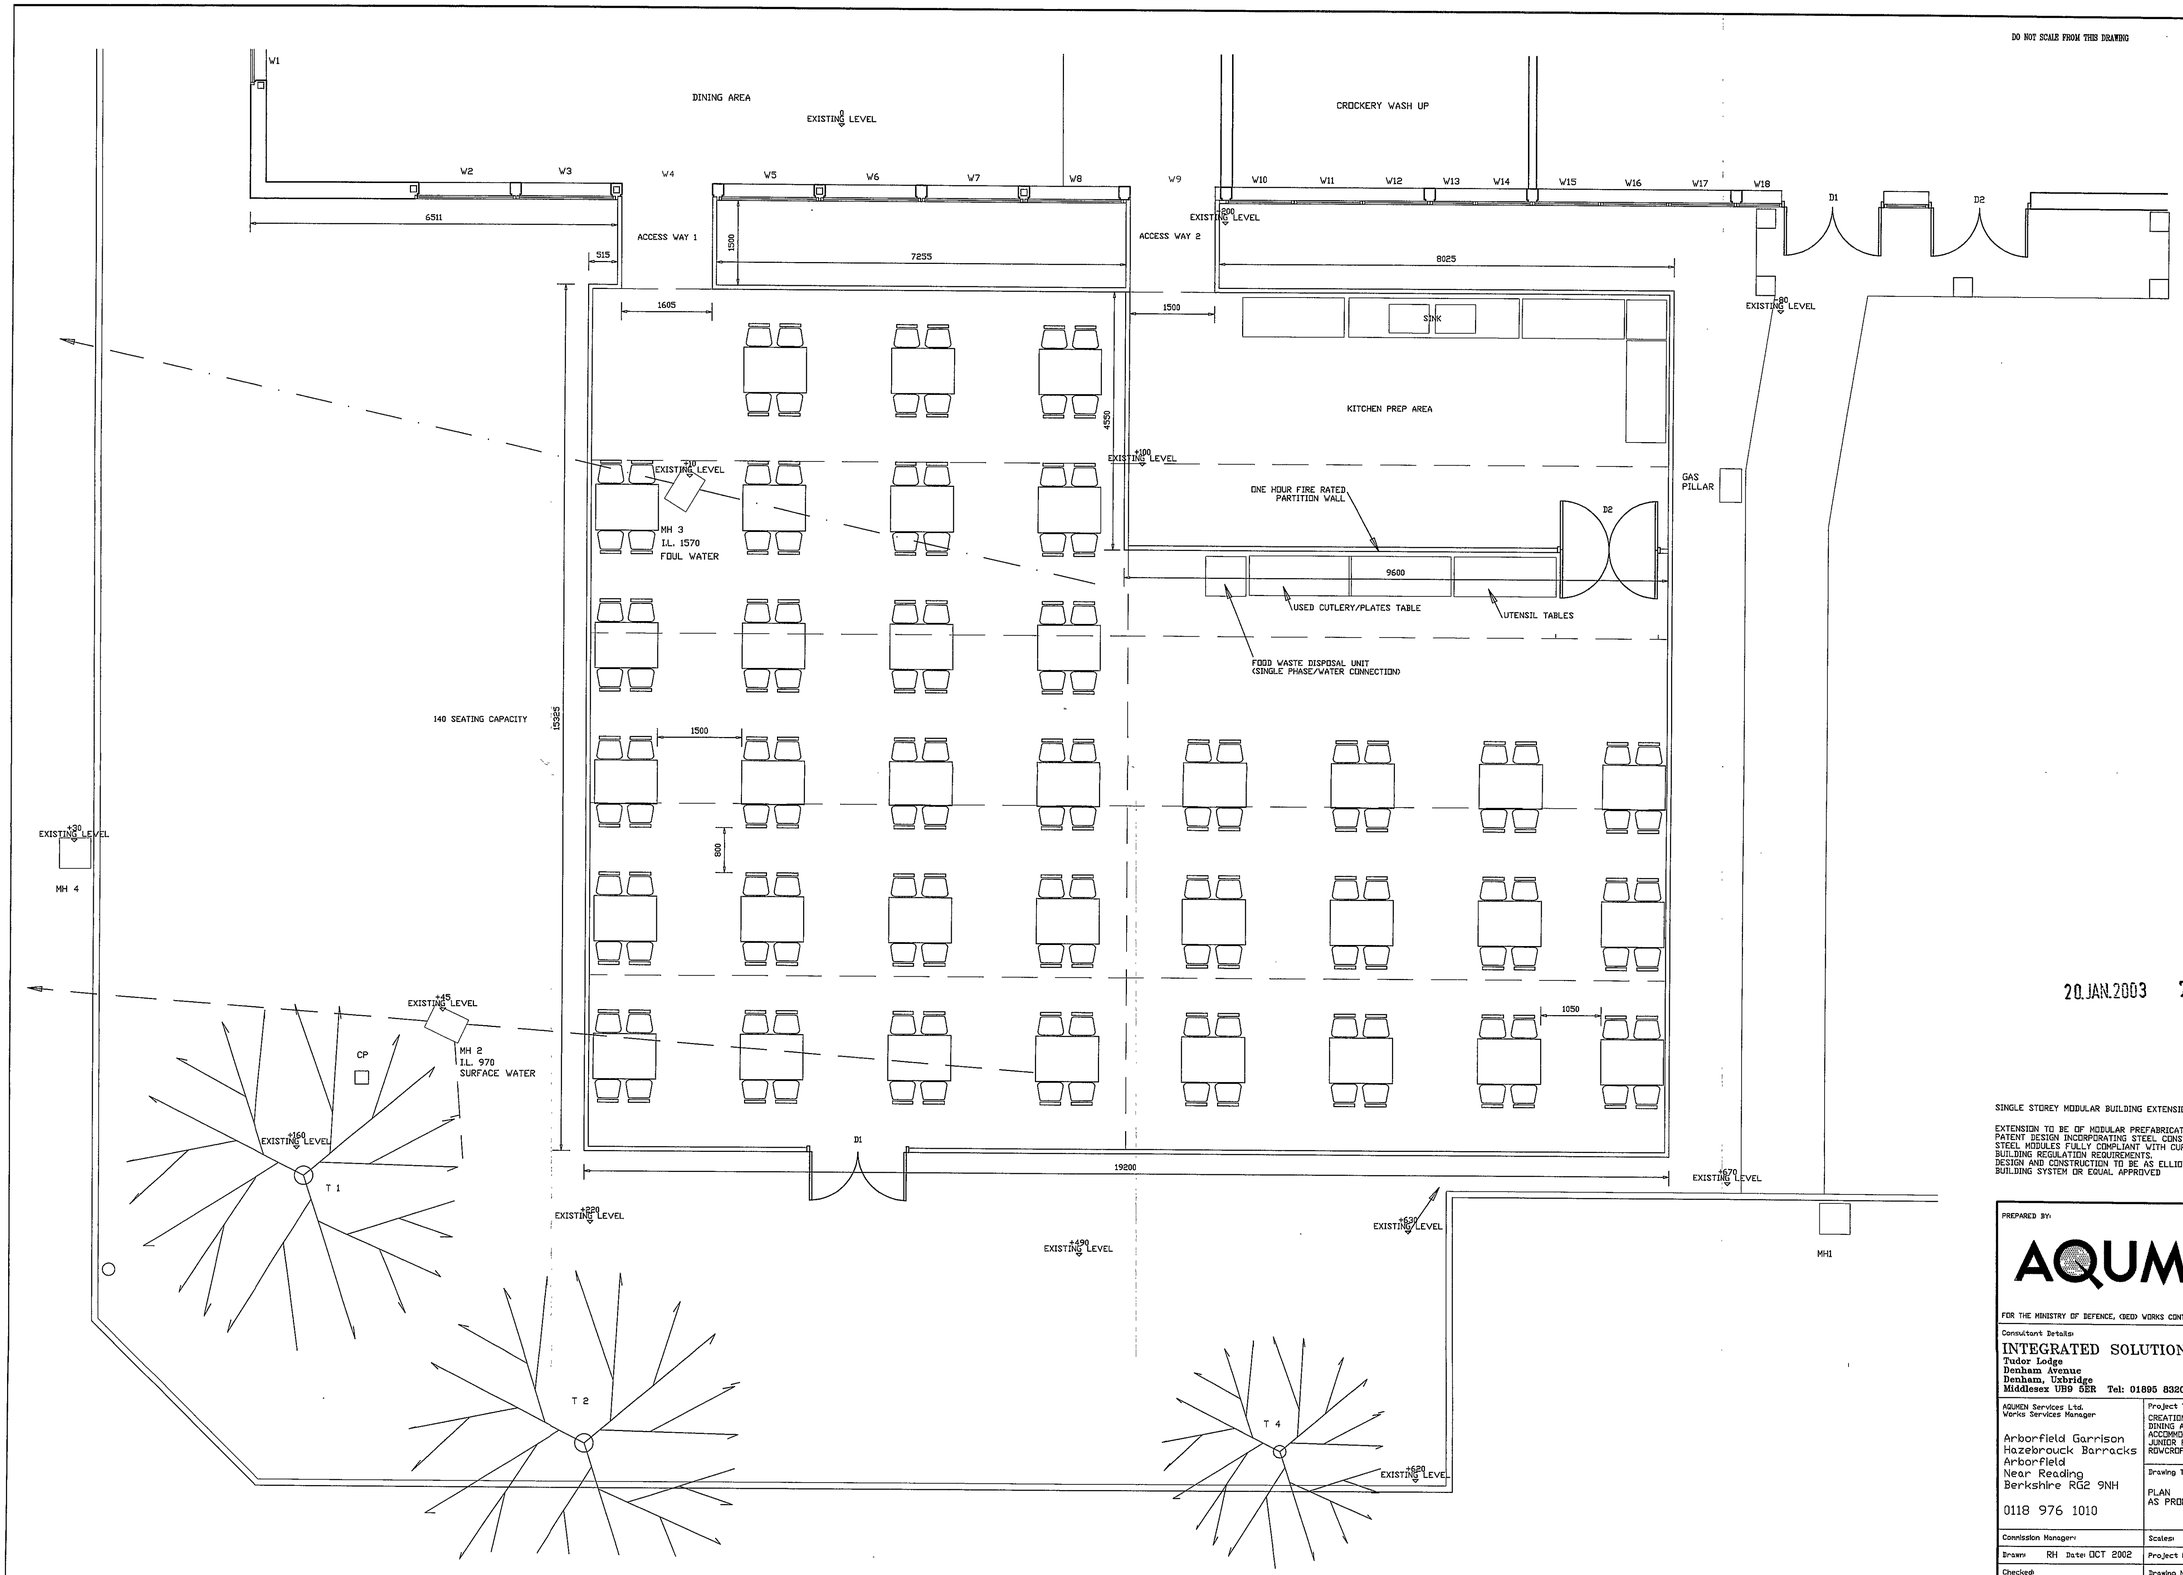

20.JAN.2003 7899

SINGLE STOREY MODULAR BUILDING EXTENSION

EXTENSION TO BE OF MODULAR PREFABRICATED PATENT DESIGN INCORPORATING STEEL CONSTRUCTED STEEL MODULES FULLY COMPLIANT WITH CURRENT BUILDING REGULATION REQUIREMENTS. DESIGN AND CONSTRUCTION TO BE AS ELLIOTT GROUP BUILDING SYSTEM OR EQUAL APPROVED

PREPARED BY:

AQUMEN

FOR THE MINISTRY OF DEFENCE, (DED) WORKS CONTRACT No DE31/6107

Consultant Details:

INTEGRATED SOLUTIONS
Tudor Lodge
Denham Avenue
Denham, Uxbridge
Middlesex UB9 5ER Tel: 01895 832092

Drawing Status: Draft / Consultation / Tender / Construction / Record

AQUMEN Services Ltd.
Works Services Manager

Arborfield Garrison
Hazebrouck Barracks
Arborfield
Near Reading
Berkshire RG2 9NH


0118 976 1010

Project Title:
CREATION OF ADDITIONAL DINING AND KITCHEN ACCOMMODATION - BUILDING 7 JUNIOR RANKS MESS RGWCROFT BARRACKS

Drawing Title:
PLAN
AS PROPOSED

Commission Manager:		Scale:	1:50
Drawn:	RH Date: OCT 2002	Project No:	AAC 02 0111
Checked:		Drawing No:	3
		Revision:	

DO NOT SCALE FROM THIS DRAWING

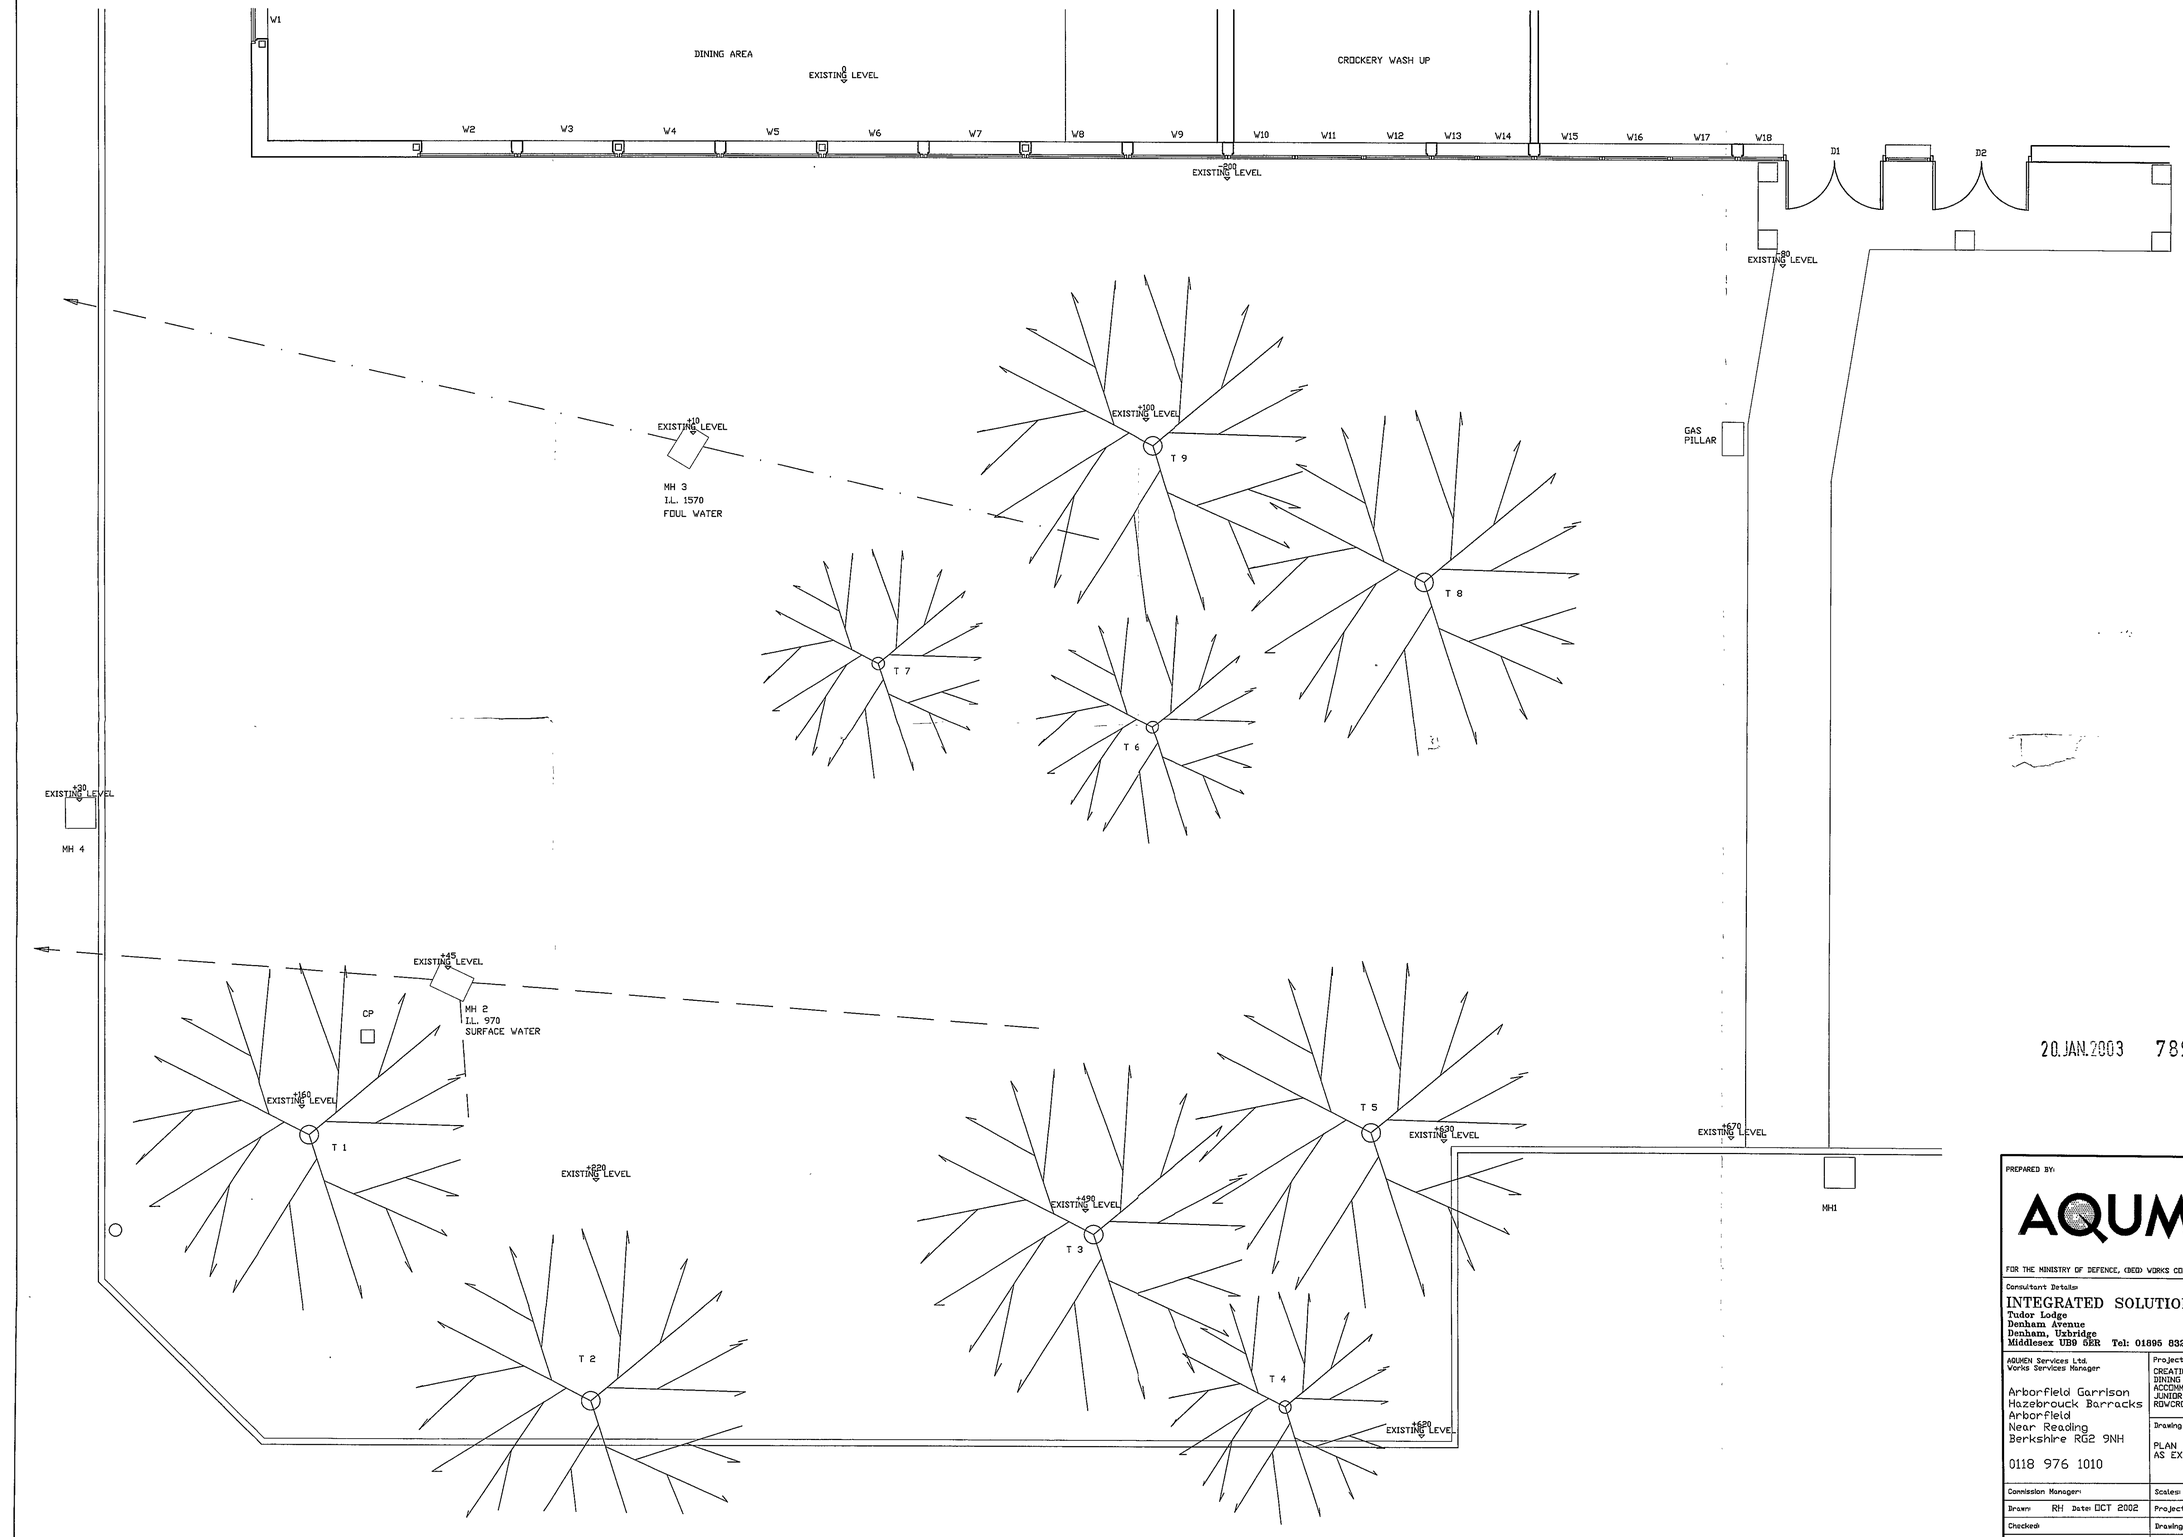

20 JAN 2003 7899

PREPARED BY:

AQUMEN

FOR THE MINISTRY OF DEFENCE, (DED) WORKS CONTRACT No DE31/6107

Consultant Details:

INTEGRATED SOLUTIONS
Tudor Lodge
Denham Avenue
Denham, Uxbridge
Middlesex UB9 5ER Tel: 01895 832002

Drawing Status:
- Draft
- Consultation
- Tender
- Construction
- Record

AQUMEN Services Ltd.
Works Services Manager

Arborfield Garrison
Hazebrouck Barracks
Arborfield
Near Reading
Berkshire RG2 9NH

0118 976 1010

Project Title:
CREATION OF ADDITIONAL DINING AND KITCHEN ACCOMMODATION - BUILDING 7 JUNIOR RANKS MESS RDWCROFT BARRACKS

Drawing Title:
PLAN
AS EXISTING

Commission Manager:

Scale: 1:50

Drawn: RH Date: OCT 2002


Project No: AAC 02 0111

Checked:

Drawing No: 2

Revisions:

20.JAN.2003 7899

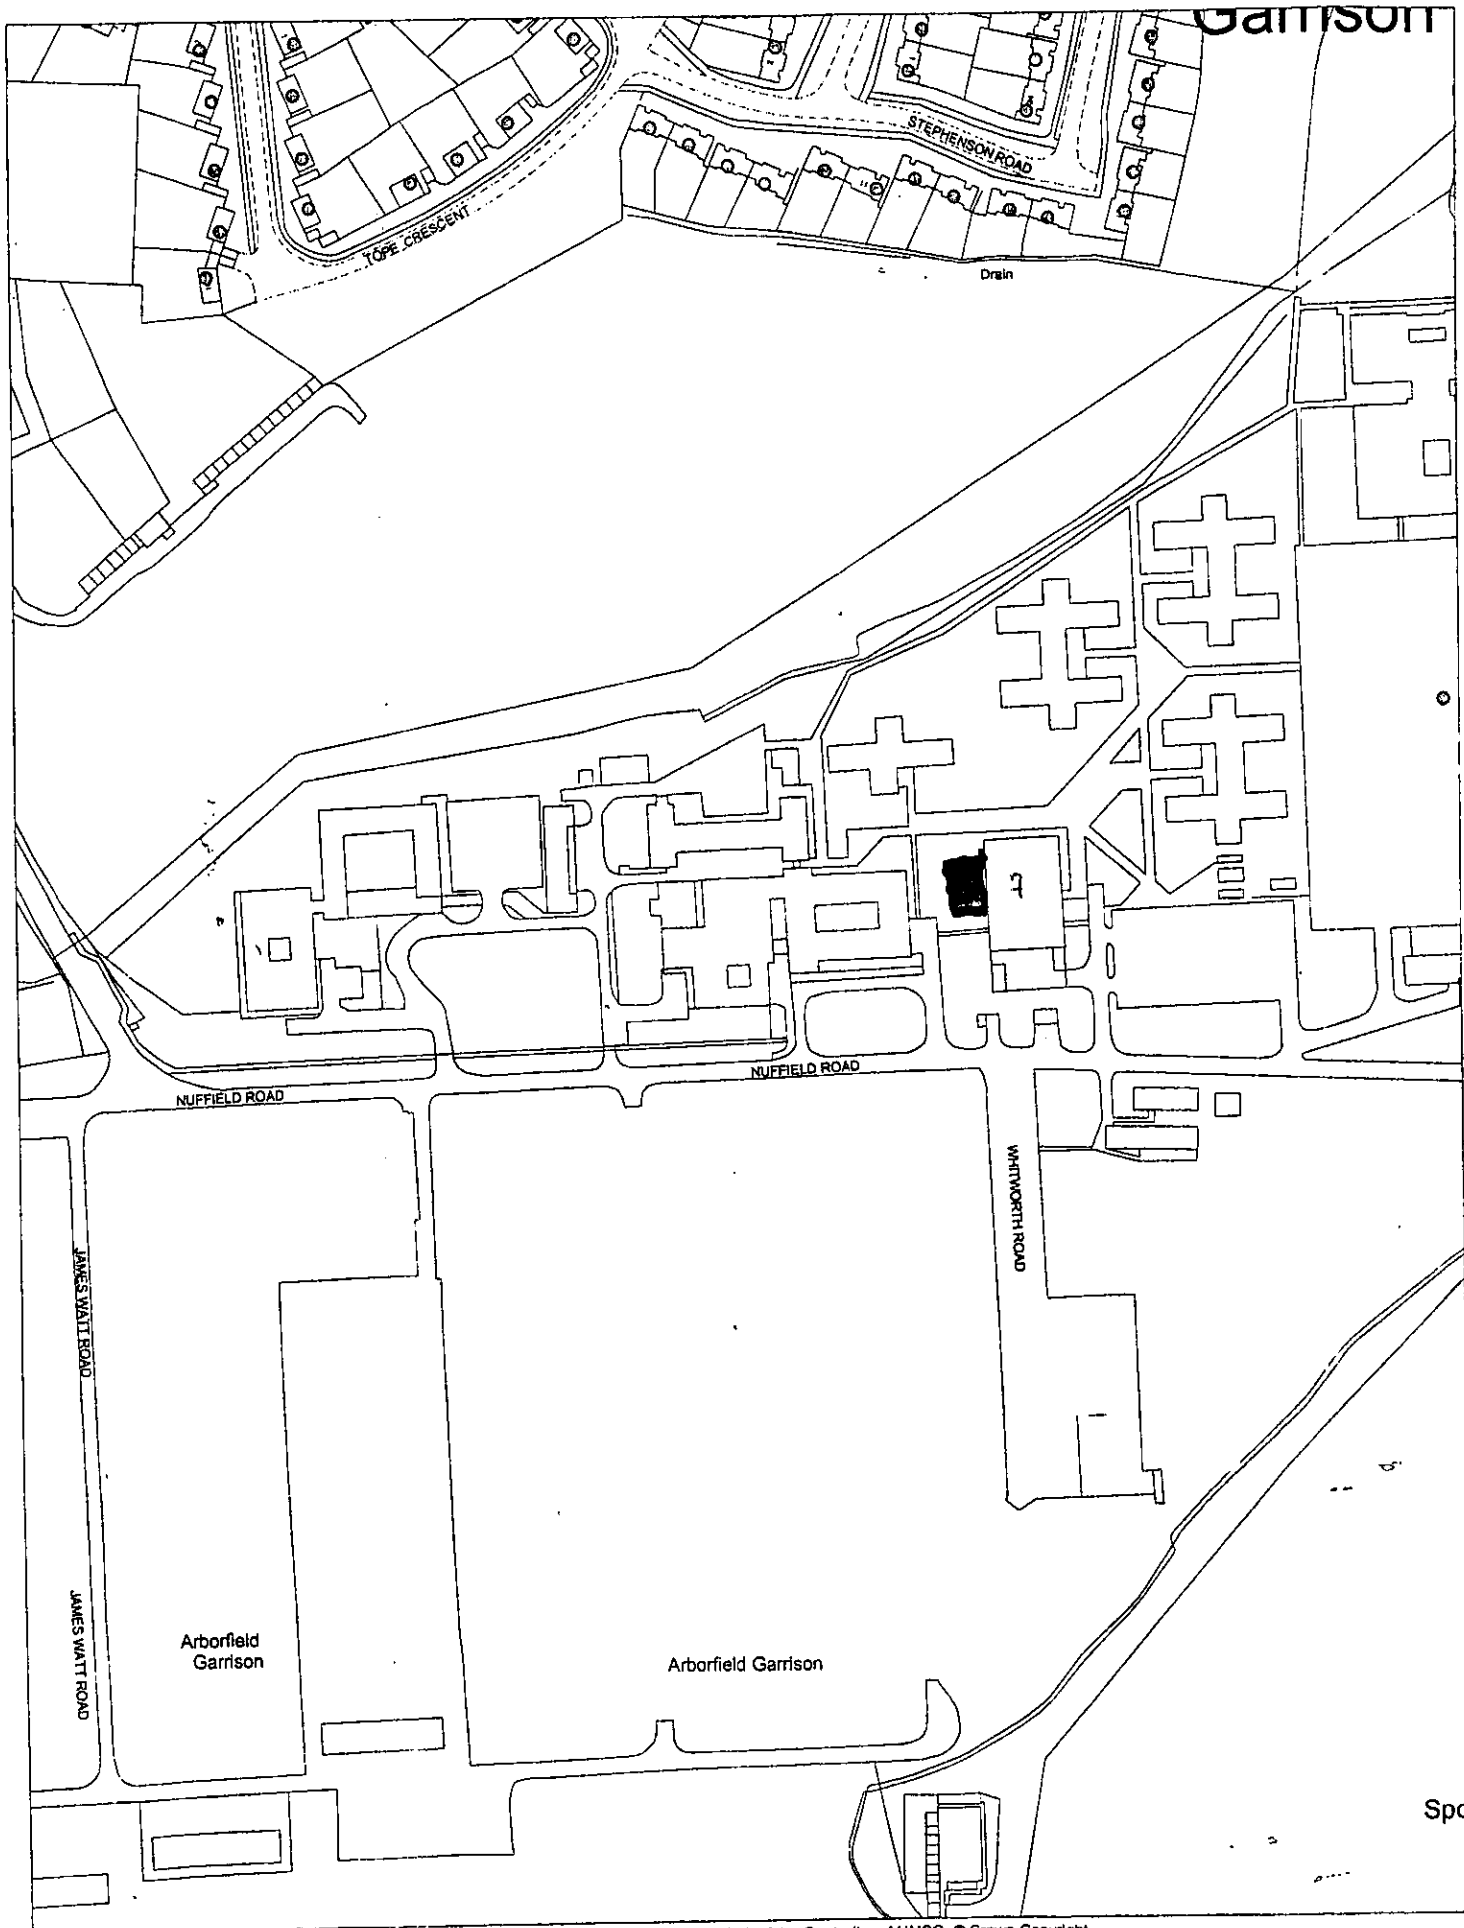


This map is based upon Ordnance Survey material with the permission of Ordnance Survey on behalf of the Controller of HMSO. © Crown Copyright. Unauthorised reproduction infringes Crown Copyright and may lead to prosecution or civil proceedings.Wokingham District Council Licence LA086134

Central Support,Wokingham District Council.
29 October 2002

Scale: 1 : 2500

N W E S

20 JAN 2003 7899

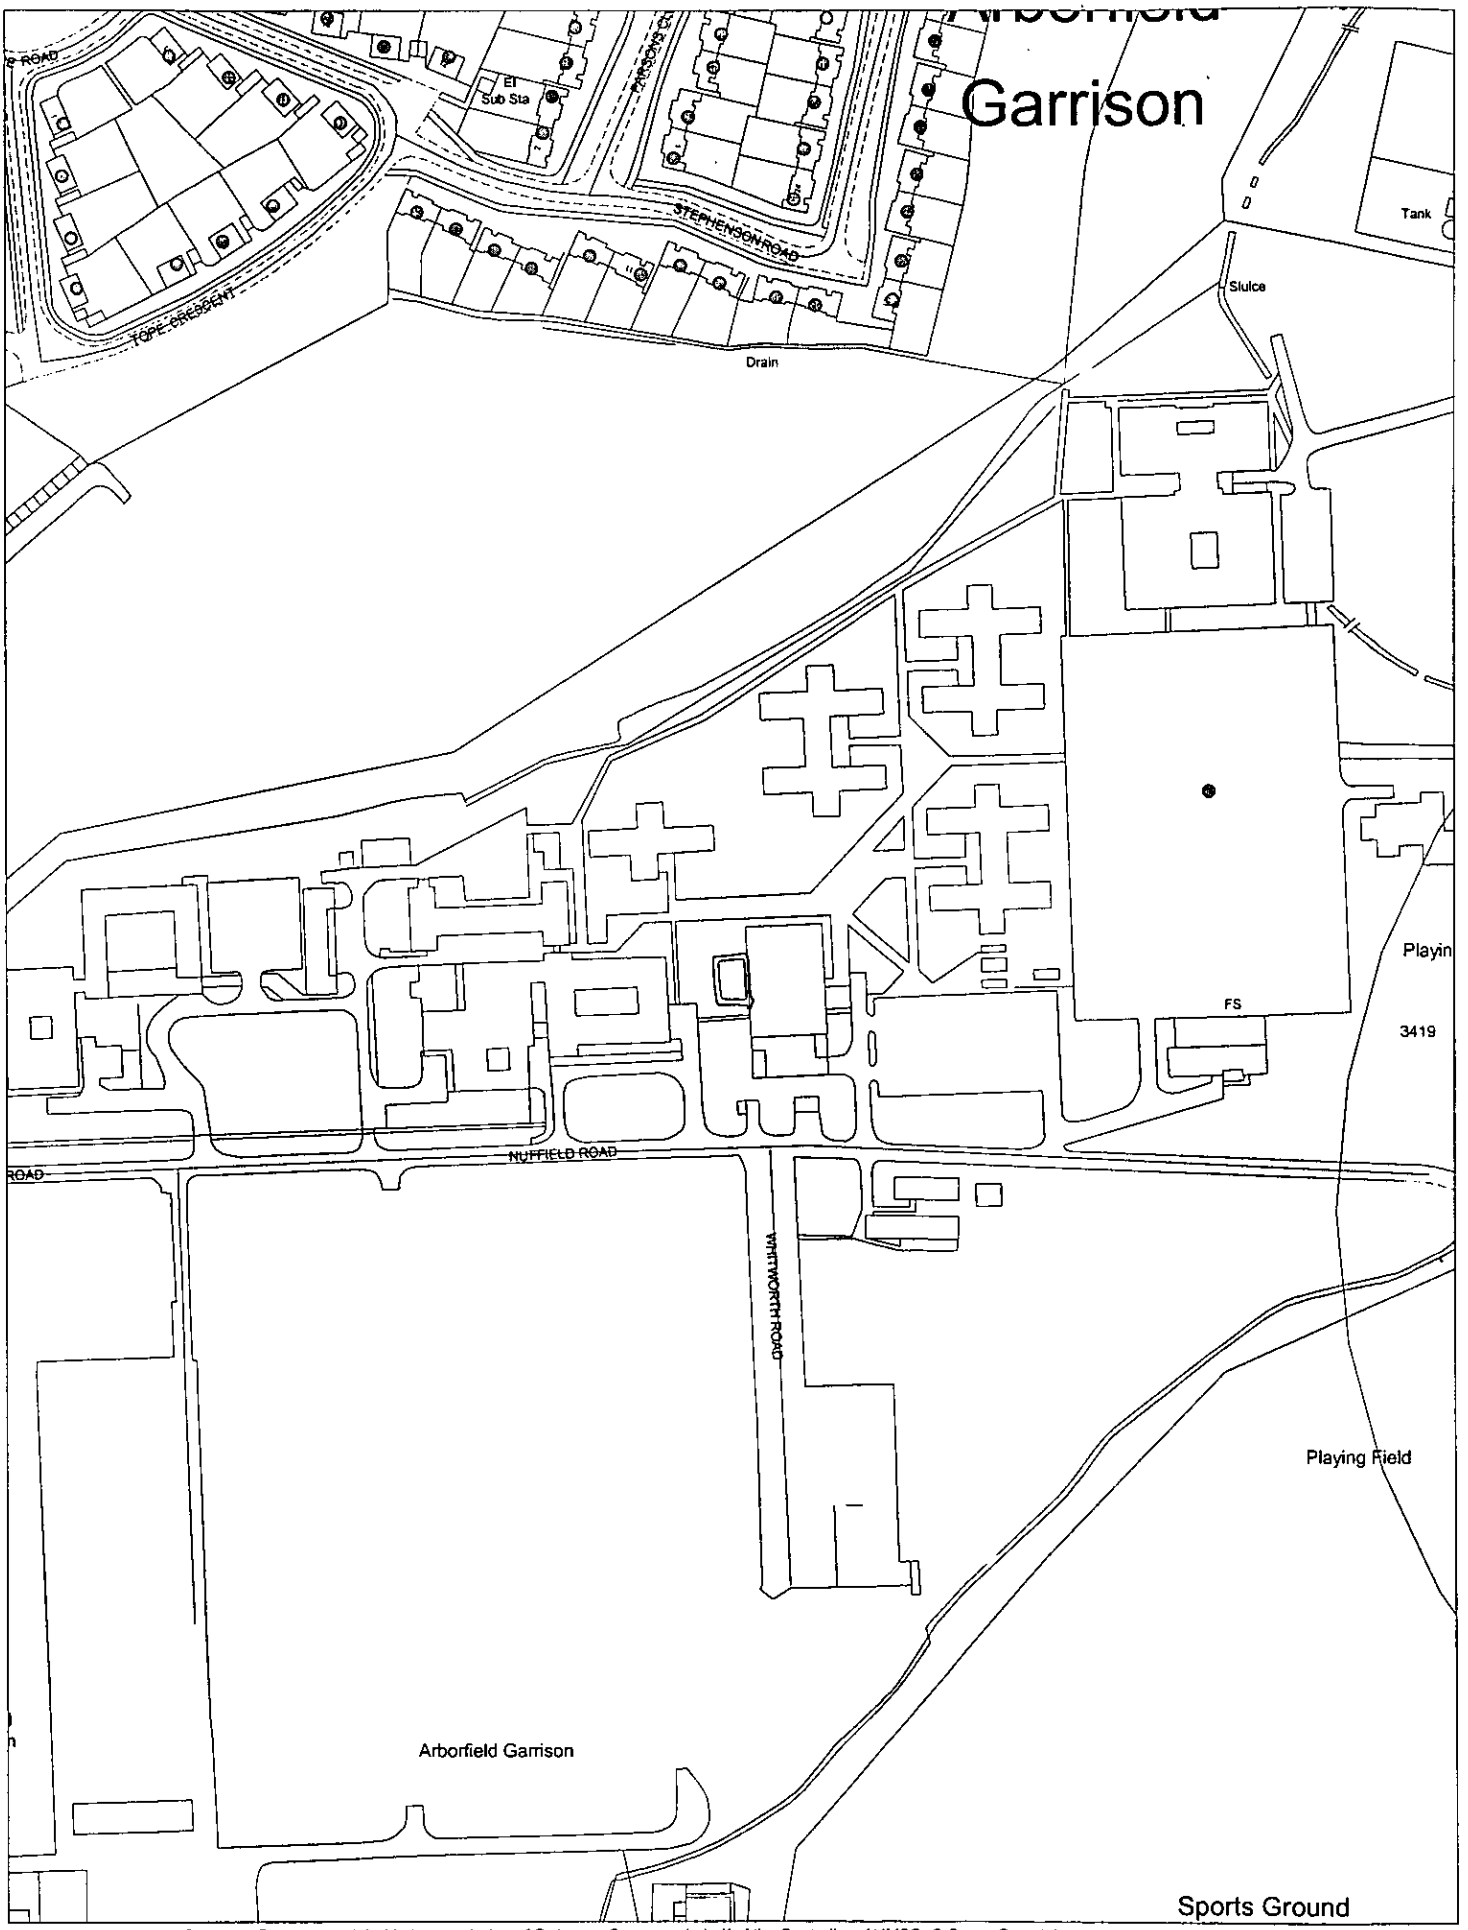


This map is based upon Ordnance Survey material with the permission of Ordnance Survey on behalf of the Controller of HMSO. © Crown Copyright. Unauthorised reproduction infringes Crown Copyright and may lead to prosecution or civil proceedings.Wokingham District Council Licence LA086134

Development Control,Wokingham District Council.
5 November 2002

Scale: 1 : 2500

N W E S

20.JAN.2003 7899

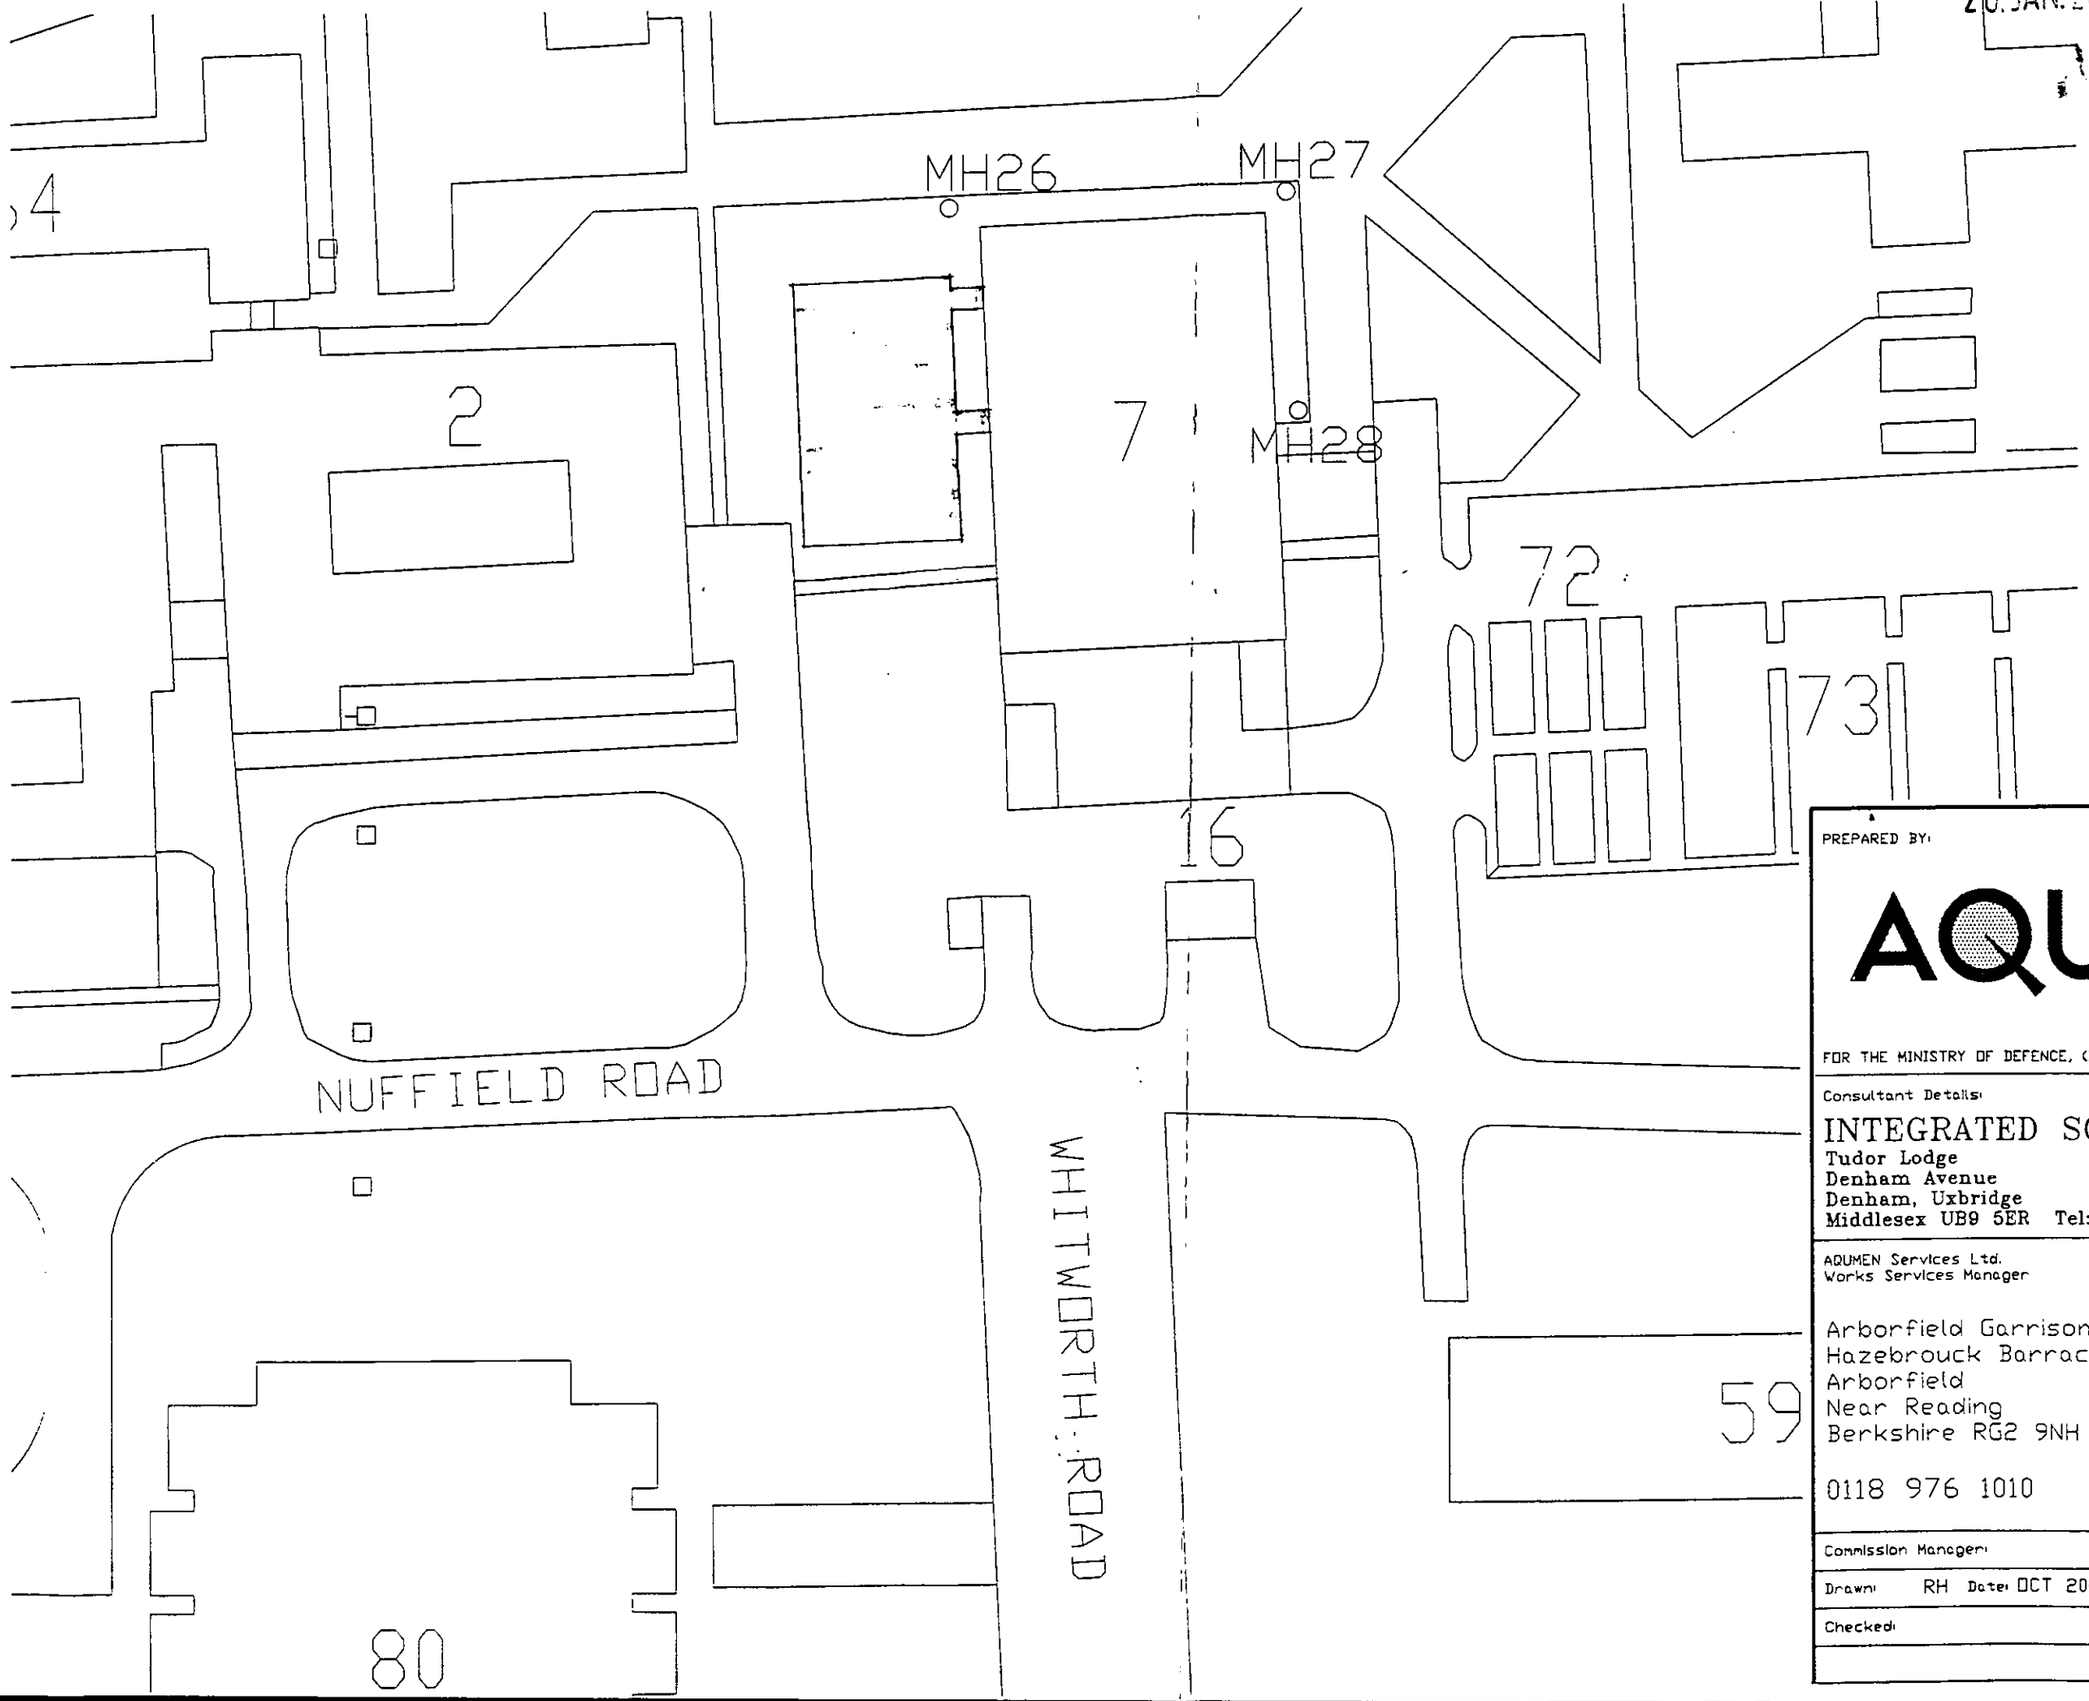

PREPARED BY:

AQUMEN

FOR THE MINISTRY OF DEFENCE, (DED) WORKS CONTRACT No DE31/6107

Consultant Details:

INTEGRATED SOLUTIONS
Tudor Lodge
Denham Avenue
Denham, Uxbridge
Middlesex UB9 5ER Tel: 01895 832092

Drawing Status:
- [ ] Draft
- [ ] Consultation
- [ ] Tender
- [ ] Construction
- [ ] Record

AQUMEN Services Ltd.
Works Services Manager

Arborfield Garrison
Hazebrouck Barracks
Arborfield
Near Reading
Berkshire RG2 9NH

0118 976 1010

Project Title:
CREATION OF ADDITIONAL DINING AND KITCHEN ACCOMMODATION - BUILDING 7 JUNIOR RANKS MESS ROWCROFT BARRACKS

Drawing Title:
LOCATION PLAN.

Commission Manager:

Scale: 1:500 APPROX.

Drawn: RH Date: OCT 2002


Project No.: AAC 02 0111

Checked:

Drawing No.: 1


Revision:

20 JAN 2003 7829

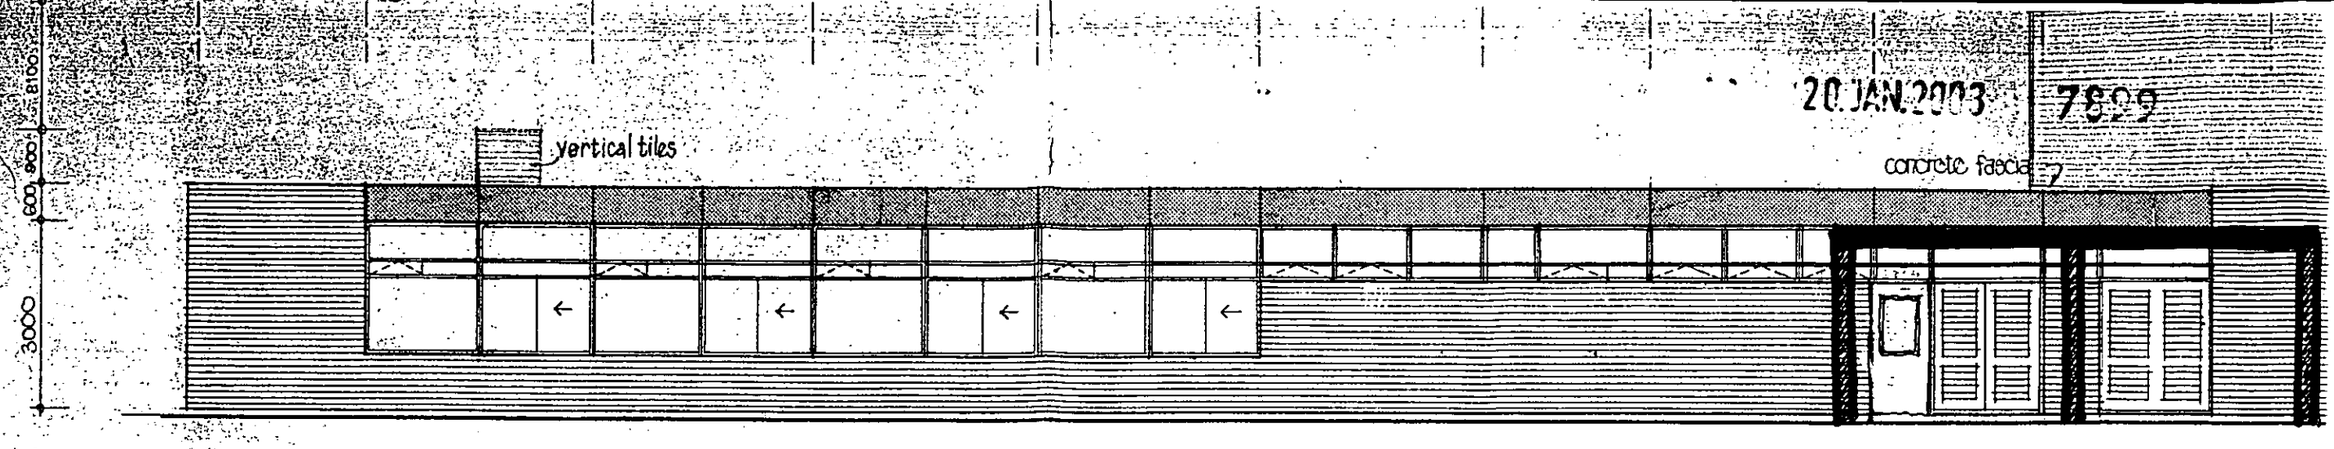


WEST ELEVATION – AS EXISTING

CREATION OF ADDITIONAL DINING AND KITCHEN ACCOMMODATION BUILDING 7 - JUNIOR RANKS MESS
BUNCRANA BARRACKS
AAC.02.0111

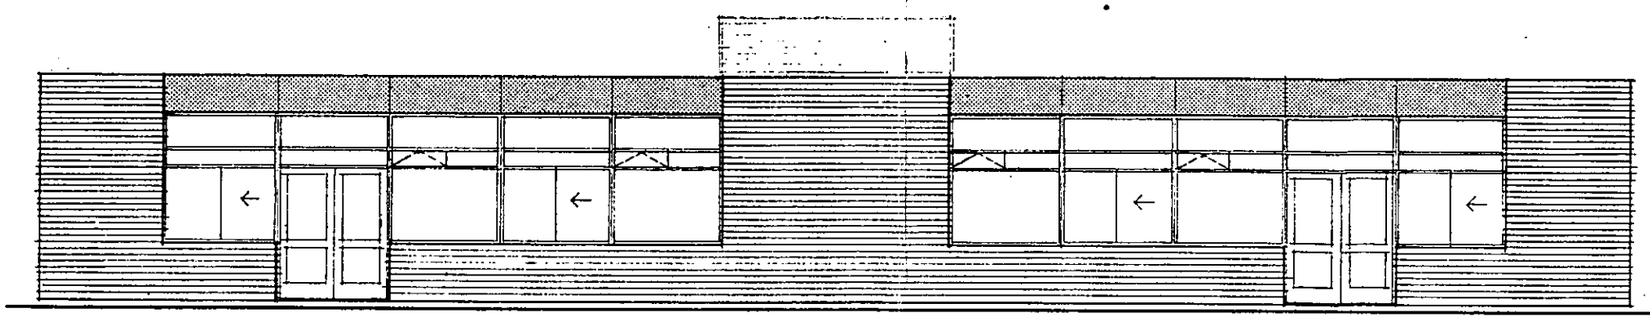


SCHEMATIC ELEVATION AS EXISTING.


NORTH ELEVATION

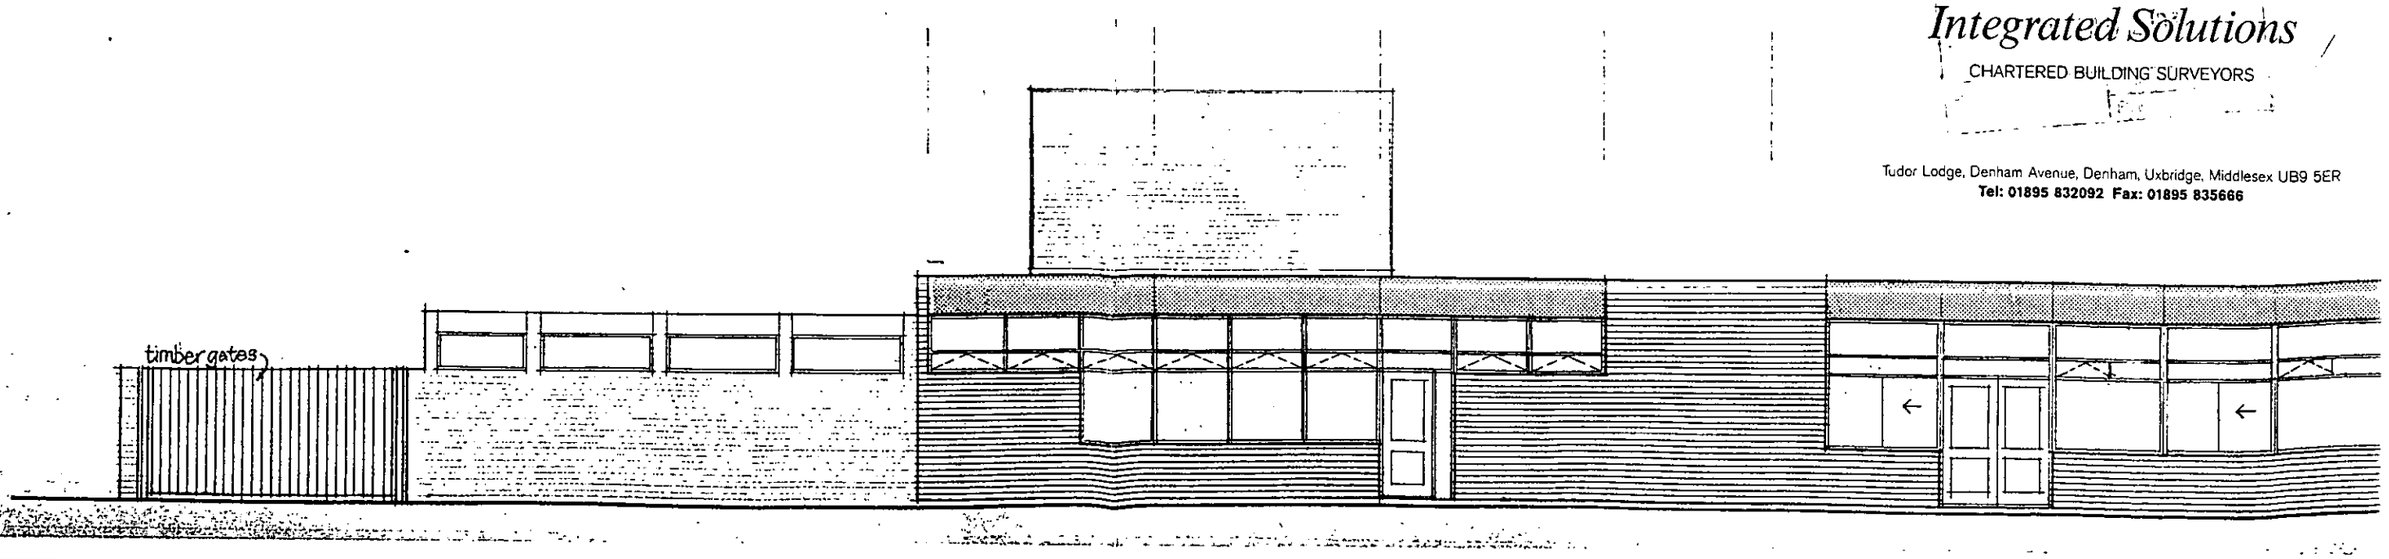


Integrated Solutions
CHARTERED BUILDING SURVEYORS
Tudor Lodge, Denham Avenue, Denham, Uxbridge, Middlesex UB9 5ER
Tel: 01895 832092 Fax: 01895 835666

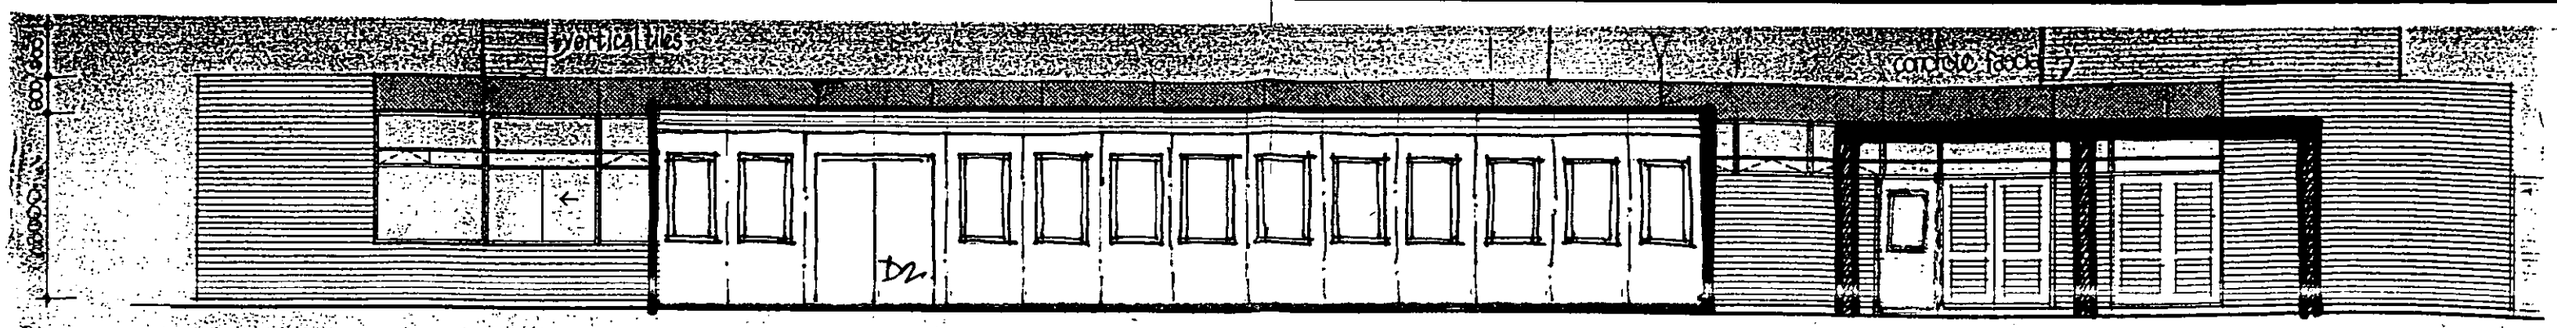

WEST ELEVATION — AS PROPOSED

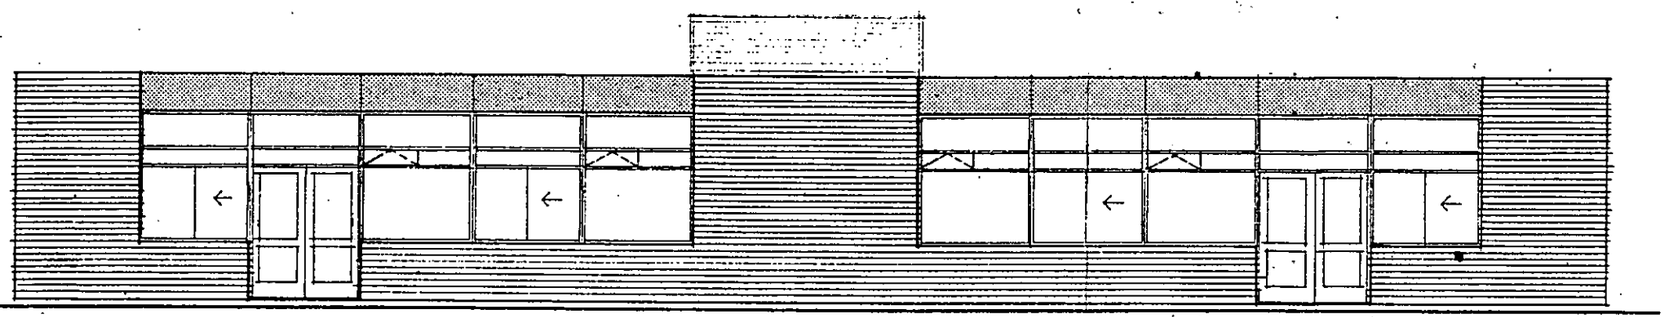

NORTH ELEVATION

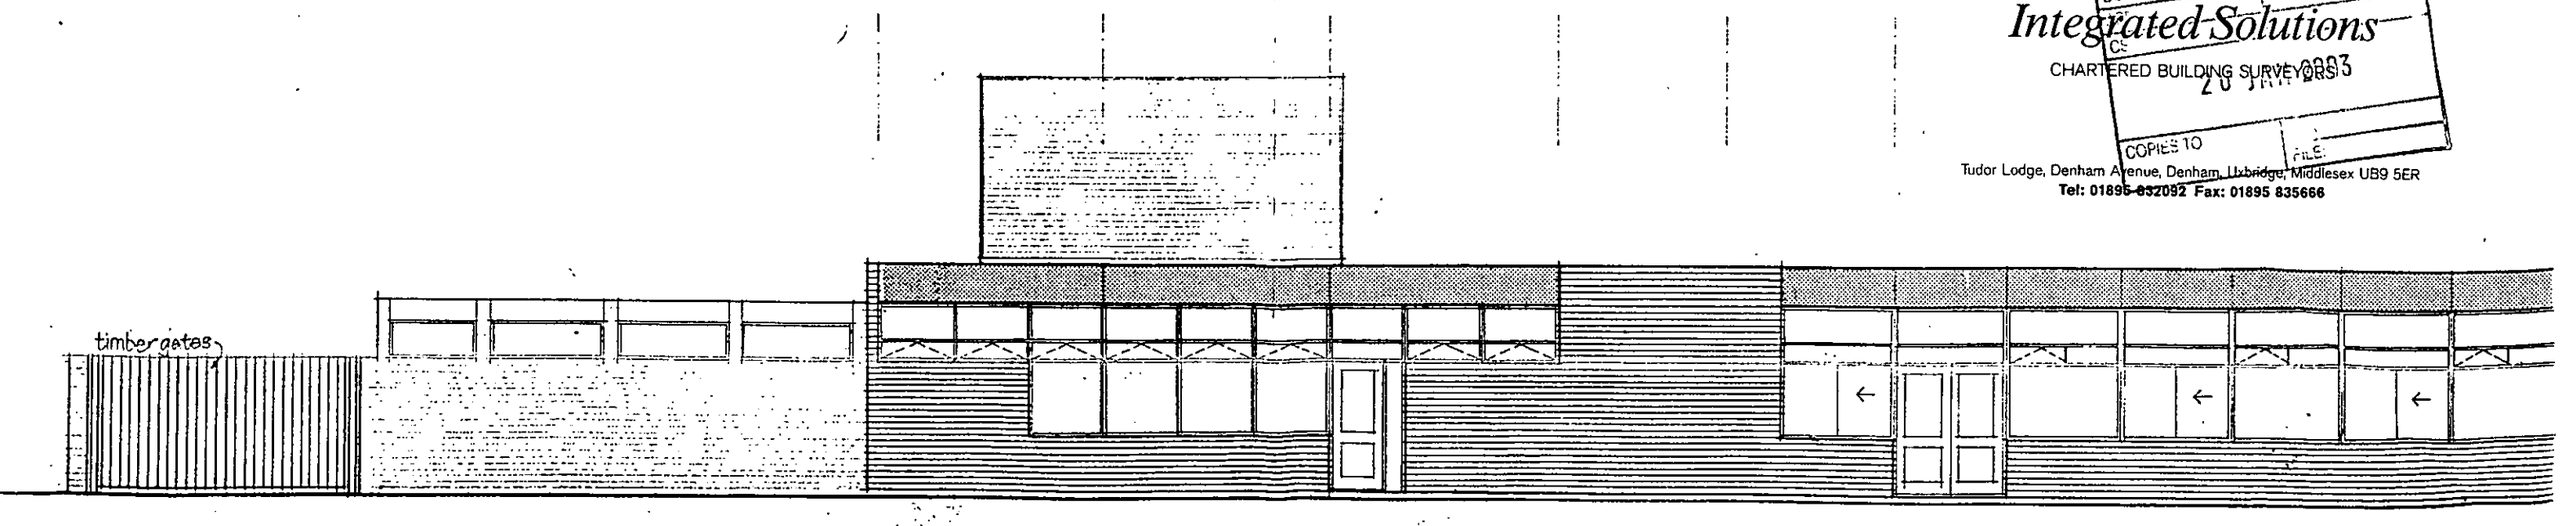

EAST ELEVATION

20.JAN.2003 7899

CREATION OF ADDITIONAL DINING AND KITCHEN ACCOMMODATION - BLDG 7 JUNIOR RANKS MESS ROWCROFT BARRACKS.

A&C.02.0111

SCHEMATIC ELEVATION AS PROPOSED.

Integrated Solutions
CHARTERED BUILDING SURVEYORS

PLANNING
POL
DC
CS
20 JAN 2003
COPIES TO
FILE

Tudor Lodge, Denham Avenue, Denham, Uxbridge, Middlesex UB9 5ER
Tel: 01895 832092 Fax: 01895 835666