APPROVED

PLANS SUPERSEDED BY PLANS No2.



front elevation



rear elevation

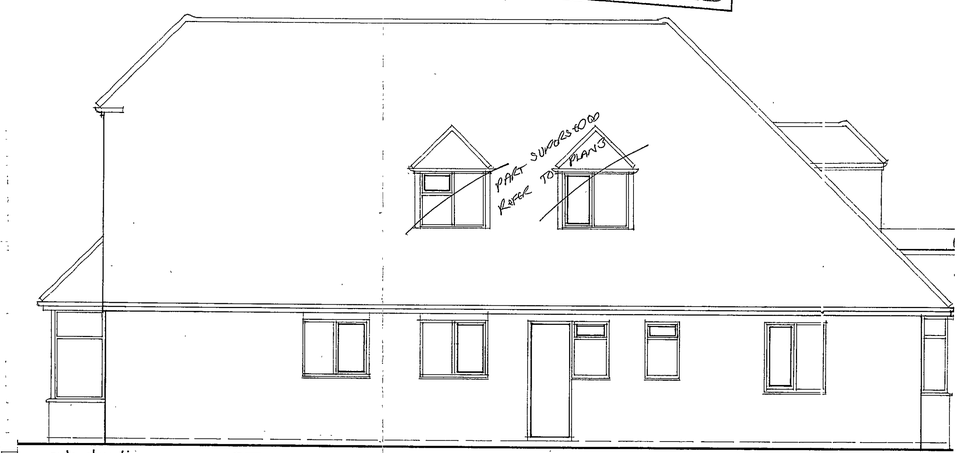

side elevation

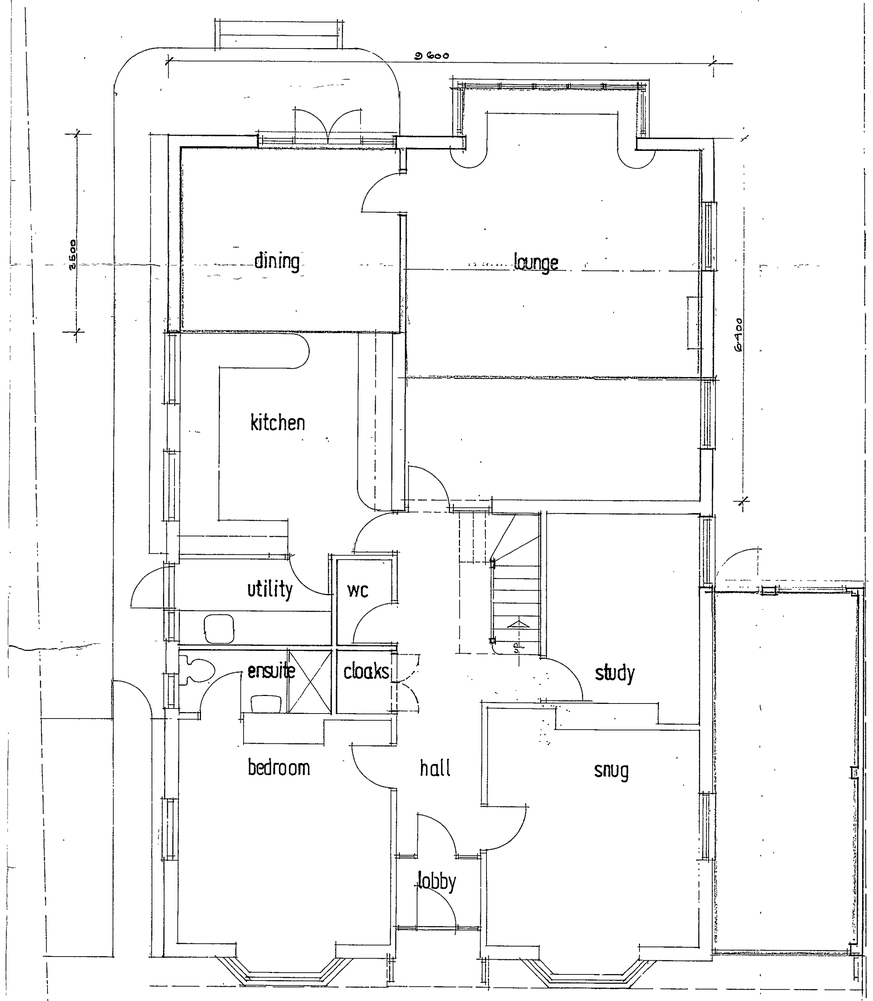

ground floor plan

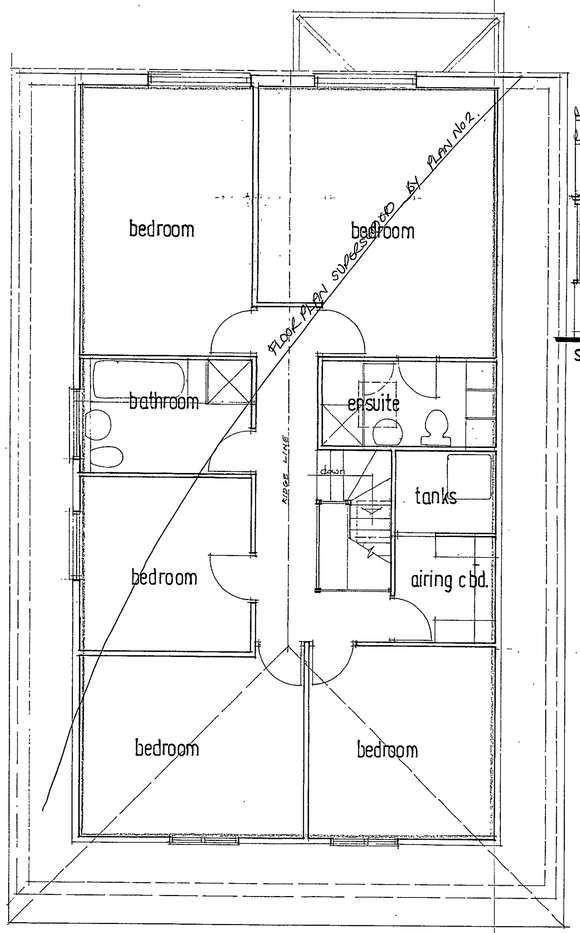

roof layout

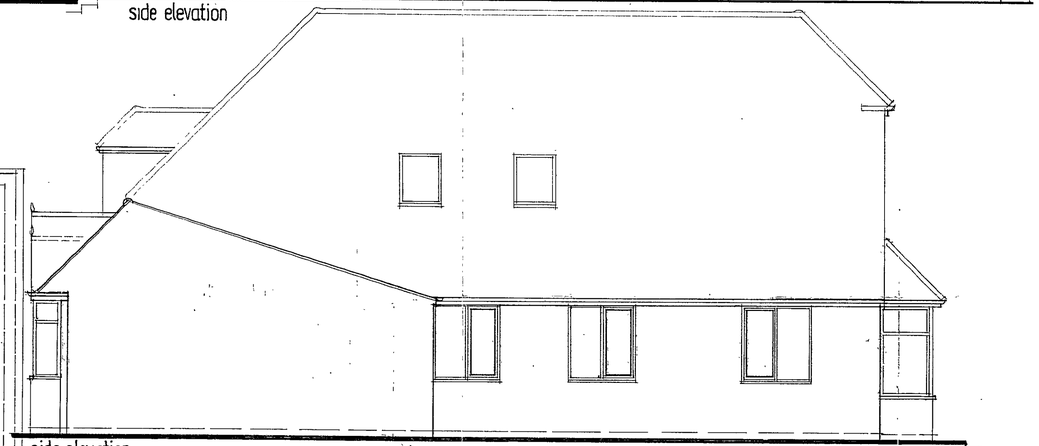

side elevation

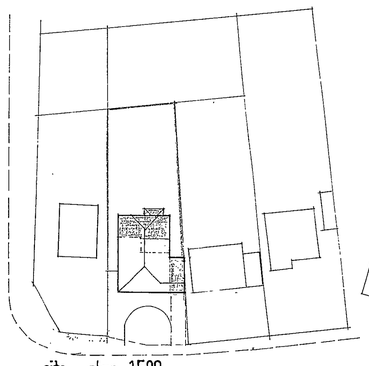

site plan 1:500

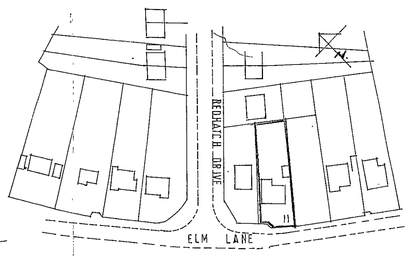

location plan 1:1250

02.12.2002 8008

C A ASSOCIATES building design services	18 Cinnamon Close, Earley Reading, Berkshire RG6 5GP Tel / fax: 0118 9869 330
client: Mr Mrs Sweetman. 11 Elm Lane, Earley, Reading	drawn: cg date: nov. 02
job: Rear ground floorextension extension/conversion of roof space over new attached garage	scale: 1:50 rev: no CA02:465

9/4/03

nechanically ventilated by
uct at high level discharging to
Vent to extract at 60 L/s
:r hood at 30 L/s.

:g main and 5 amp lighting
quired by client.
m to Ground and 1st Floors.

id flashing and soakers at

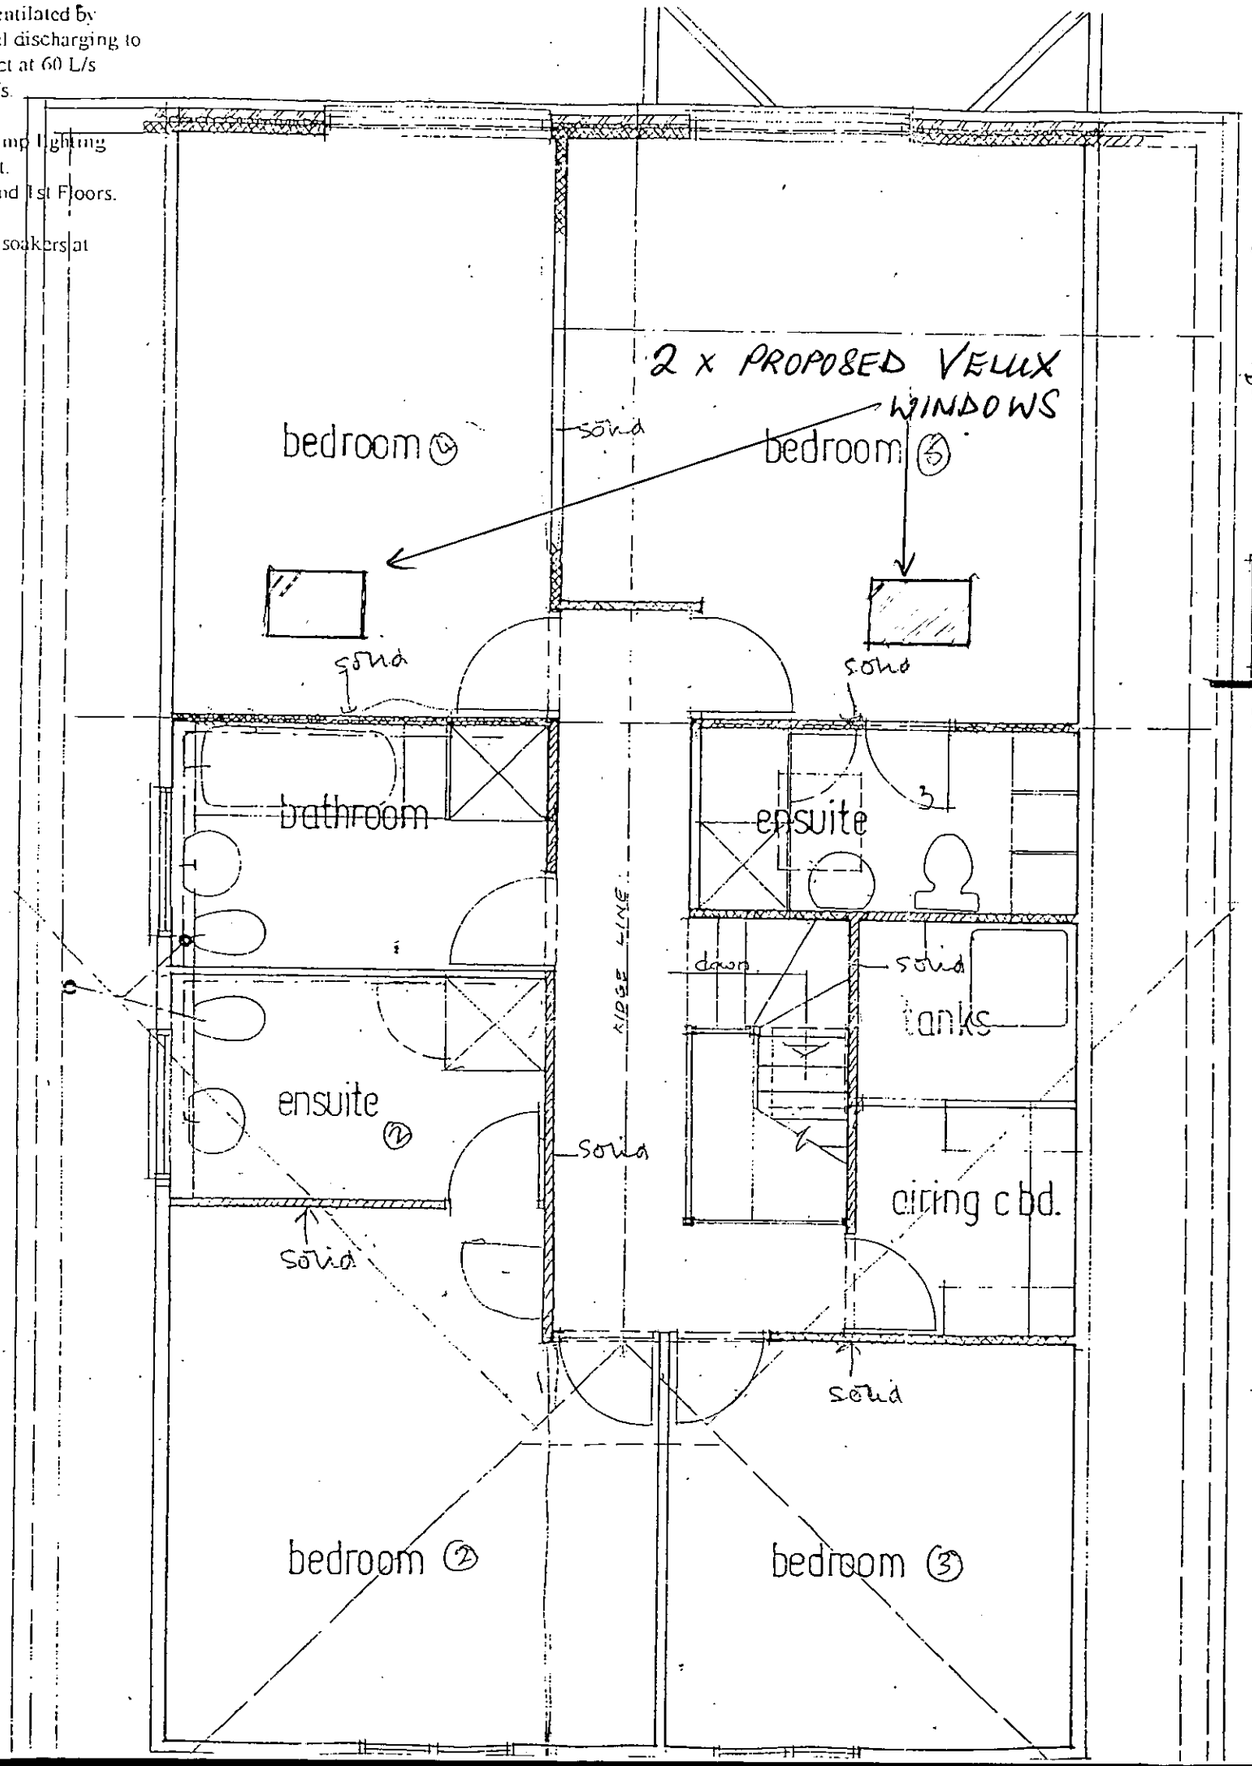

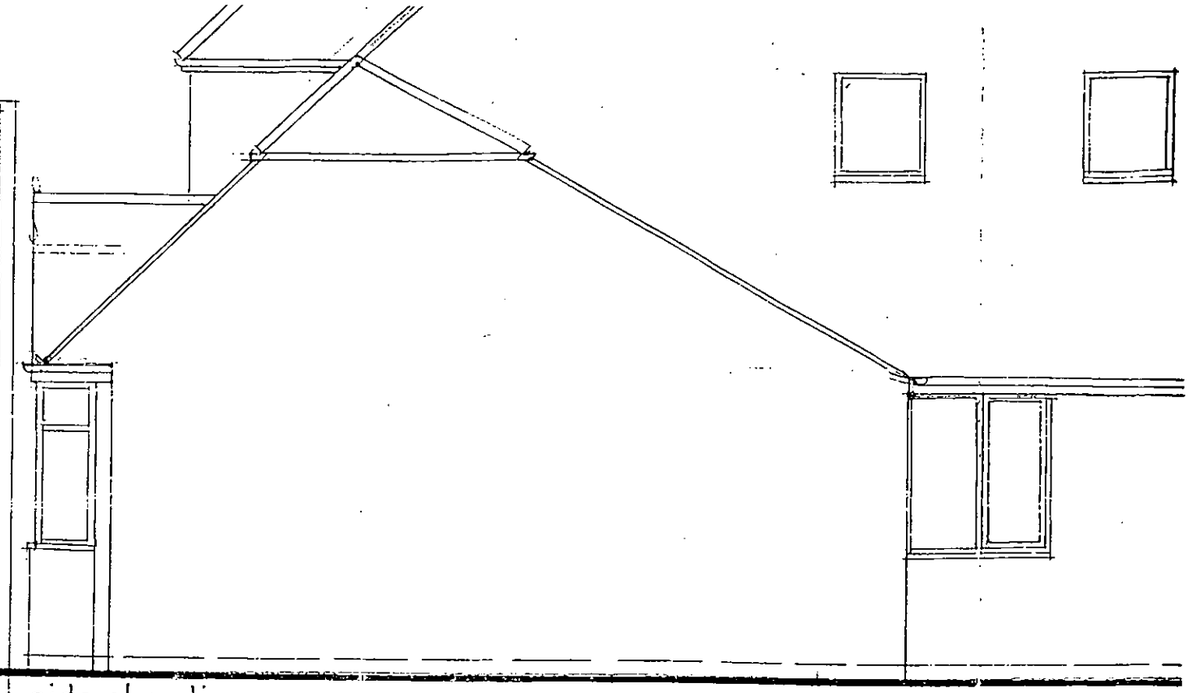
side elevation

PLANNING SERVICES	HPT
POL	TLS
DC	ENF
APP	
CS	
18 MAY 2004	
COPIES TO	ACK
	FILE:

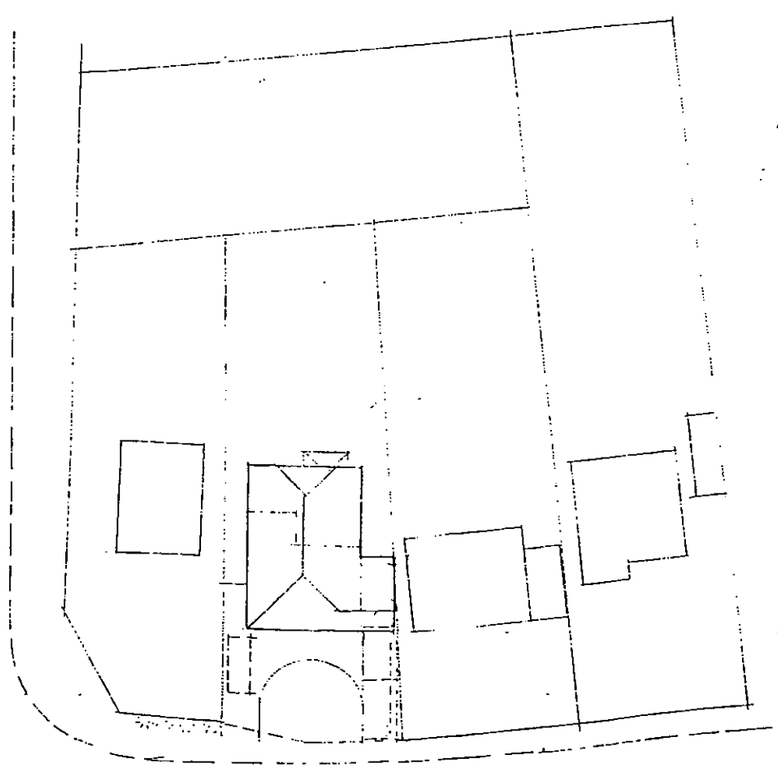
site plan 1:500

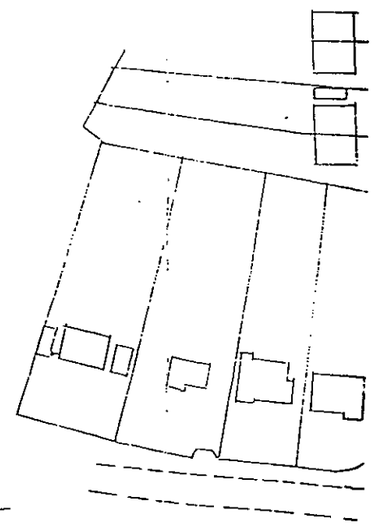
location plan 1:12

A: JAN 03. TWO BED TO ENS
B JUNE 03 ROOF TC

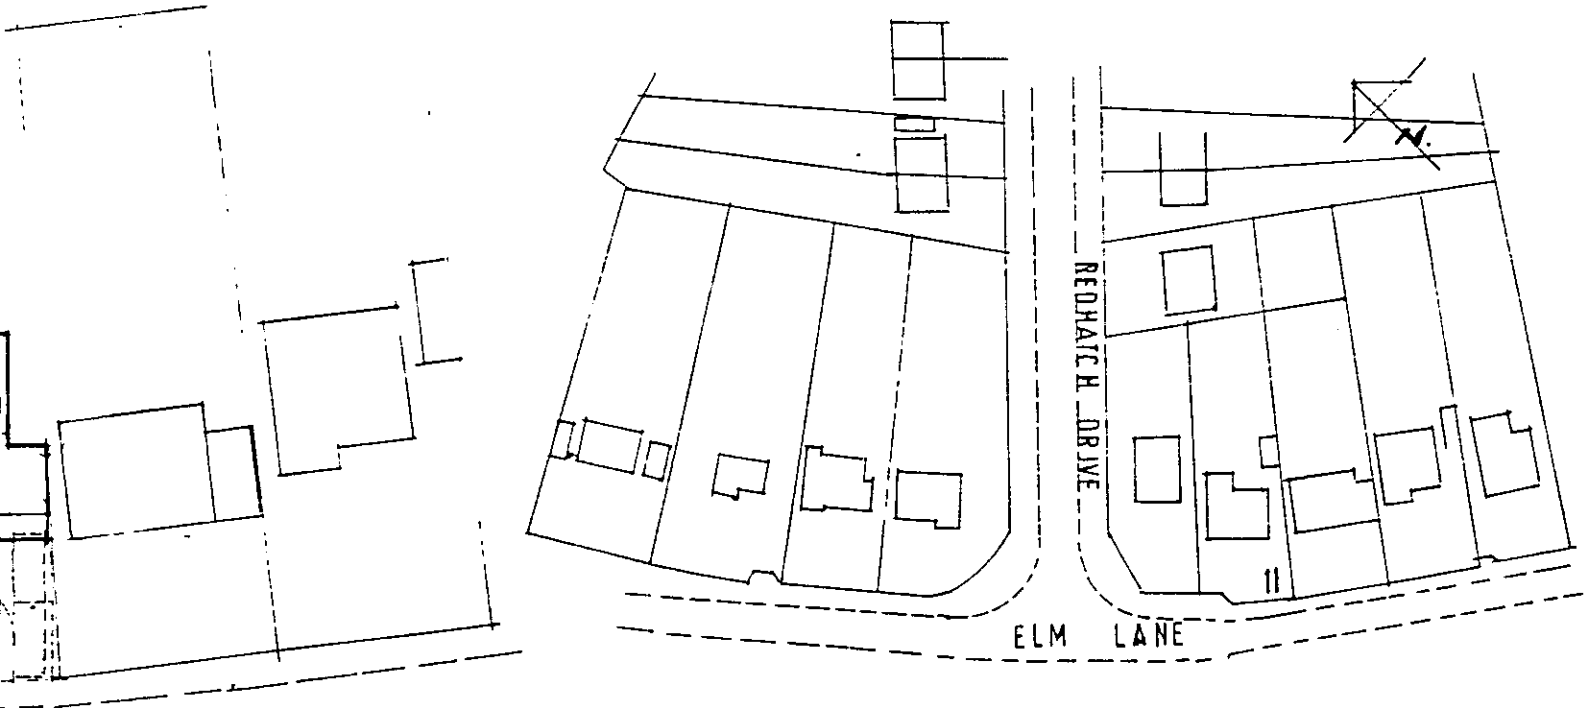

location plan 1:1250

A: JAN 03. TWO BEDROOMS CONVERTED TO FORM ONE WITH PART CONVERTED TO ENSUITE. WINDOW TO HAVE SMALL FAN LIGHT ADDED. (OBSCURE GLASS TO WINDOW).

C A ASSOCIATES

building design services

18 Cinnamon Close, Earley
Reading, Berkshire RG6 5GP
Tel / fax: 0118 9869 330

client: Mr Mrs Sweetman, 11 Elm Lane, Earley, Reading

drawn: cg

date: nov. 02

job: Rear ground floorextension
extension/conversion of roof space over
new attached garage

scale: 1:50 rev:

no CA02:465 A

31/1/03



This map is based upon Ordnance Survey material with the permission of Ordnance Survey on behalf of the Controller of HMSO. © Crown Copyright. Unauthorised reproduction infringes Crown Copyright and may lead to prosecution or civil proceedings.Wokingham District Council Licence LA086134

Development Control,Wokingham District Council.

20 November 2002

Scale: 1 : 1250

N
W E
S

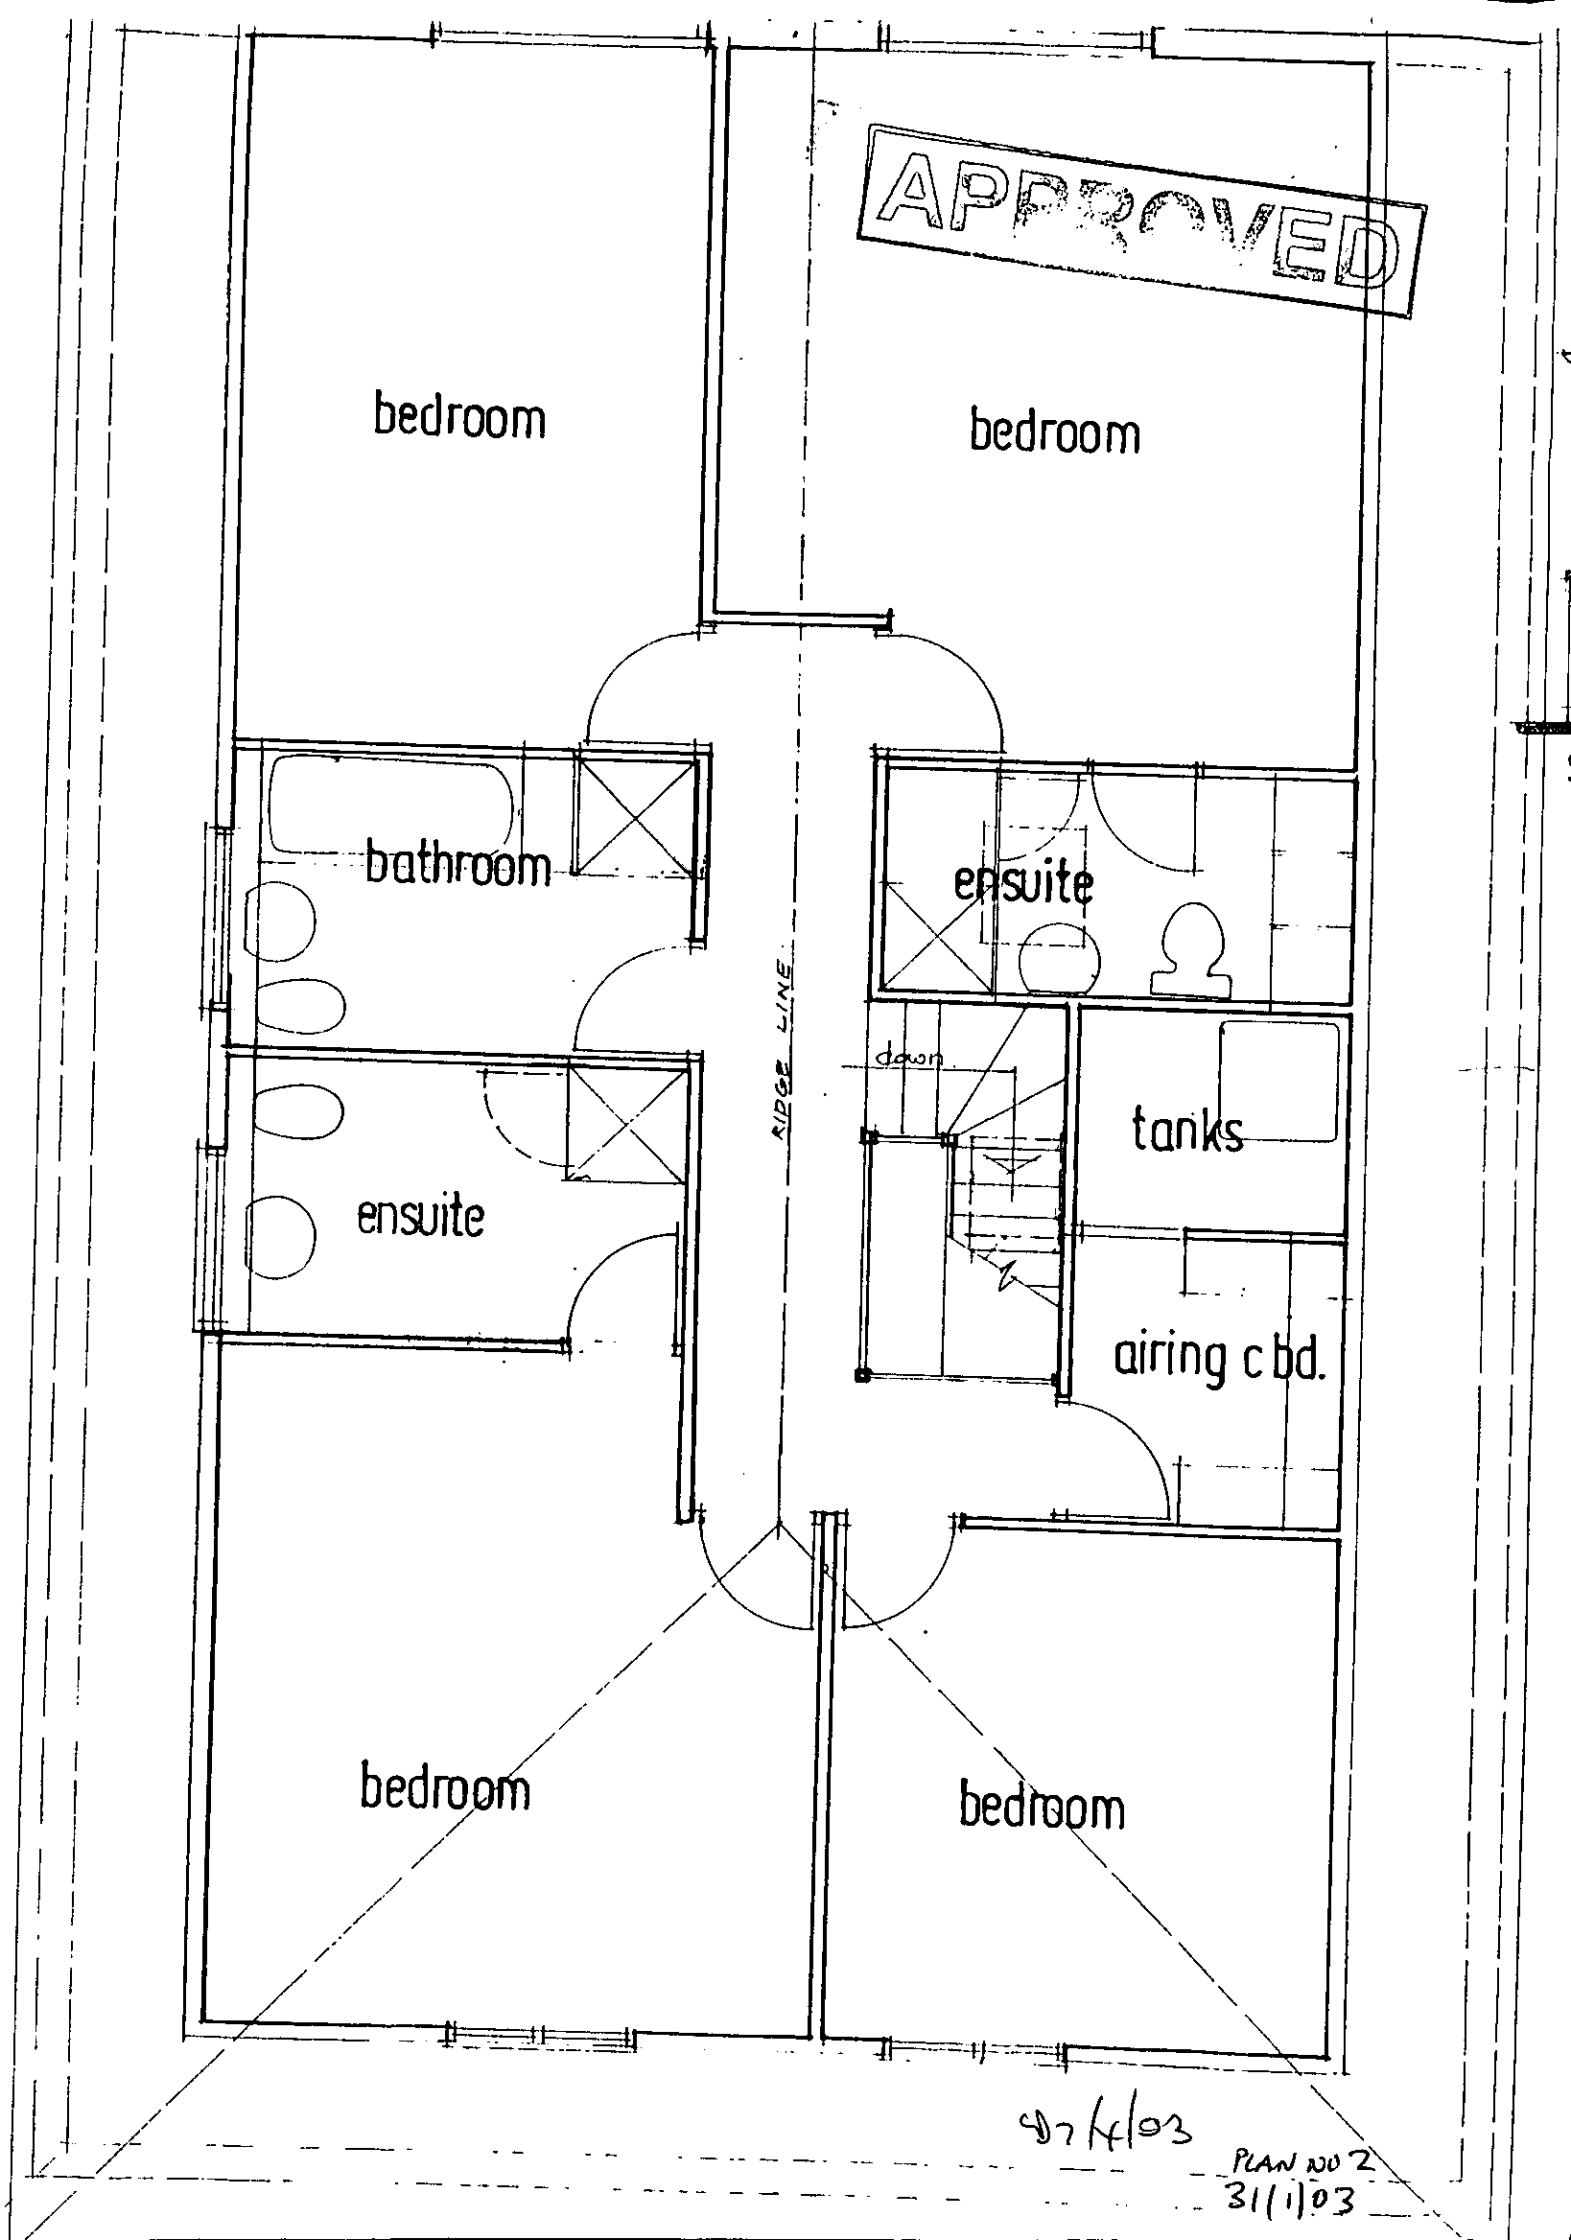
APPROVED
bedroom
bedroom
bathroom
ensuite
RIDGE LINE
down
tanks
ensuite
airing c bd.
bedroom
bedroom
9/4/03
PLAN NO 2
31/1/03

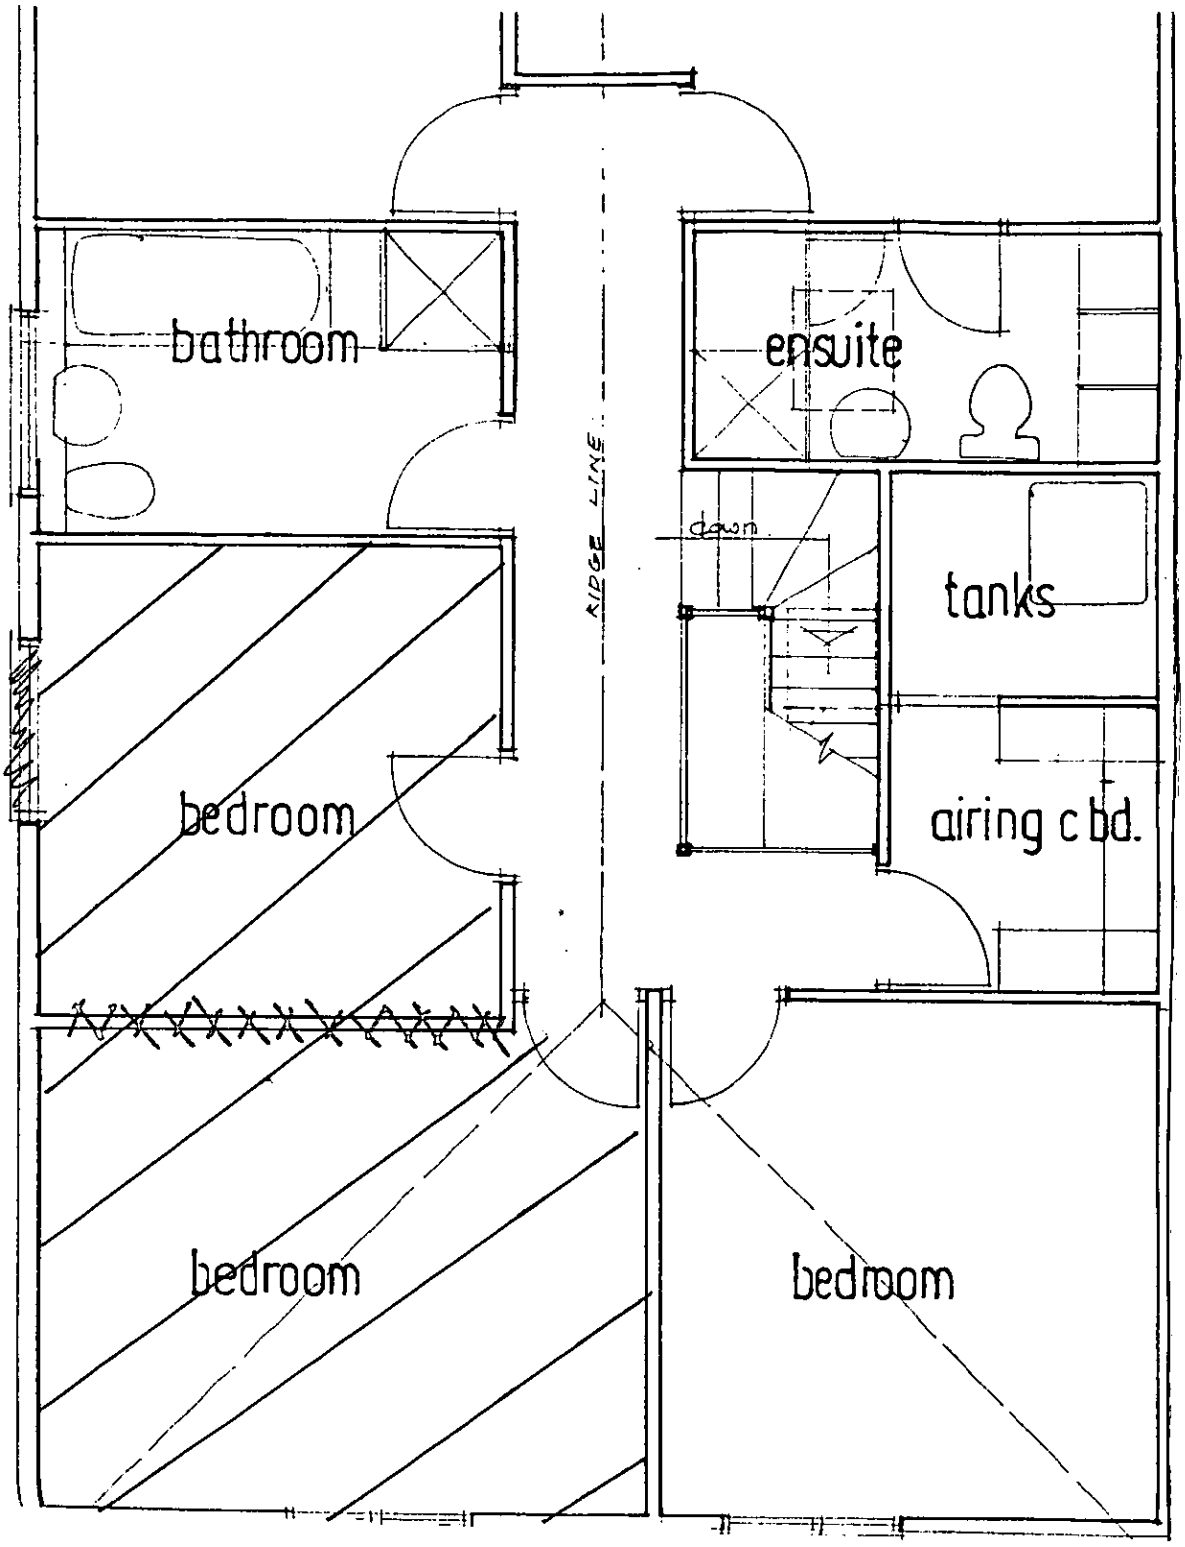

- to change 2 bedrooms into
1 lounge [illegible]

PLANNING S.	
PO	
DC	
APP	
CS	
02 JAN 2002	

APPROVED

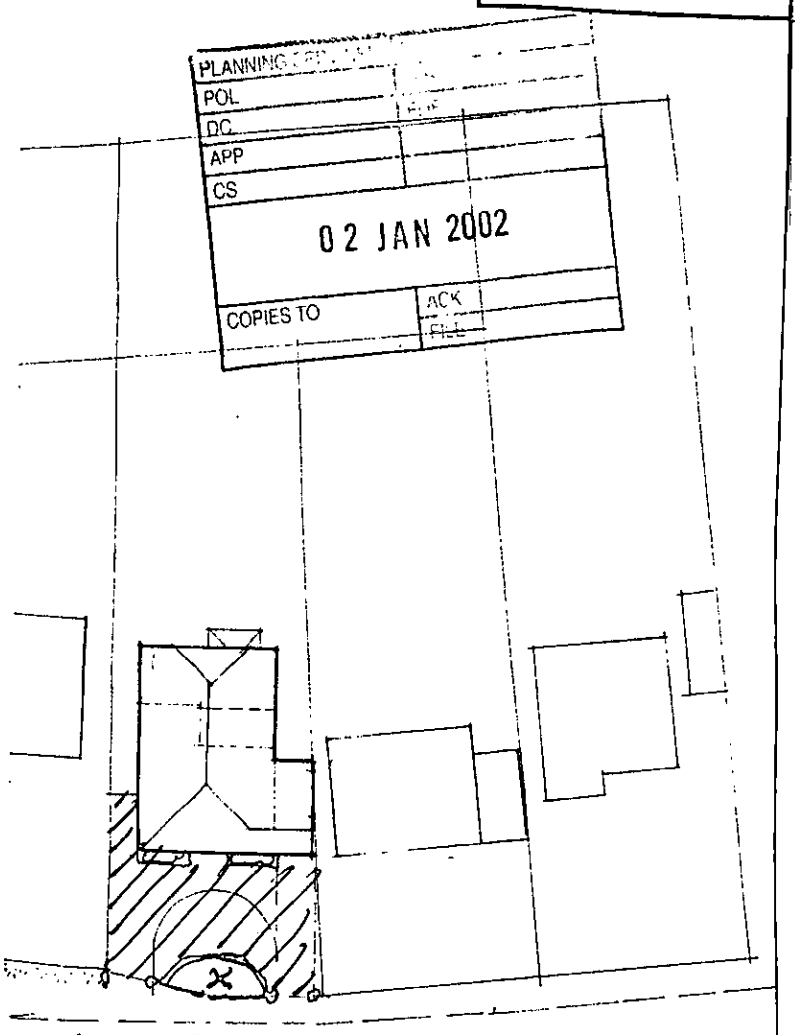

plan 1:500

PROPOSED PARKING/TURNING (BLOCK PAVING)

X TREE

FLOWER BORDERS

PLAN NO 1

THE FOLLOWING SCANNED IMAGES ARE DOCUMENTS OF BAD QUALITY OR ARE PHOTOCOPIES.



FOR THIS REASON THEY MAY APPEAR UNREADABLE ON SCREEN

APPROVED



ion

PLAN NO 3.
31/1/03
7/4/03