This drawing is the copyright of Ian Pankhurst Architect. Do not scale from this drawing except in connection with applications under the Town and Country Planning Acts.

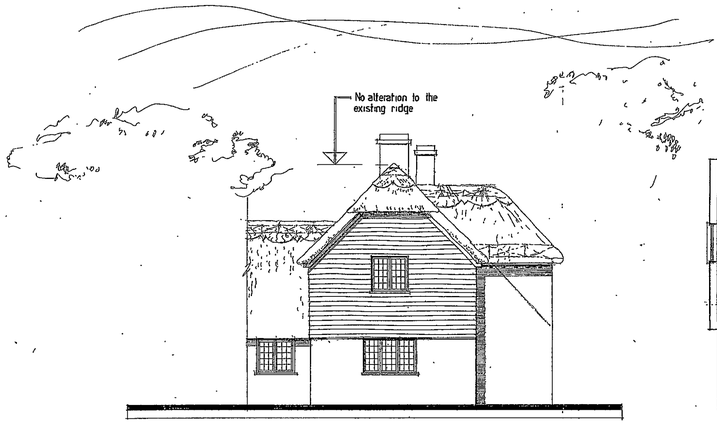

South Elevation

Original listed 'Poors House' | Later Extension

No works to the original listed building

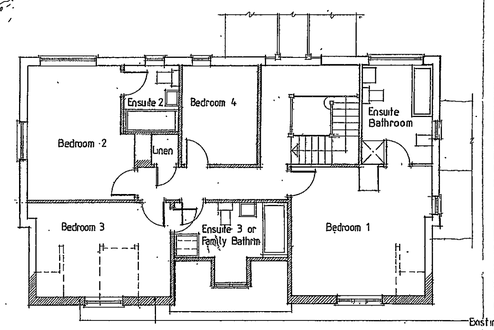

First Floor Plan

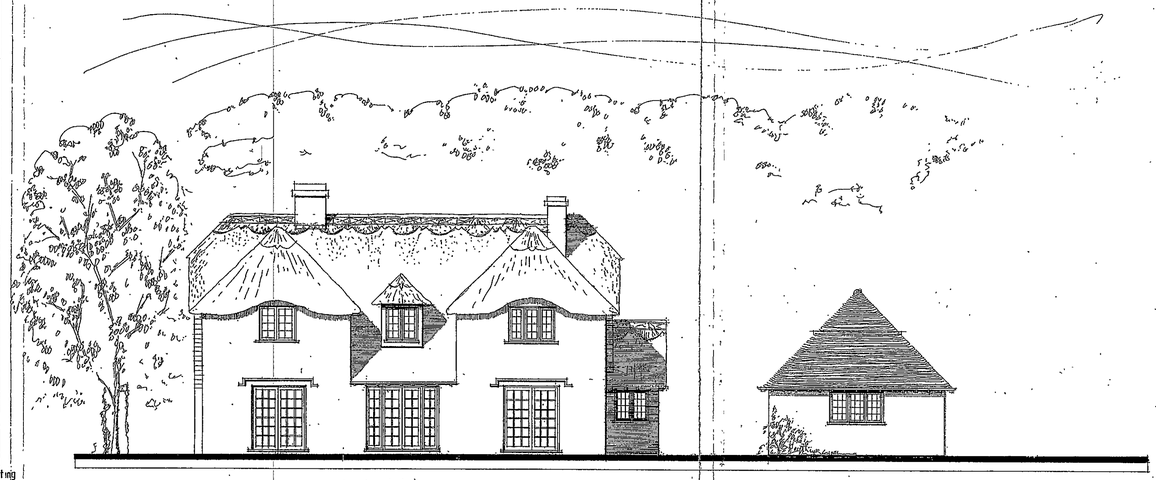

East Elevation



West Elevation of the Utility Room

North Elevation

Later Extension | Original listed "Poors House"

No works to the original listed building

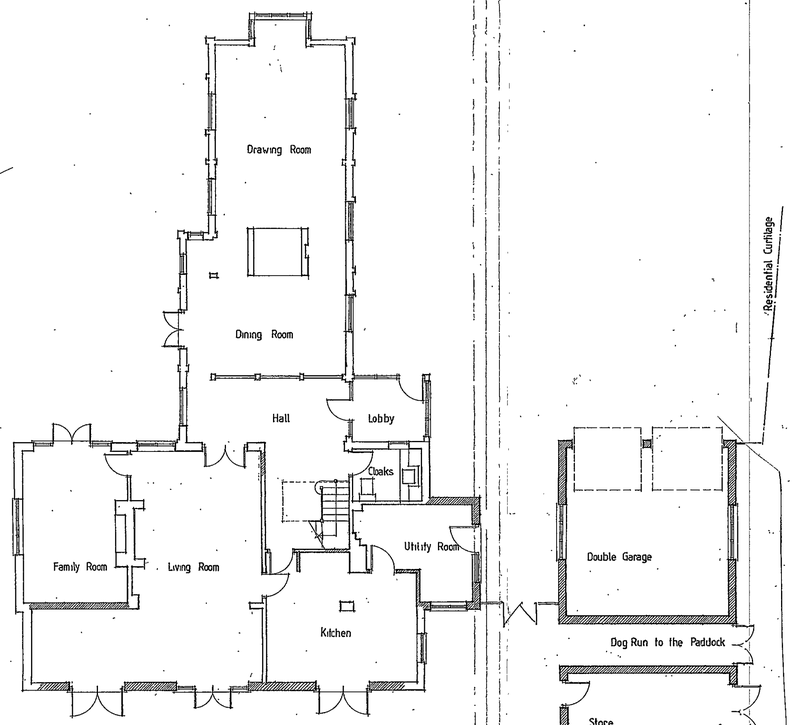

Ground Floor Plan

Existing Dormers removed

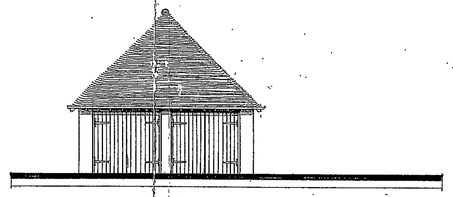

West Elevation of Garage

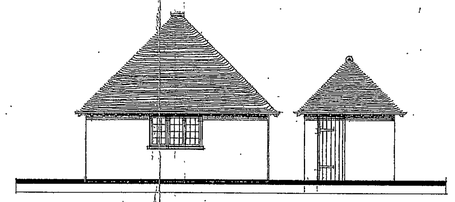

South Elevation of Garage and Store

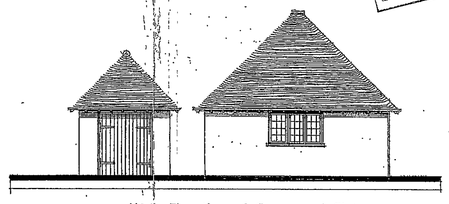

North Elevation of Garage and Store

C, 06-03-02, Half hips in lieu of gables and garage and store altered.
B, 31-10-01, West Elevation of Utility Room added
A, 09,10,01 General revision

Client:

Mr and Mrs D Miller

Job Title:

The Poors House
Swallowfield

Drawing Title:

06 JAN 2003 7937

Proposal No. 2

Scale:	Date:	Drawn By:
1:100	06/01	BJ

APPROVED

Ian Pankhurst
Architect

"By Scarletts Wood"
Scarletts Lane
Hare Hatch, Reading
Berks RG10 9XD
Tel: 0118 940 6767
Fax: 0118 940 6792
Email: IPArch@compuserve.com

Drawing No.

1077/05.C

06. JAN. 2003 7937

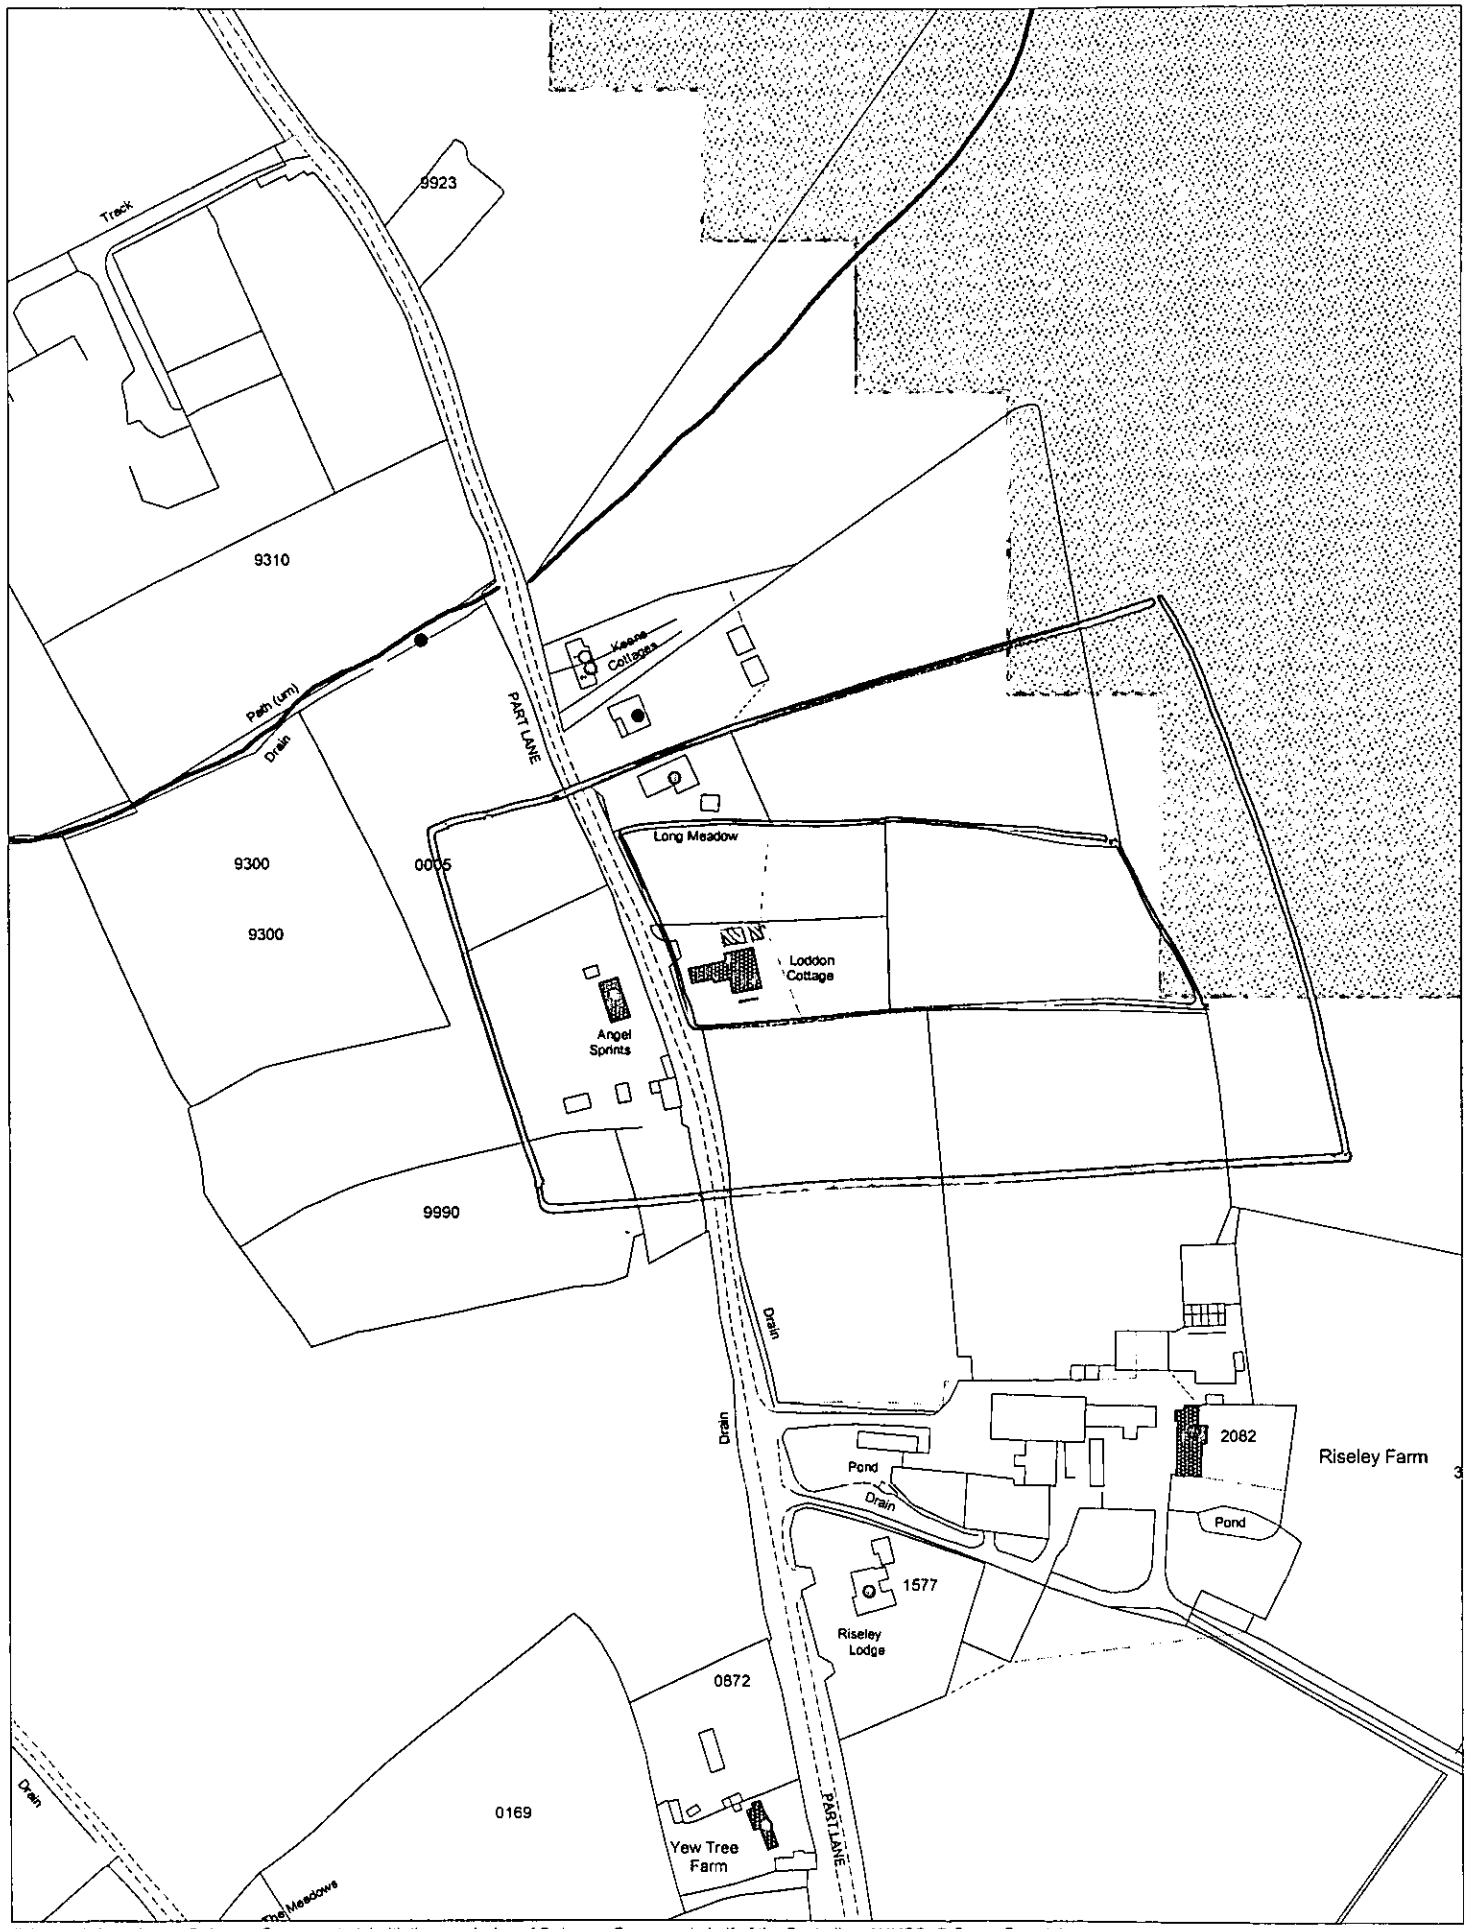

This map is based upon Ordnance Survey material with the permission of Ordnance Survey on behalf of the Controller of HMSO. © Crown Copyright. Unauthorised reproduction infringes Crown Copyright and may lead to prosecution or civil proceedings.Wokingham District Council Licence LA086134

Development Control,Wokingham District Council.
8 November 2002

Scale: 1 : 2500

N
W E
S

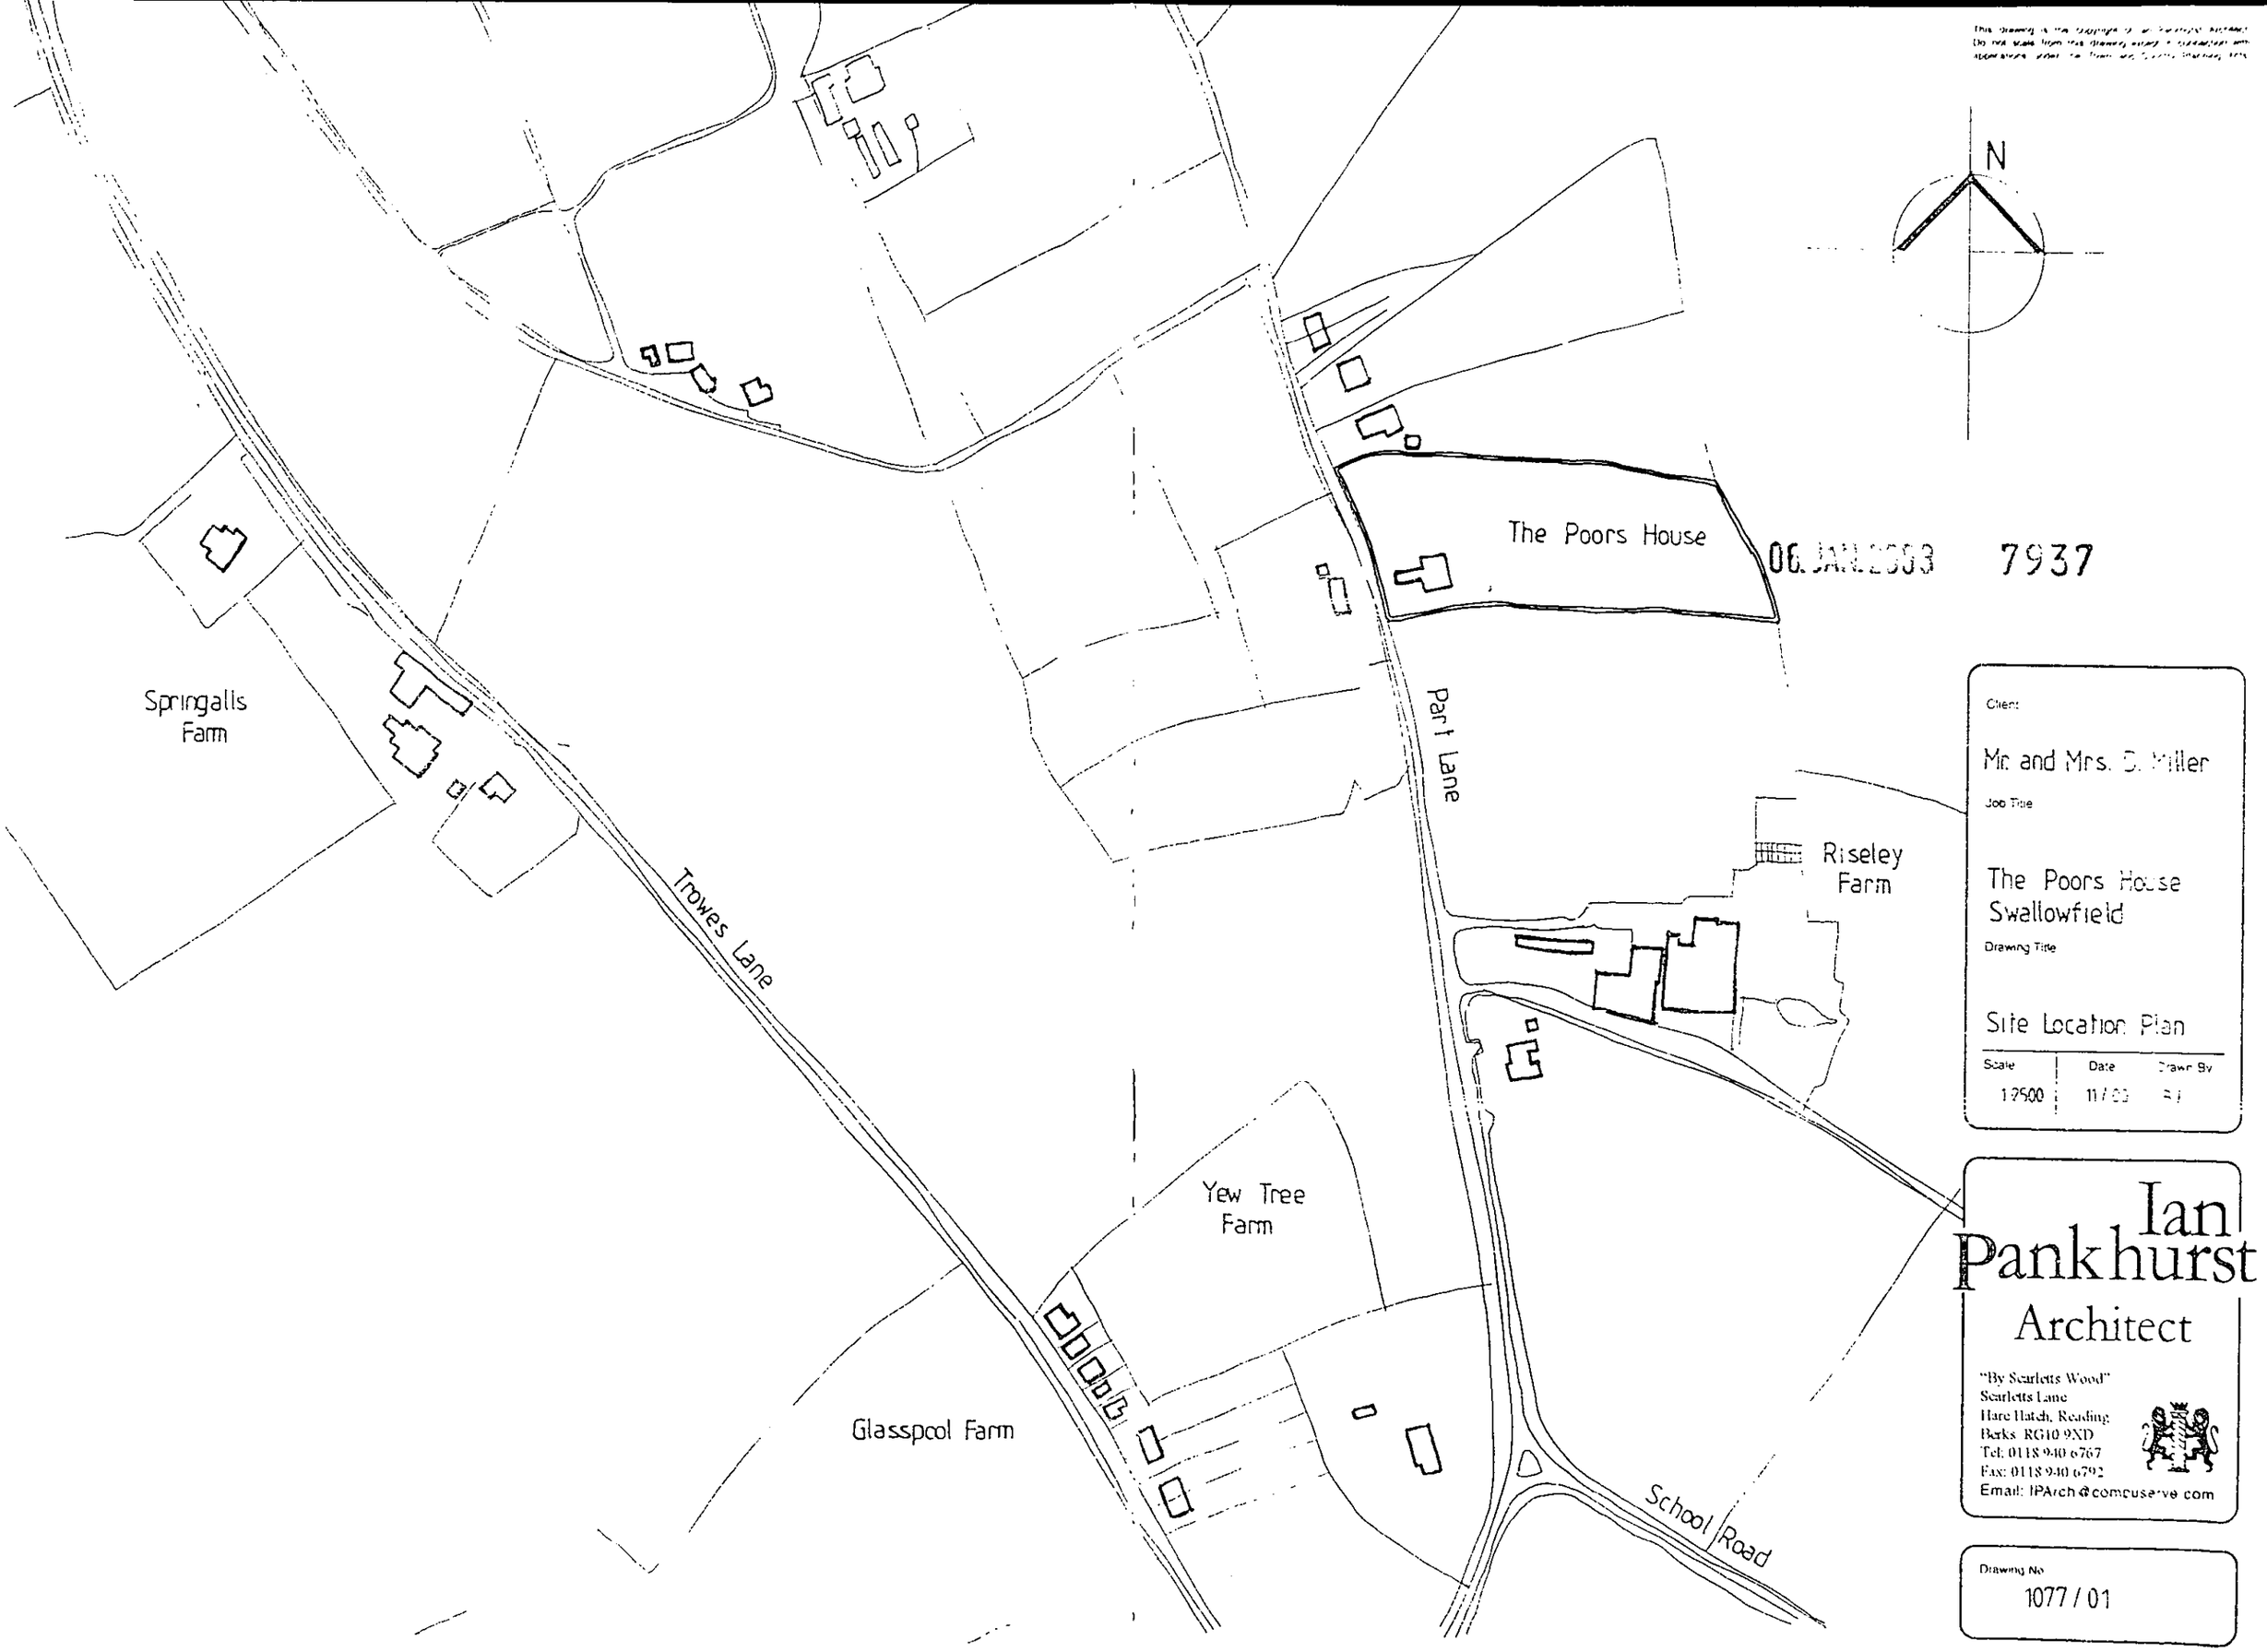
N
The Poors House
06 JAN 2003
7937
Springalls Farm
Part Lane
Trowes Lane
Riseley Farm
Yew Tree Farm
Glasspool Farm
School Road
Client
Mr. and Mrs. D. Miller
Job Title
The Poors House
Swallowfield
Drawing Title
Site Location Plan
Scale
1:2500
Date
11/03
Drawn By
Ian Pankhurst
Architect
"By Scarletts Wood"
Scarletts Lane
Hare Hatch, Reading
Berks RG10 9XD
Tel: 0118 940 6767
Fax: 0118 940 6792
Email: IPArch@compuserve.com
Drawing No
1077 / 01

06 JAN 2003 7937

PART LANE

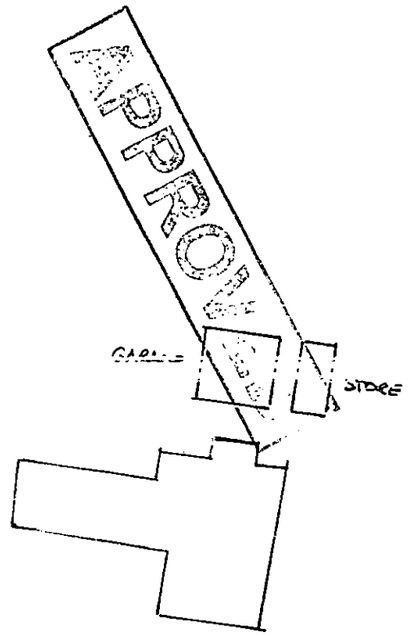

Notes

AB

ALAN BARNES

Consulting Civil and Structural Engineers

THE STREET, SWALLOWFIELD, READING, BERKS RG7 1QY
TEL: READING (0118) 988 4010. FAX: (0118) 988 2386

Client

MR D MILLER

Job Title

THE
POOR S
HOUSE
SWALLOWFIELD

Drawing Title

BLOCK JAN 2003
PLAN

Scale

1:500

Date	Drawn by	Checked by
DEC 02	AB	

Drg. No.	Rev.
4602/SK 2	

TPR 171

ALAN BARNES
Consulting Civil and Structural Engineers
THE STREET, SWALLOWFIELD, READING, BERKS RG7 1QY
TEL: READING (0118) 988 4010 FAX: (0118) 988 2366

DRAWN: AB	DATE: DEC 02
SCALE: 1:100	DRG. No. 4602/SK1

JOB TITLE: THE POORS HOUSE, SWALLOWFIELD

CLIENT: MR D MILLER

DRG. TITLE: ELEVATIONS

Refer to dg. 1077/05c

06. JAN. 2003 7937

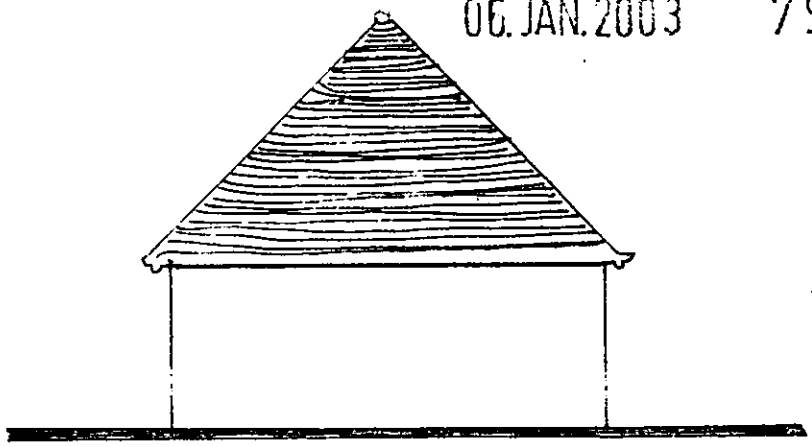

East Elevation of Garage

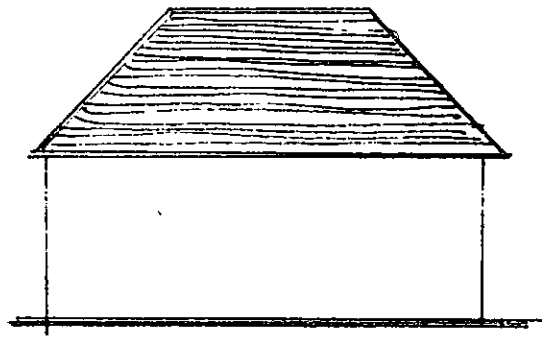

West Elevation of Store

PLANNING SERVICES	HPT
POL	
DC	
APP	
CS	

06 JAN 2002

COPIES TO | ACK: | FILE:

TPR97