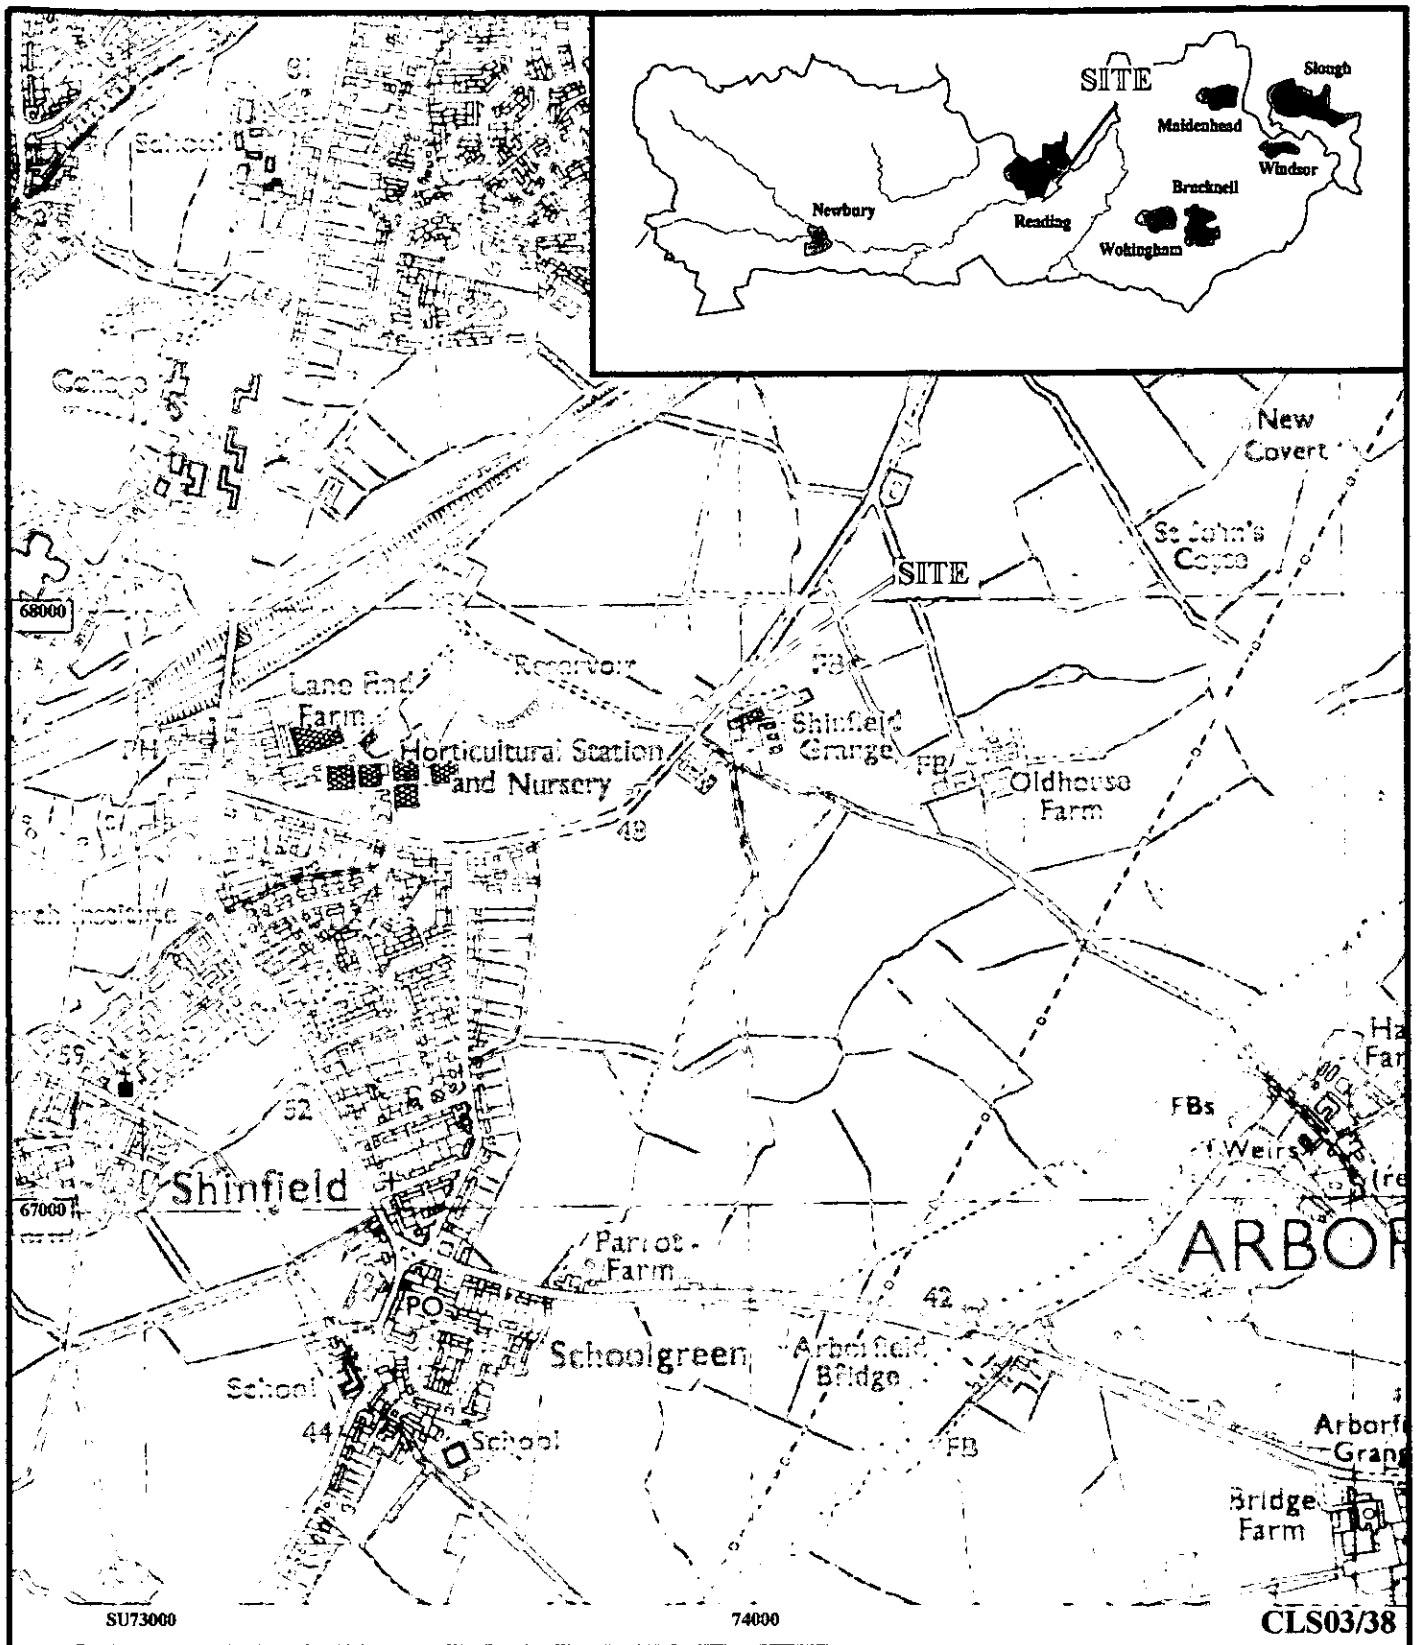

Cutbush, Cutbush Lane, Shinfield, Berkshire, 2003
An Archaeological Watching Brief

Figure 1. Location of site within Shinfield and Berkshire.

Reproduced from Ordnance Survey Pathfinder 1188 SU66/76 at 1:12500
Ordnance Survey Licence AL52324A0001

THAMES VALLEY
ARCHAEOLOGICAL
SERVICES

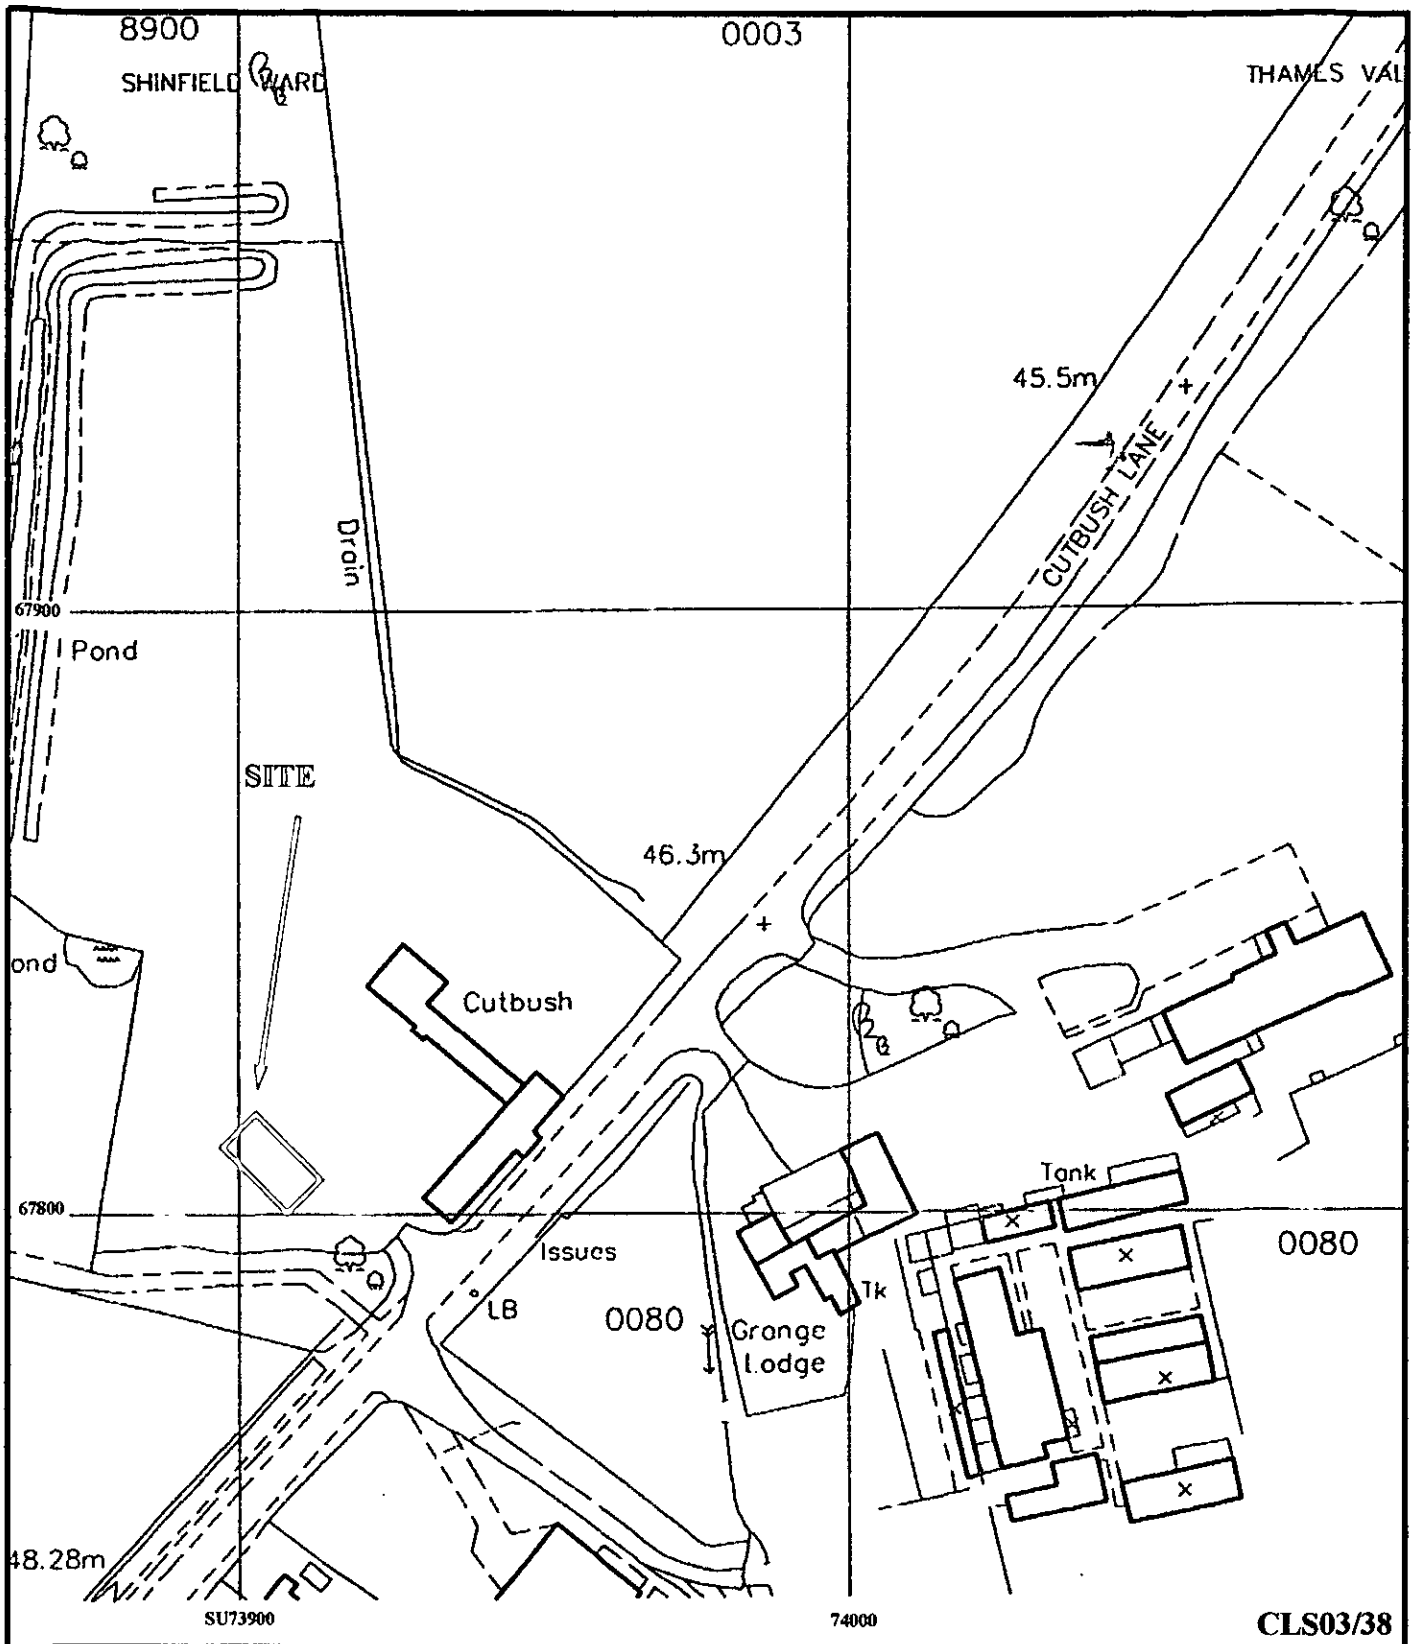

Cutbush, Cutbush Lane, Shinfield, Berkshire, 2003
An Archaeological Watching Brief

Figure 2. Location of site on Cutbush Lane.

Reproduced from Ordnance Survey Superplan 1:1250
Ordnance Survey Licence AL52324A0001

THAMES VALLEY
ARCHAEOLOGICAL
SERVICES

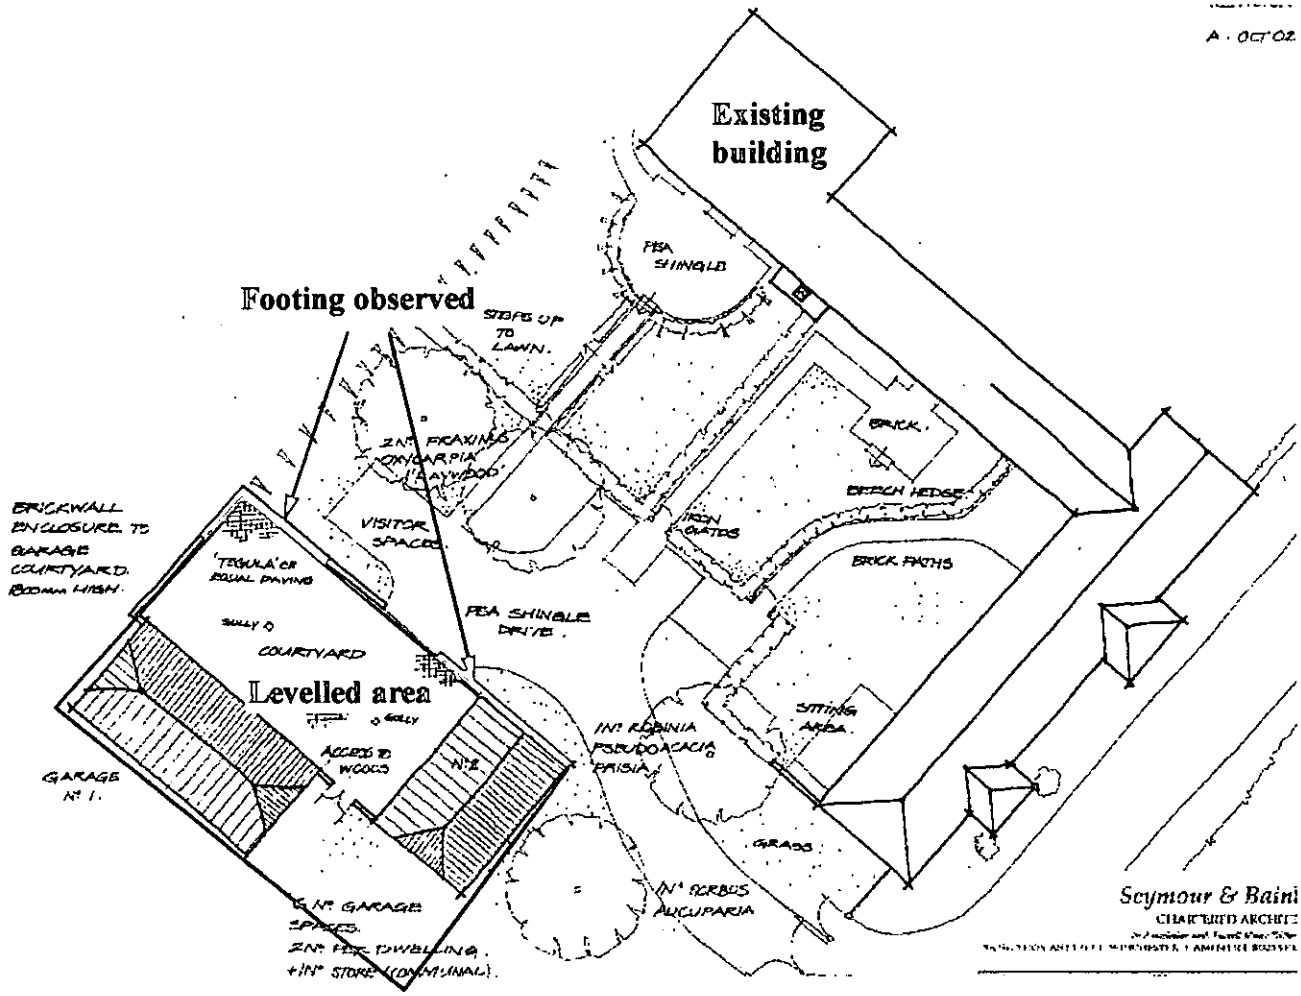

CLS03/38

Cutbush, Cutbush Lane, Shinfield, Berkshire, 2003
An Archaeological Watching Brief

Figure 3. Areas observed during watching brief.

THAMES VALLEY ARCHAEOLOGICAL SERVICES

25.NOV.2002 7938

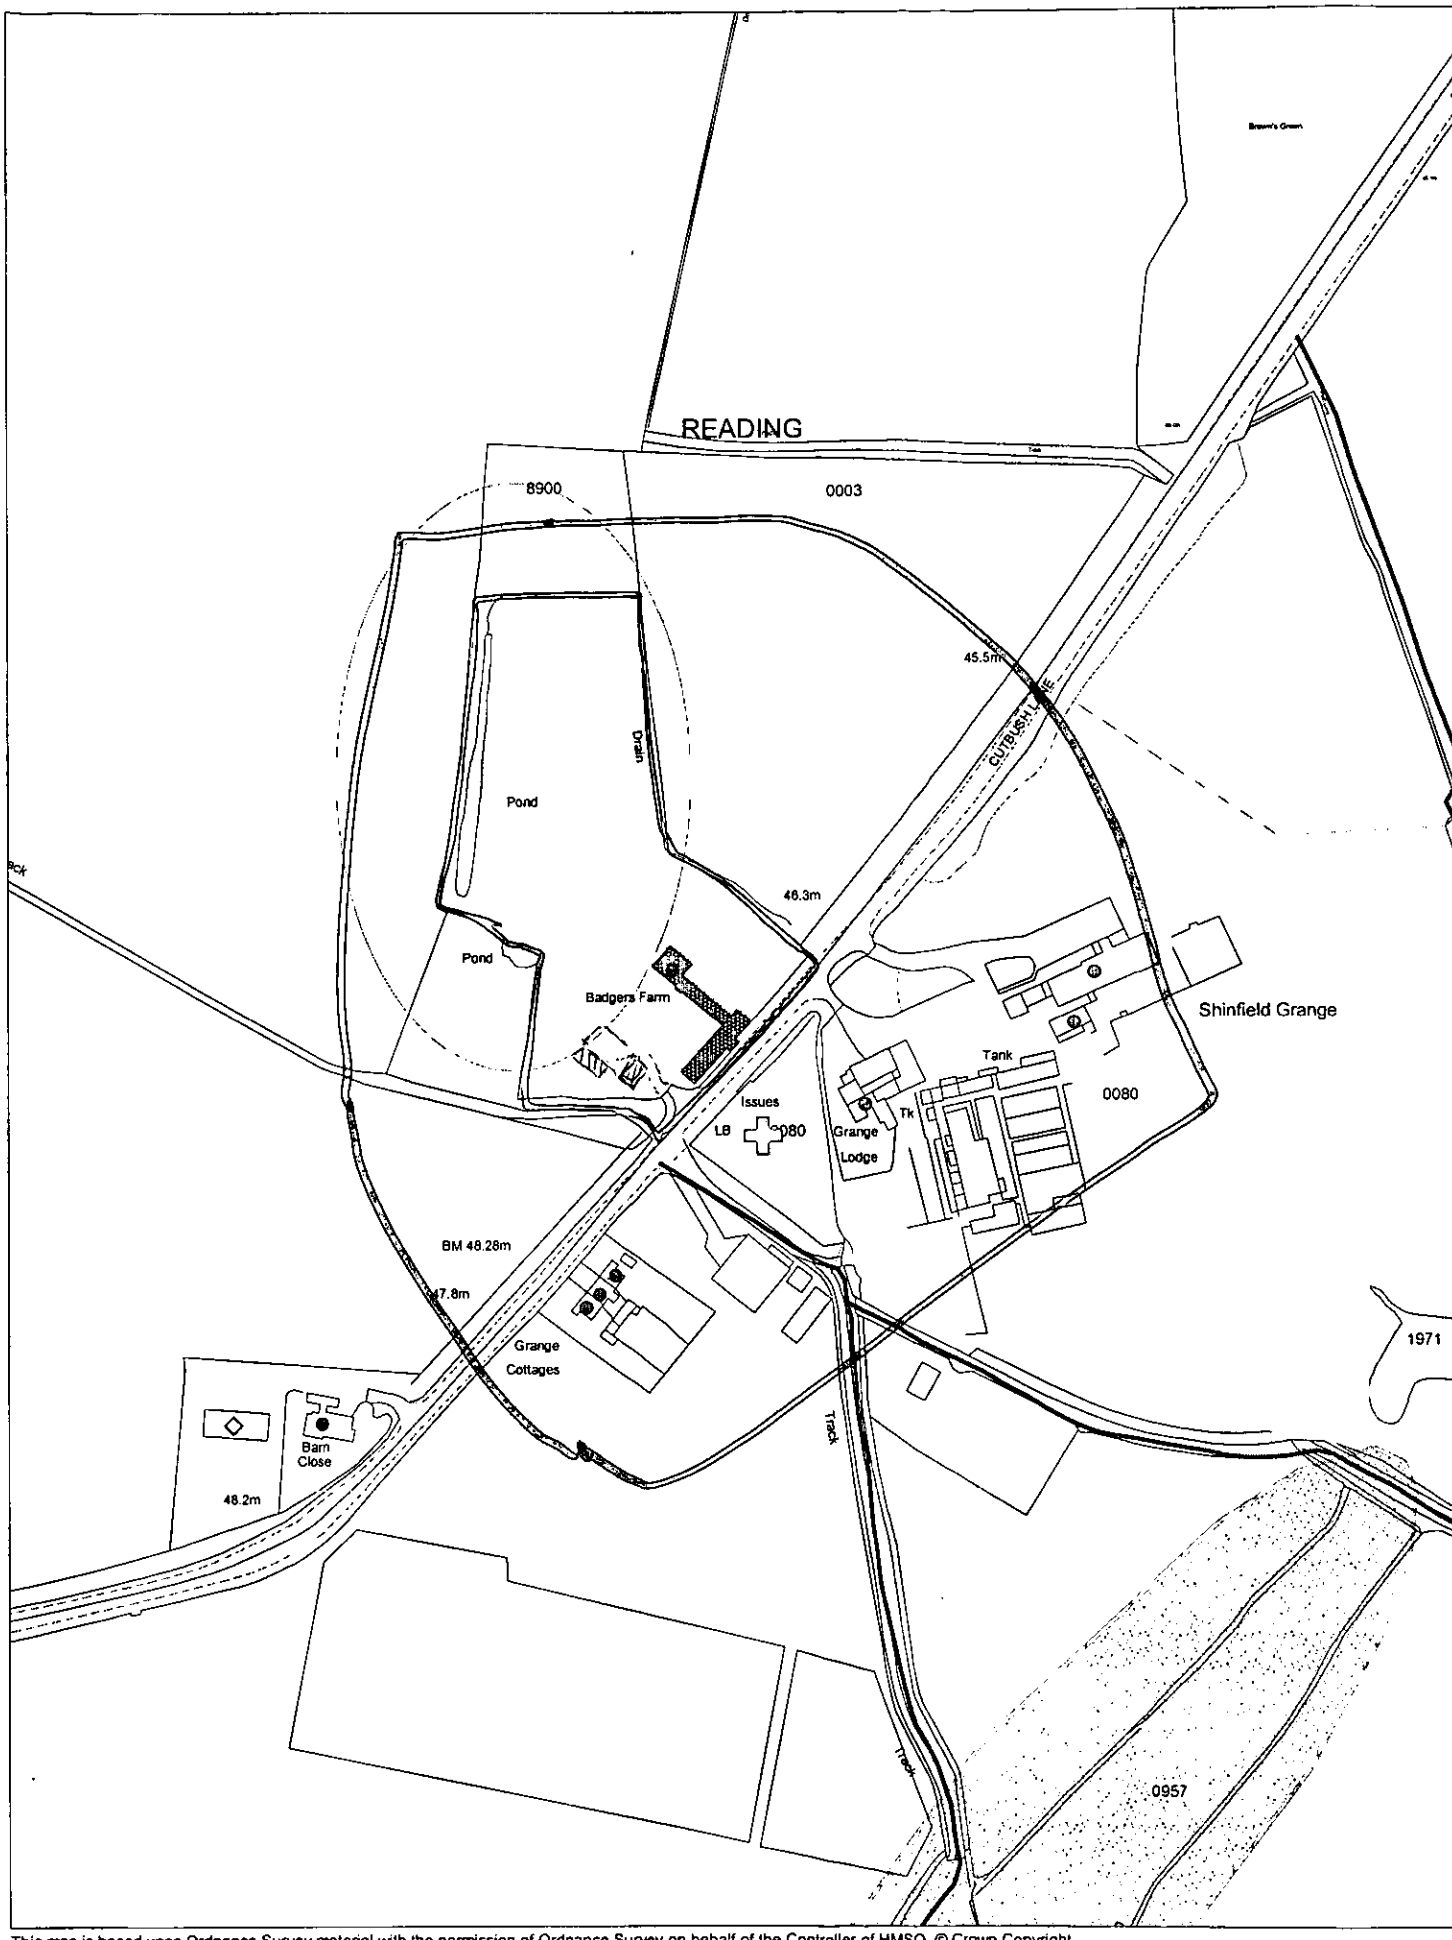

This map is based upon Ordnance Survey material with the permission of Ordnance Survey on behalf of the Controller of HMSO. © Crown Copyright.
Unauthorised reproduction infringes Crown Copyright and may lead to prosecution or civil proceedings.Wokingham District Council Licence LA086134

Development Control,Wokingham District Council.
11 November 2002

Scale: 1 : 2500

N
W E
S

REVISIONS.

A : OCT 02 : GARAGES REVISED FOLLOWING DISCUSSION WITH CONSERVATION OFFICER.

25.NOV.2002 7938

PEA SHINGLE

STEPS UP TO LAWN.

2N° FRAXINUS OXYCARPIA 'RAYWOOD'

VISITOR SPACES.

BRICK.

BEECH HEDGE.

IRON GATES

BRICK PATHS

BRICKWALL ENCLOSURE TO GARAGE COURTYARD. 1800mm HIGH.

'TEGULA' OR EQUAL PAVING

GULLY

COURTYARD

PEA SHINGLE DRIVE

GULLY

ACCESS TO WOODS

GARAGE N° 1.

N°2

1N° ROBINIA PSEUDOACACIA 'FRISIA'

SITTING AREA.

GRASS.

1N° SORBUS AUCUPARIA.

6 N° GARAGE SPACES.
2N° PER DWELLING.
+1N° STORE (COMMUNAL).

5 BAR GATES.

Seymour & Bainbridge
CHARTERED ARCHITECTS
In Association with Purcell Miller Tritton & Partners
8A ST. THOMAS STREET WINCHESTER HAMPSHIRE SO23 9HE TEL: (01962 - 868027 FAX. 01962 - 841678

CLIENT	JOB		TITLE
MR D. SHORT STEANHILL LTD	CUTBUSH SHINFIELD		SITE PLAN PROPOSED GARAGES
Scale 1:200.	Drawn SJG	Date SEPT 02	Drg No. 74403/2A.

25.NOV.2002 7938

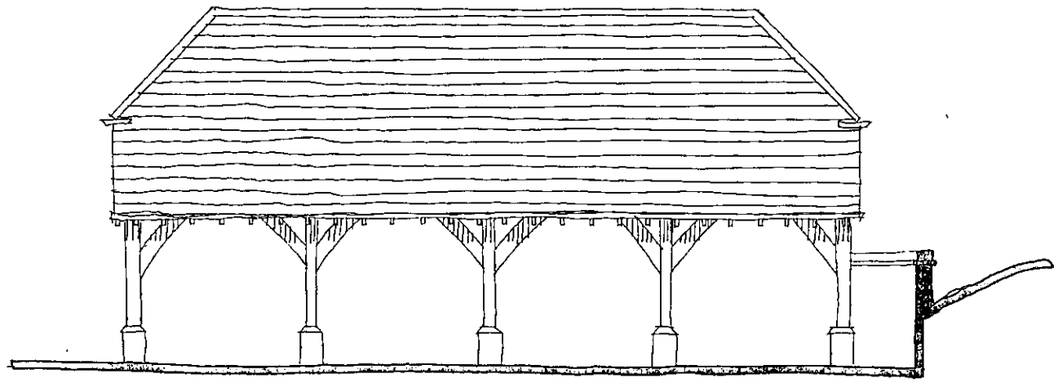

GARAGE 1: NORTH ELEVATION

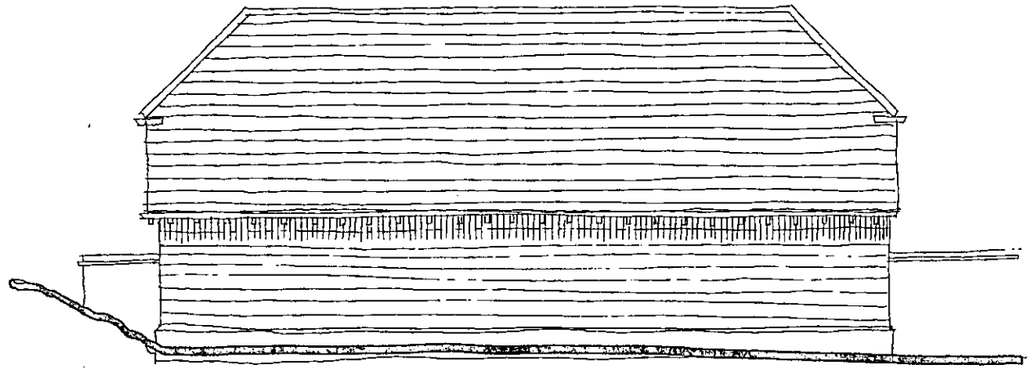

GARAGE 1 : SOUTH ELEVATION

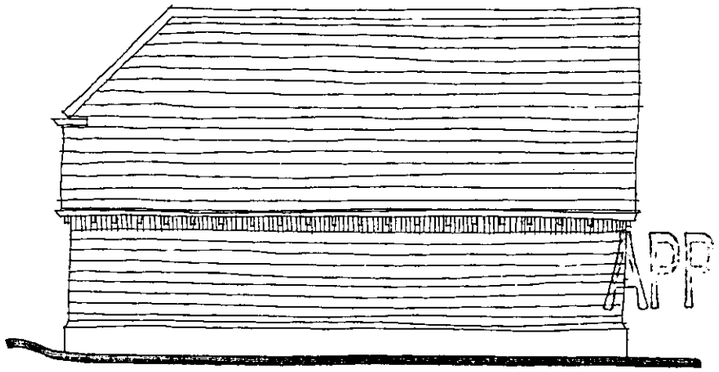

GARAGE 2 : EAST ELEVATION

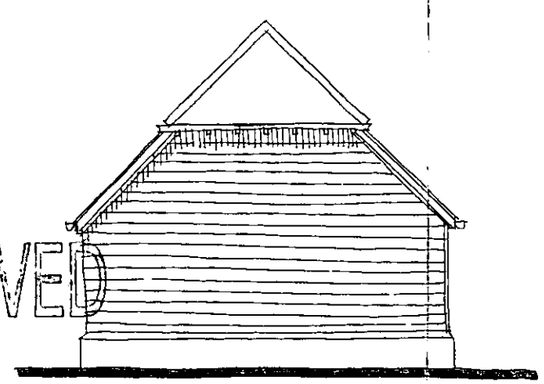

GARAGES 1&2 : HIPPED END.

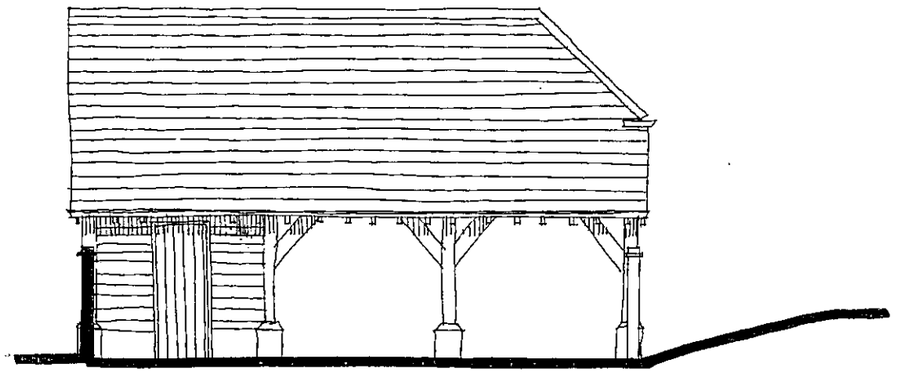

GARAGE 2 : WEST ELEVATION

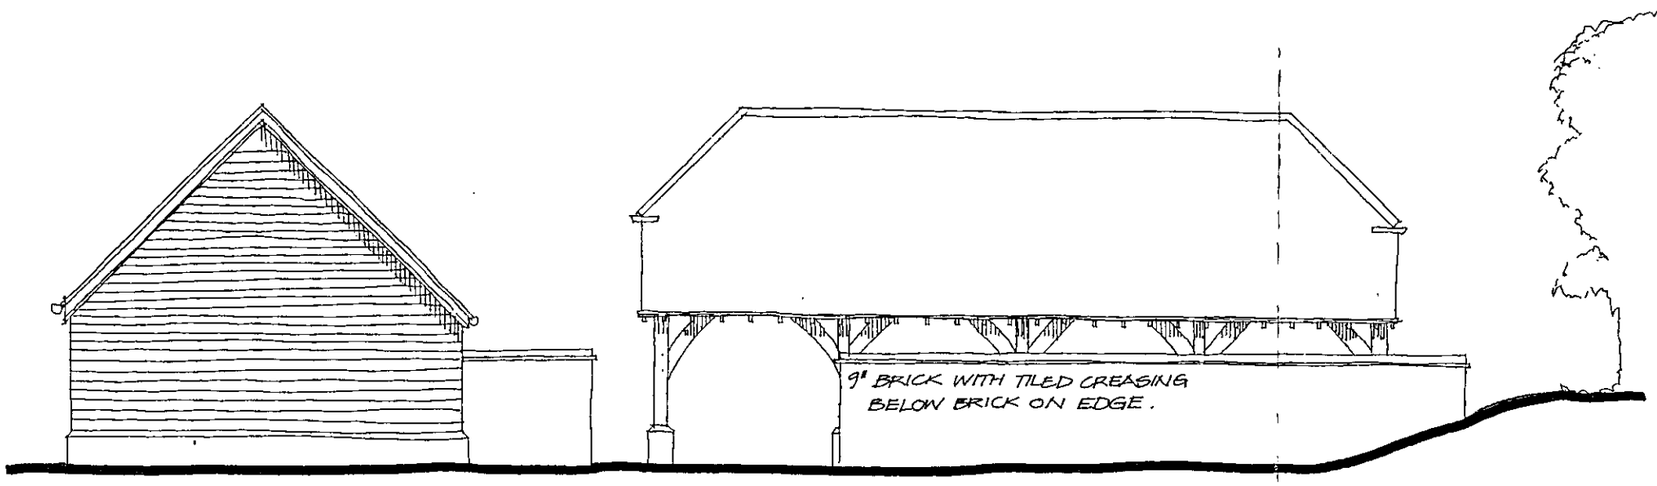

GARAGES 1 & 2 FROM NORTH

MATERIALS:

ROOF : CLAY PLAIN TILES

FRAMING : ALL TO BE GREEN OAK.

WALLS : BRICK PLINTH : BLOCKLEY STOCKBRIDGE BLEND.
FEATHER EDGED S/W BOARDING.

APPROVED

Seymour & Bainbridge
CHARTERED ARCHITECTS
In Association with Purcell Miller Tritton & Partners
8A ST. THOMAS STREET WINCHESTER HAMPSHIRE SO23 9HF TEL: 01962 - 868027 FAX: 01962 - 841678

CLIENT	JOB		TITLE
MR D SHORT STREAMHILL LTD	CUTBUSH SHINFIELD		PROPOSED GARAGES: ELEVATIONS
Scale 1:100	Drawn SJG	Date OCT 02	Dwg No 74403/3.

25..JN.2002 7938

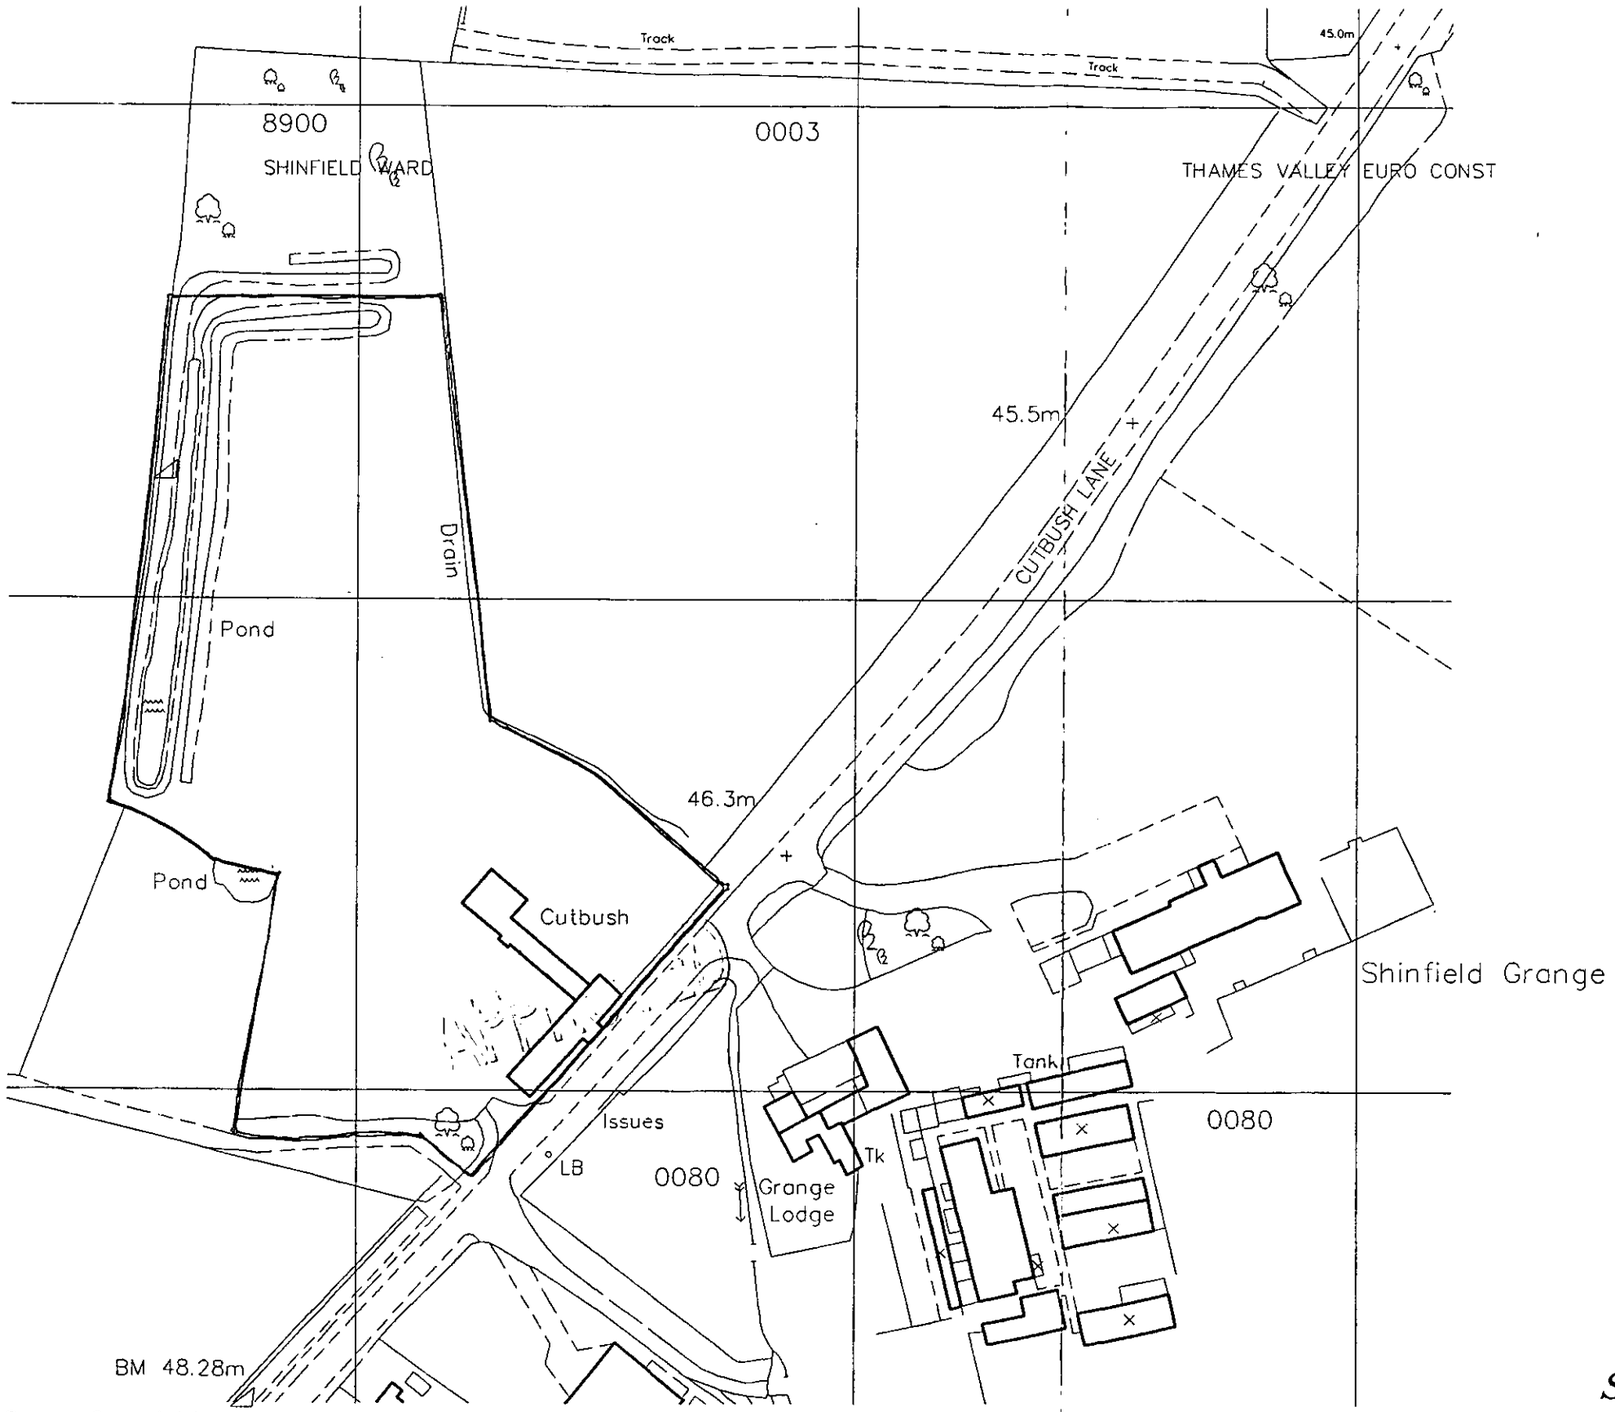

Crown Copyright. All rights reserved. Licence Number 100020449

APPROVED

Seymour & Bainbridge
CHARTERED ARCHITECTS
8A ST. THOMAS STREET WINCHESTER HAMPSHIRE SO23 9HE TEL 01962 - 868027 FAX 01962 - 841678
E-Mail mail@seymourbainbridge.co.uk

CLIENT	JOB		TITLE
DLP Consultants Ltd, Wokingham	Cutbush, Shinfield Reading		Site Location Plan
Scale 1:1250	Drawn	Date July 02	Drg. No. 744/ 1

All dimensions to be checked on site. This drawing remains the copyright of Seymour and Bainbridge

25.NOV.2002 7938

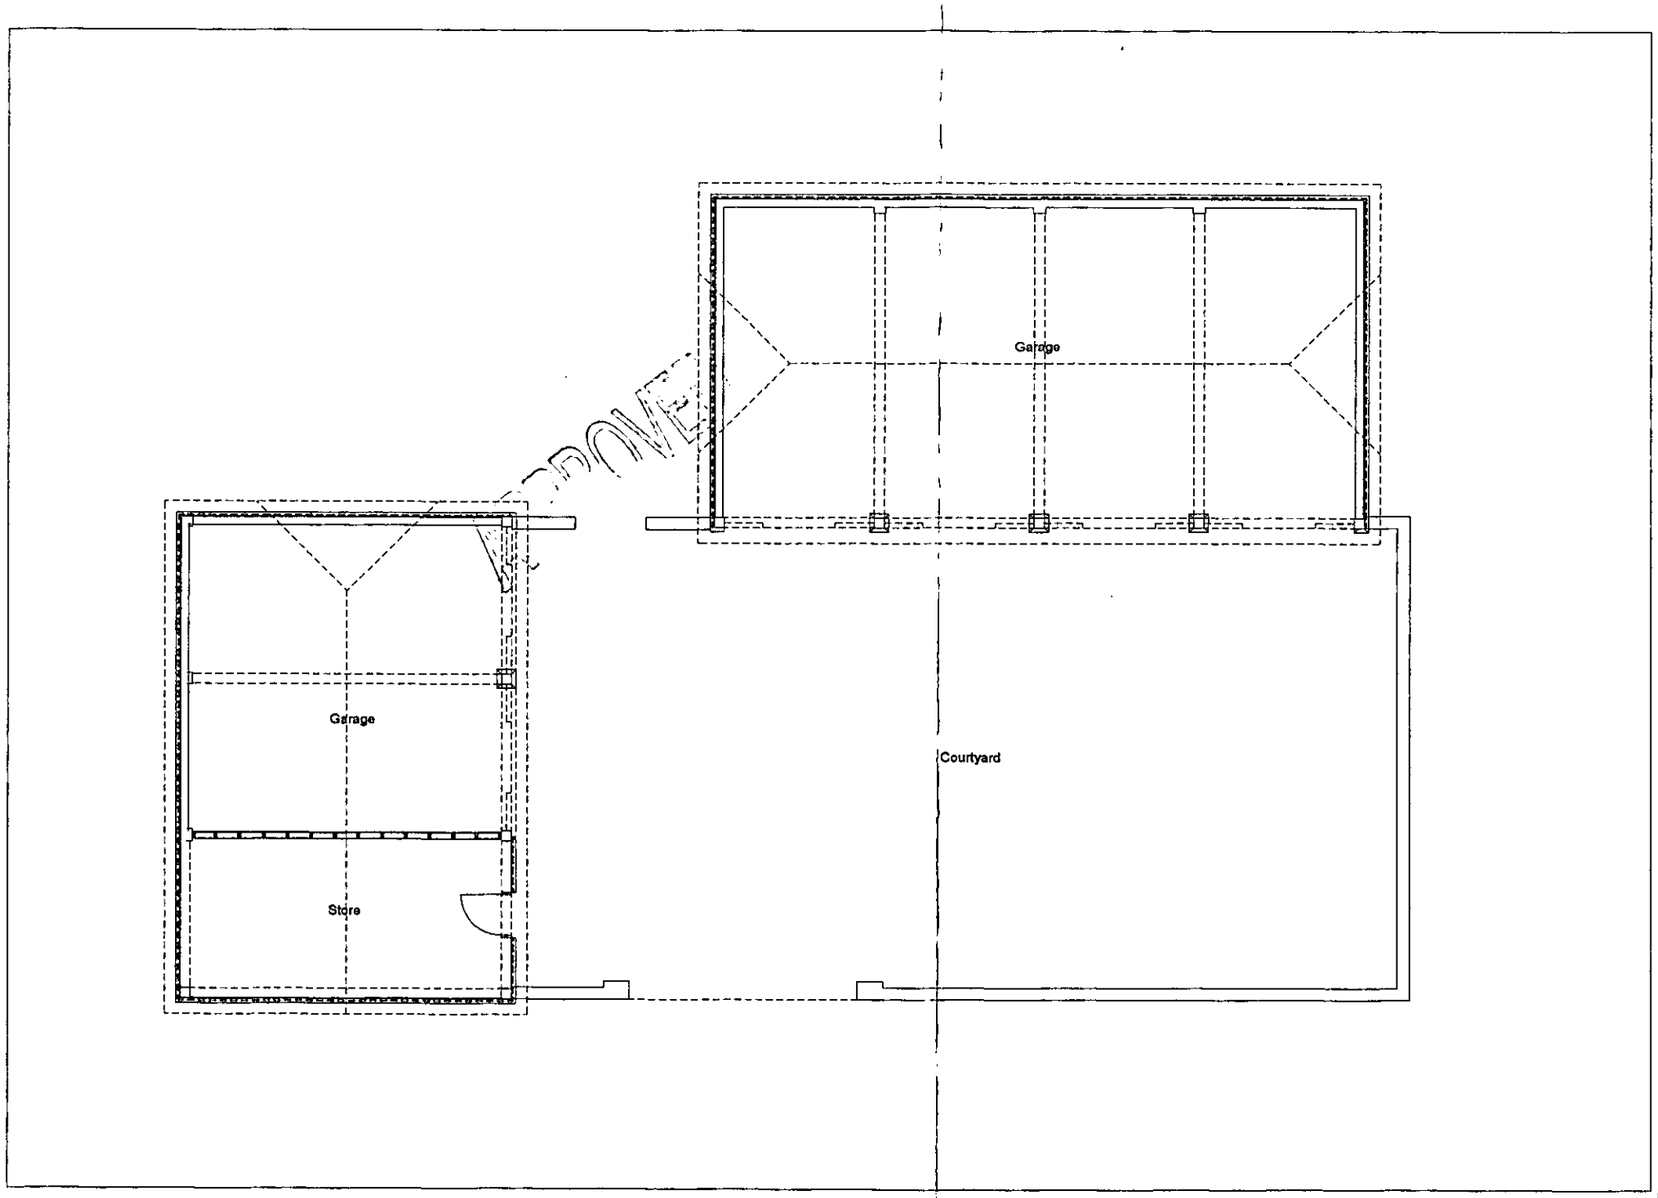

APPROVED

Seymour & Bainbridge

CHARTERED ARCHITECTS

8A ST. THOMAS STREET WINCHESTER HAMPSHIRE SO23 9HE TEL 01962 - 868027 FAX 01962 - 841678

E-Mail seymour.bainbridge1@virgin.net

CLIENT	JOB		TITLE
Streamhill Ltd.	Cutbush, Shinfield		Proposed Garages: Floor Plans
Scale 1:100	Drawn SJG	Date Nov 02	Drg. No. 744/ 4

All dimensions to be checked on site. This drawing remains the copyright of Seymour and Bainbridge

25...JV.2002 7938

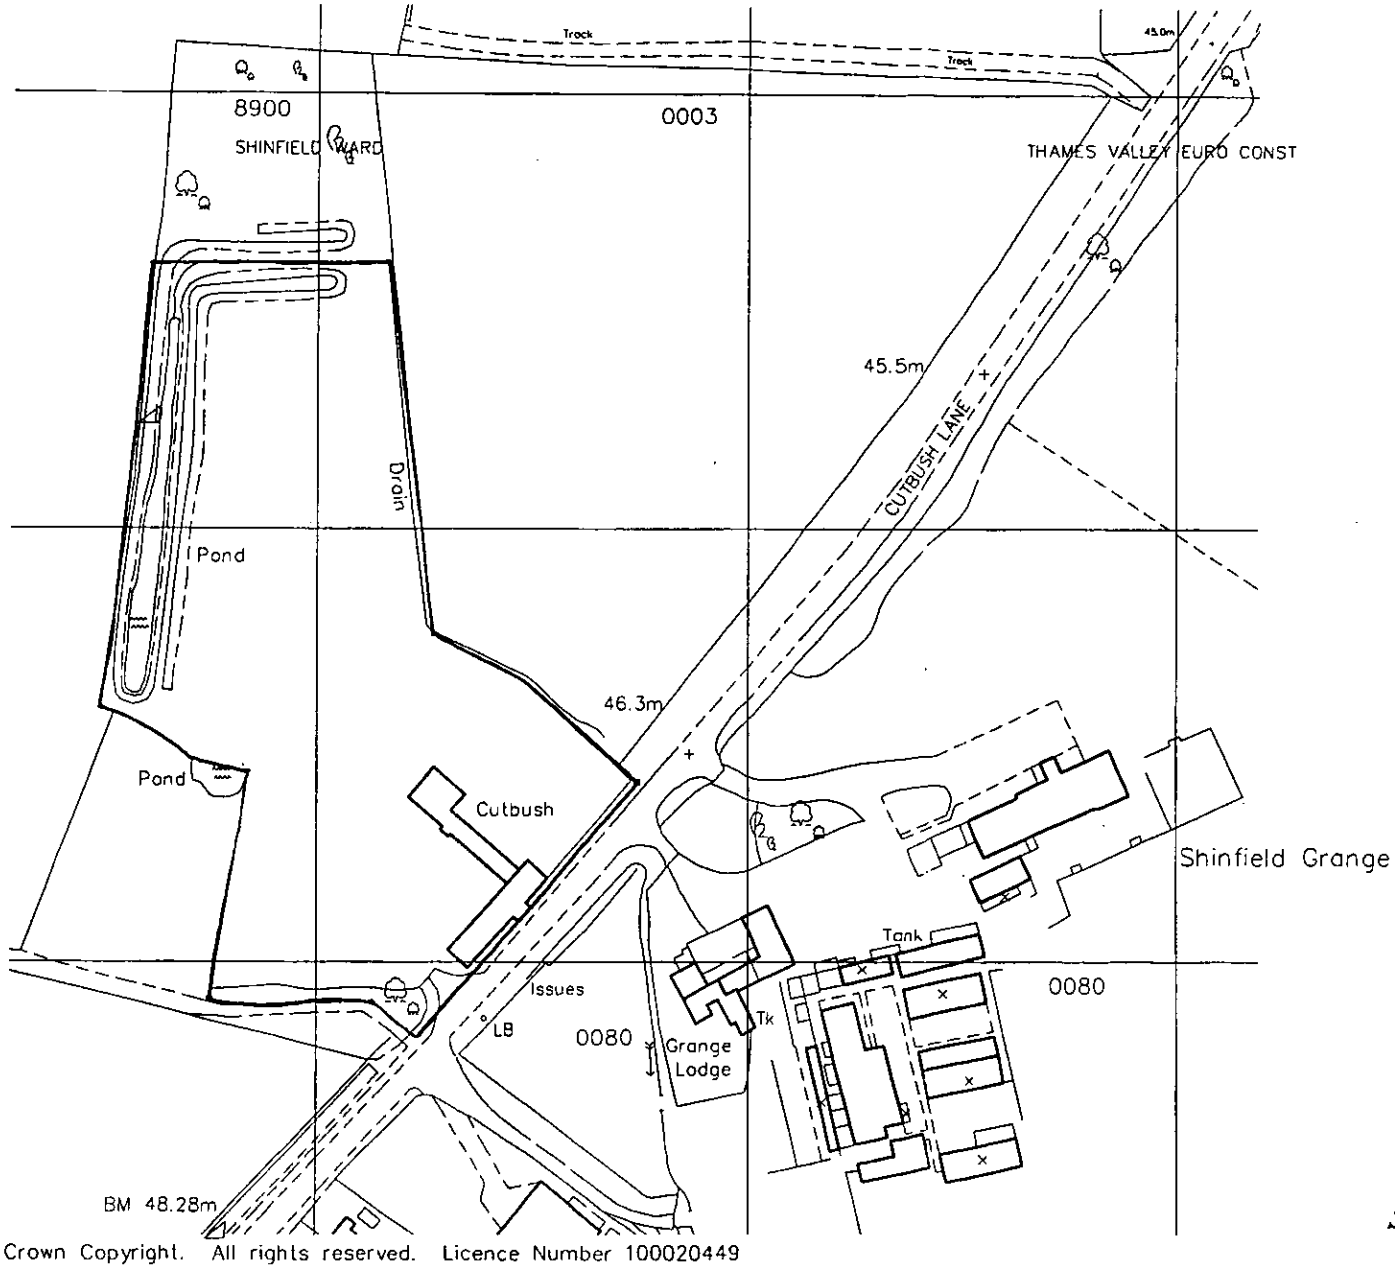

Crown Copyright. All rights reserved. Licence Number 100020449

Approximate

0 5 10
Metres
Scale

ll dimensions to be checked on site. This drawing remains the
opyright of Seymour and Bainbridge

Seymour & Bainbridge
CHARTERED ARCHITECTS
8A ST. THOMAS STREET WINCHESTER HAMPSHIRE SO23 9HE TEL 01962 - 868027 FAX 01962 - 841678
E-Mail mail@seymourbainbridge.co.uk

CLIENT	JOB	TITLE
DLP Consultants Ltd, Wokingham	Cutbush, Shinfield Reading	Site Location Plan
Scale 1:1250	Drawn	Date July 02	Drg. No. 744/)

25.NOV.2002 7938

A : OCT 02 : GARAGES REVISED FOLLOWING DISCUSSION WITH CONSERVATION OFFICER.

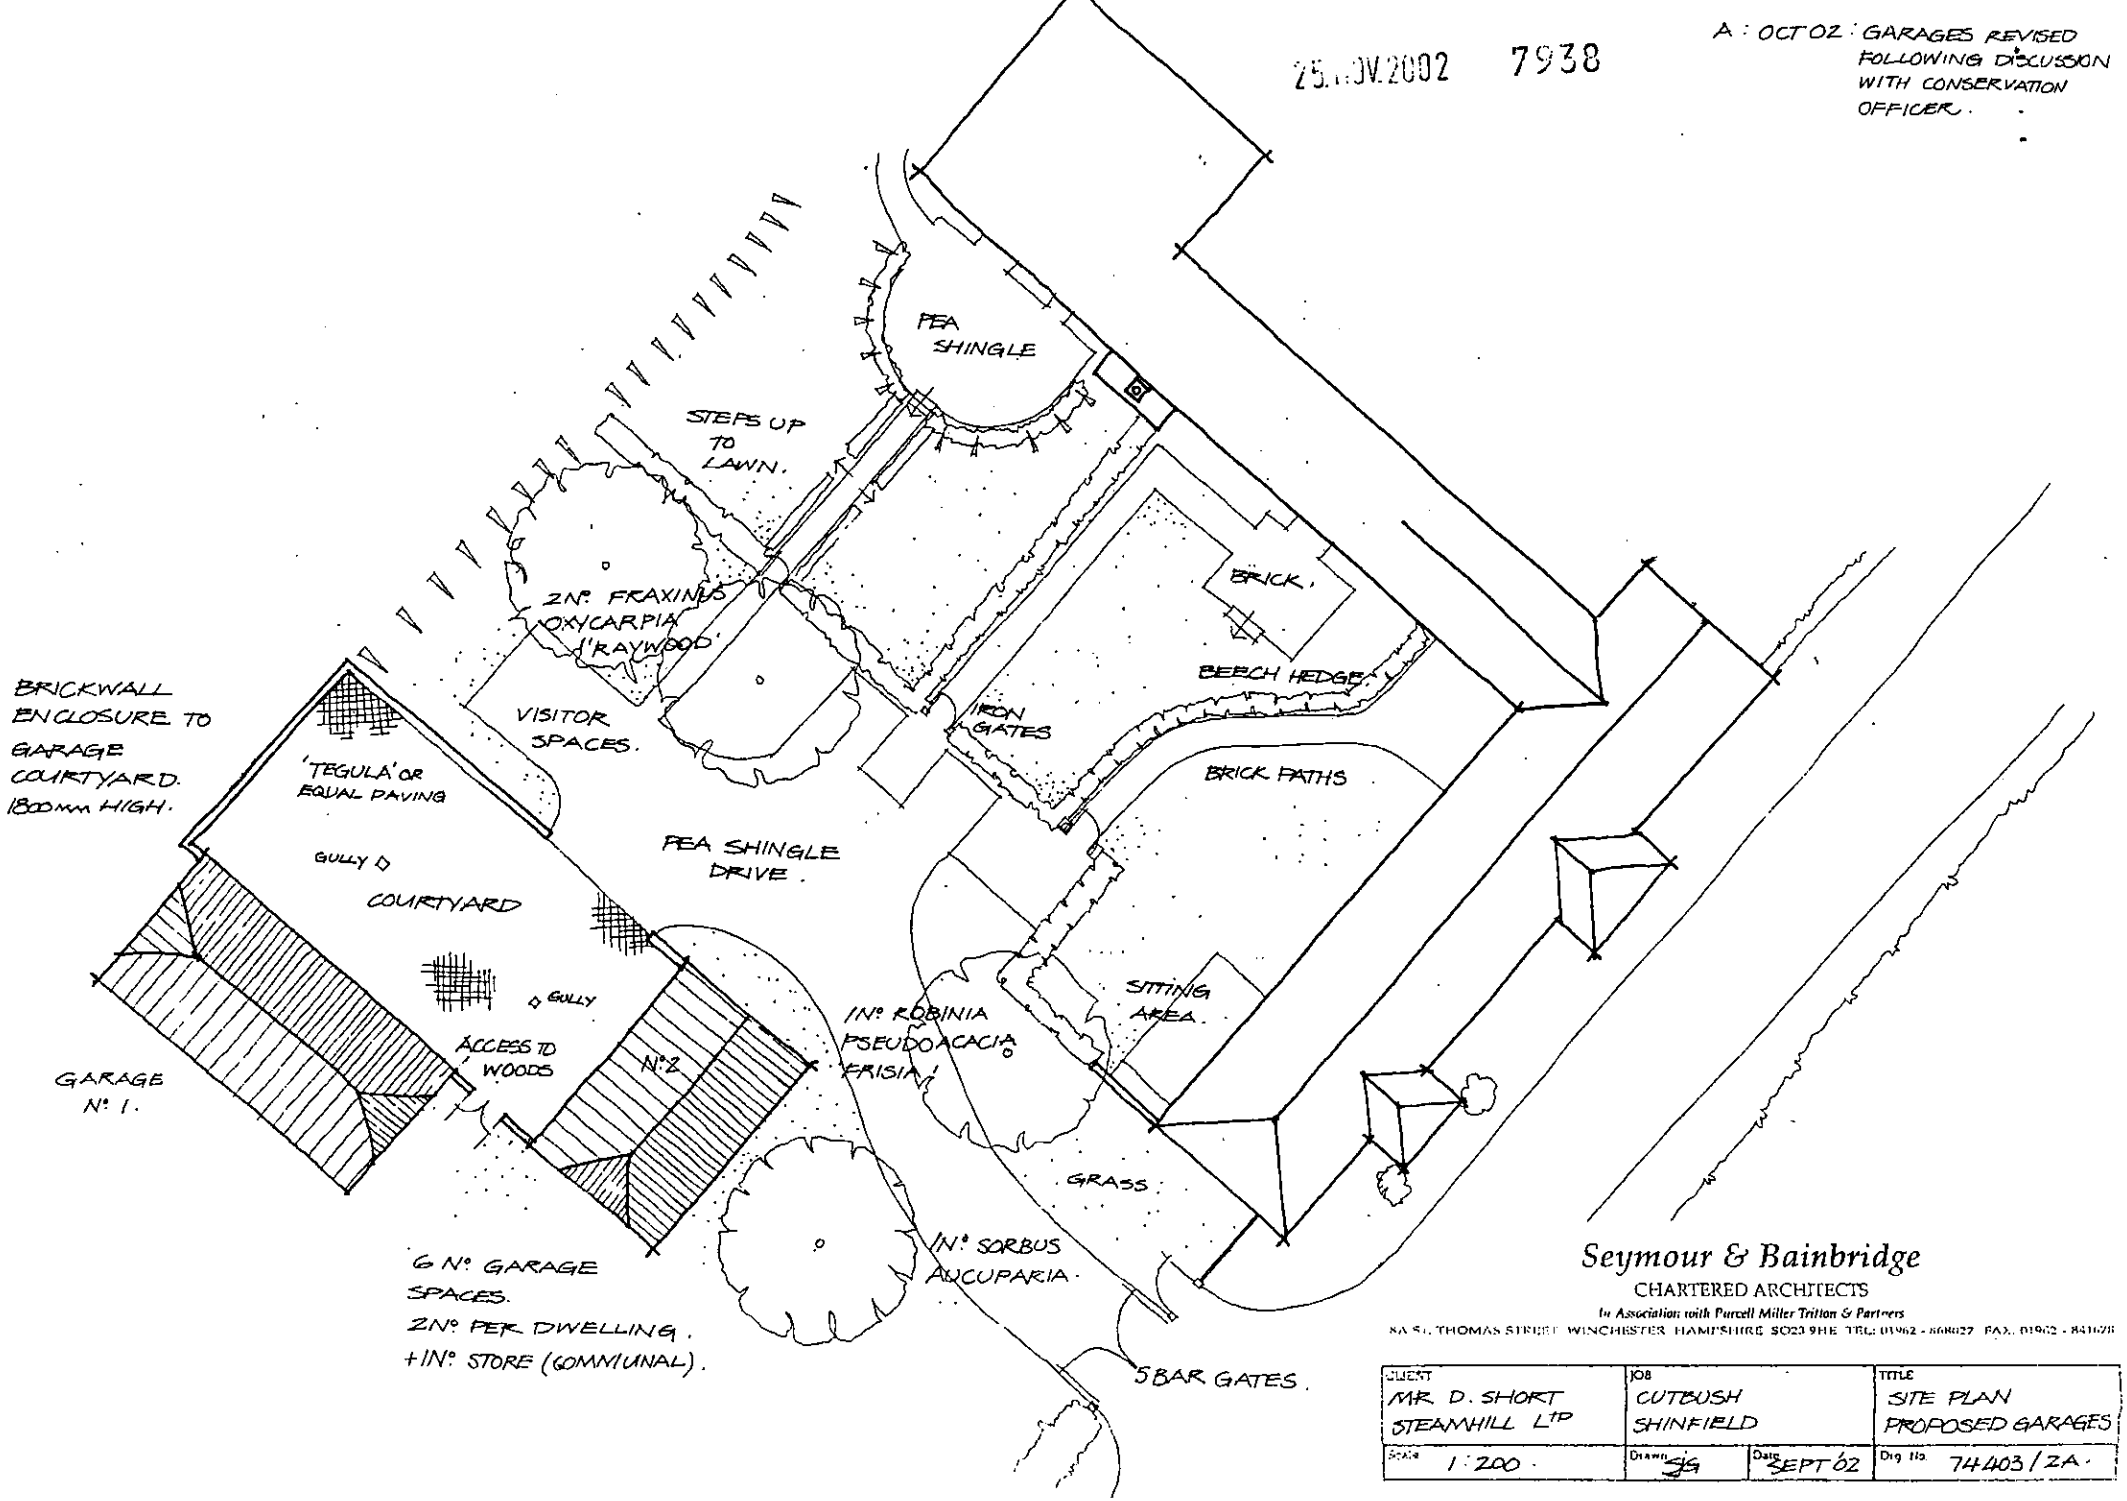

Seymour & Bainbridge
CHARTERED ARCHITECTS
In Association with Purcell Miller Tritton & Partners
8A St. THOMAS STREET WINCHESTER HAMPSHIRE SO23 9HE TEL: 01962 - 868027 FAX: 01962 - 841078

CLIENT	JOB		TITLE
MR. D. SHORT STEAMHILL LTD	CUTBUSH SHINFIELD		SITE PLAN PROPOSED GARAGES
SCALE 1:200.	DRAWN SG	DATE SEPT 02	DRG No. 74403/2A.

25.NOV.2002 7958

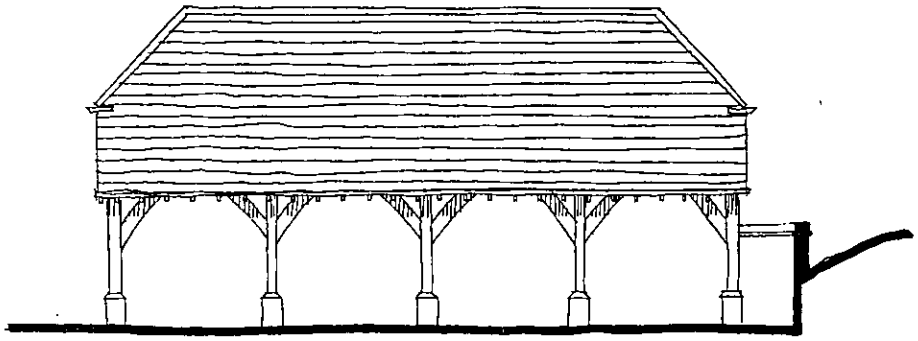

GARAGE 1 : NORTH ELEVATION

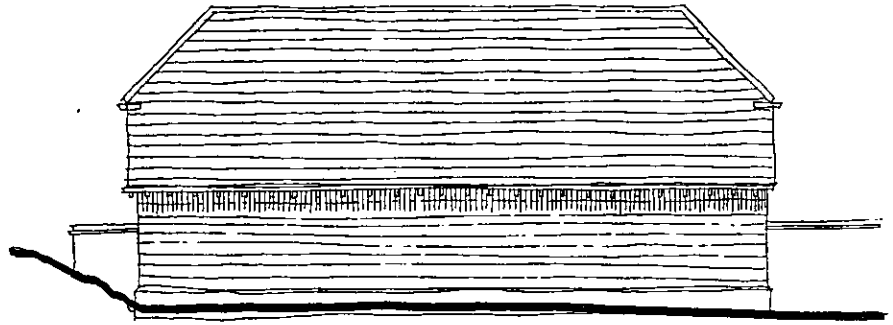

GARAGE 1 : SOUTH ELEVATION

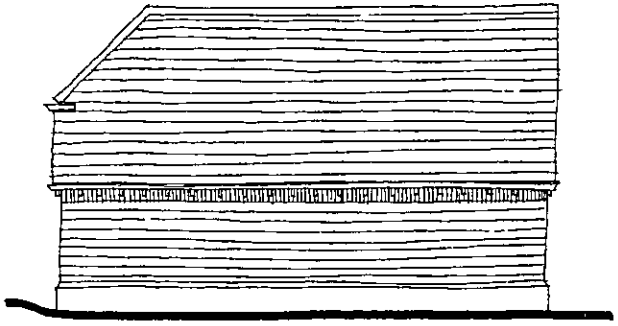

GARAGE 2 : EAST ELEVATION

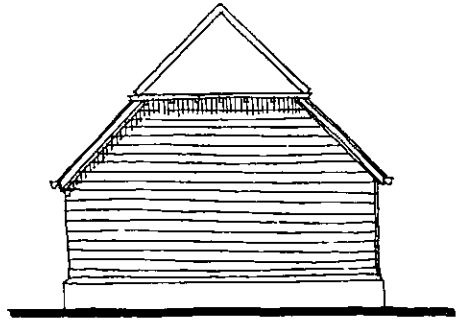

GARAGES 1&2 : HIPPED END.

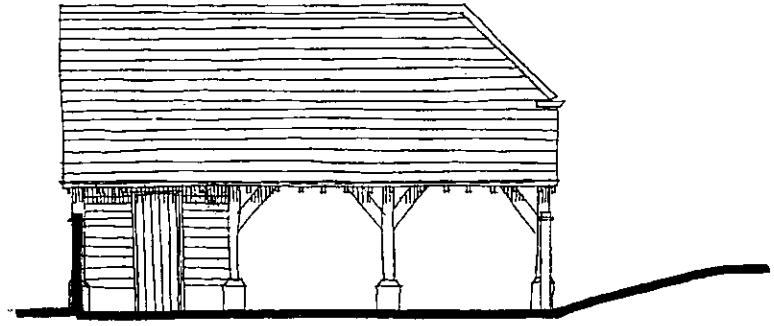

GARAGE 2 : WEST ELEVATION

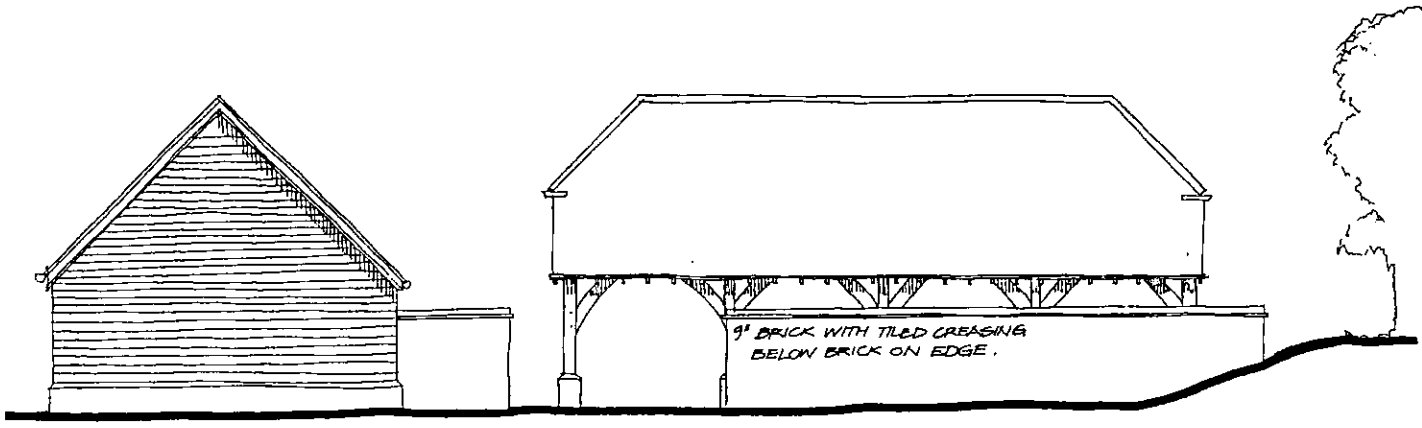

GARAGES 1 & 2 FROM NORTH

MATERIALS:

ROOF : ELAY PLAIN TILES

FRAMING : ALL TO BE GREEN OAK.

WALLS : BRICK PLINTH : BLOCKLEY STOCKBRIDGE BLEND.
FEATHER EDGED S/W BOARDING.

Seymour & Bainbridge
CHARTERED ARCHITECTS
In Association with Purcell Miller Tritton & Partners
8A ST THOMAS STREET WINCHESTER HAMPSHIRE SO23 9HF TEL: 01962 - 869027 FAX: 01962 - 841678

CLIENT: MR D SHORT STREAMHILL LTD	JOB: CUTBUSH SHINFIELD		TITLE: PROPOSED GARAGES: ELEVATIONS
SCALE: 1:100	DRAWN: SJG	DATE: OCT 02	DWG NO: 74403/3.