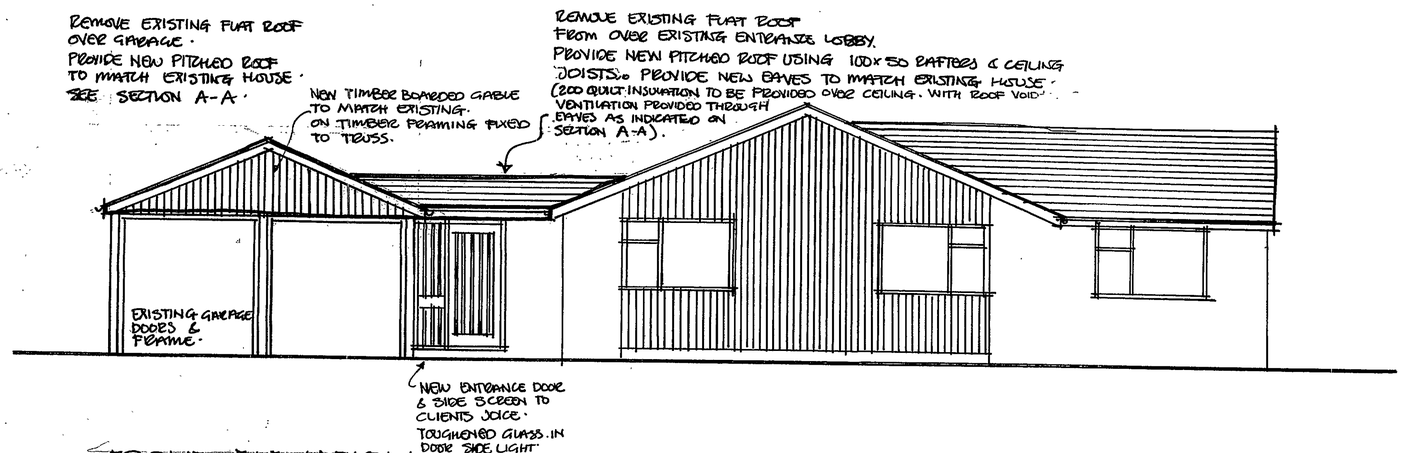

FRONT ELEVATION.

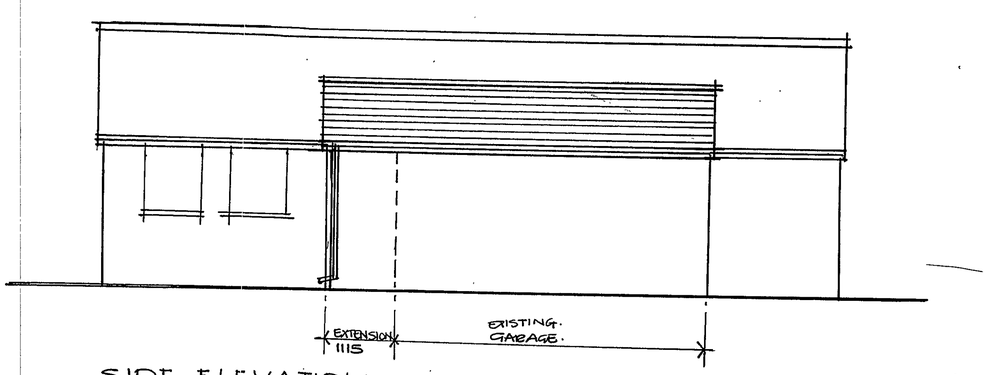

SIDE ELEVATION

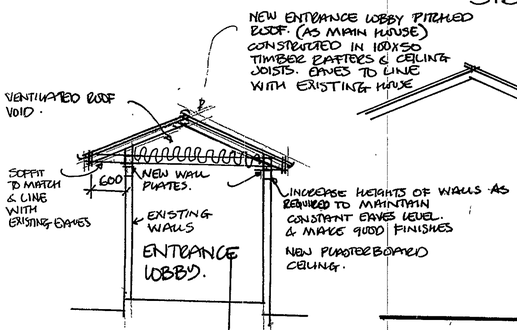

SECTION SHOWING NEW PITCHED ROOF OVER ENTRANCE LOBBY

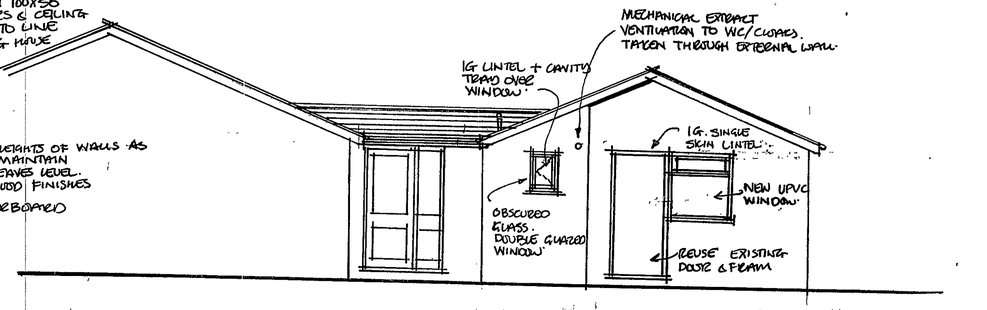

REAR ELEVATION.

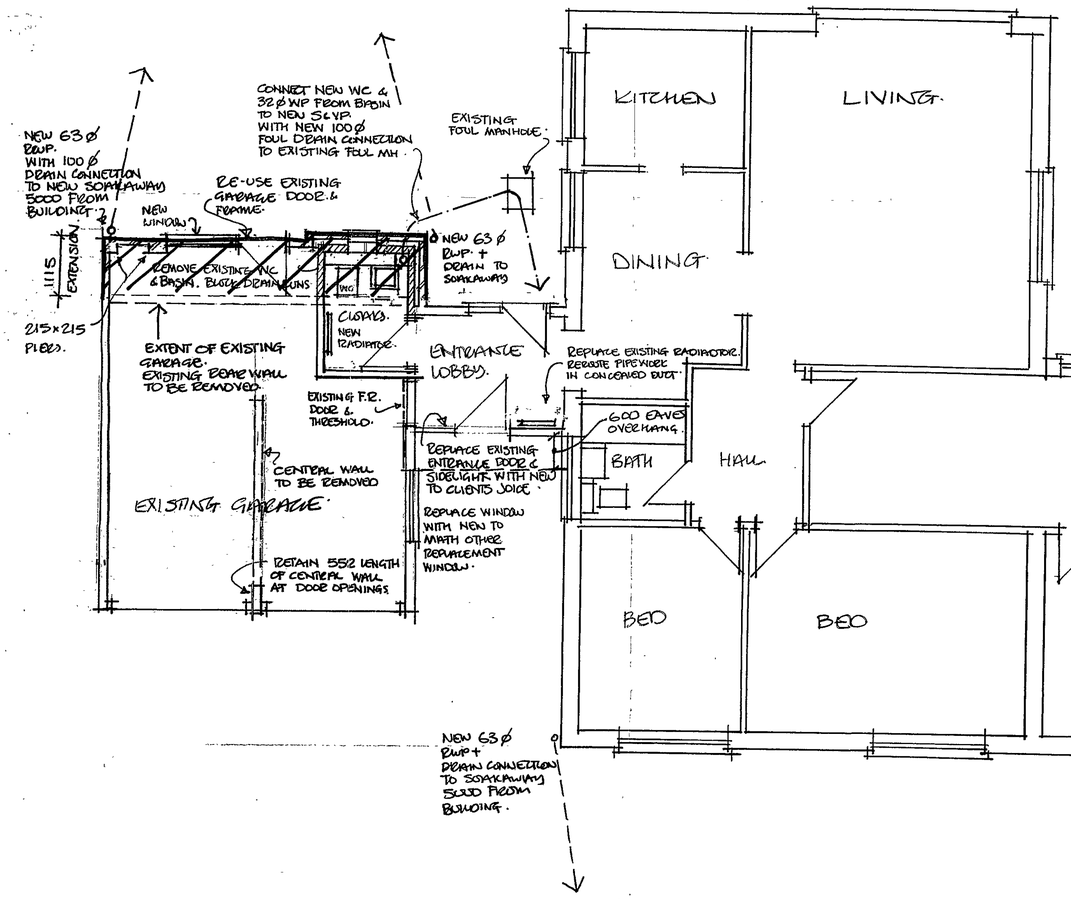

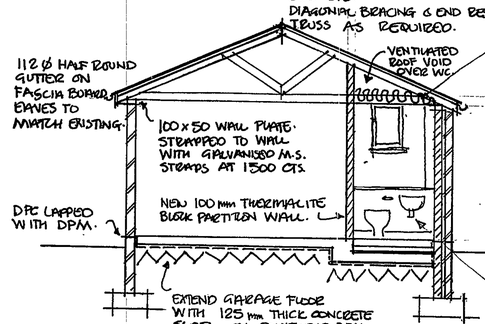

SECTION A-A.

EAVES OVER WC/ CLOAKS TO HAVE UNDER TILE ROOF VOID VENTILATORS WITH BAFFLE TO PREVENT INSULATION FROM CLOSING AIR FLOW TO ROOF VOID

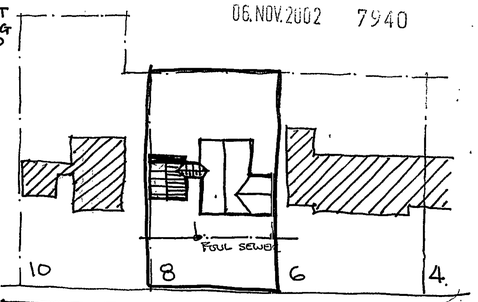

BLOCK PLAN
1:500

APPROVED

PROPOSED ALTERATIONS to. 8. HEATHERWAY. EDGECOMBE PARK for MR & MRS SOWDEM.

scale 1:50 Sept 02.

20/11/02

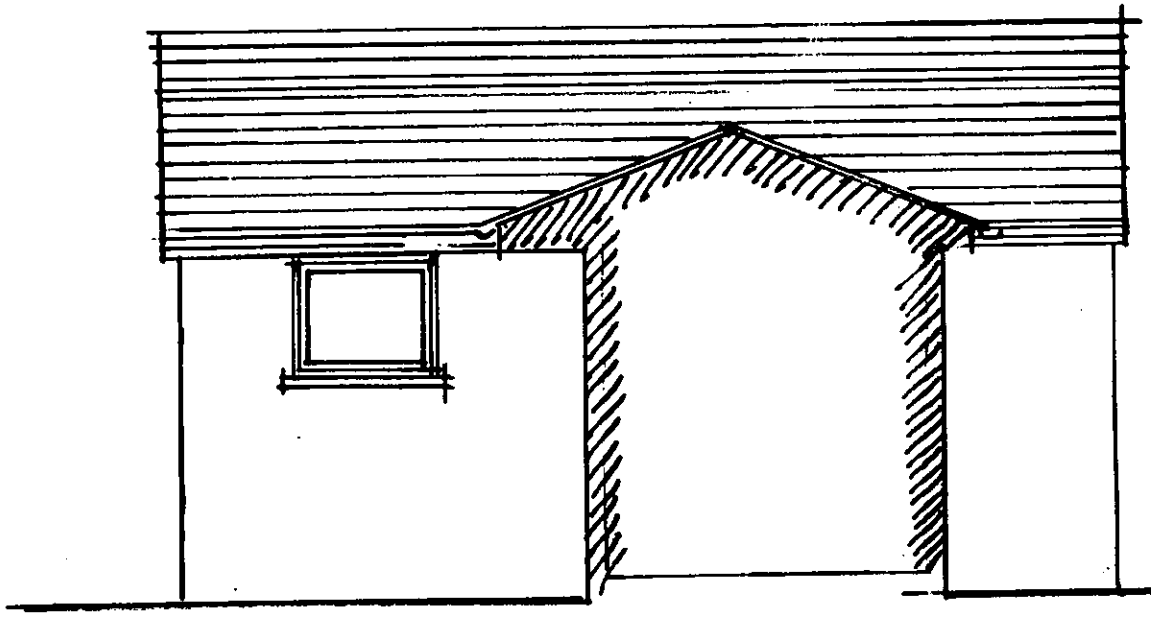

APPROVED

GARAGE ELEVATION FROM HOUSE

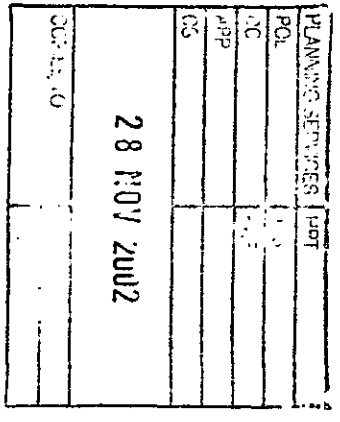

PROPOSED ALTERATIONS.

t. to.

8 HEATHERWAY
CROWTHORNE.

for
MR & MRS SOLDEN.

06 NOV 2002 7 & 10



Site Plan, Scale: 1 to 2500

This copy has been produced specifically for the map return scheme purposes only. No further copies may be made.

This map is reproduced from Ordnance Survey material with the permission of Ordnance Survey on behalf of the Controller of HMSO Office. © Crown Copyright. Wokingham District Council, Licence No. LA086134

Date: 29 October 2002

N
W E
S

06.NOV.2002 7940

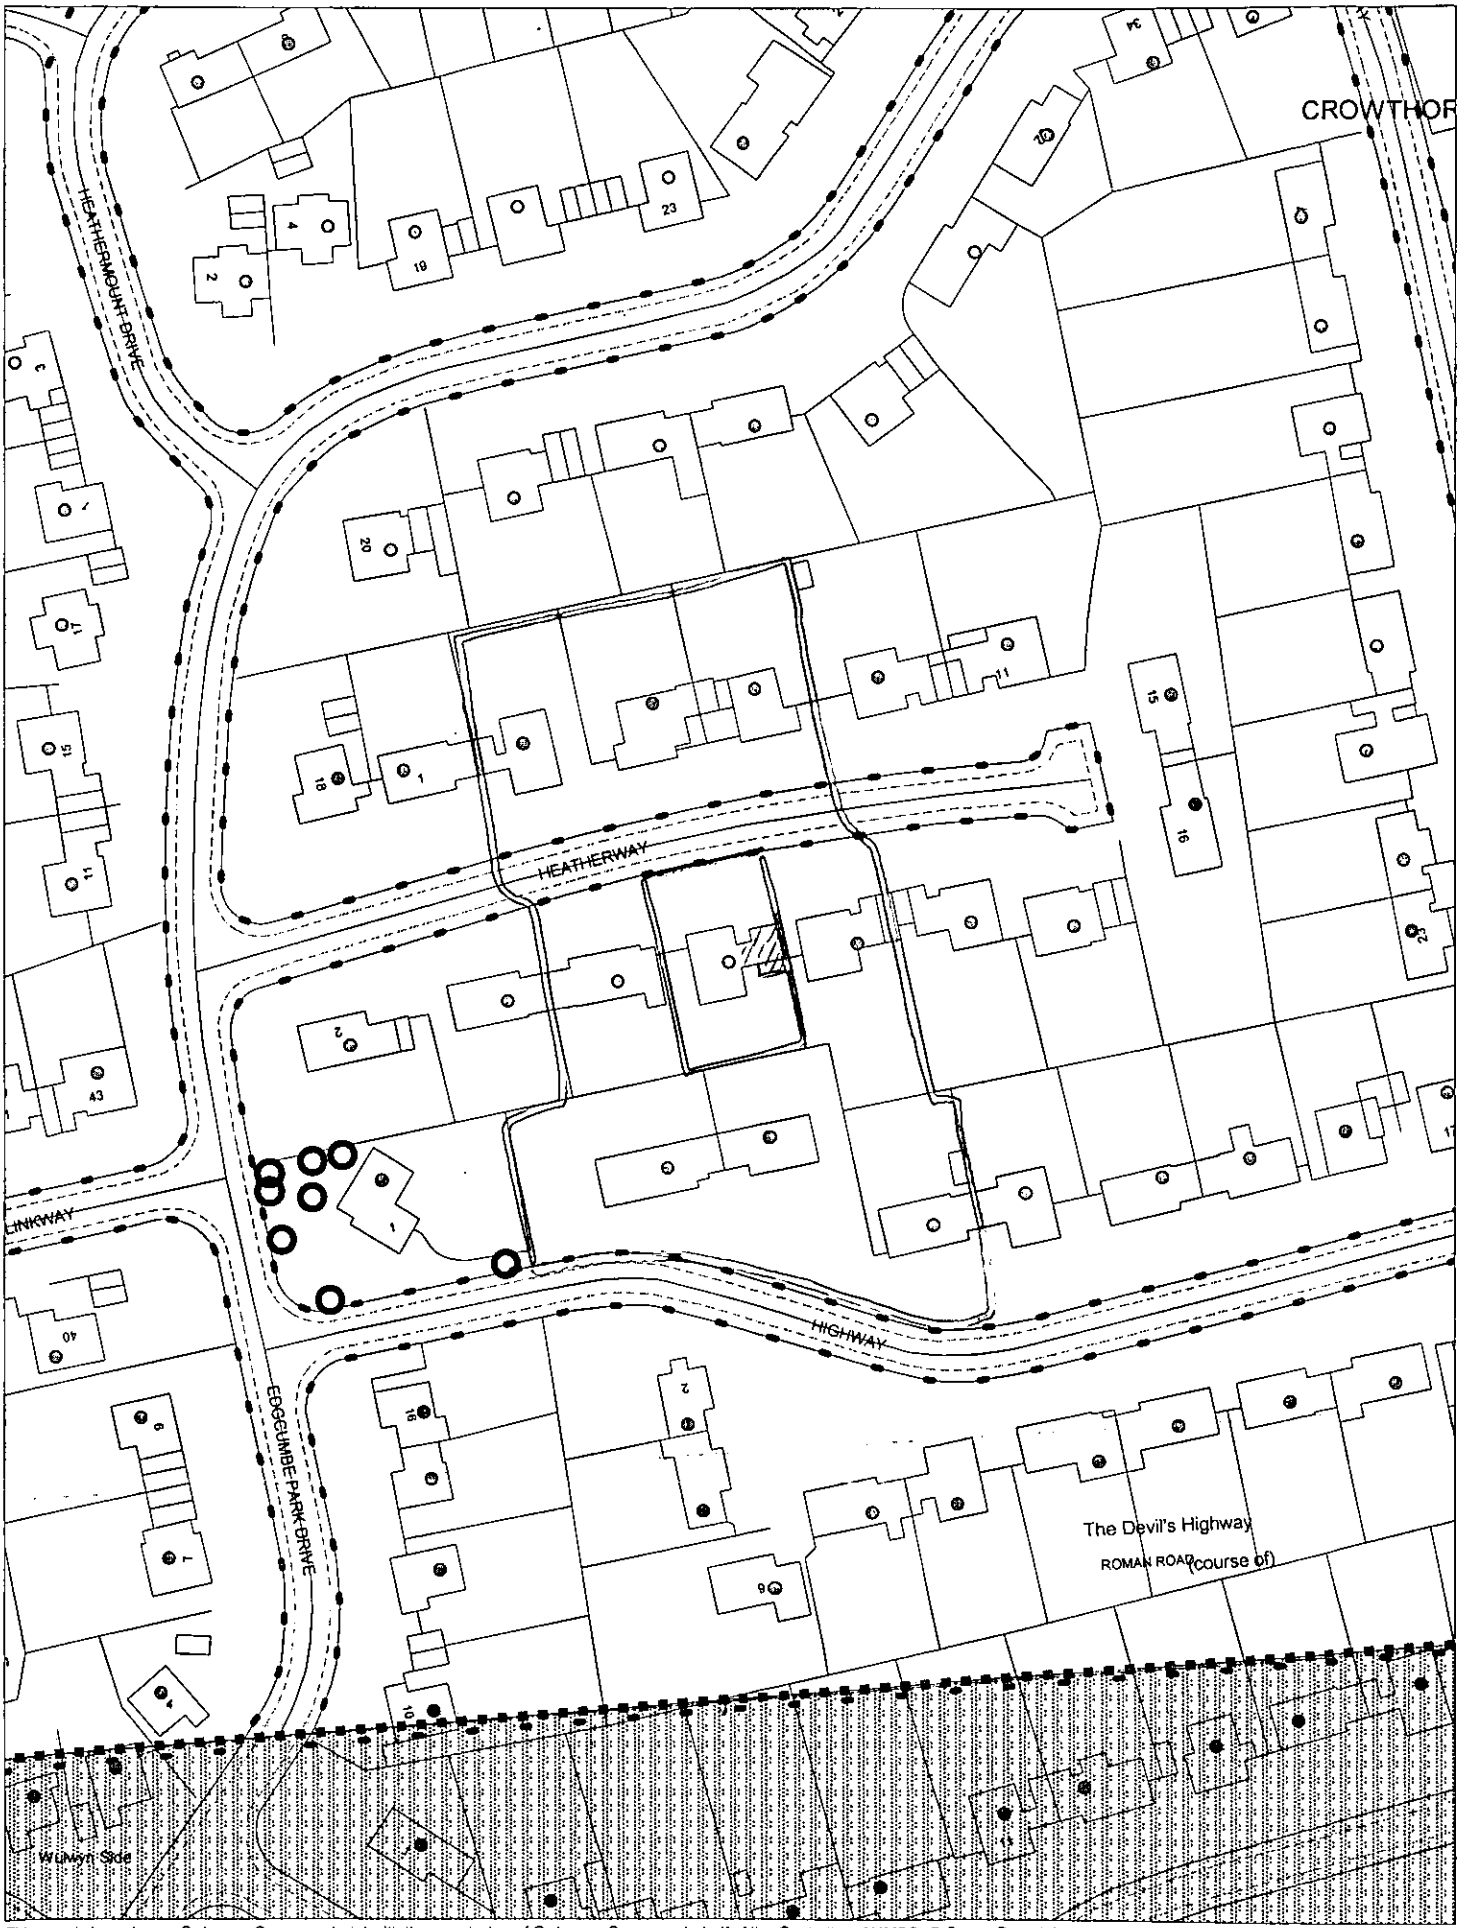

This map is based upon Ordnance Survey material with the permission of Ordnance Survey on behalf of the Controller of HMSO. © Crown Copyright.
Unauthorised reproduction infringes Crown Copyright and may lead to prosecution or civil proceedings.Wokingham District Council Licence LA086134

Development Control,Wokingham District Council.
11 November 2002

Scale: 1 : 1250

N
W E
S